
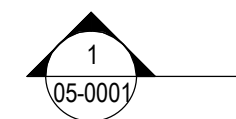


These plans are provided for town planning purposes only. The existing plans are based on available survey information and may not reflect all structural or demolition details. Proposed plans illustrate the intended massing, scale, and spatial relationships of the hotel development. All dimensions, levels, and architectural elements are indicative and subject to change during detailed design and coordination. Demolition works are not shown at this stage and will be addressed in future technical documentation. These drawings are not suitable for construction or regulatory compliance beyond planning approval.

Notes:
Do not scale off this document/drawing/model for any purposes other than those required in connection with the application for planning consent for the project. All dimensions to be verified on site.
This document/drawing/model is prepared for the sole use of EPR Architects' employer and the benefit of the employer's permitted licensees. No liability to any other persons is accepted by EPR Architects.
EPR Architects accepts no liability for any use of this document/drawing/model by parties other than the party for whom it was prepared or for purposes other than those for which it was prepared.
Copyright in the design contained in this document/drawing/model remains vested in EPR Architects.

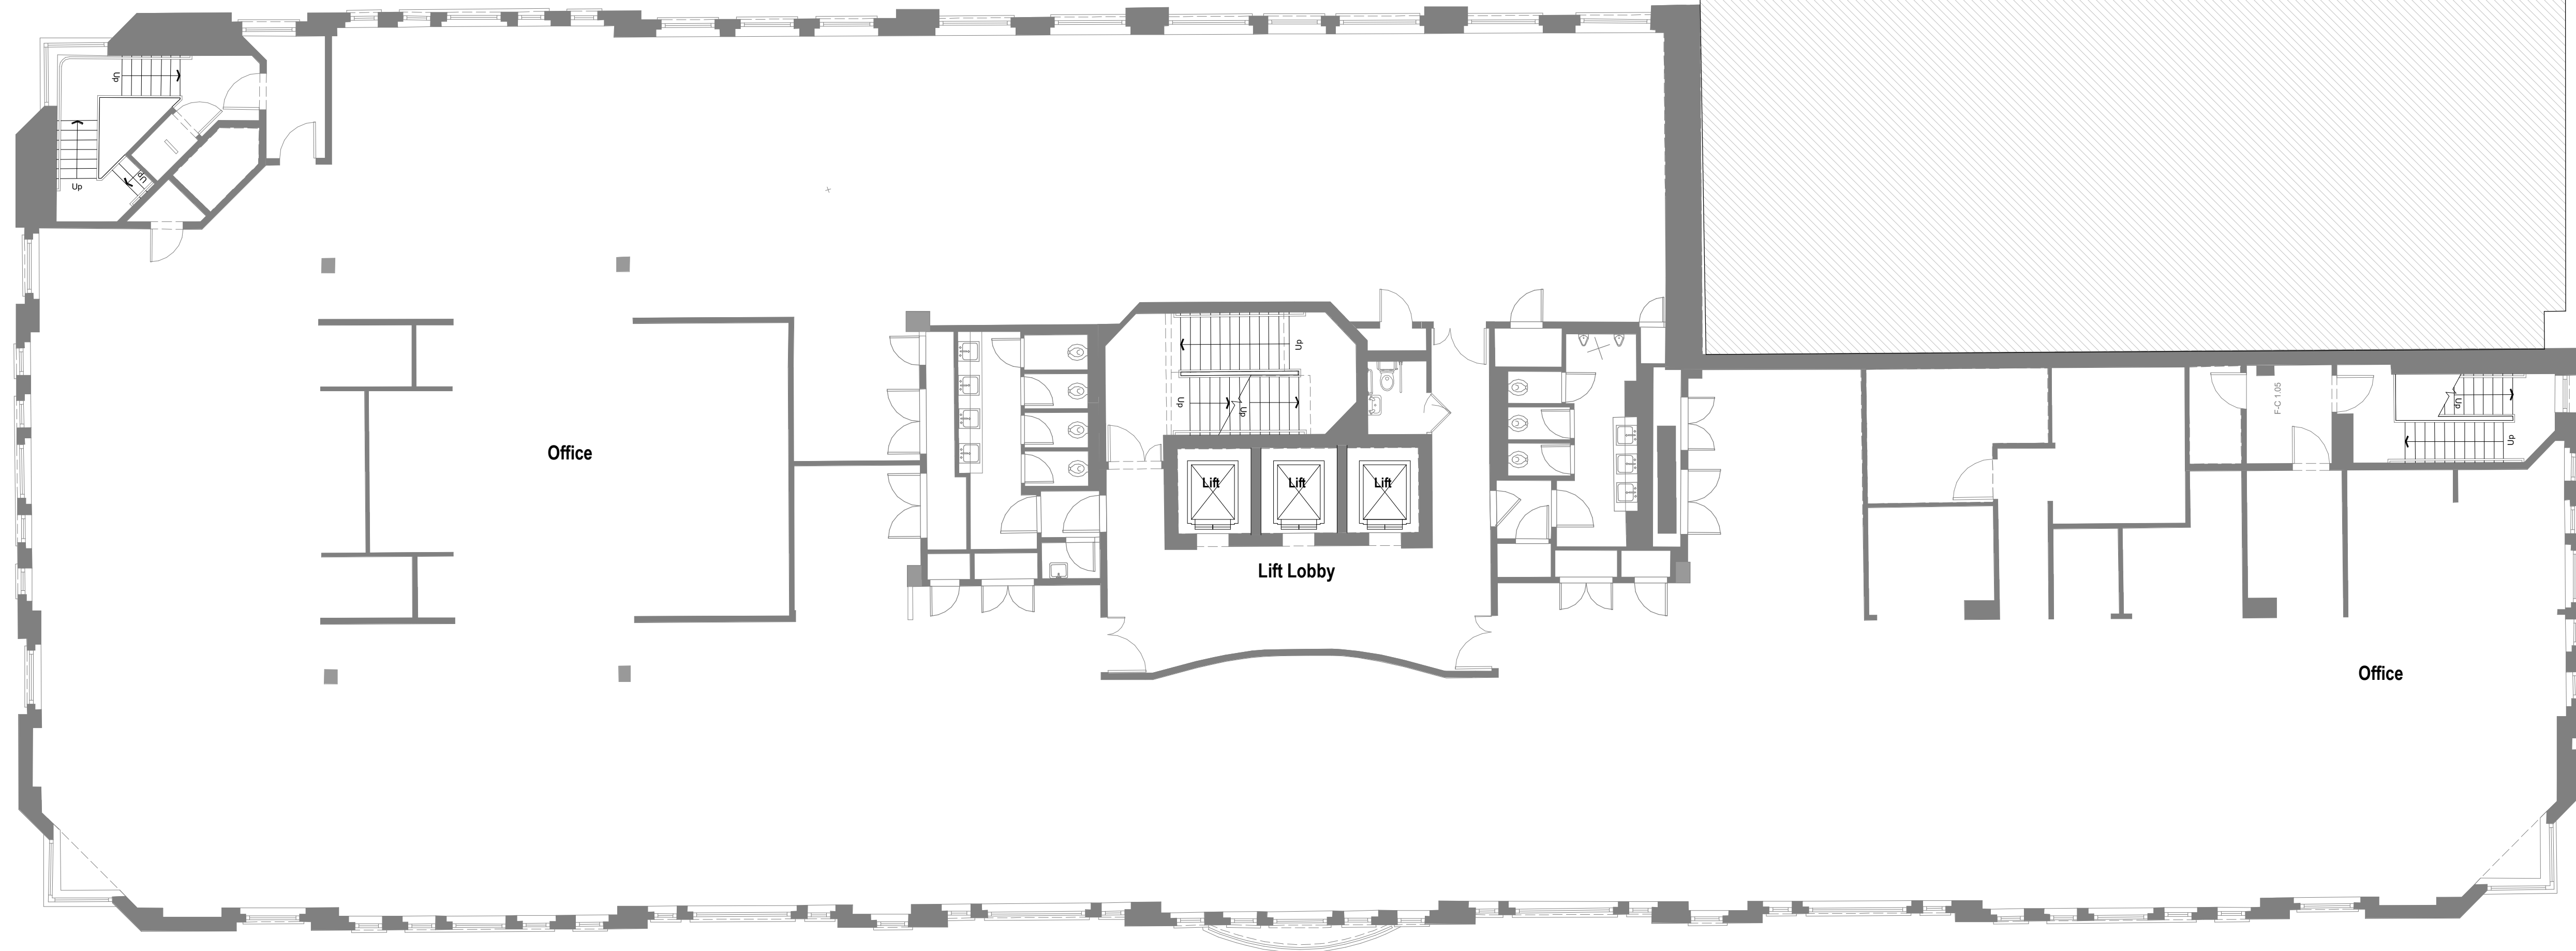

Fire Exit

			<div data-bbox="2635 1835 2893 1852"> <h1>EPR ARCHITECTS</h1> <p>+44 20 7932 7600 www.epr.co.uk</p> </div> <div data-bbox="2635 1854 2893 1883"> <p>The Stock Exchange Suites Norfolk House, Norfolk Street, M2 1DH</p> </div> <div data-bbox="2635 1885 2893 1904"> <p>Existing - Level 04</p> </div> <div data-bbox="2635 1906 2893 1925"> <p>Scale @A1 Purpose: Floor 1:100 Work in Progress</p> </div> <div data-bbox="2635 1927 2893 1946"> <p>Status code Revision SD - P01</p> </div> <div data-bbox="2635 1948 2893 1969"> <p>Project: 12049 - EPR - XX - 04 - DR - A - 02-0007 Project Manager: Function: Id. Spatial: Id. Form: Role: Number:</p> </div>
P01	Planning Submission	31.10.25	YB/AK SB
No.	Revision	Date	Initial Chk'd

+44 20 7932 7600
www.epr.co.uk

The Stock Exchange Suites

Norfolk House, Norfolk Street, M2 1DH

Existing - Level 04

© 2014

Scale ② A1
1:100

1.100

Project Originator
10010 500

12049 - EPR