


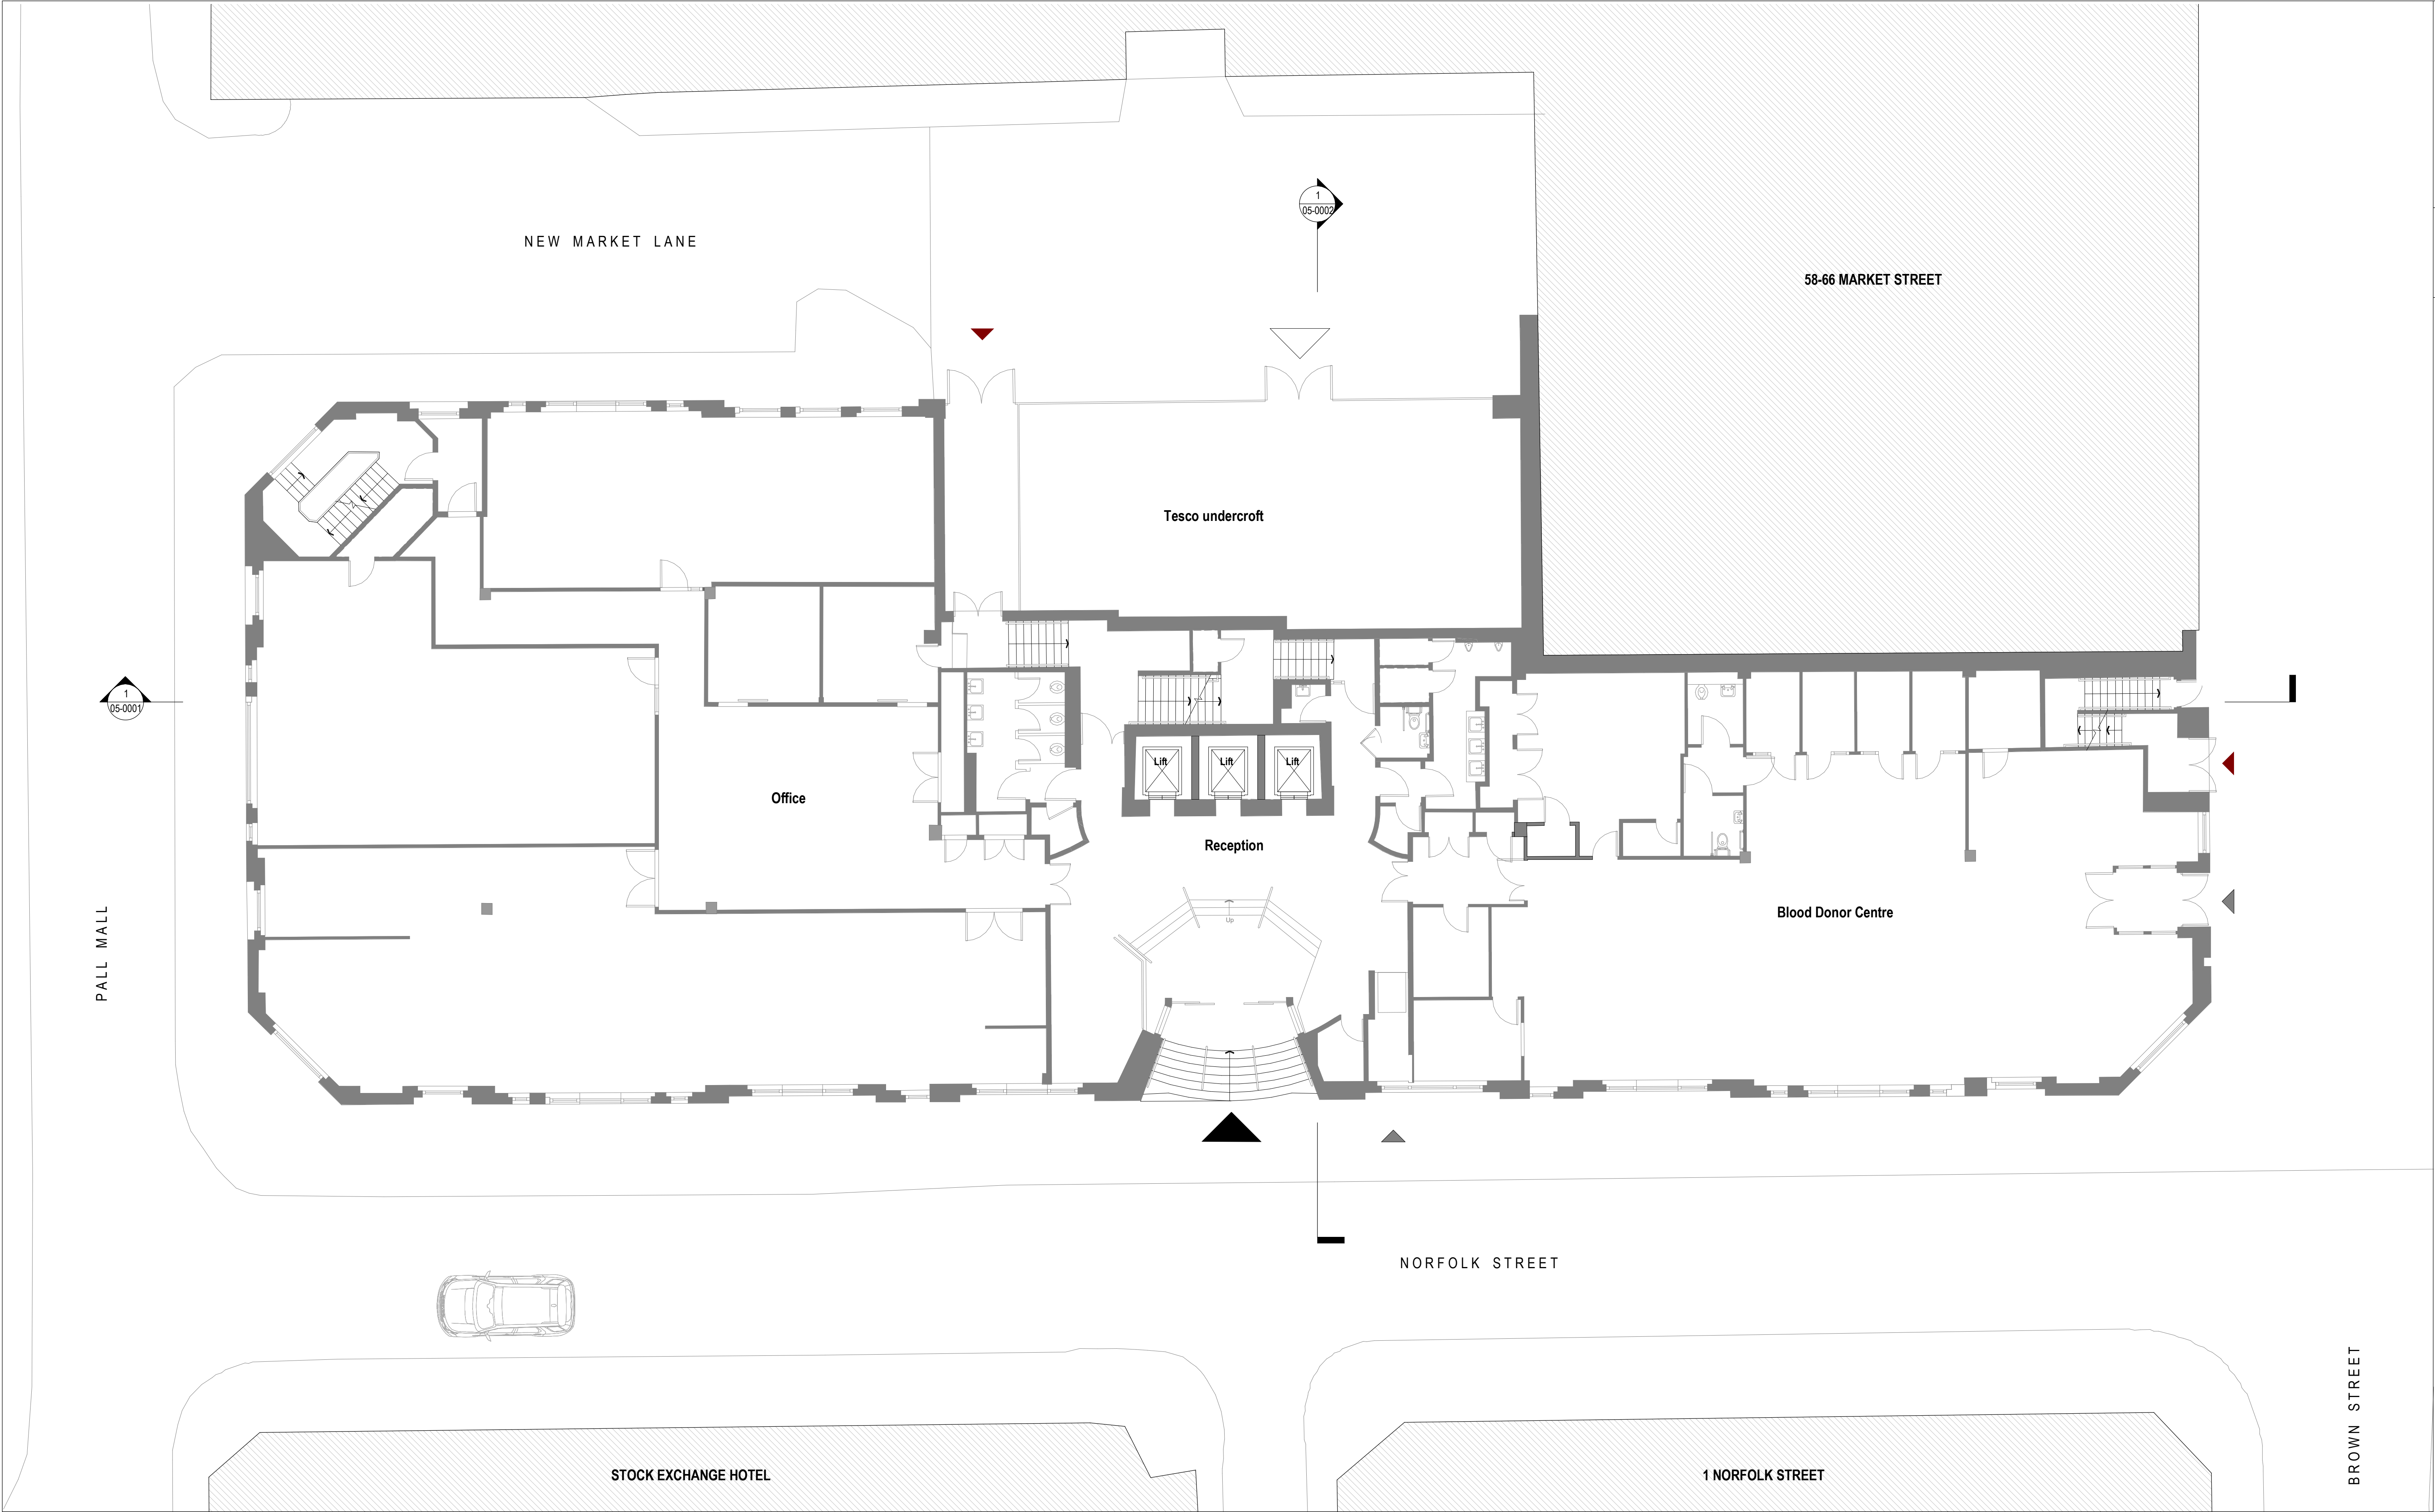

Keyplan

North

Scale bar

0 1 2 3 4 5 6

SCALE 1:100

m

Disclaimer:
These plans are provided for town planning purposes only. The existing plans are based on available survey information and may not reflect all structural or demolition details. Proposed plans illustrate the intended massing, scale, and spatial relationships of the hotel development. All dimensions, levels, and architectural elements are indicative and subject to change during detailed design and coordination. Demolition works are not shown at this stage and will be addressed in future technical documentation. These drawings are not suitable for construction or regulatory compliance beyond planning approval.

Notes:
Do not scale off this document/drawing/model for any purposes other than those required in connection with the application for planning consent for the project. All dimensions to be verified on site. This document/drawing/model is prepared for the sole use of EPR Architects' employer and the benefit of the employer's permitted licensees. No liability to any other persons is accepted by EPR Architects.
EPR Architects accepts no liability for any use of this document/drawing/model by parties other than the party for whom it was prepared or for purposes other than those for which it was prepared. Copyright in the design contained in this document/drawing/model remains vested in EPR Architects.

▲ Main Entrance
▲ Individual Service Entrance
▲ BoH Entrance
▲ Car Park Entrance
▲ Fire Exit

EPR ARCHITECTS
+44 20 7932 7600
www.epr.co.uk

The Stock Exchange Suites
Norfolk House, Norfolk Street, M2 1DH

Existing - Ground Floor

Scale @A1	Purpose of Issue	Status code	Revision
1:100	For Information	S2	P01

No.	Revision	Date	Initial	Chk'd
P01	Planning Submission	31.10.26	YBAK	SB

12049 - EPR - XX - GF - DR - A -02-0003