


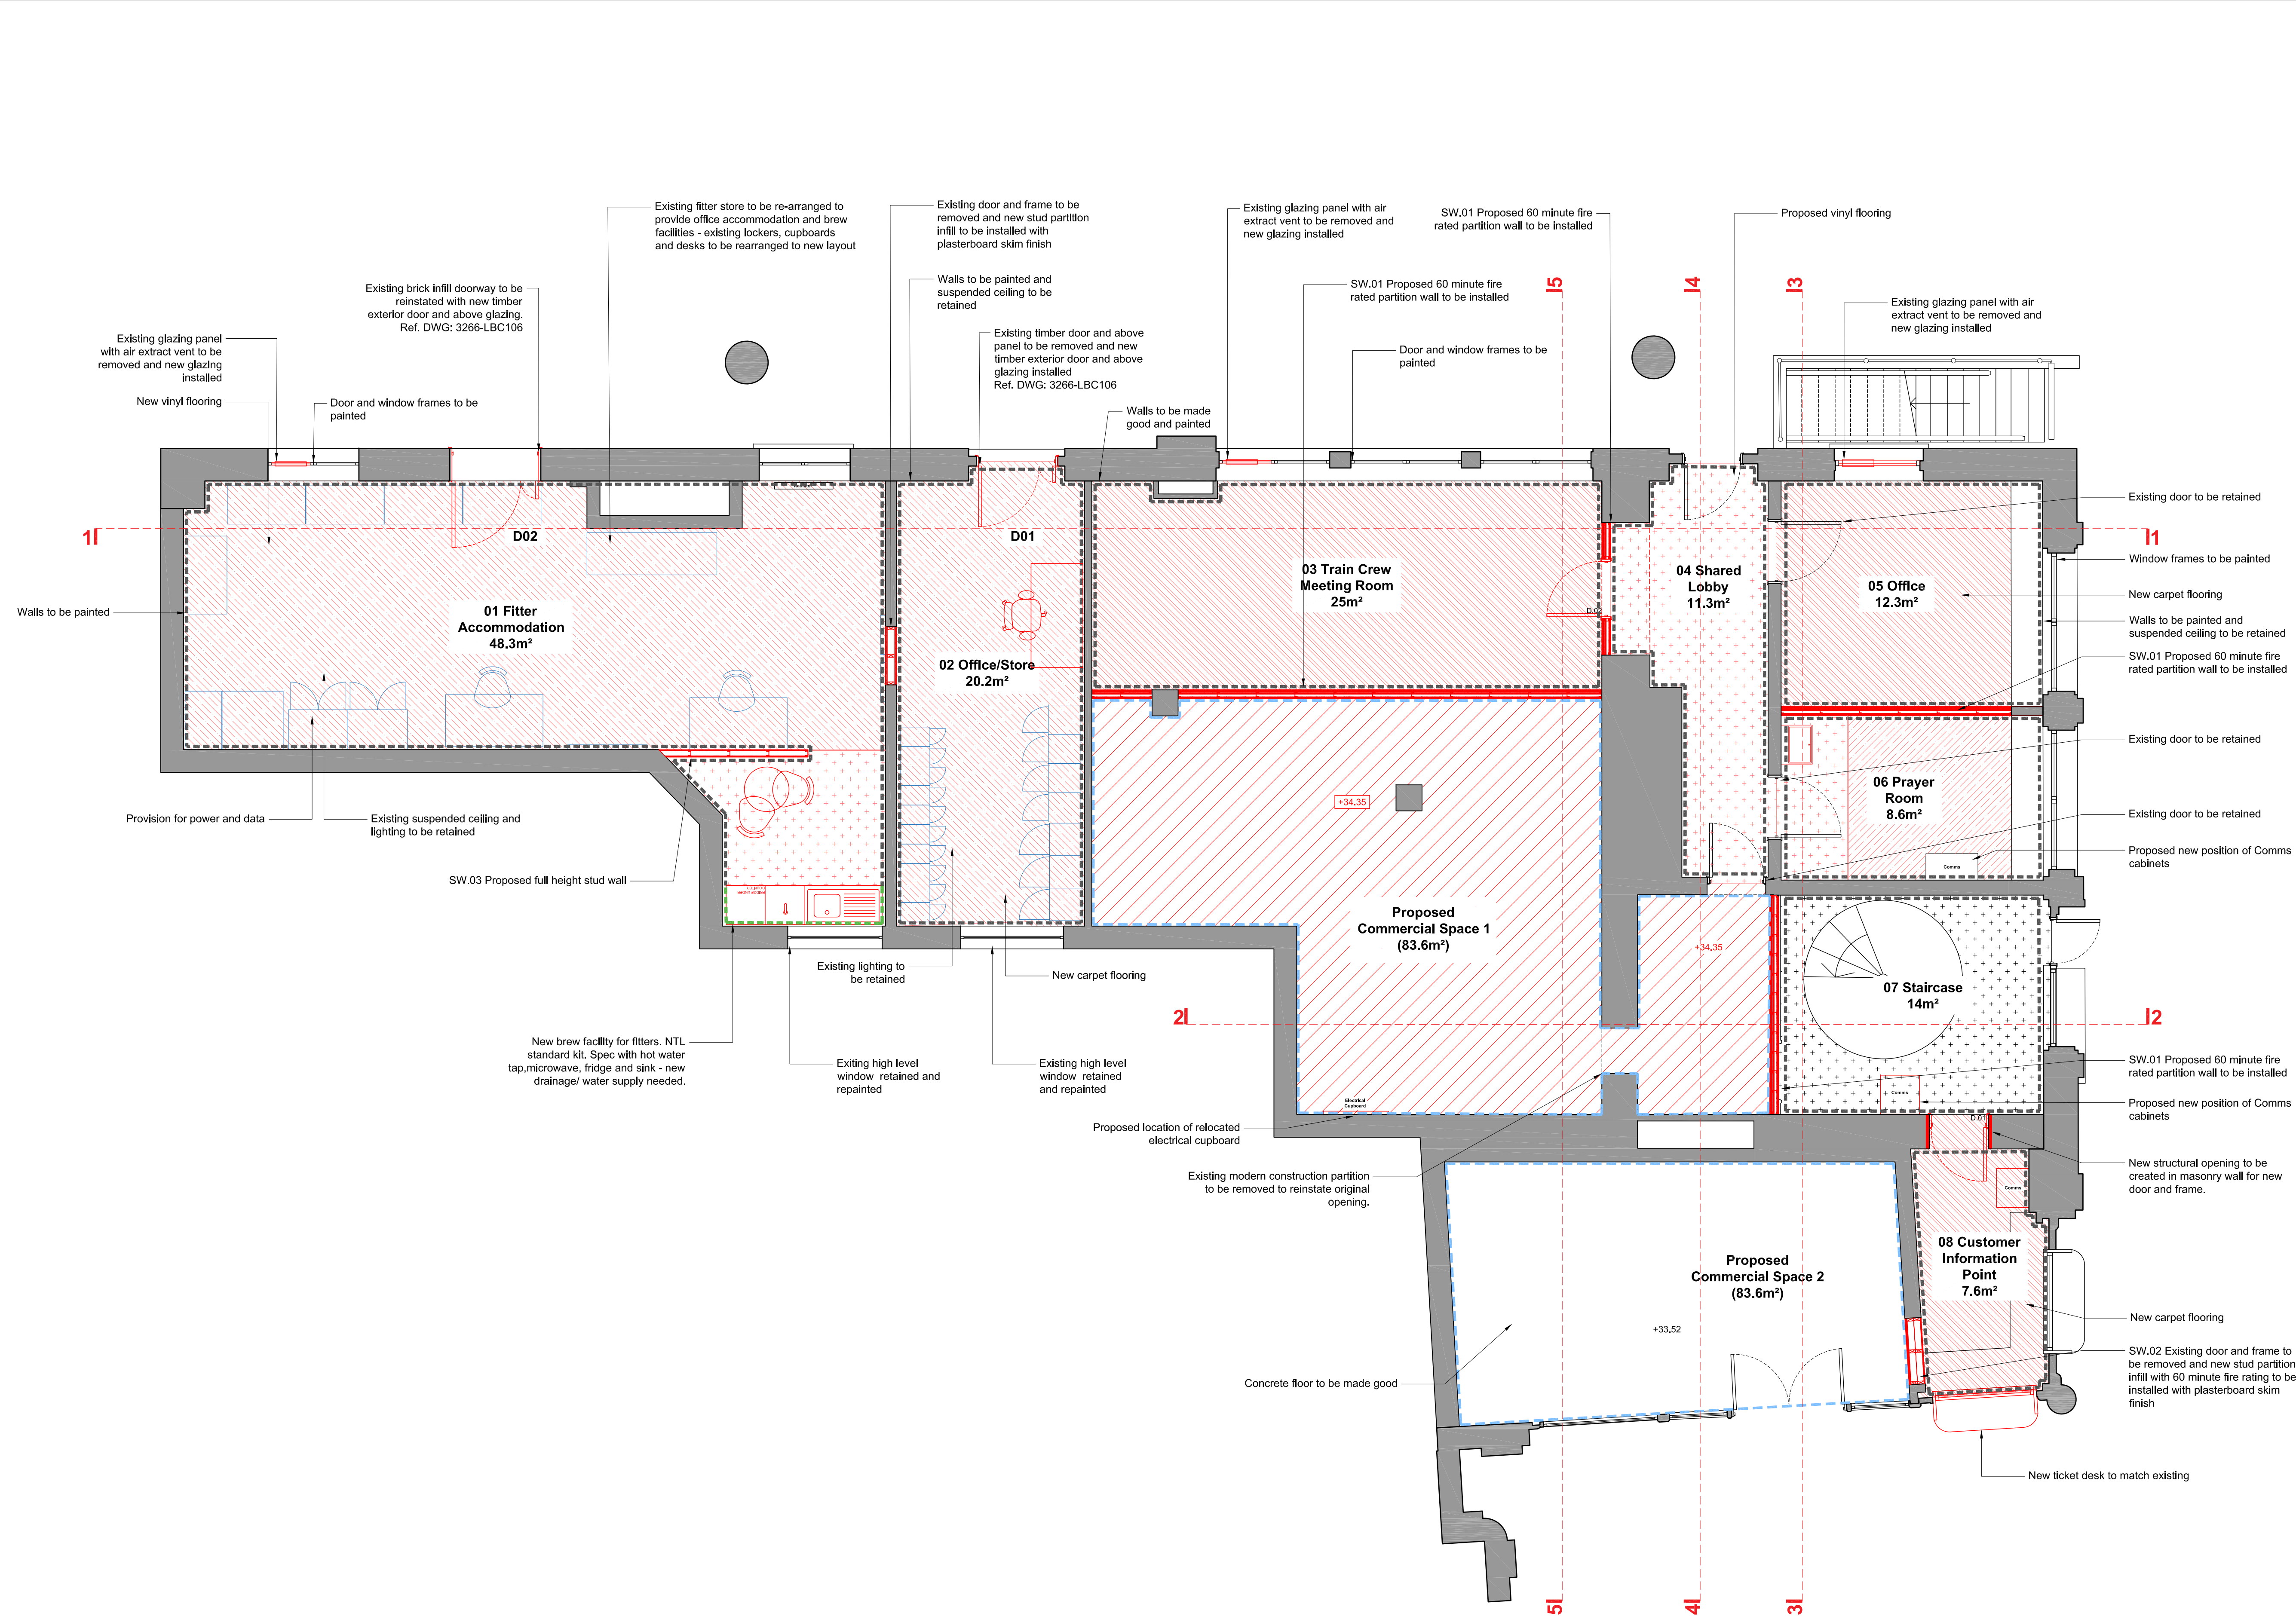

01 PROPOSED GA PLAN
Scale 1:50 @ A1

DO NOT SCALE. Use figured dimensions only. Contractor is to check all dimensions before commencement of works. This drawing is copyright. This data to be used as well as the only - not as free data. This drawing must only be used for the purpose for which it is supplied.

KEY

- Proposed Furniture and Doors
- Contractor to provide for portage of loose furniture to suit local station management requirement for new location
- Proposed Commercial Space 1 (47.41m²)
- Proposed Commercial Space 2 (26.36m²)

Wall Types:

- SW.01 Proposed Full Height Partition Wall
- SW.02 Proposed Partition Infill
- SW.03 Proposed Full Height Partition Wall

Wall Finishes:

- Walls to be painted
- PVC Wall Cladding

Floor Finishes:

- Proposed Carpet Tiles
- Proposed Carpet Tiles
- Proposed Anti-Slip Vinyl
- Existing floor to be made good
- Proposed timber infill ramp

no.	date	by	revision details	Ckd	App
C	16/09/25	MH	FOR LISTED BUILDING CONSENT	AF	RS
B	15/09/25	MH	FOR LISTED BUILDING CONSENT	AF	RS
A	17/09/24	EM	FOR LISTED BUILDING CONSENT	AF	RS
/	31/05/24	EM	FOR LISTED BUILDING CONSENT	AF	RS

S T R A L A architects

3rd Floor, 9 Stevenson Square
Northern Quarter, Manchester, M1 1DB

Tel: 0161 236 5866
E: office@strzarch.co.uk

VEXTRIX

client

northern

project

ELR: MC.V. MILEAGE: 0m 00ch. OS Ref: SJ839990

**MANCHESTER VICTORIA TRAIN STATION
CIF WORKS**

drawing status

FOR LISTED BUILDING CONSENT

drawing title

PROPOSED CIP GA PLAN

drawn by	date	checked by	date
MH	16/09/25	AF	16/09/25
CRE Approved by	date	CEM Reviewed by	date
AF	16/09/25		
Network Rail dwg no.	revision no.	sht no.	
	C	1 of 1	
consultant dwg no.	scale	sht size	
3266-LBC102	1 : 50	A1	