
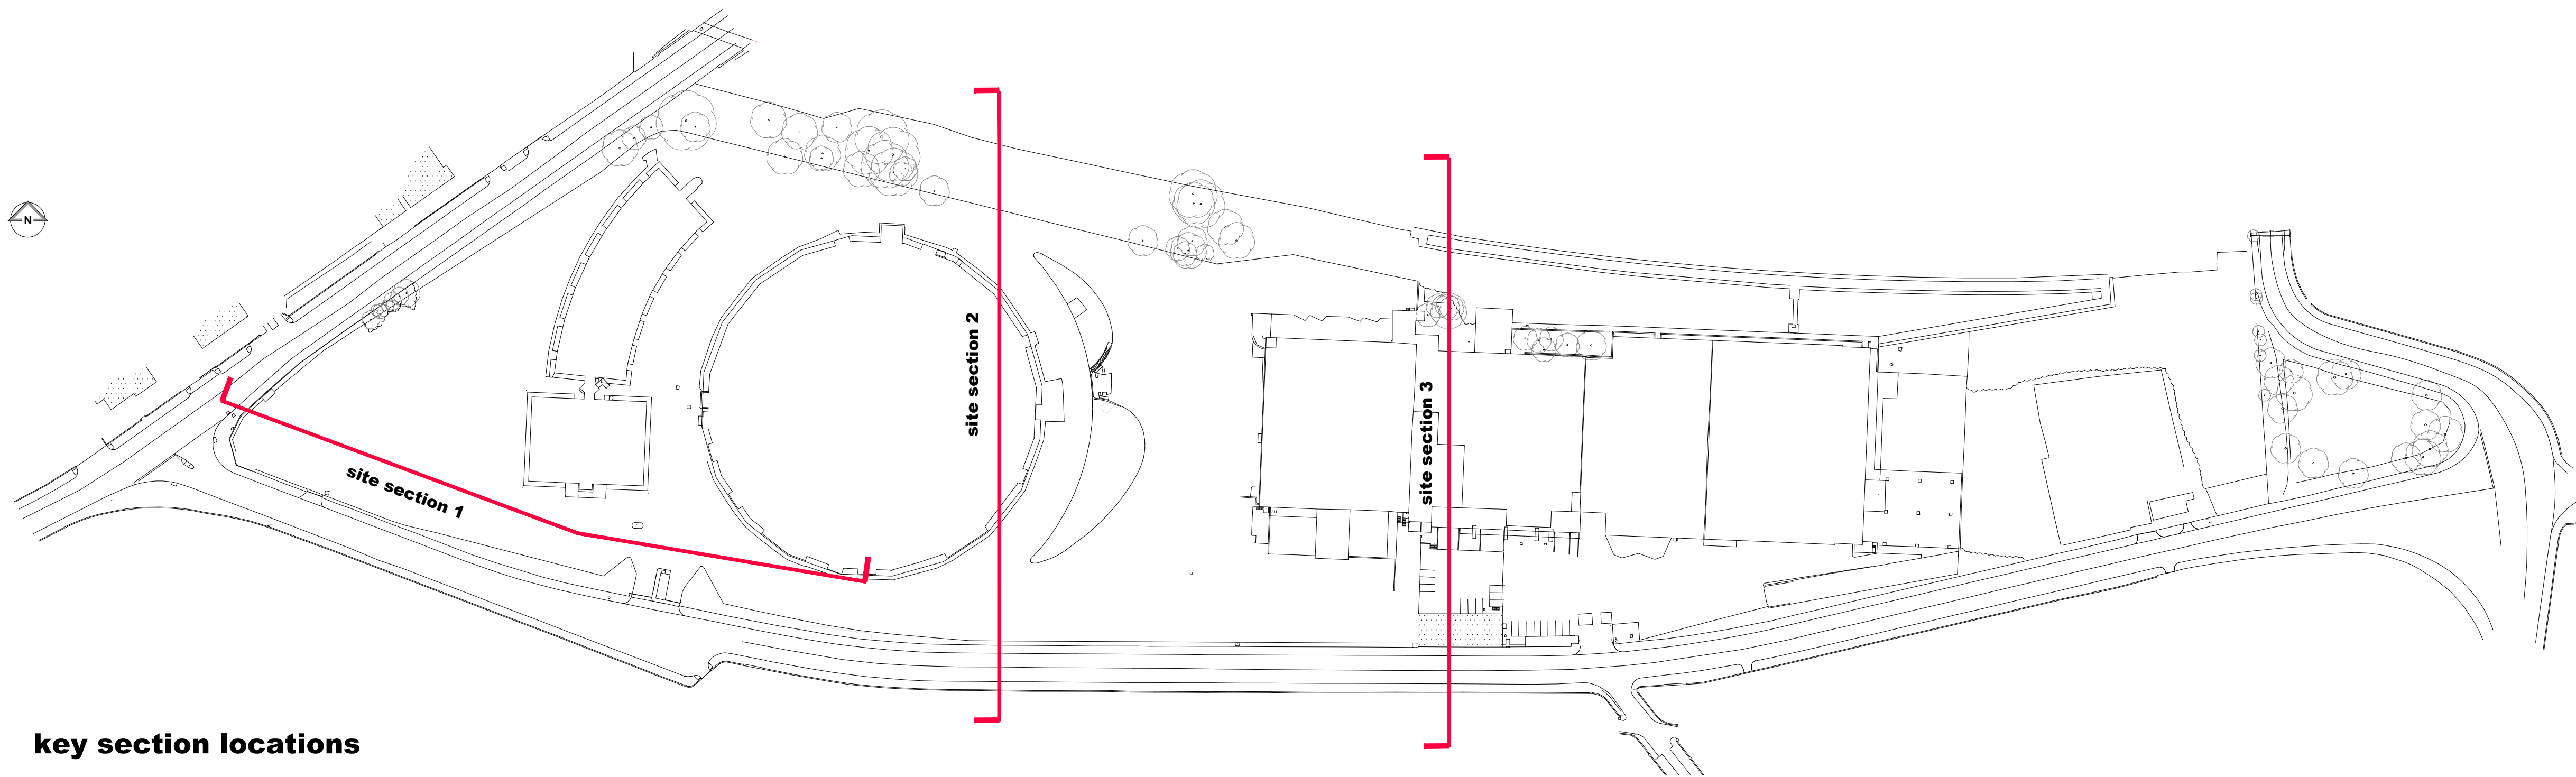
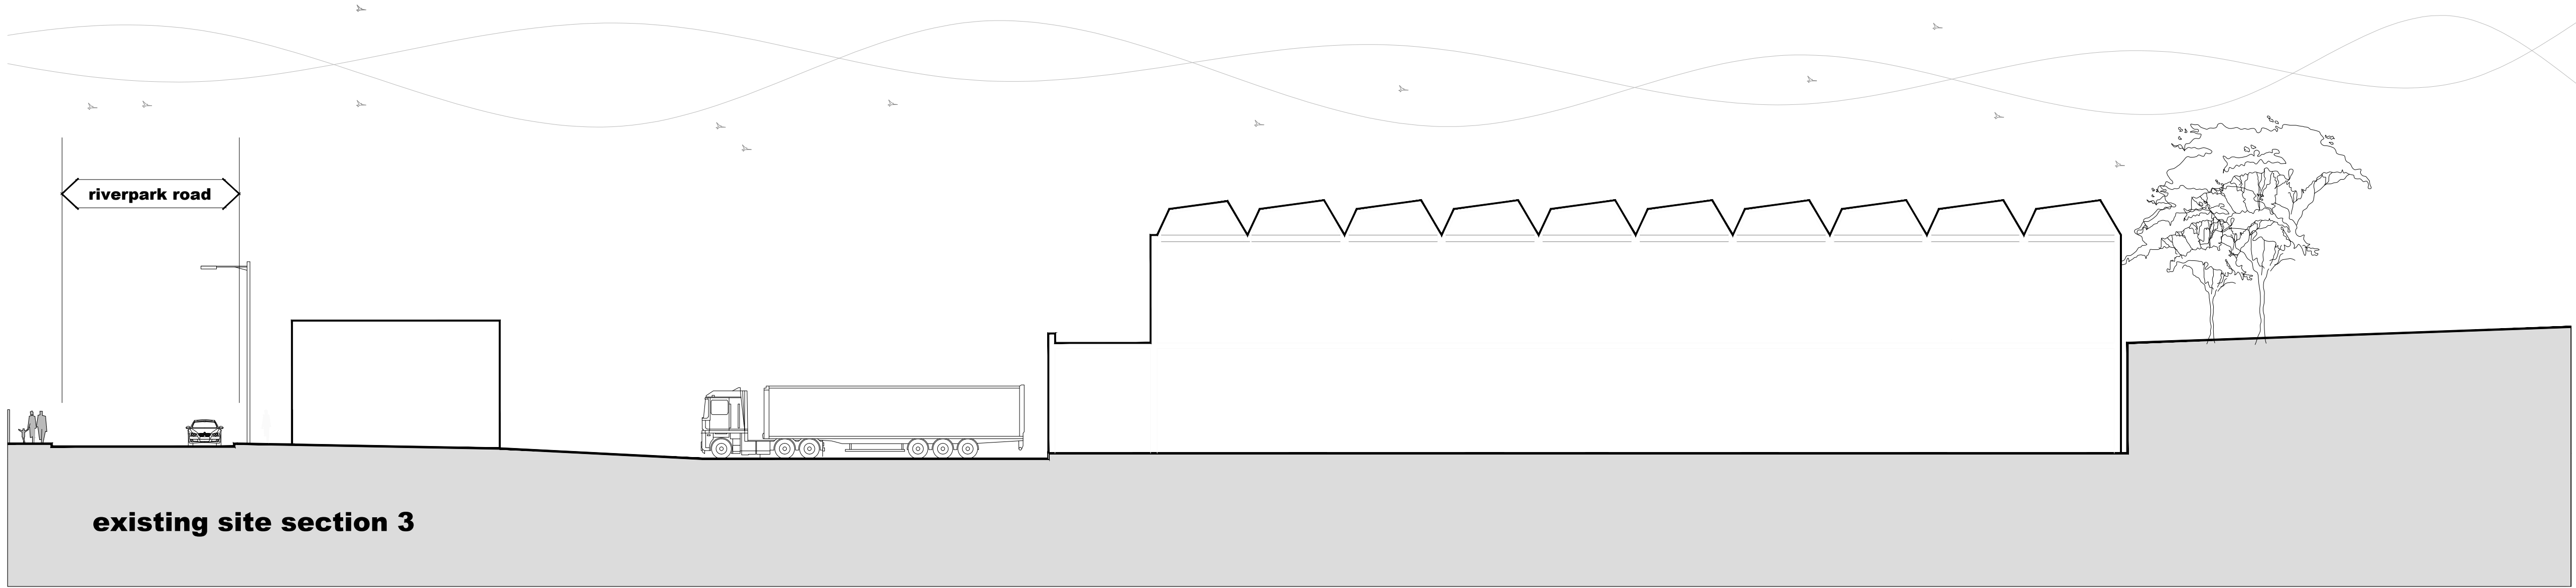
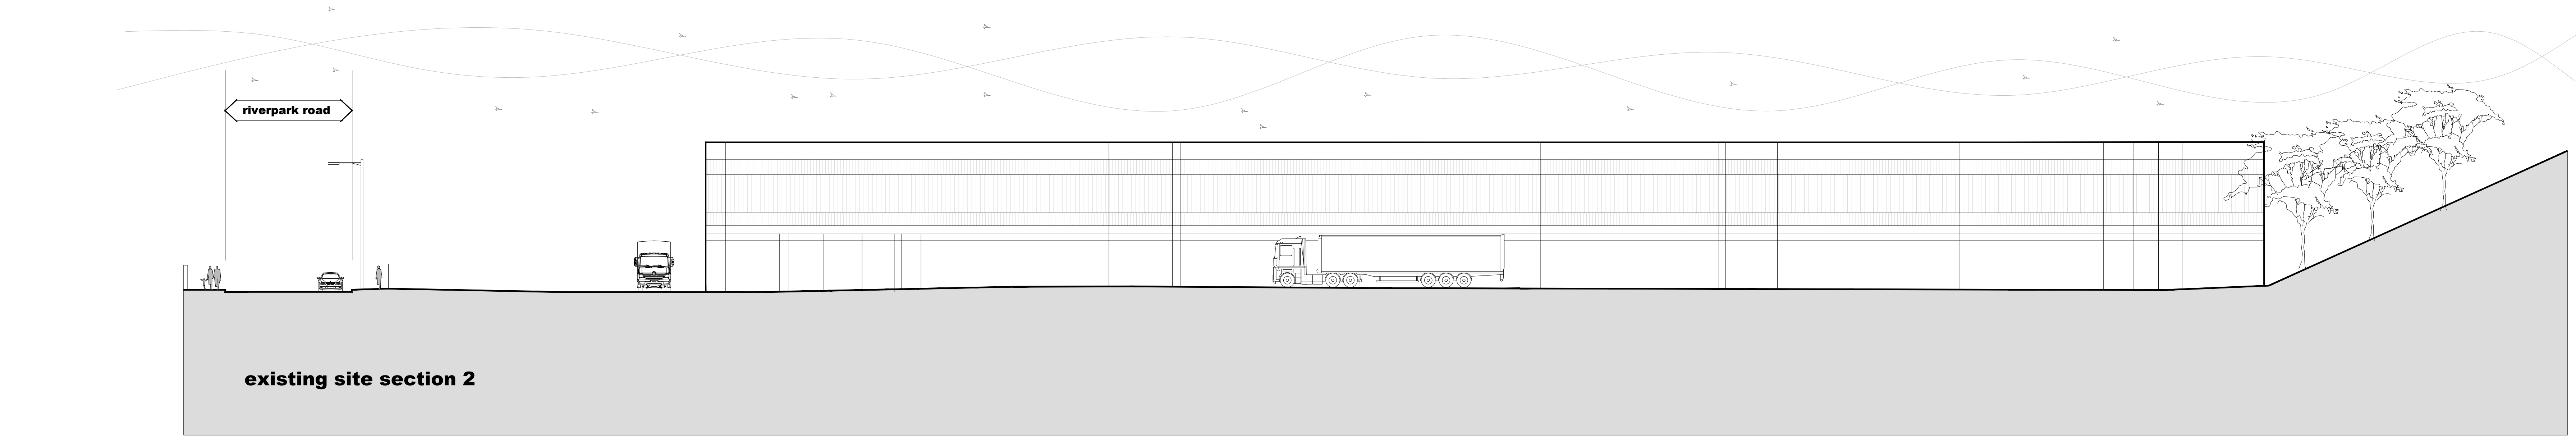


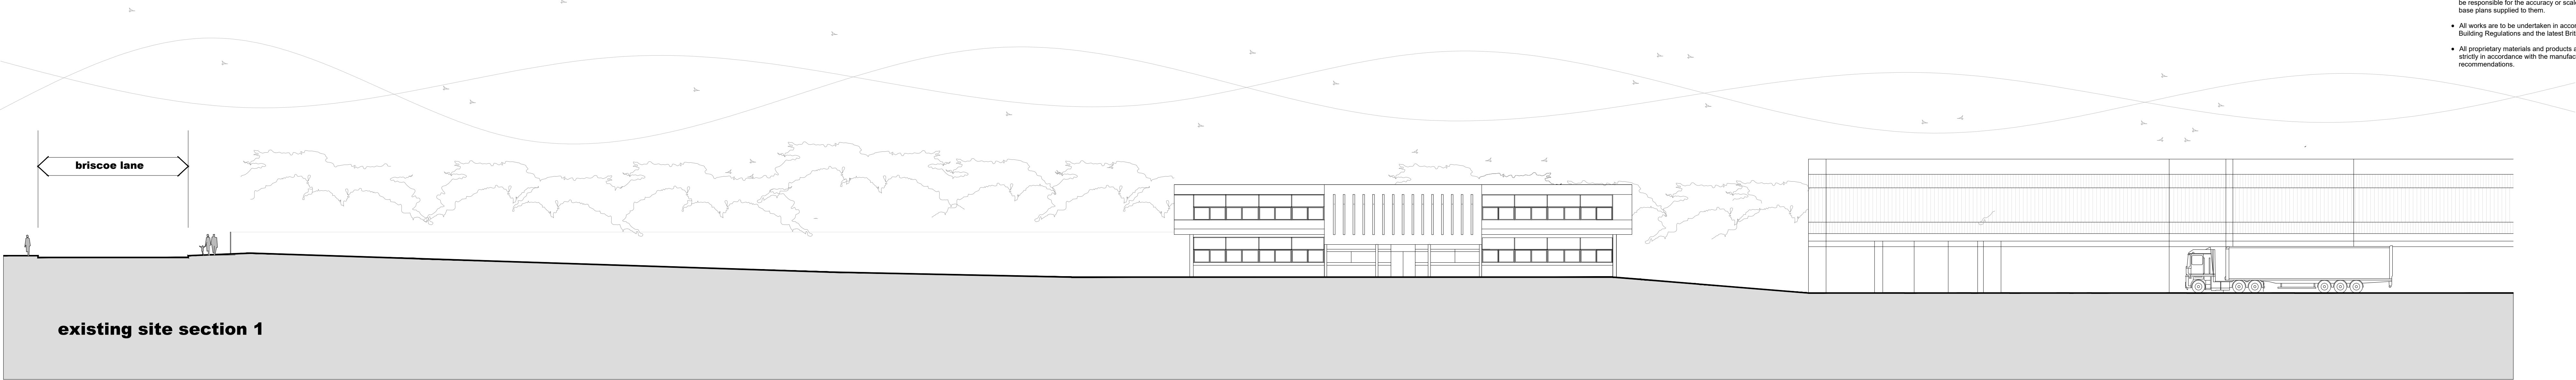

- NOTES
- All dimensions and levels are to be checked on site.
 - Any discrepancies are to be reported to the architect before any work commences.
 - Whilst information on this sheet is issued to scale, scaling directly from this drawing may result in inaccuracies. For precise measurements, refer to the stated dimensions or contact the Architect.
 - This drawing shall not be reproduced without express written permission from AEW.
 - Title overlay drawings and ownership boundaries are produced using all reasonable endeavours. AEW cannot be responsible for the accuracy or scale discrepancy of base plans supplied to them.
 - All works are to be undertaken in accordance with Building Regulations and the latest British Standards.
 - All proprietary materials and products are to be used strictly in accordance with the manufacturers recommendations.

P01	04/04/25	MM	MM
planning issue			
REV	Date	Drawn by -	Checked by -
S2		For Information	
drawing stage		planning	
client			
Kellen Homes			
project			
Riverpark Road, Manchester			
drawing title			
Existing Site Sections			
date	03/04/25	drawn	MM
scale@A0	1:200	checked	MM

0 2 4 6 8 10m
Scale 1:200