


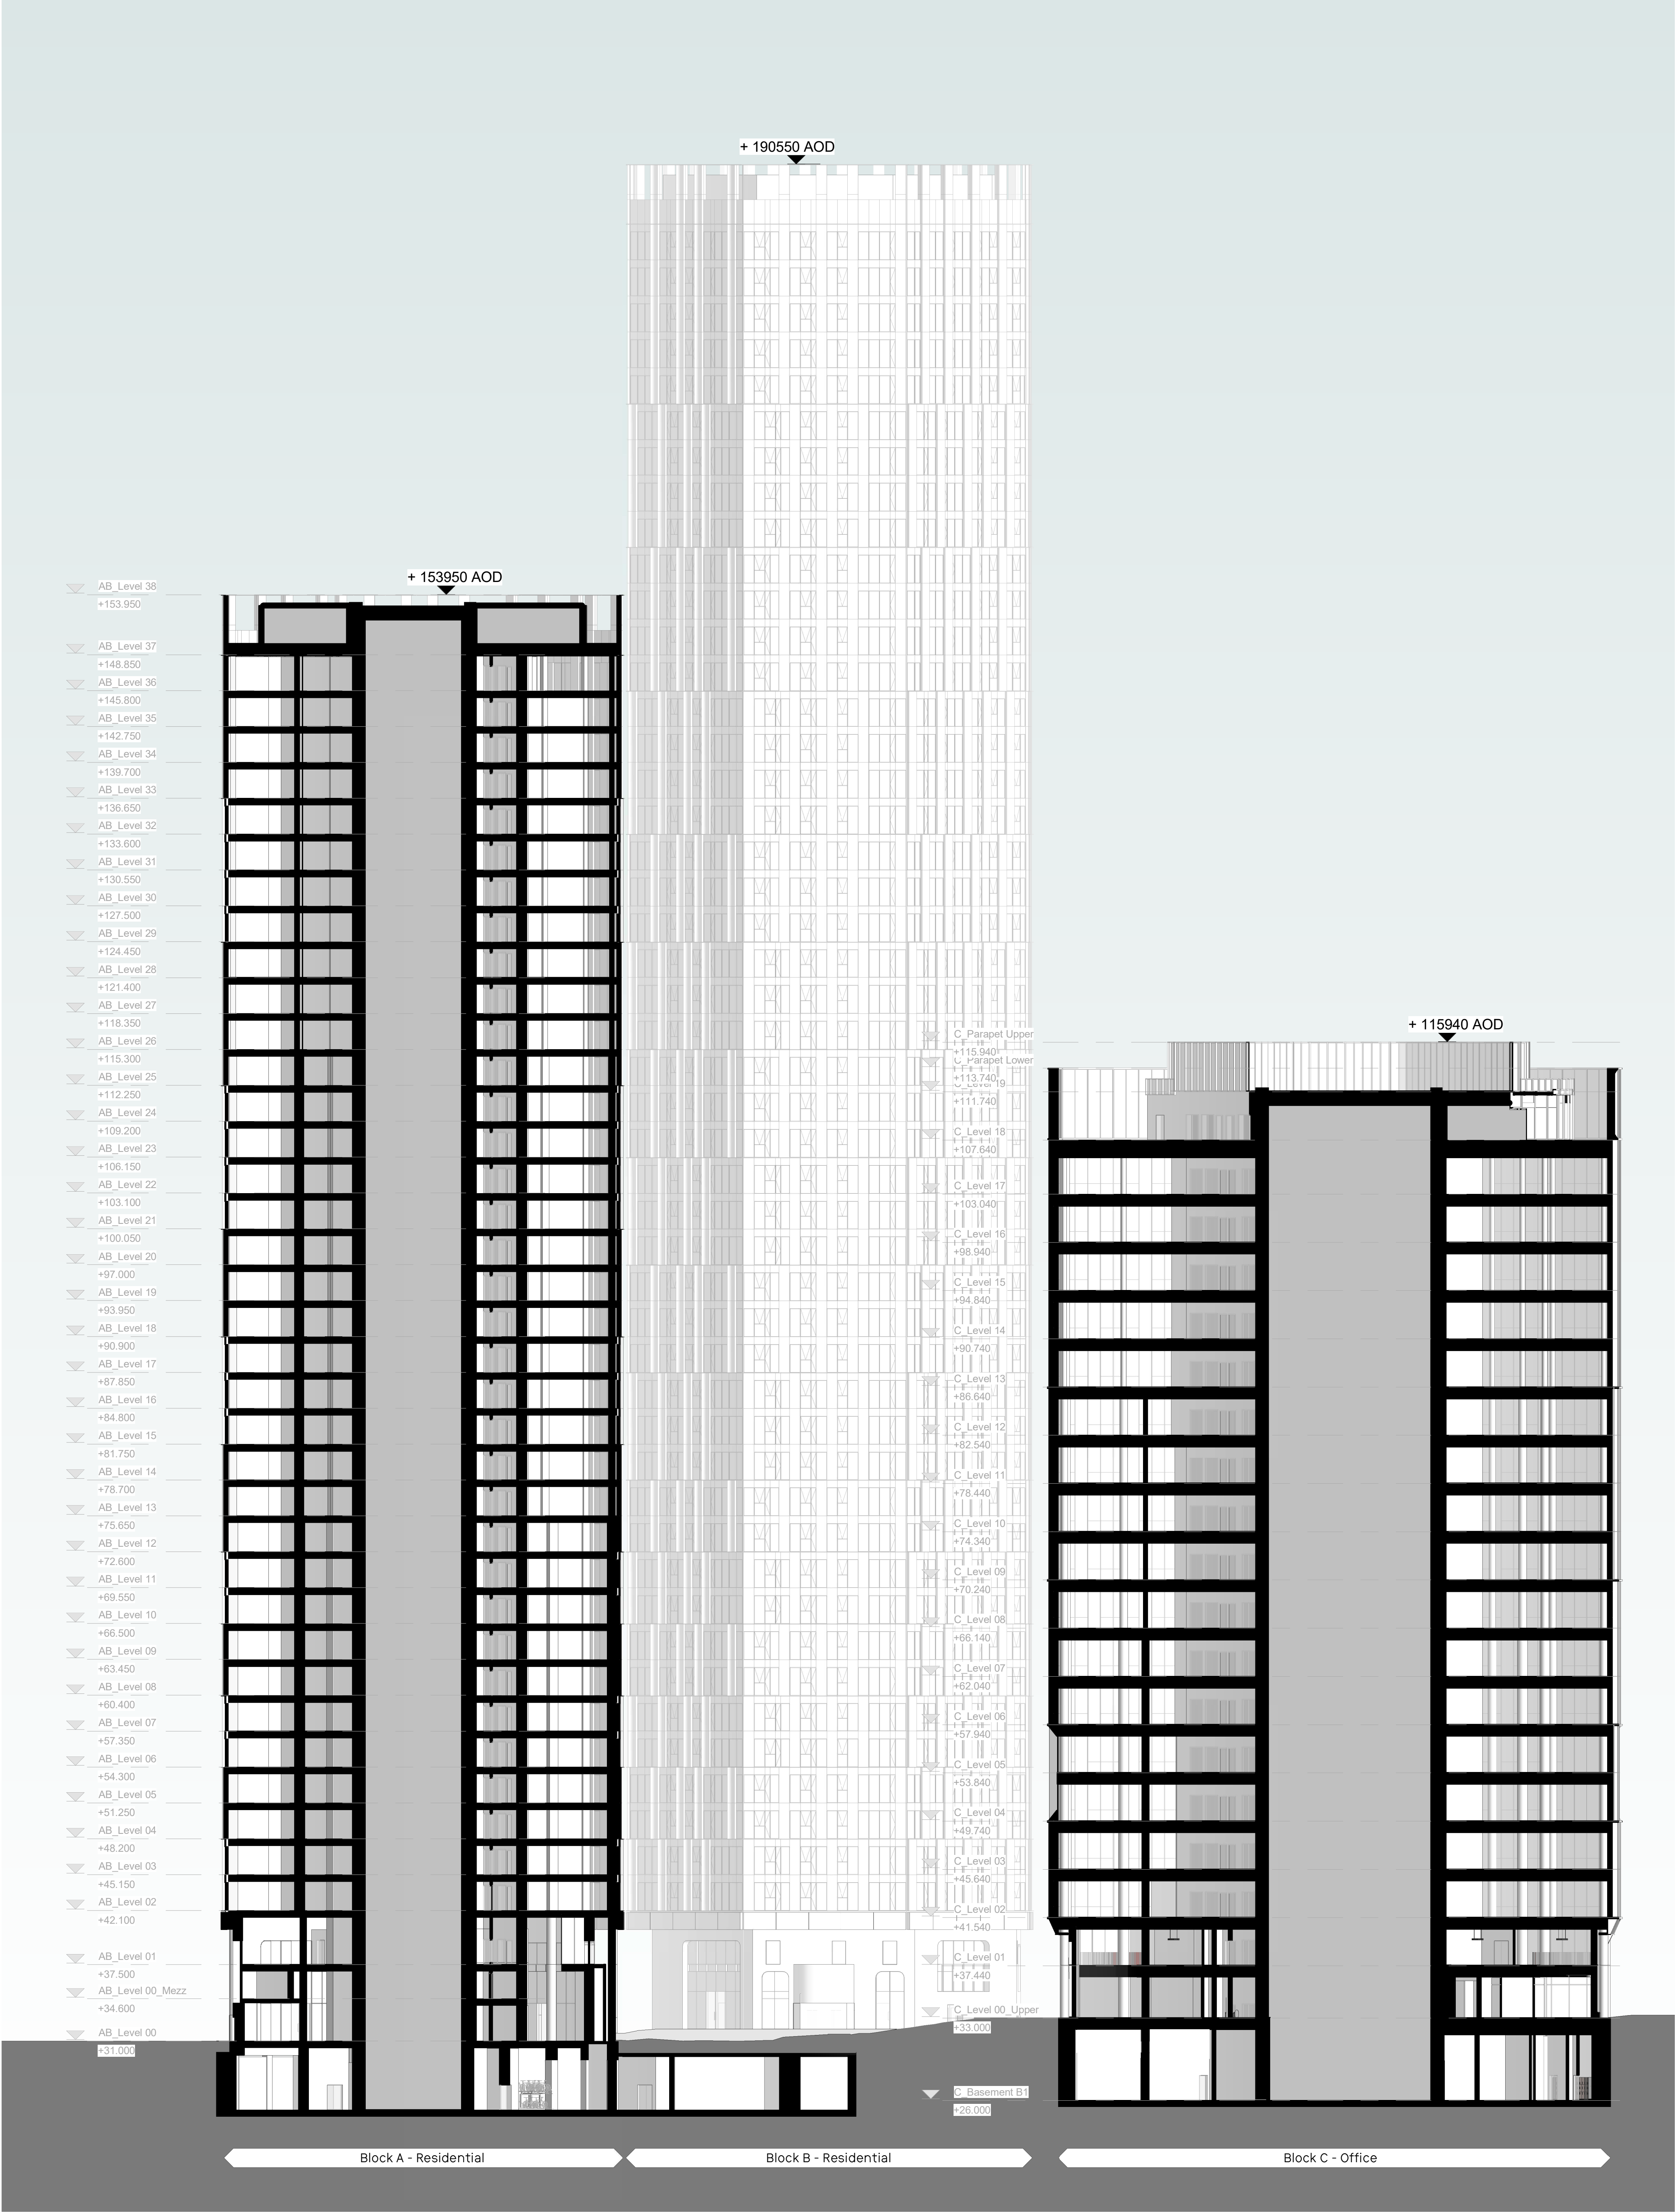

General Notes


No implied licence exists. This drawing should not be used to calculate areas for the purposes of valuation. Do not scale this drawing for construction purposes. All dimensions to be checked on site by the contractor and such dimensions to be their responsibility. All work must comply with relevant British Standards and Building Regulations requirements. Drawing errors and omissions to be reported to the architect.

Notes

Landscape levels shown indicatively, refer to Landscape GA.

Soft landscape not shown for clarity.

Key Plan

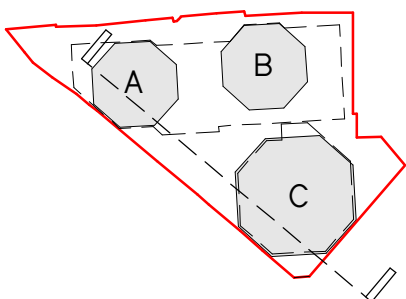

0 1:250 10m

INFORMATION

Project No. 0476

Project Name
Albert Bridge House

Drawing Title
Site Section 1 - Aligned to Bridge Street - through Block A&C

Client
Oval Properties 1801 Ltd

Scale @A1
1: 250

Date
03/03/25

Drawn by
YN

Checked by
EB

Rev	Date	Reason	Chk
P1	03/06/25	Issue for Planning	SEW

3 Brewhouse Yard
London, ECV 4JQ
hello@egretwest.com
+44 (0) 20 7549 1730

Drawing Number
0476-SEW-ZZ-ZZ-DR-A-PL1200

Rev
P1