

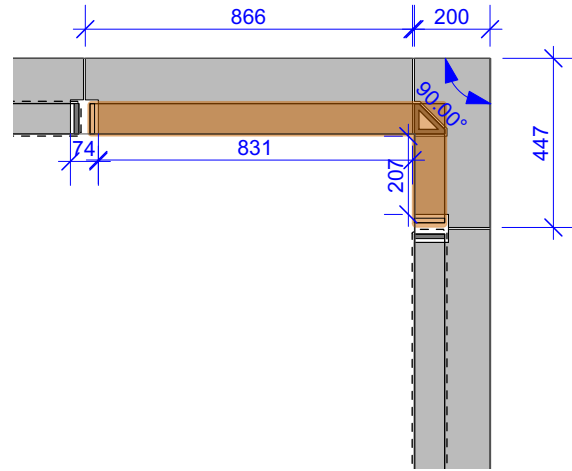
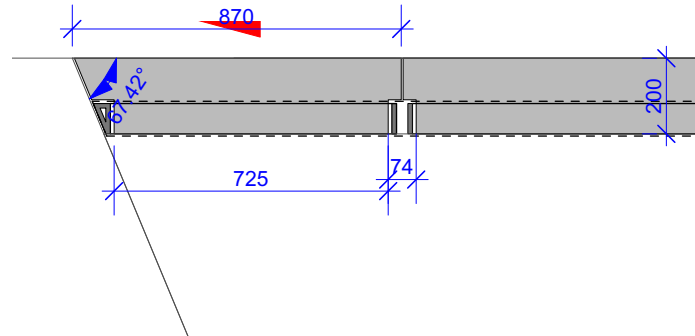
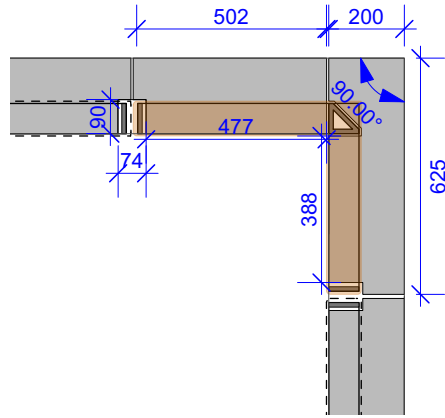
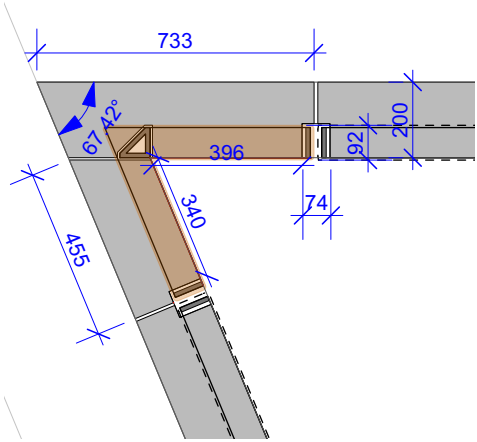
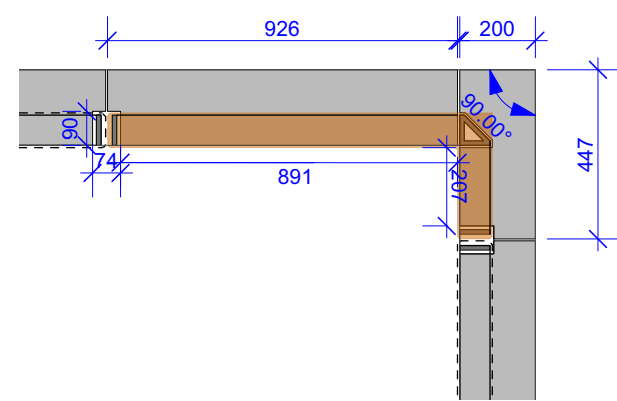
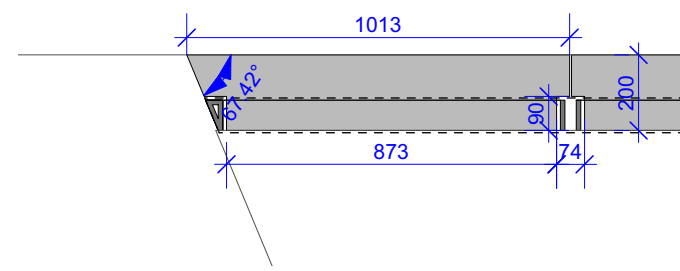


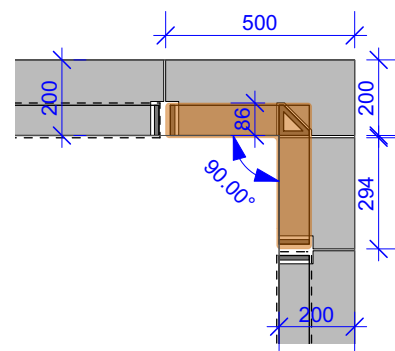








1 Planter A Special Corner Units

2 Planter B Special Corner Units

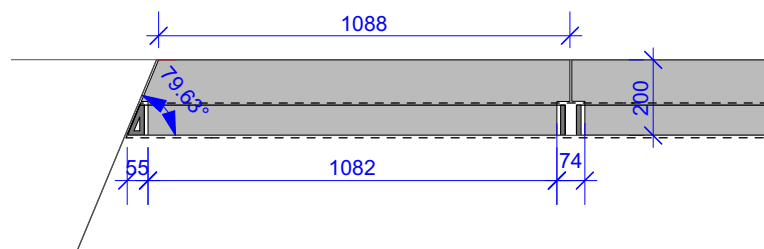


3 Planter C Special Corner Units

4 Planter D Special Corner Units

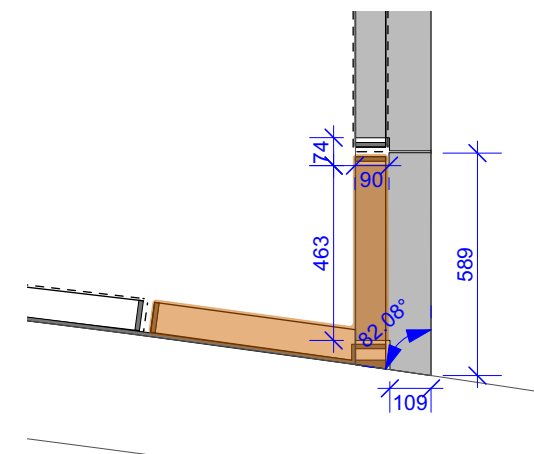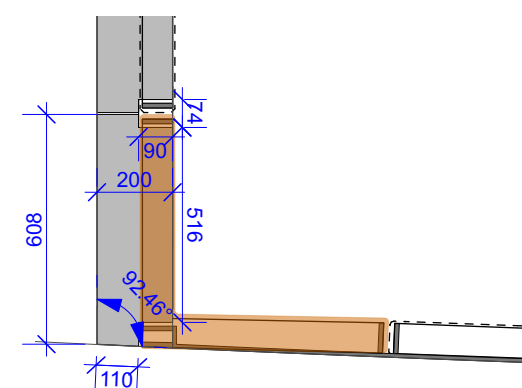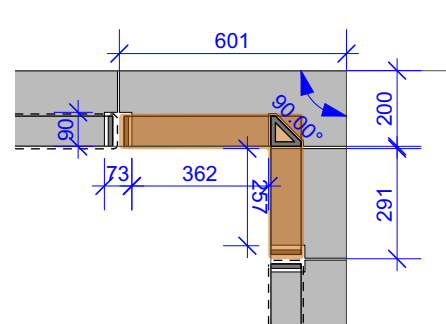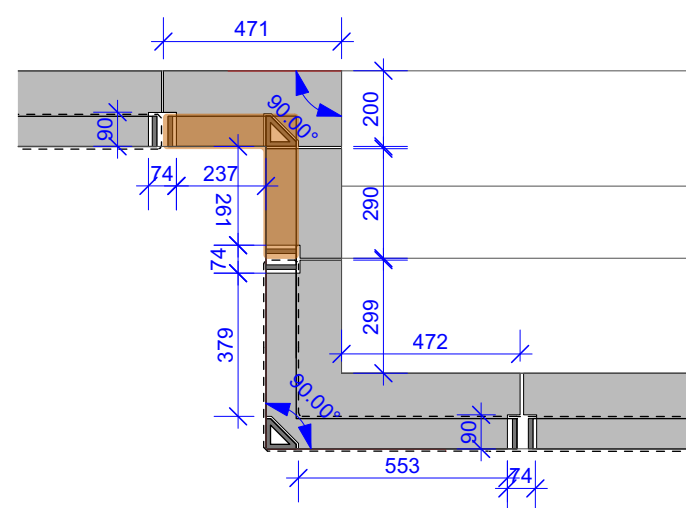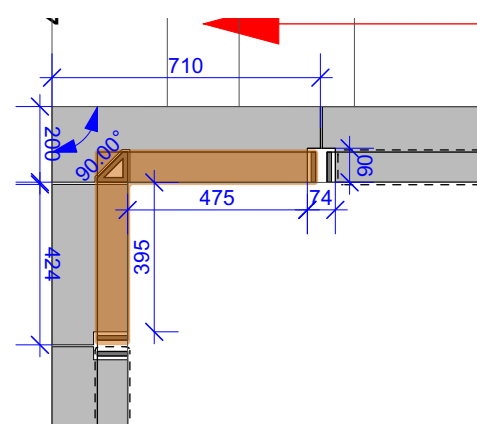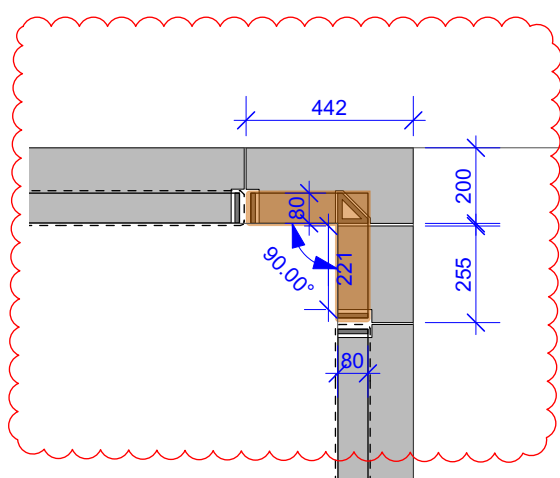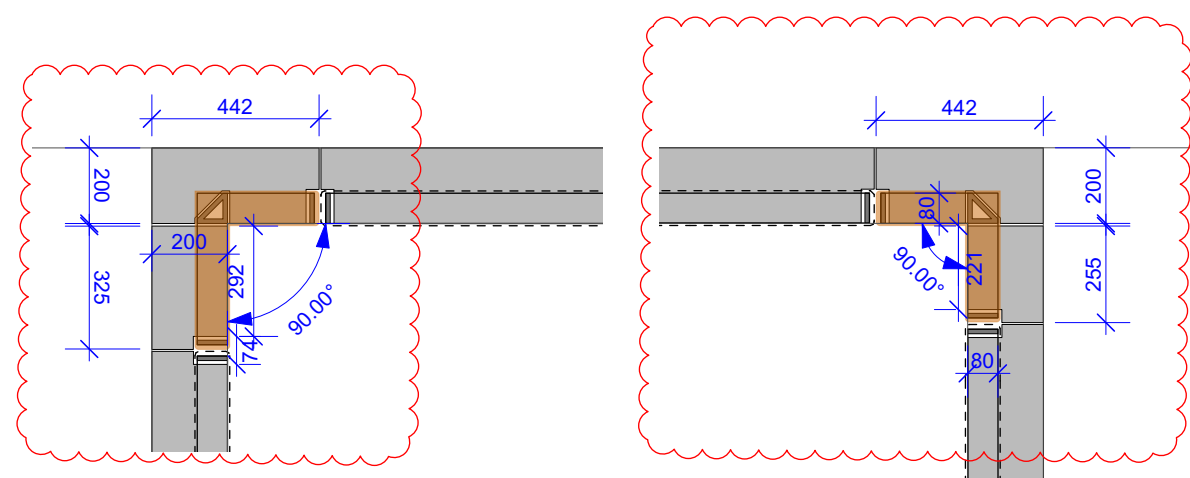

5 Planter E Special Corner Units

6 Planter F Special Corner Units

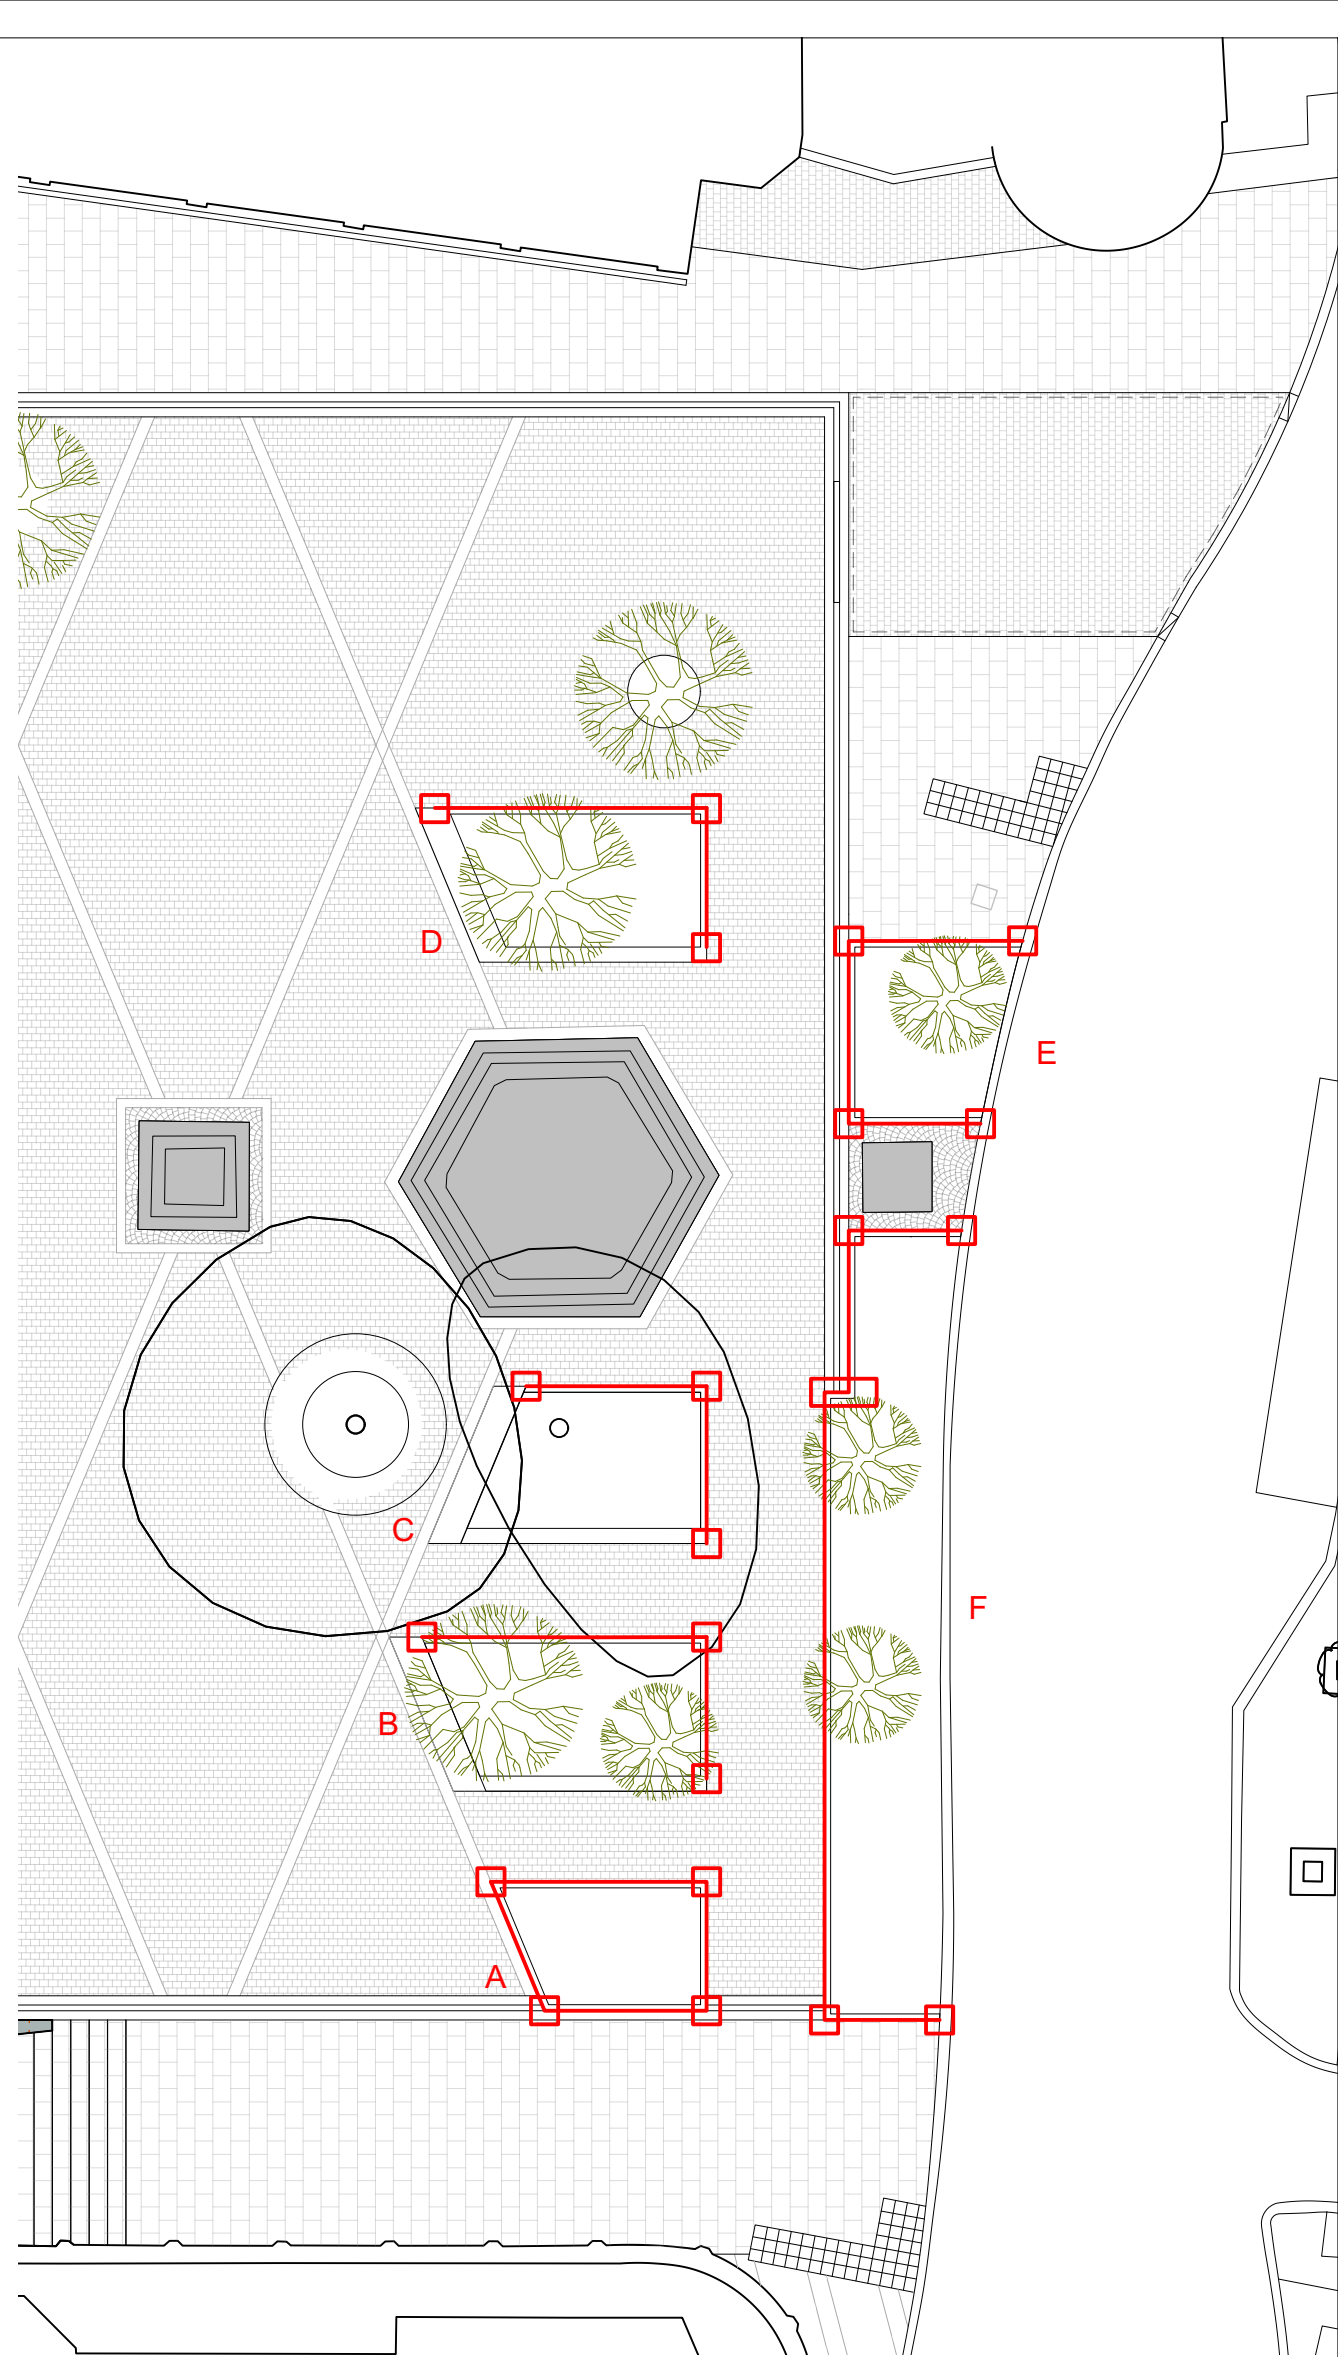

THIS DRAWING IS COPYRIGHT PROTECTED AND MAY NOT BE REPRODUCED IN WHOLE OR PART WITHOUT WRITTEN AUTHORITY FROM THE OWNER.
© Plantit I.E. Limited 2021

NOTE:
1. Check notes to this drawing.
2. Check notes to this drawing.
3. All dimensions are in millimetres unless otherwise stated.
4. All drawings are to be checked and approved on site.
5. The dimensions of all materials must be checked on site before being set out.
6. The drawings must be used with the relevant specification, details and detail drawings.
7. Check of construction and setting out to be agreed on site.

NOTE:
Refer to drawings OTH-PLA-EE-ES-DWG-L-5012 to 5014 in conjunction with this drawing.

Revision Notes:

- Stone plinth edge relocated, stone kerb relocated to provide more space to the planter and avoid any damage for the existing tree root.
- Stone kerb design update
- Removal of the stone kerb along the existing road kerb at Princess St. Low steel edge addition (K4.4)

C03	11/10/24	Minor updates as clouded	SC	MS
C02	09/10/23	Refer to revision notes	SY	MS
C01	26/04/21	Construction Issuee	SR	MS/KR
01	18/10/19	Stage 4 Issue.	SR	MS/KR

Revision	Date	Description	Drawn/Approv.
----------	------	-------------	---------------

Plantit I.E. Limited
E: info@plantit-ie.com W: plantit-ie.com
MANCHESTER
2 Back Grafton St., Altrincham, WA14 1DY
T: 0161 928 9281
LONDON
Unit 6 Waterside, 44-48 Wharf Road, London,
N1 7UX
T: 0207 253 5678
LIVERPOOL
No. 8 Princes Parade, Princes Dock, Liverpool, L3
1DL
T: 0151 705 6746

Client **Manchester City Council**

Project **Our Town Hall**

Drg Title **Planter Edge Special Corner Details**

Created on **18.10.19** Created by **SY** Approved by **MS**

Scale **1:20** Size **A1** Workstage **Stage 5**

Drg No. **OTH-PLA-EE-ES-DWG-L-5015** Suitability **S4** Revision **C03**