


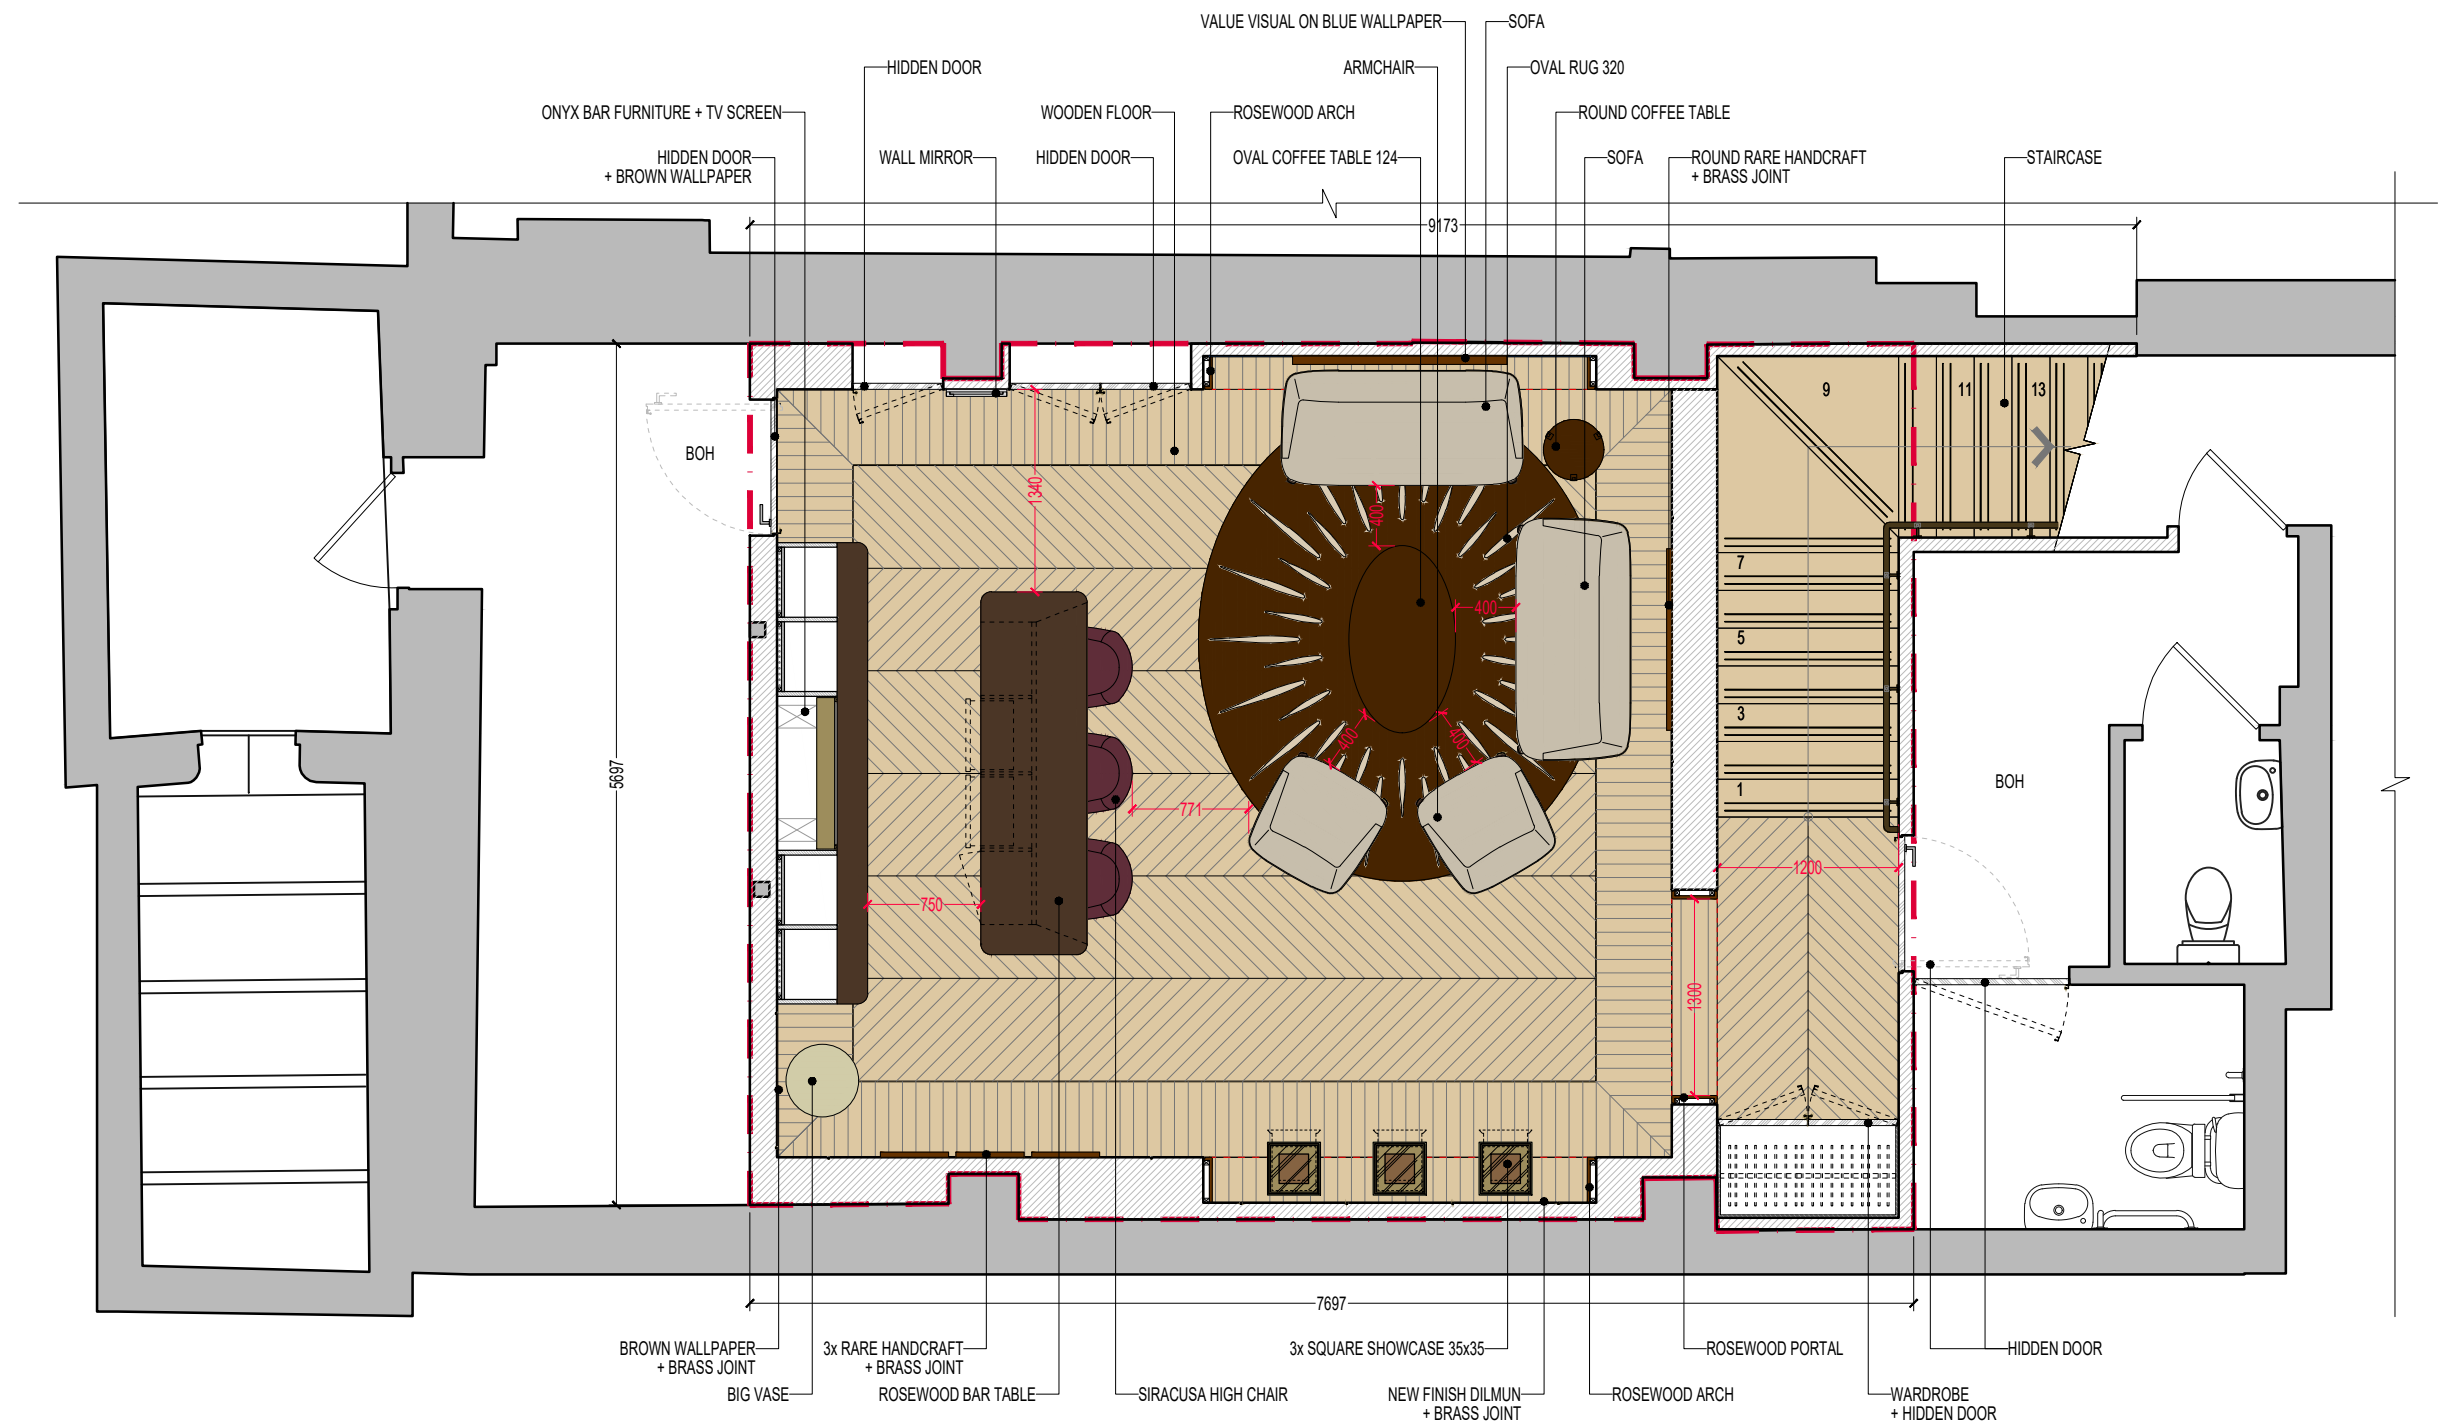

POS AREA TOTAL : 136.91 m²
- BASEMENT FLOOR: 44.08 m²

H			
G			
F			
E			
D			
C			
B			
A	GENERAL UPDATED	20/05/2025	AW2
	UPDATE	DATE	DRAWN BY

GENERAL NOTES

1. Always use written dimensions, do not scale off drawings

2. Any discrepancy, omission or error should immediately be reported to AW2 before construction

3. Dimensions are given as finished dimensions, for construction. The contractor is sole responsible for dimensions of set downs and other construction dimensions.

4. For structural dimensions refer to structural series drawings for confirmation of size and dimensions. Architectural drawings should not be used for structural dimensions.

5. For detailed specifications and materials please refer to detailed specifications

6. Opening windows are shown with a hinge/handle dotted line, all others are fixed windows

7. For interior design dimensions and finishings refer to interior design serie

DESIGN ARCHITECT:
AW² architecture workshop

INTERIOR DESIGN: -

LIGHTING DESIGN: -

LANDSCAPE DESIGN: -

STRUCTURAL ENGINEER: -

M&E ENGINEER: -

CIVIL ENGINEER: -


SUSTAINABILITY: -

CLIENT:



PATEK PHILIPPE
GENEVE

ARCHITECTS:
AW²
AW² - architecture workshop - Paris


DRAWING TITLE: BOODLES MANCHESTER FURNITURE PLAN - BASEMENT FLOOR			
PHASE: CONCEPT DESIGN		CODE: CD	
FIRST EMISSION: 17/04/2025	DRAWN BY: AW2	SHEET SIZE: A3	SCALE: 1/50
UPDATE : 20/05/2025	FILE NUMBER : I.CD.BOOMAN.3.PL.10		
DRAWING NB: I.CD.BOOMAN.3.PL.10B			REVISION: A

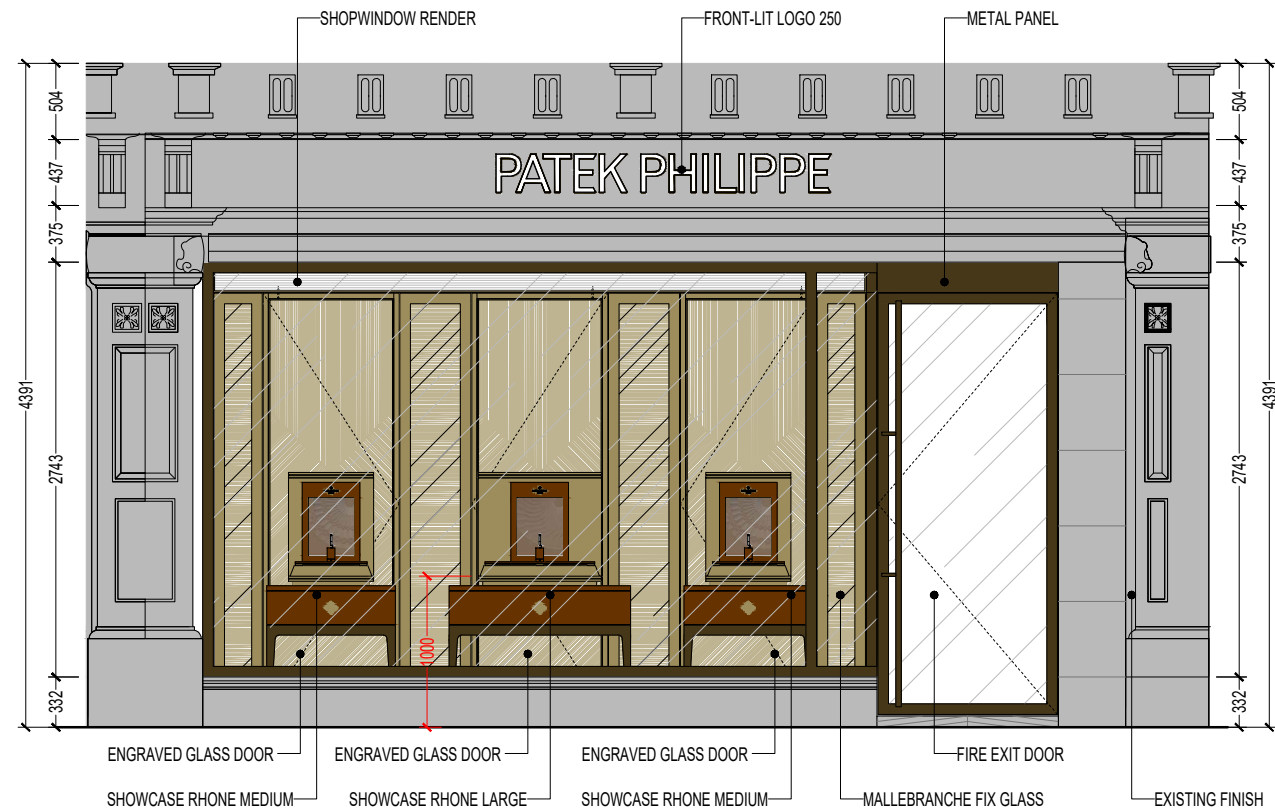


ELEVATION A

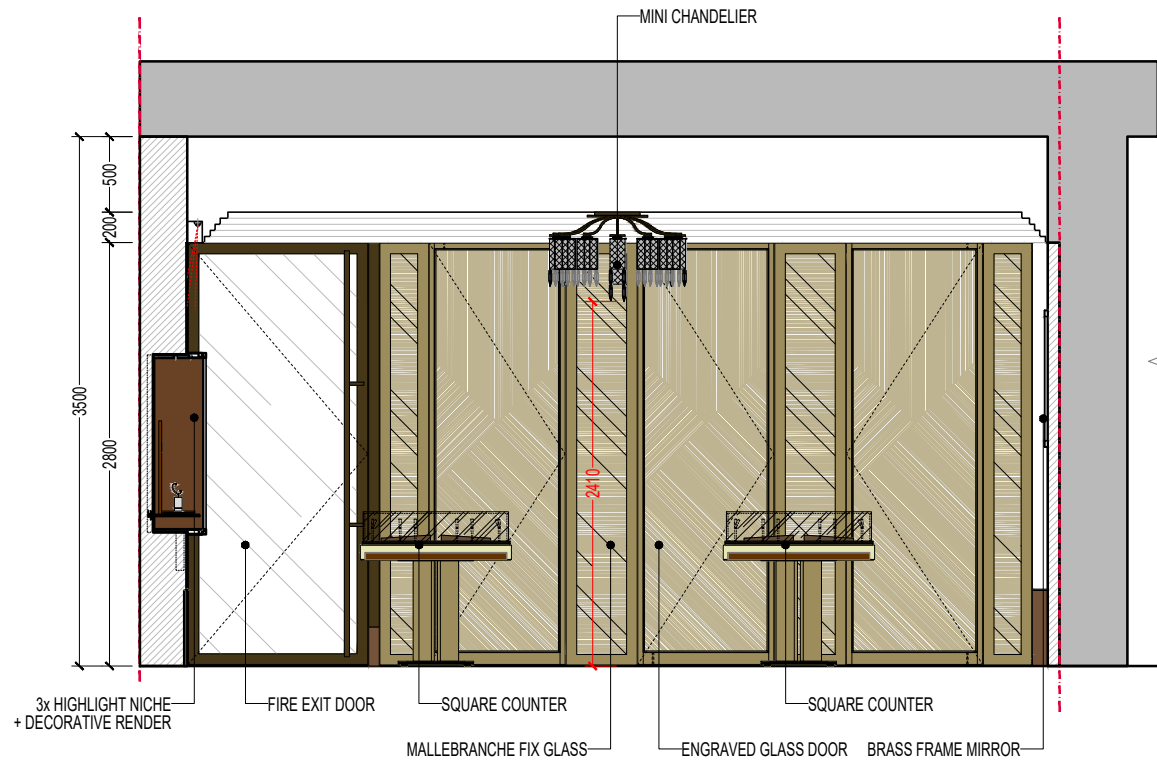

ELEVATION 1

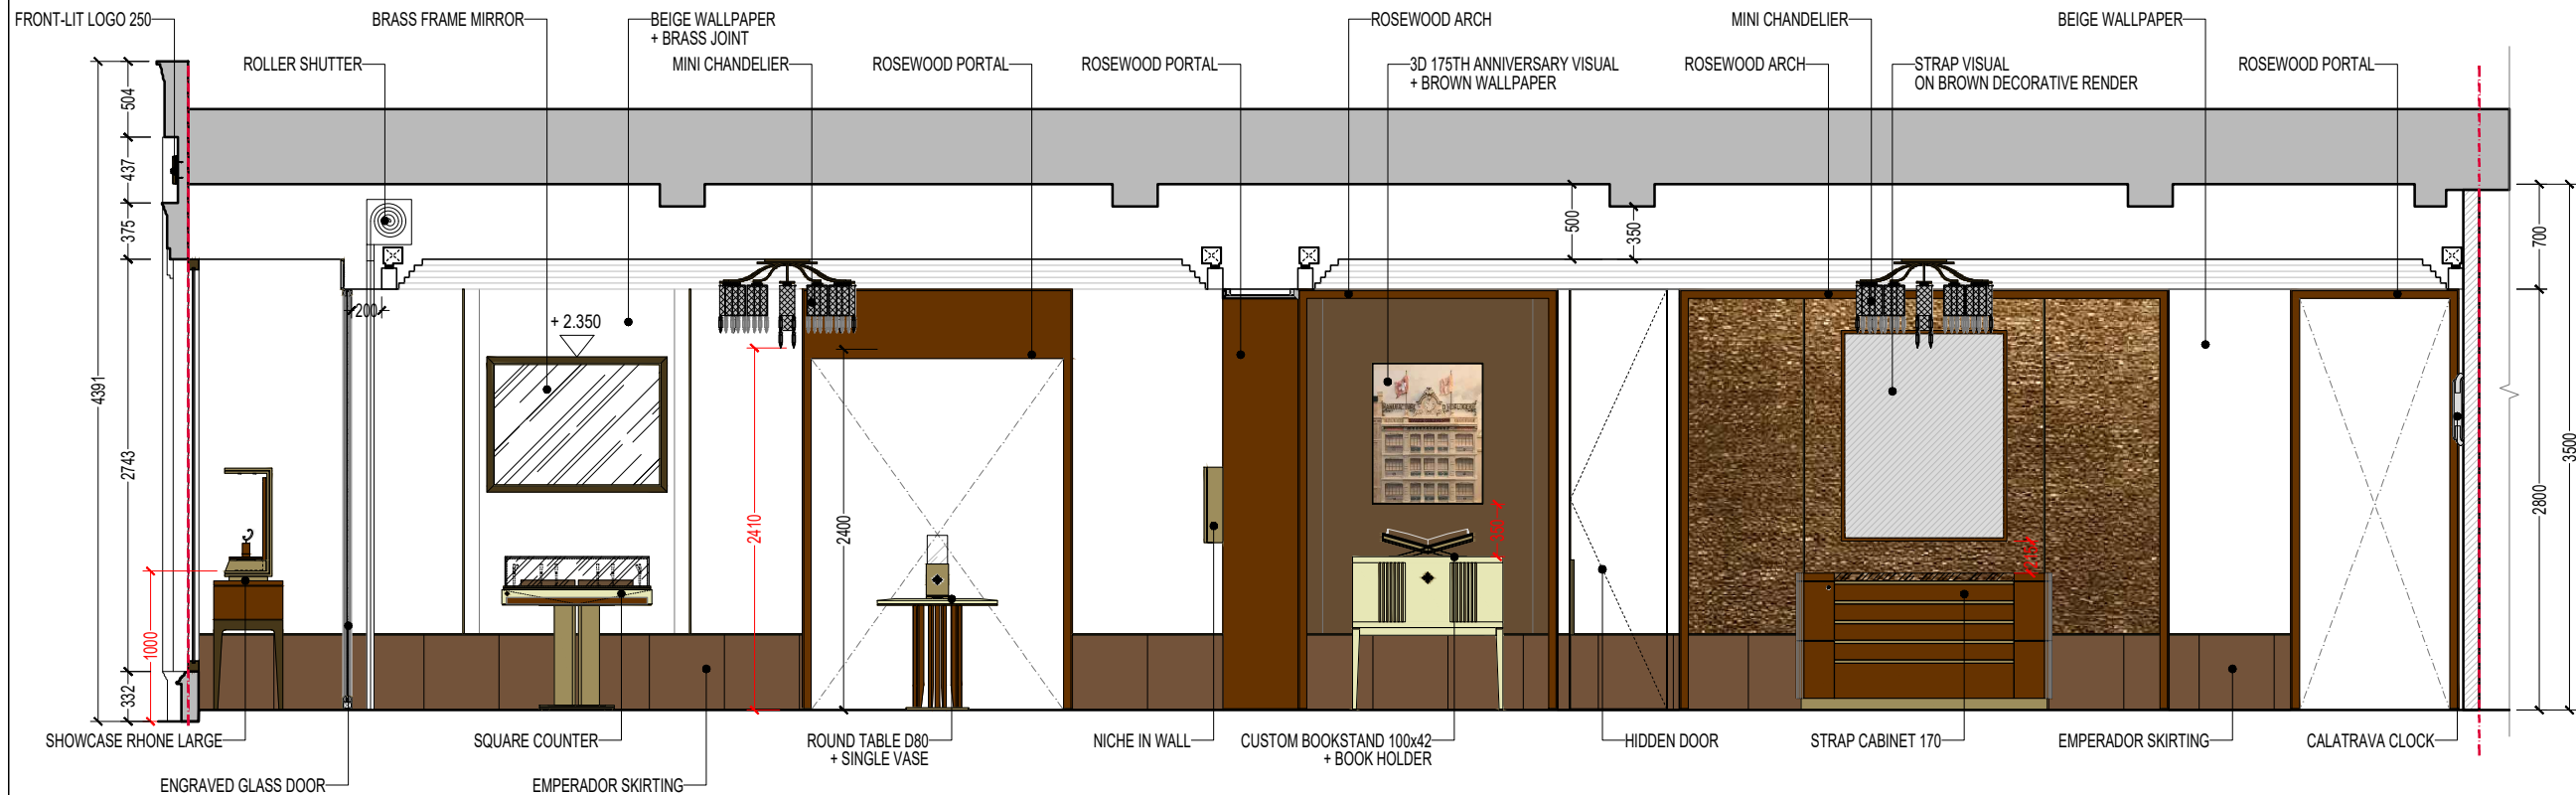

ELEVATION 2

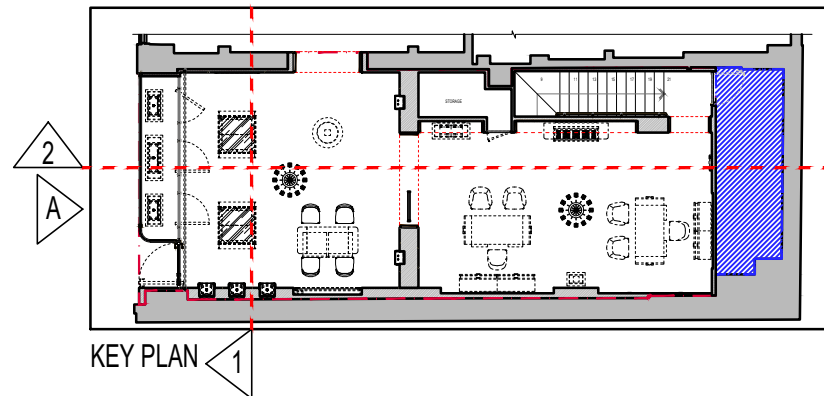

H			
G			
F			
E			
D			
C			
B			
A	GENERAL UPDATED	20/05/2025	AW2
	UPDATE	DATE	DRAWN BY

- GENERAL NOTES
1. Always use written dimensions, do not scale off drawings
 2. Any discrepancy, omission or error should immediately be reported to AW2 before construction
 3. Dimensions are given as finished dimensions, for construction. The contractor is sole responsible for dimensions of set downs and other construction dimensions.
 4. For structural dimensions refer to structural series drawings for confirmation of size and dimensions. Architectural drawings should not be used for structural dimensions.
 5. For detailed specifications and materials please refer to detailed specifications
 6. Opening windows are shown with a hinge/handle dotted line, all others are fixed windows
 7. For interior design dimensions and finishings refer to interior design serie

DESIGN ARCHITECT:
AW² architecture workshop

INTERIOR DESIGN:

LIGHTING DESIGN:

LANDSCAPE DESIGN:

STRUCTURAL ENGINEER:

M&E ENGINEER:

CIVIL ENGINEER:

SUSTAINABILITY:


CLIENT:

PATEK PHILIPPE
GENEVE


ARCHITECTS:

AW²
AW² - architecture workshop - Paris


DRAWING TITLE: BOODLES MANCHESTER ELEVATION A, 1, 2			
PHASE: CONCEPT DESIGN		CODE: CD	
FIRST EMISSION: 17/04/2025	DRAWN BY: AW2	SHEET SIZE: A3	SCALE: 1/50
UPDATE : 20/05/2025		FILE NUMBER : I.CD.BOOMAN.3.EL.30	
DRAWING NB: I.CD.BOOMAN.3.EL.30			REVISION: A

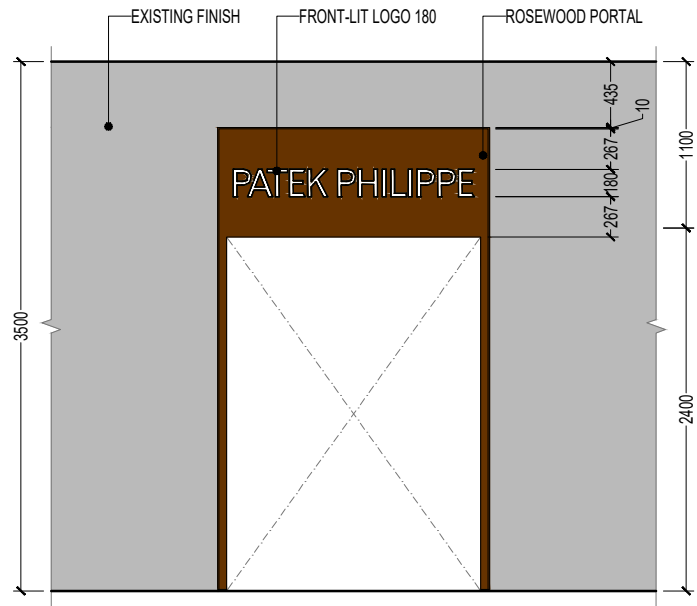


ELEVATION B

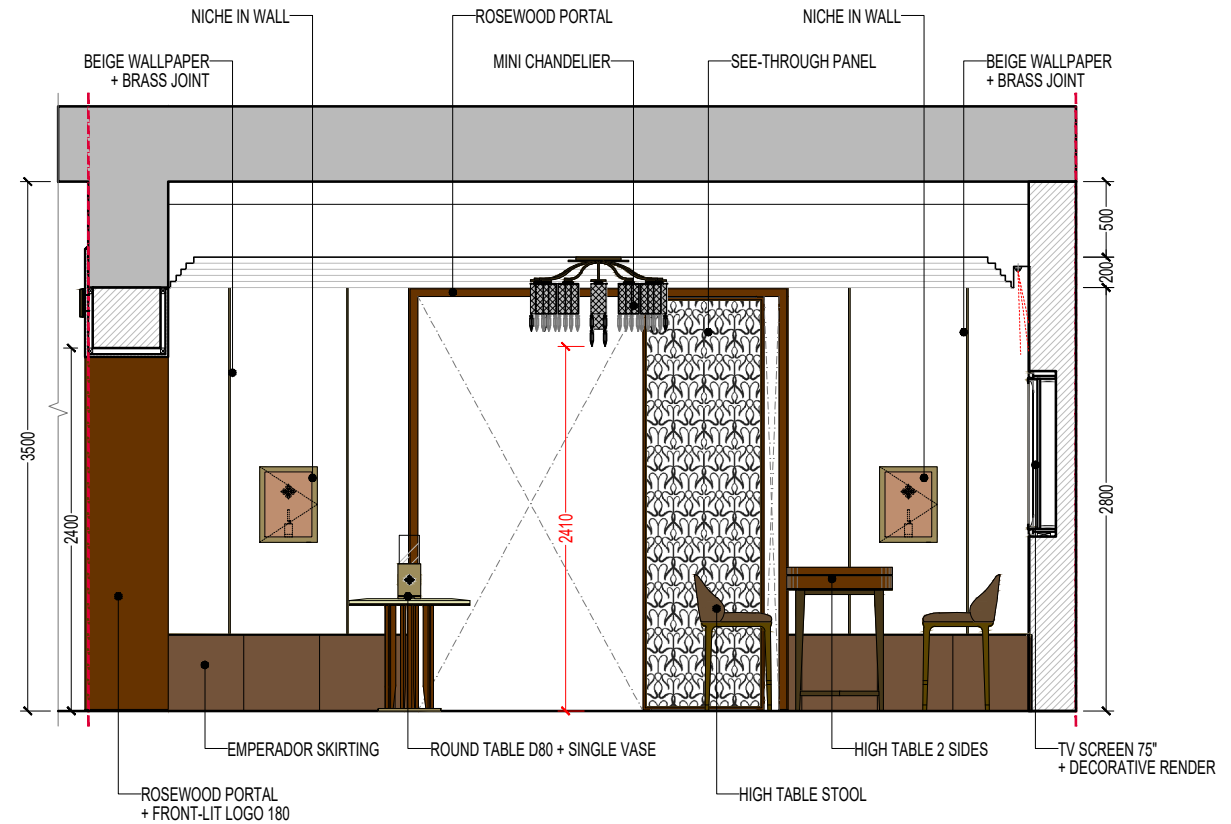

ELEVATION 4

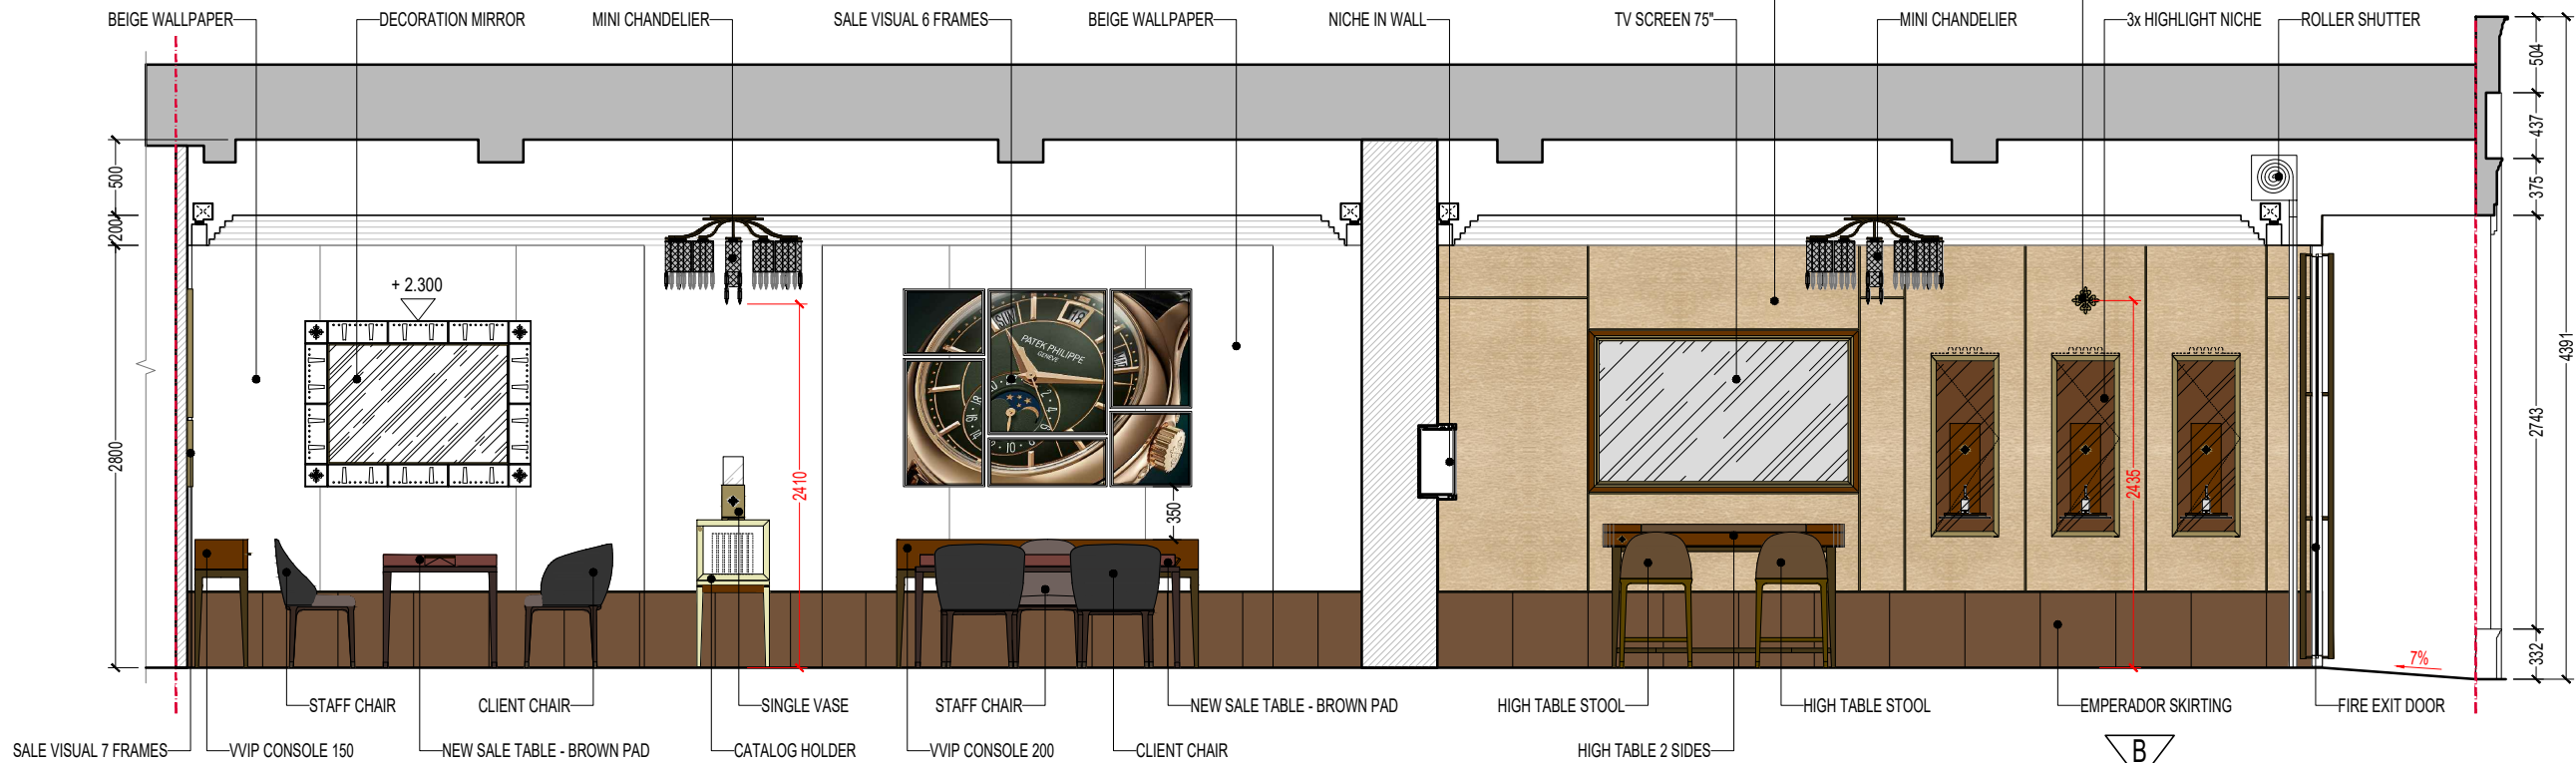

ELEVATION 3

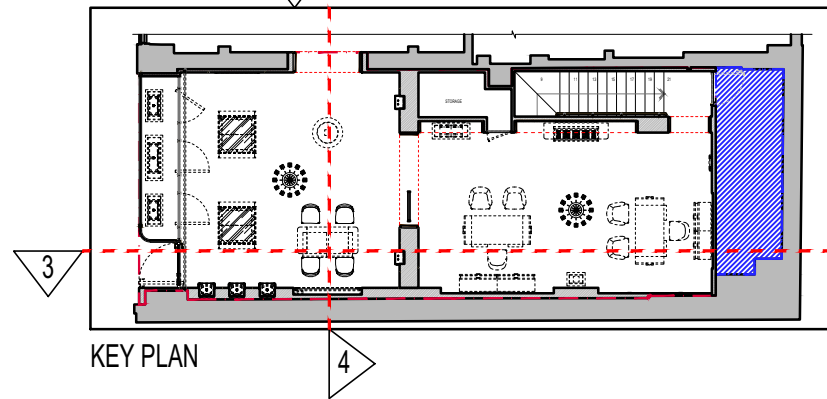

H			
G			
F			
E			
D			
C			
B			
A	GENERAL UPDATED	20/05/2025	AW2
	UPDATE	DATE	DRAWN BY

GENERAL NOTES

1. Always use written dimensions, do not scale off drawings
2. Any discrepancy, omission or error should immediately be reported to AW2 before construction
3. Dimensions are given as finished dimensions, for construction. The contractor is sole responsible for dimensions of set downs and other construction dimensions.
4. For structural dimensions refer to structural series drawings for confirmation of size and dimensions. Architectural drawings should not be used for structural dimensions.
5. For detailed specifications and materials please refer to detailed specifications
6. Opening windows are shown with a hinge/handle dotted line, all others are fixed windows
7. For interior design dimensions and finishings refer to interior design serie

DESIGN ARCHITECT:
AW² architecture workshop

INTERIOR DESIGN:

LIGHTING DESIGN:

LANDSCAPE DESIGN:

STRUCTURAL ENGINEER:

M&E ENGINEER:

CIVIL ENGINEER:

SUSTAINABILITY:


CLIENT:

PATEK PHILIPPE
GENEVE


ARCHITECTS:

AW²
AW² - architecture workshop - Paris


DRAWING TITLE: BOODLES MANCHESTER ELEVATION B, 3, 4			
PHASE: CONCEPT DESIGN		CODE: CD	
FIRST EMISSION: 17/04/2025	DRAWN BY: AW2	SHEET SIZE: A3	SCALE: 1/50
UPDATE : 20/05/2025		FILE NUMBER : I.CD.BOOMAN.3.EL.30	
DRAWING NB: I.CD.BOOMAN.3.EL.31			REVISION: A

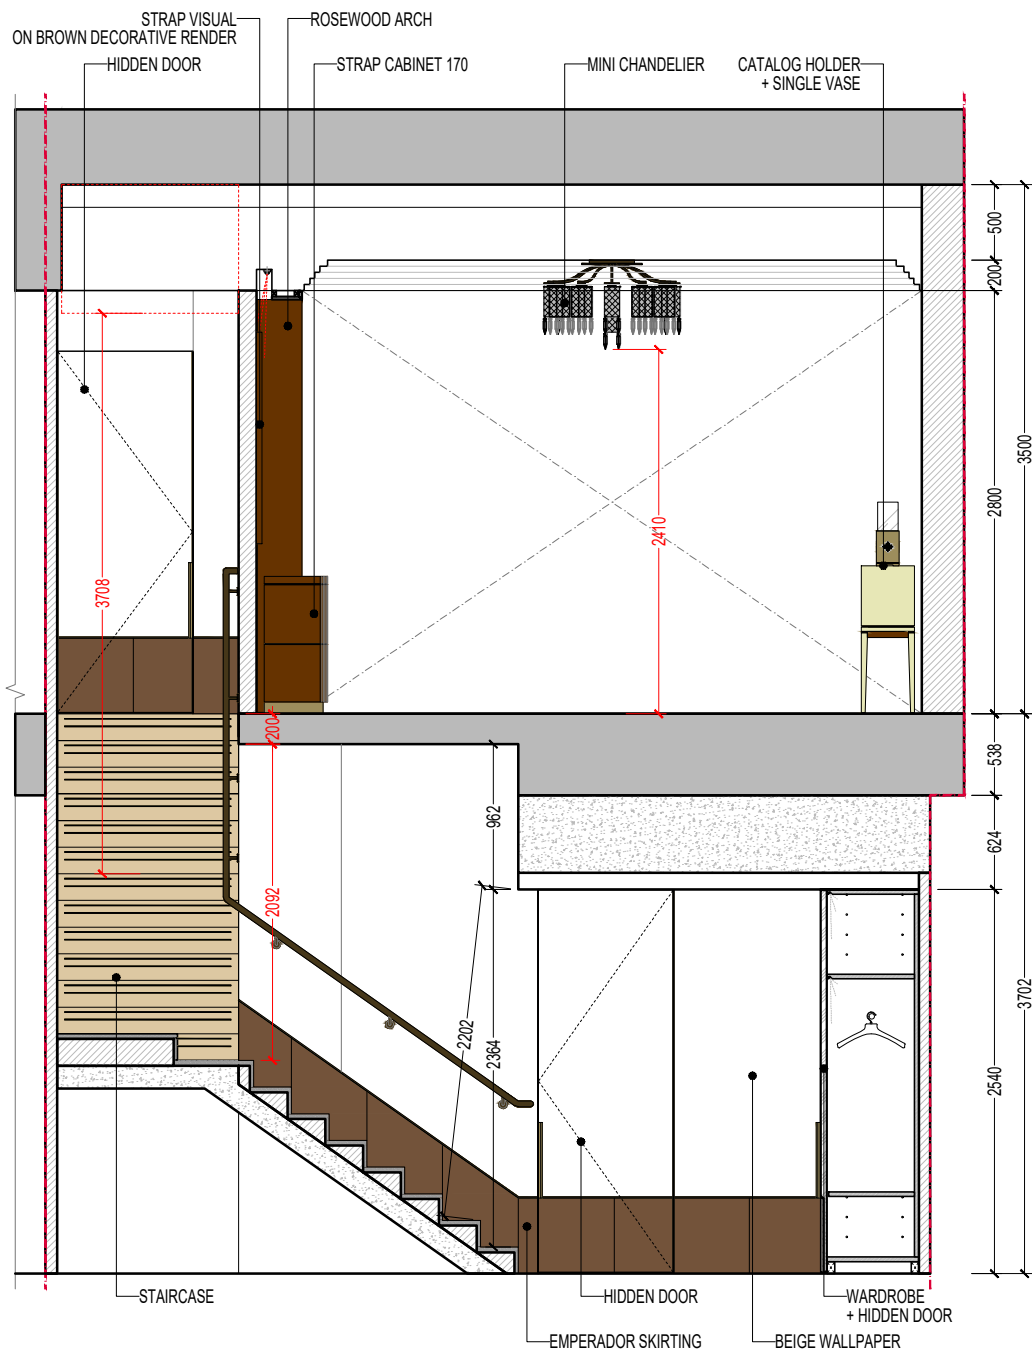


ELEVATION 6

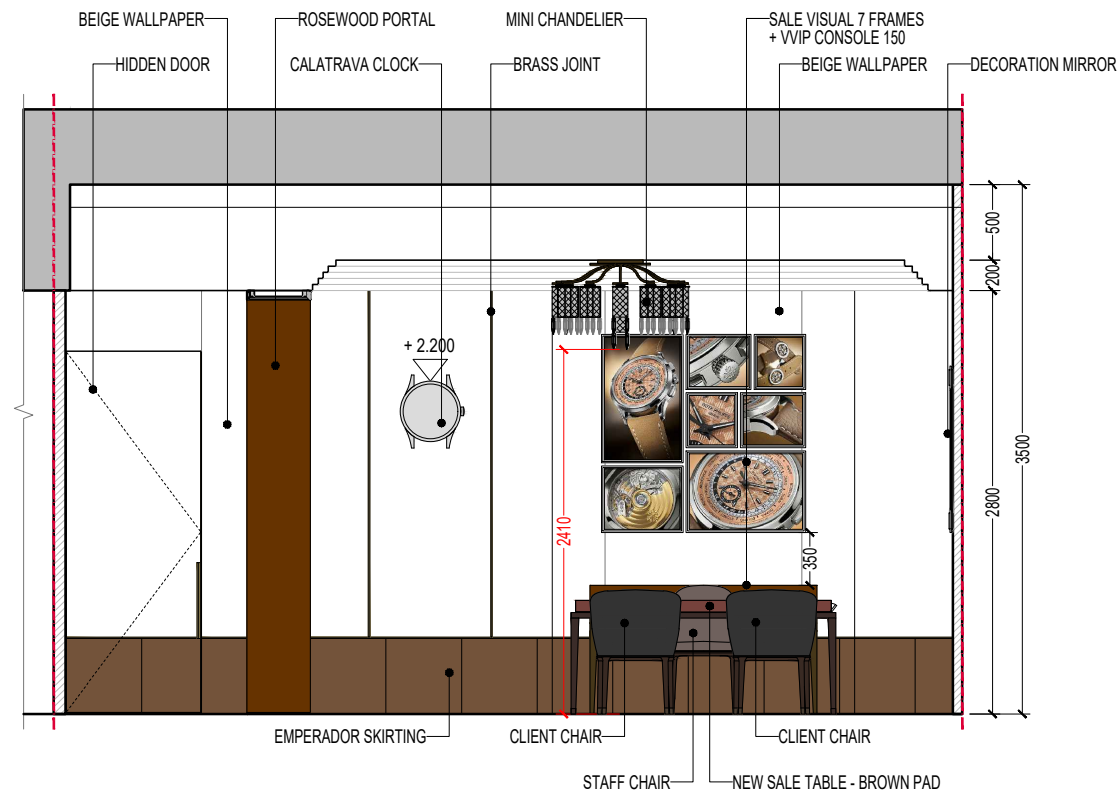


ELEVATION 7

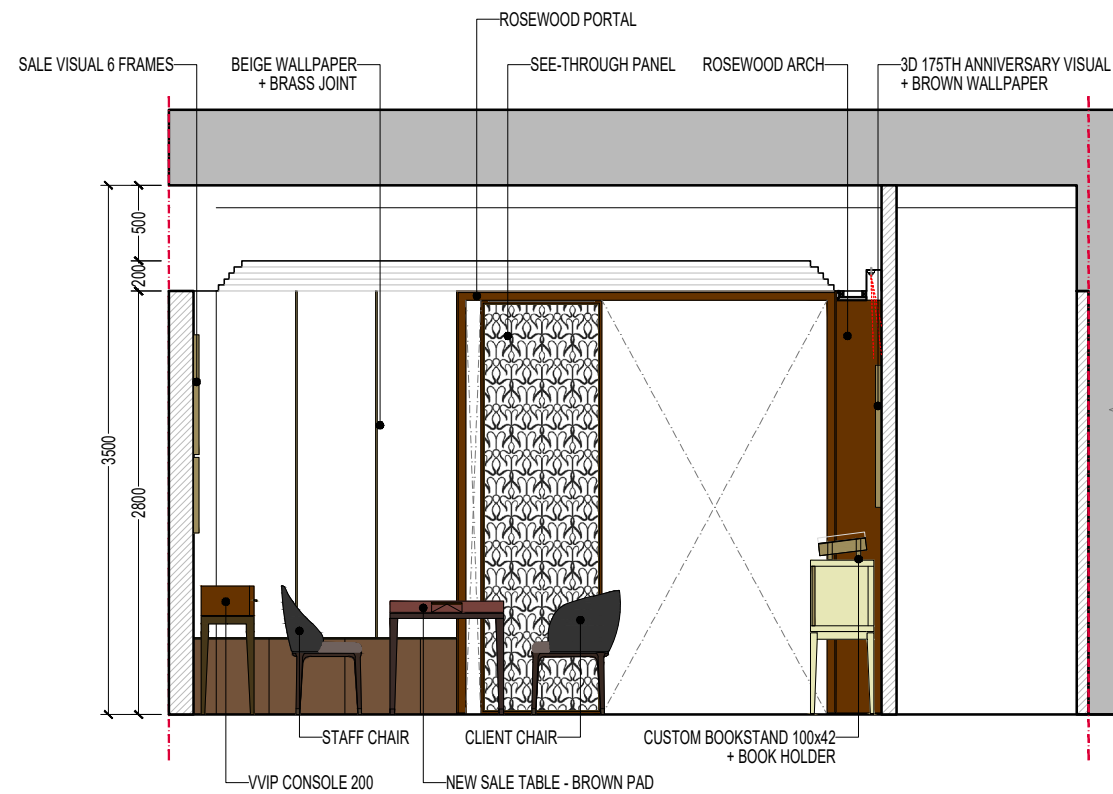

ELEVATION 5

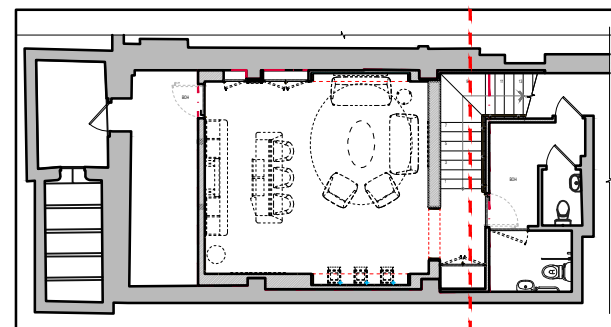

BASEMENT KEY PLAN

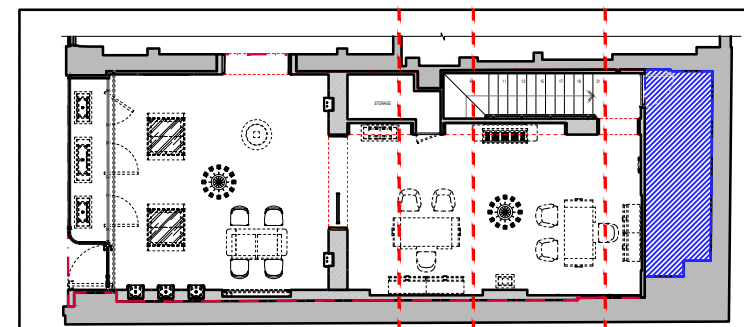

GROUND KEY PLAN

H			
G			
F			
E			
D			
C			
B			
A	GENERAL UPDATED	20/05/2025	AW2
	UPDATE	DATE	DRAWN BY

GENERAL NOTES

1. Always use written dimensions, do not scale off drawings
2. Any discrepancy, omission or error should immediately be reported to AW2 before construction
3. Dimensions are given as finished dimensions, for construction. The contractor is sole responsible for dimensions of set downs and other construction dimensions.
4. For structural dimensions refer to structural series drawings for confirmation of size and dimensions. Architectural drawings should not be used for structural dimensions.
5. For detailed specifications and materials please refer to detailed specifications
6. Opening windows are shown with a hinge/handle dotted line, all others are fixed windows
7. For interior design dimensions and finishings refer to interior design serie

DESIGN ARCHITECT:
AW² architecture workshop

INTERIOR DESIGN:

LIGHTING DESIGN:

LANDSCAPE DESIGN:

STRUCTURAL ENGINEER:

M&E ENGINEER:

CIVIL ENGINEER:

SUSTAINABILITY:


CLIENT:

PATEK PHILIPPE
GENEVE


ARCHITECTS:

AW²
AW² - architecture workshop - Paris


DRAWING TITLE: BOODLES MANCHESTER ELEVATION 5, 6, 7			
PHASE: CONCEPT DESIGN		CODE: CD	
FIRST EMISSION: 17/04/2025	DRAWN BY: AW2	SHEET SIZE: A3	SCALE: 1/50
UPDATE : 20/05/2025		FILE NUMBER : I.CD.BOOMAN.3.EL.30	
DRAWING NB: I.CD.BOOMAN.3.EL.32			REVISION: A

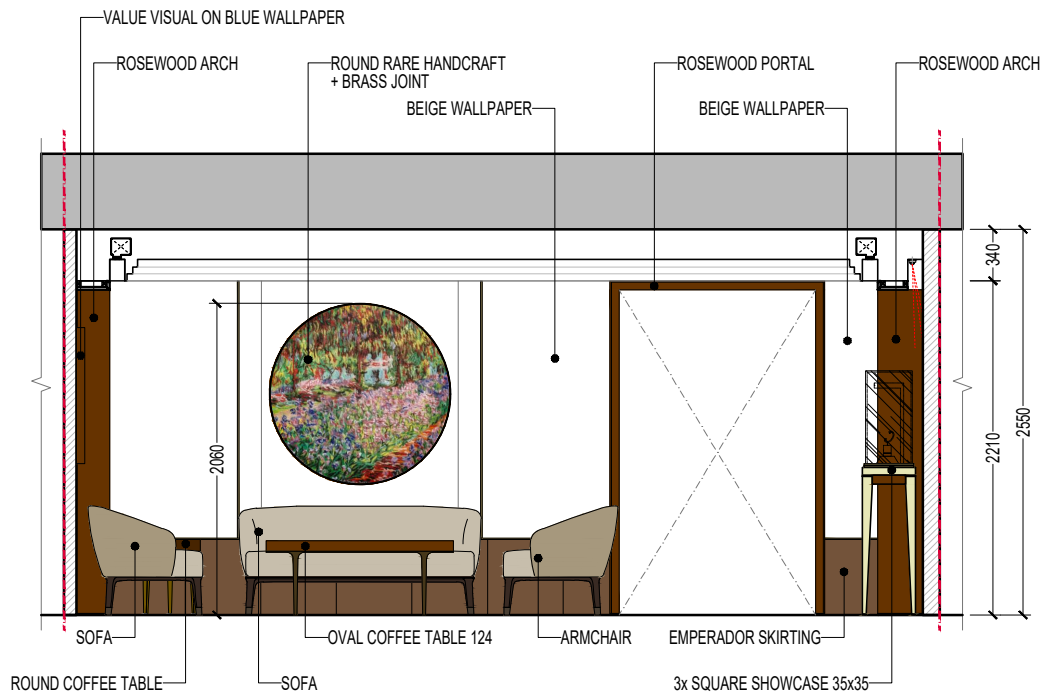


ELEVATION 8

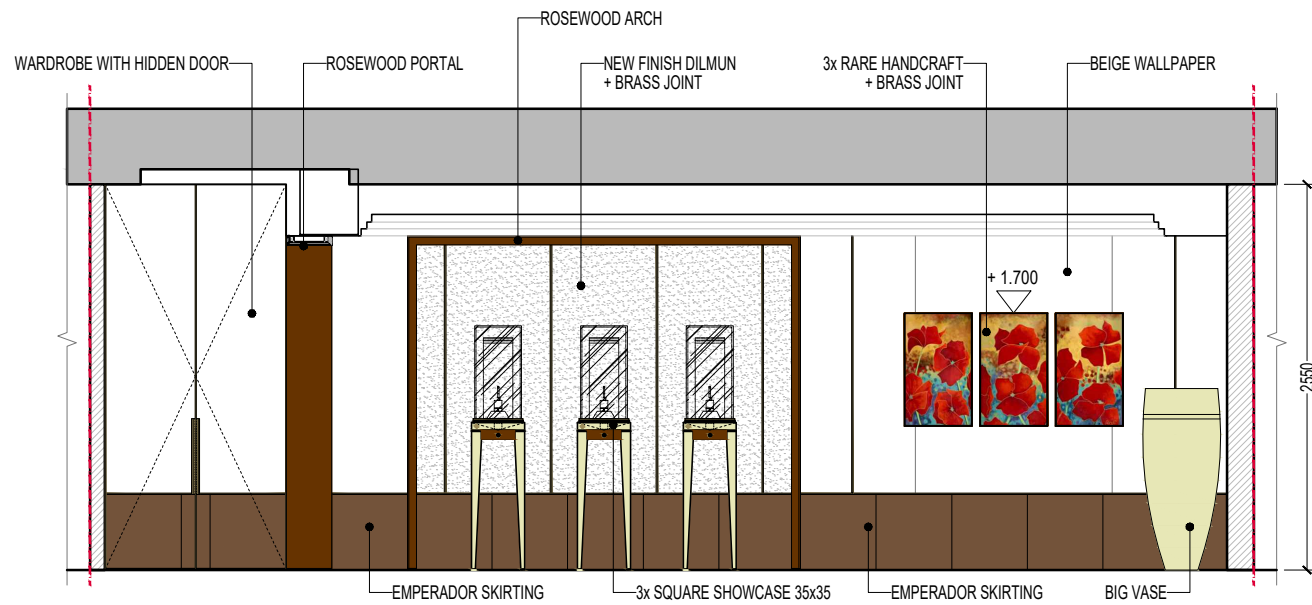


ELEVATION 9

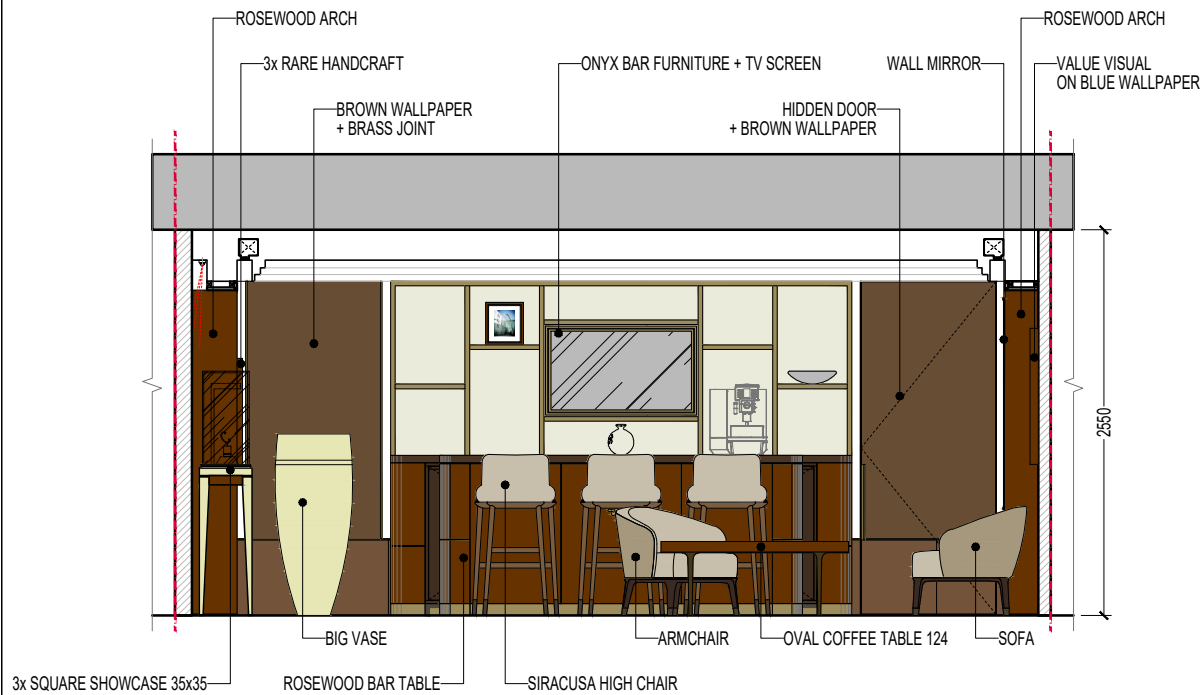

ELEVATION 10

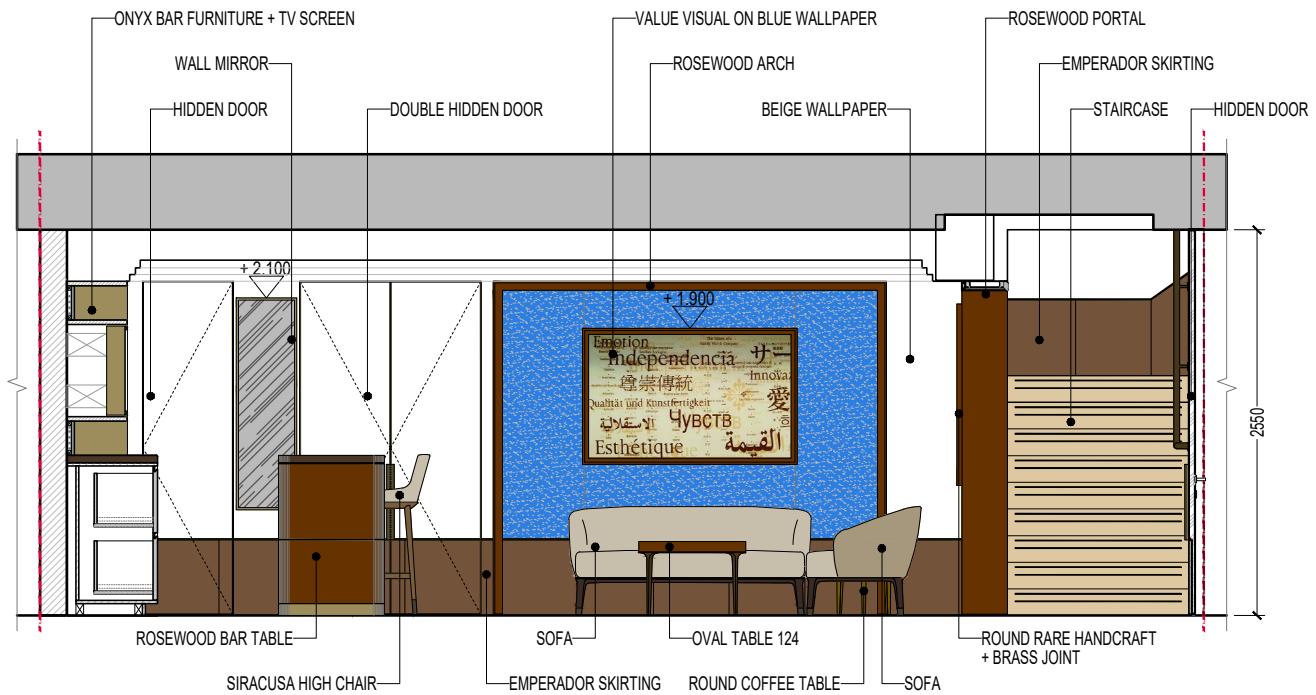

ELEVATION 11

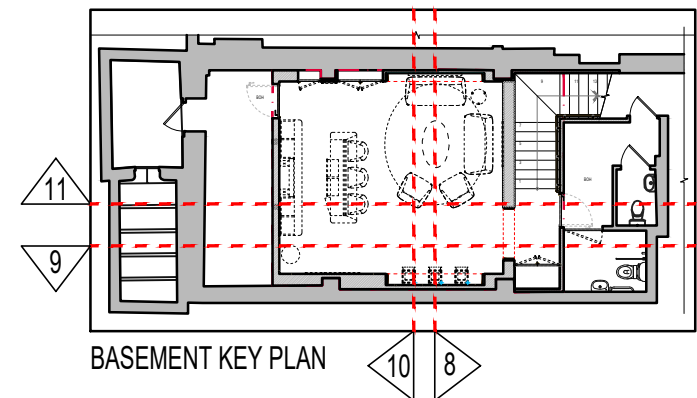

H			
G			
F			
E			
D			
C			
B			
A	GENERAL UPDATED	20/05/2025	AW2
	UPDATE	DATE	DRAWN BY

GENERAL NOTES

1. Always use written dimensions, do not scale off drawings
2. Any discrepancy, omission or error should immediately be reported to AW2 before construction
3. Dimensions are given as finished dimensions, for construction. The contractor is sole responsible for dimensions of set downs and other construction dimensions.
4. For structural dimensions refer to structural series drawings for confirmation of size and dimensions. Architectural drawings should not be used for structural dimensions.
5. For detailed specifications and materials please refer to detailed specifications
6. Opening windows are shown with a hinge/handle dotted line, all others are fixed windows
7. For interior design dimensions and finishings refer to interior design serie

DESIGN ARCHITECT:
AW² architecture workshop

INTERIOR DESIGN:

LIGHTING DESIGN:

LANDSCAPE DESIGN:

STRUCTURAL ENGINEER:

M&E ENGINEER:

CIVIL ENGINEER:

SUSTAINABILITY:

CLIENT:



ARCHITECTS:
AW²
AW² - architecture workshop - Paris

DRAWING TITLE:
BOODLES MANCHESTER
ELEVATION 8, 9, 10, 11

PHASE: CONCEPT DESIGN
CODE: CD

FIRST EMISSION: 17/04/2025	DRAWN BY: AW2	SHEET SIZE: A3	SCALE: 1/50
-------------------------------	------------------	-------------------	----------------

UPDATE : 20/05/2025	FILE NUMBER : I.CD.BOOMAN.3.EL.30
------------------------	--------------------------------------

DRAWING NB: I.CD.BOOMAN.3.EL.33	REVISION: A
------------------------------------	----------------