




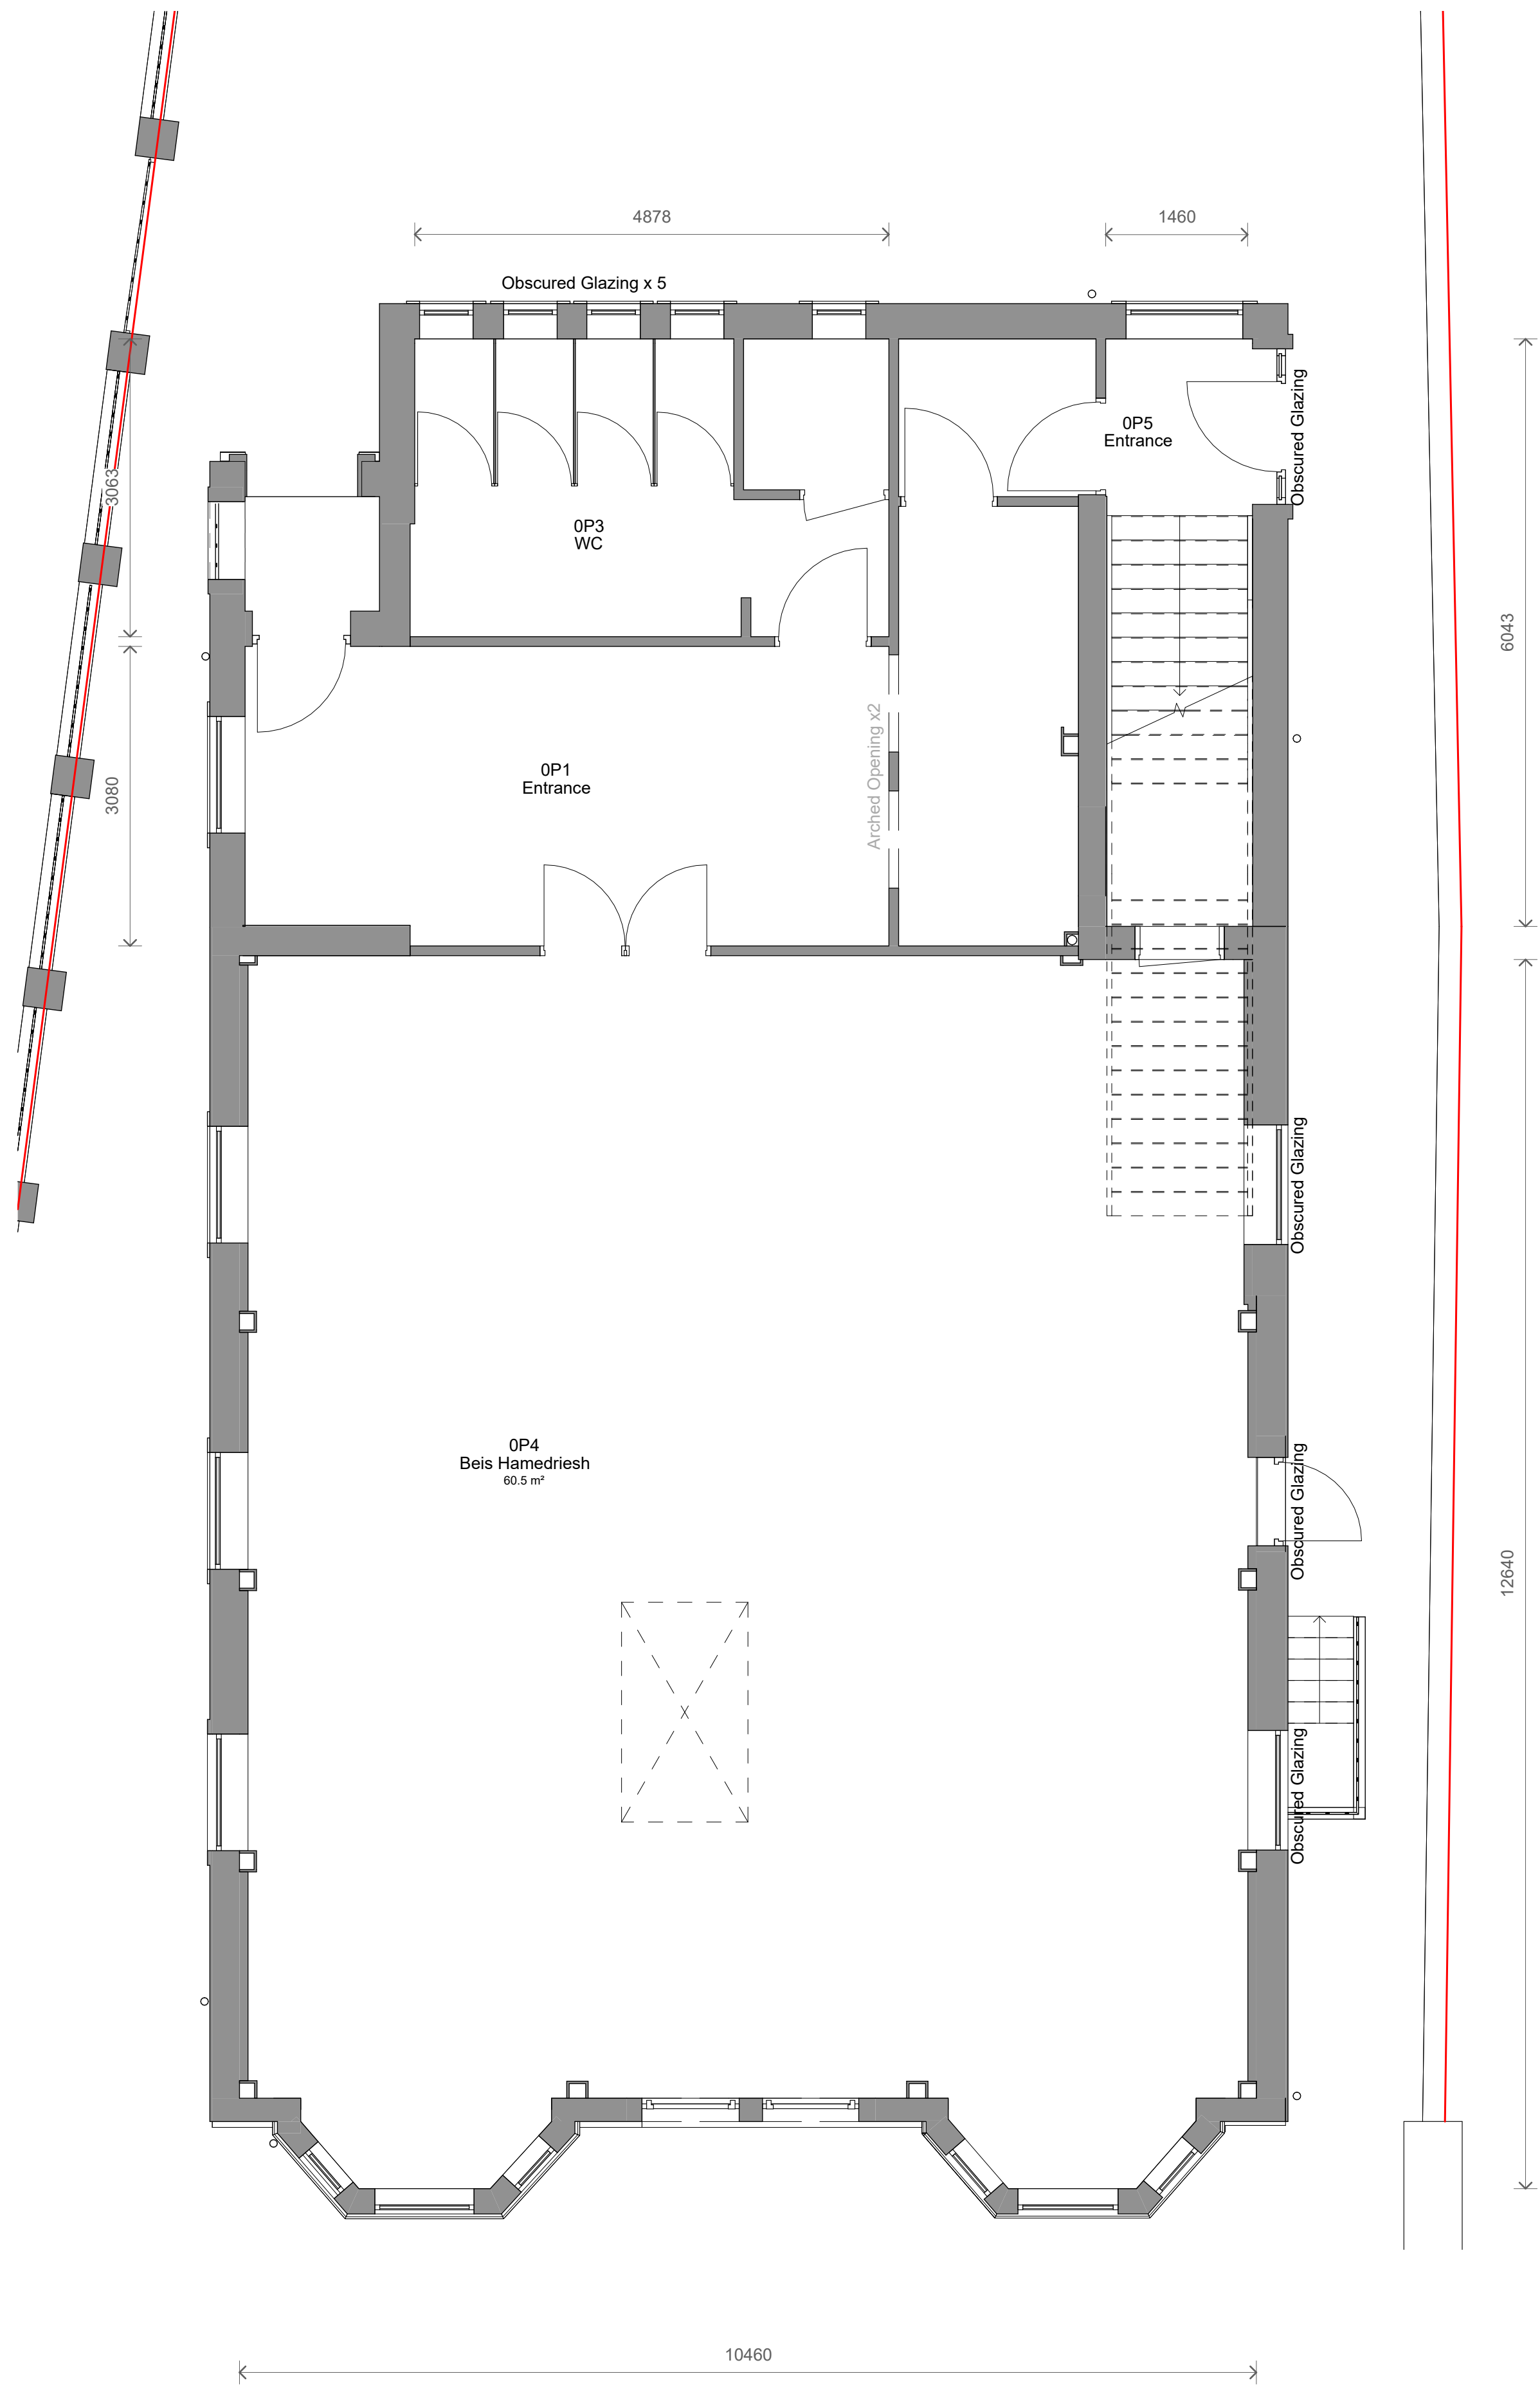

1 Level 0 New - Proposed
1 : 50

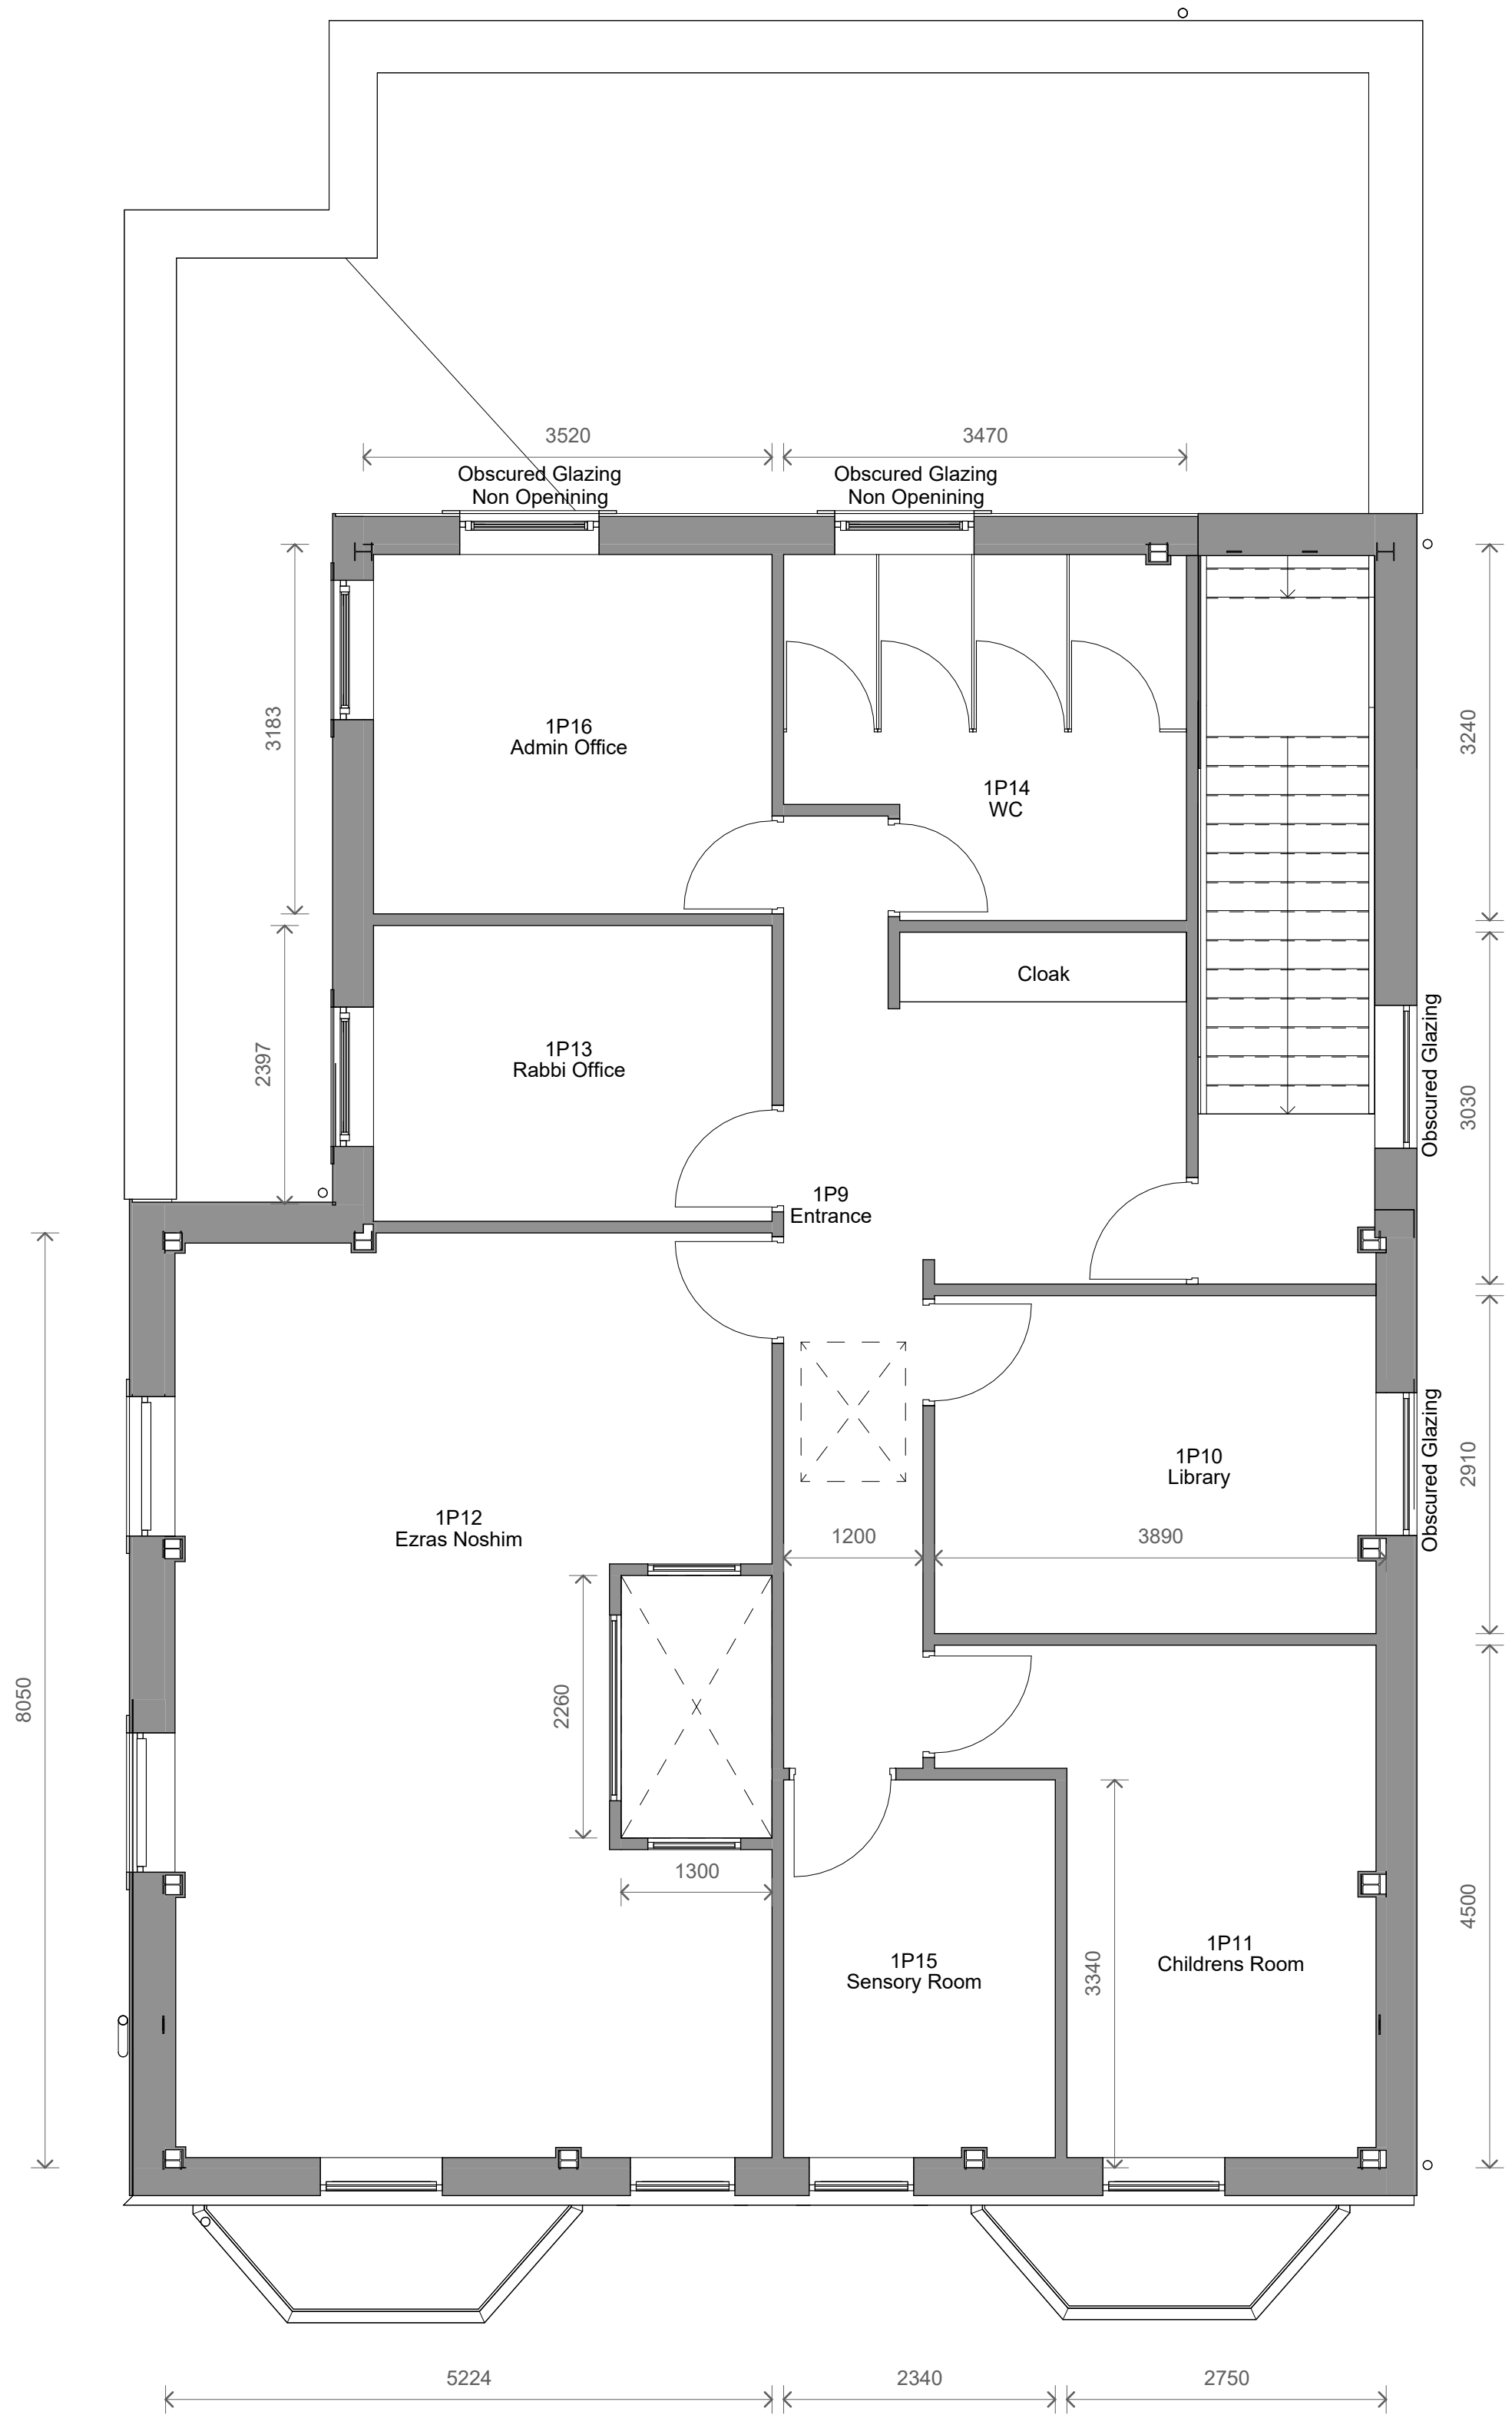

2 Level 1 New - Proposed
1 : 50

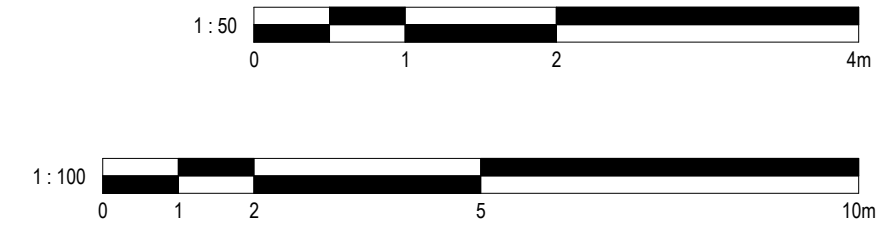

No.	Description	Date	Initial
-----	-------------	------	---------

PROJECT	27-29 Middleton Road		
---------	----------------------	--	--

TITLE	Proposed Plans		
-------	----------------	--	--

STATUS	BUILDING REGS		
--------	---------------	--	--

DRAWN BY	DATE	SCALE (@ A1)
CB	14/08/2024	1 : 50

PROJECT NUMBER	DRAWING NUMBER	REV
GSS24118.9	004	

GOLD SKETCH
S T U D I O S

www.goldsketch.co.uk info@goldsketch.co.uk 0161 792 9595

NOTES:
© COPYRIGHT - ALL RIGHTS RESERVED.
THIS DRAWING AND ANY PARTS BEING REPRODUCED WITHOUT PRIOR WRITTEN CONSENT.
DRAWING TO BE USED FOR THE STATUS INDICATED ONLY.
ALL DIMENSIONS AND SETTING OUT SHALL BE VERIFIED AND CONFIRMED ON SITE. ANY DISCREPANCIES TO BE REPORTED TO THE
LEGISLATION RELEVANT CODES OF PRACTICE AND BRITISH STANDARDS. ALL DIMENSIONS ON THIS DRAWING ARE IN MILLIMETRES UNLESS
OTHERWISE STATED.