

COPYRIGHT
THIS DRAWING IS COPYRIGHT AND MAY NOT BE ALTERED, REPRODUCED OR USED OTHER THAN FOR THE CONTRACT WORKS FOR WHICH IT IS ISSUED WITHOUT THE WRITTEN PERMISSION OF CGPMEP LTD.


WARNING:
DO NOT SCALE OFF THIS DRAWING.
VERIFY ALL DIMENSIONS AND STRUCTURAL DETAILS ON SITE.
IF IN DOUBT, ASK BEFORE ACTING.

RELATED DOCUMENTS
READ THIS DRAWING IN CONJUNCTION WITH THE APPROPRIATE SPECIFICATION(S).

CHECKING
THIS DRAWING HAS BEEN GENERATED USING A COMPUTER AIDED DRAWING SYSTEM. AS THE SYSTEM GENERATES A NEW DRAWING AT EACH REVISION ONLY THE LATEST EDITION WILL HAVE BEEN CHECKED.

GENERAL NOTES

- THIS DRAWING SHALL BE READ IN CONJUNCTION WITH ALL OTHER DRAWINGS, SPECIFICATIONS AND SCHEDULES.
- ALL EQUIPMENT SHALL BE INDEPENDENTLY SUPPORTED FROM THE SLAB / STRUCTURE AND NOT BE RELIANT ON THE CEILING OR OTHER SERVICES.
- ALL PENETRATIONS THROUGH WALL SHALL BE FILLED TO SUIT THE ACOUSTIC PERFORMANCE AND / OR THE FIRE REQUIREMENTS AS DETAILED ON THE ARCHITECT'S DRAWINGS.
- ALL FINAL CONNECTIONS SHALL BE MADE IN ACCORDANCE WITH THE MANUFACTURER'S RECOMMENDATIONS.

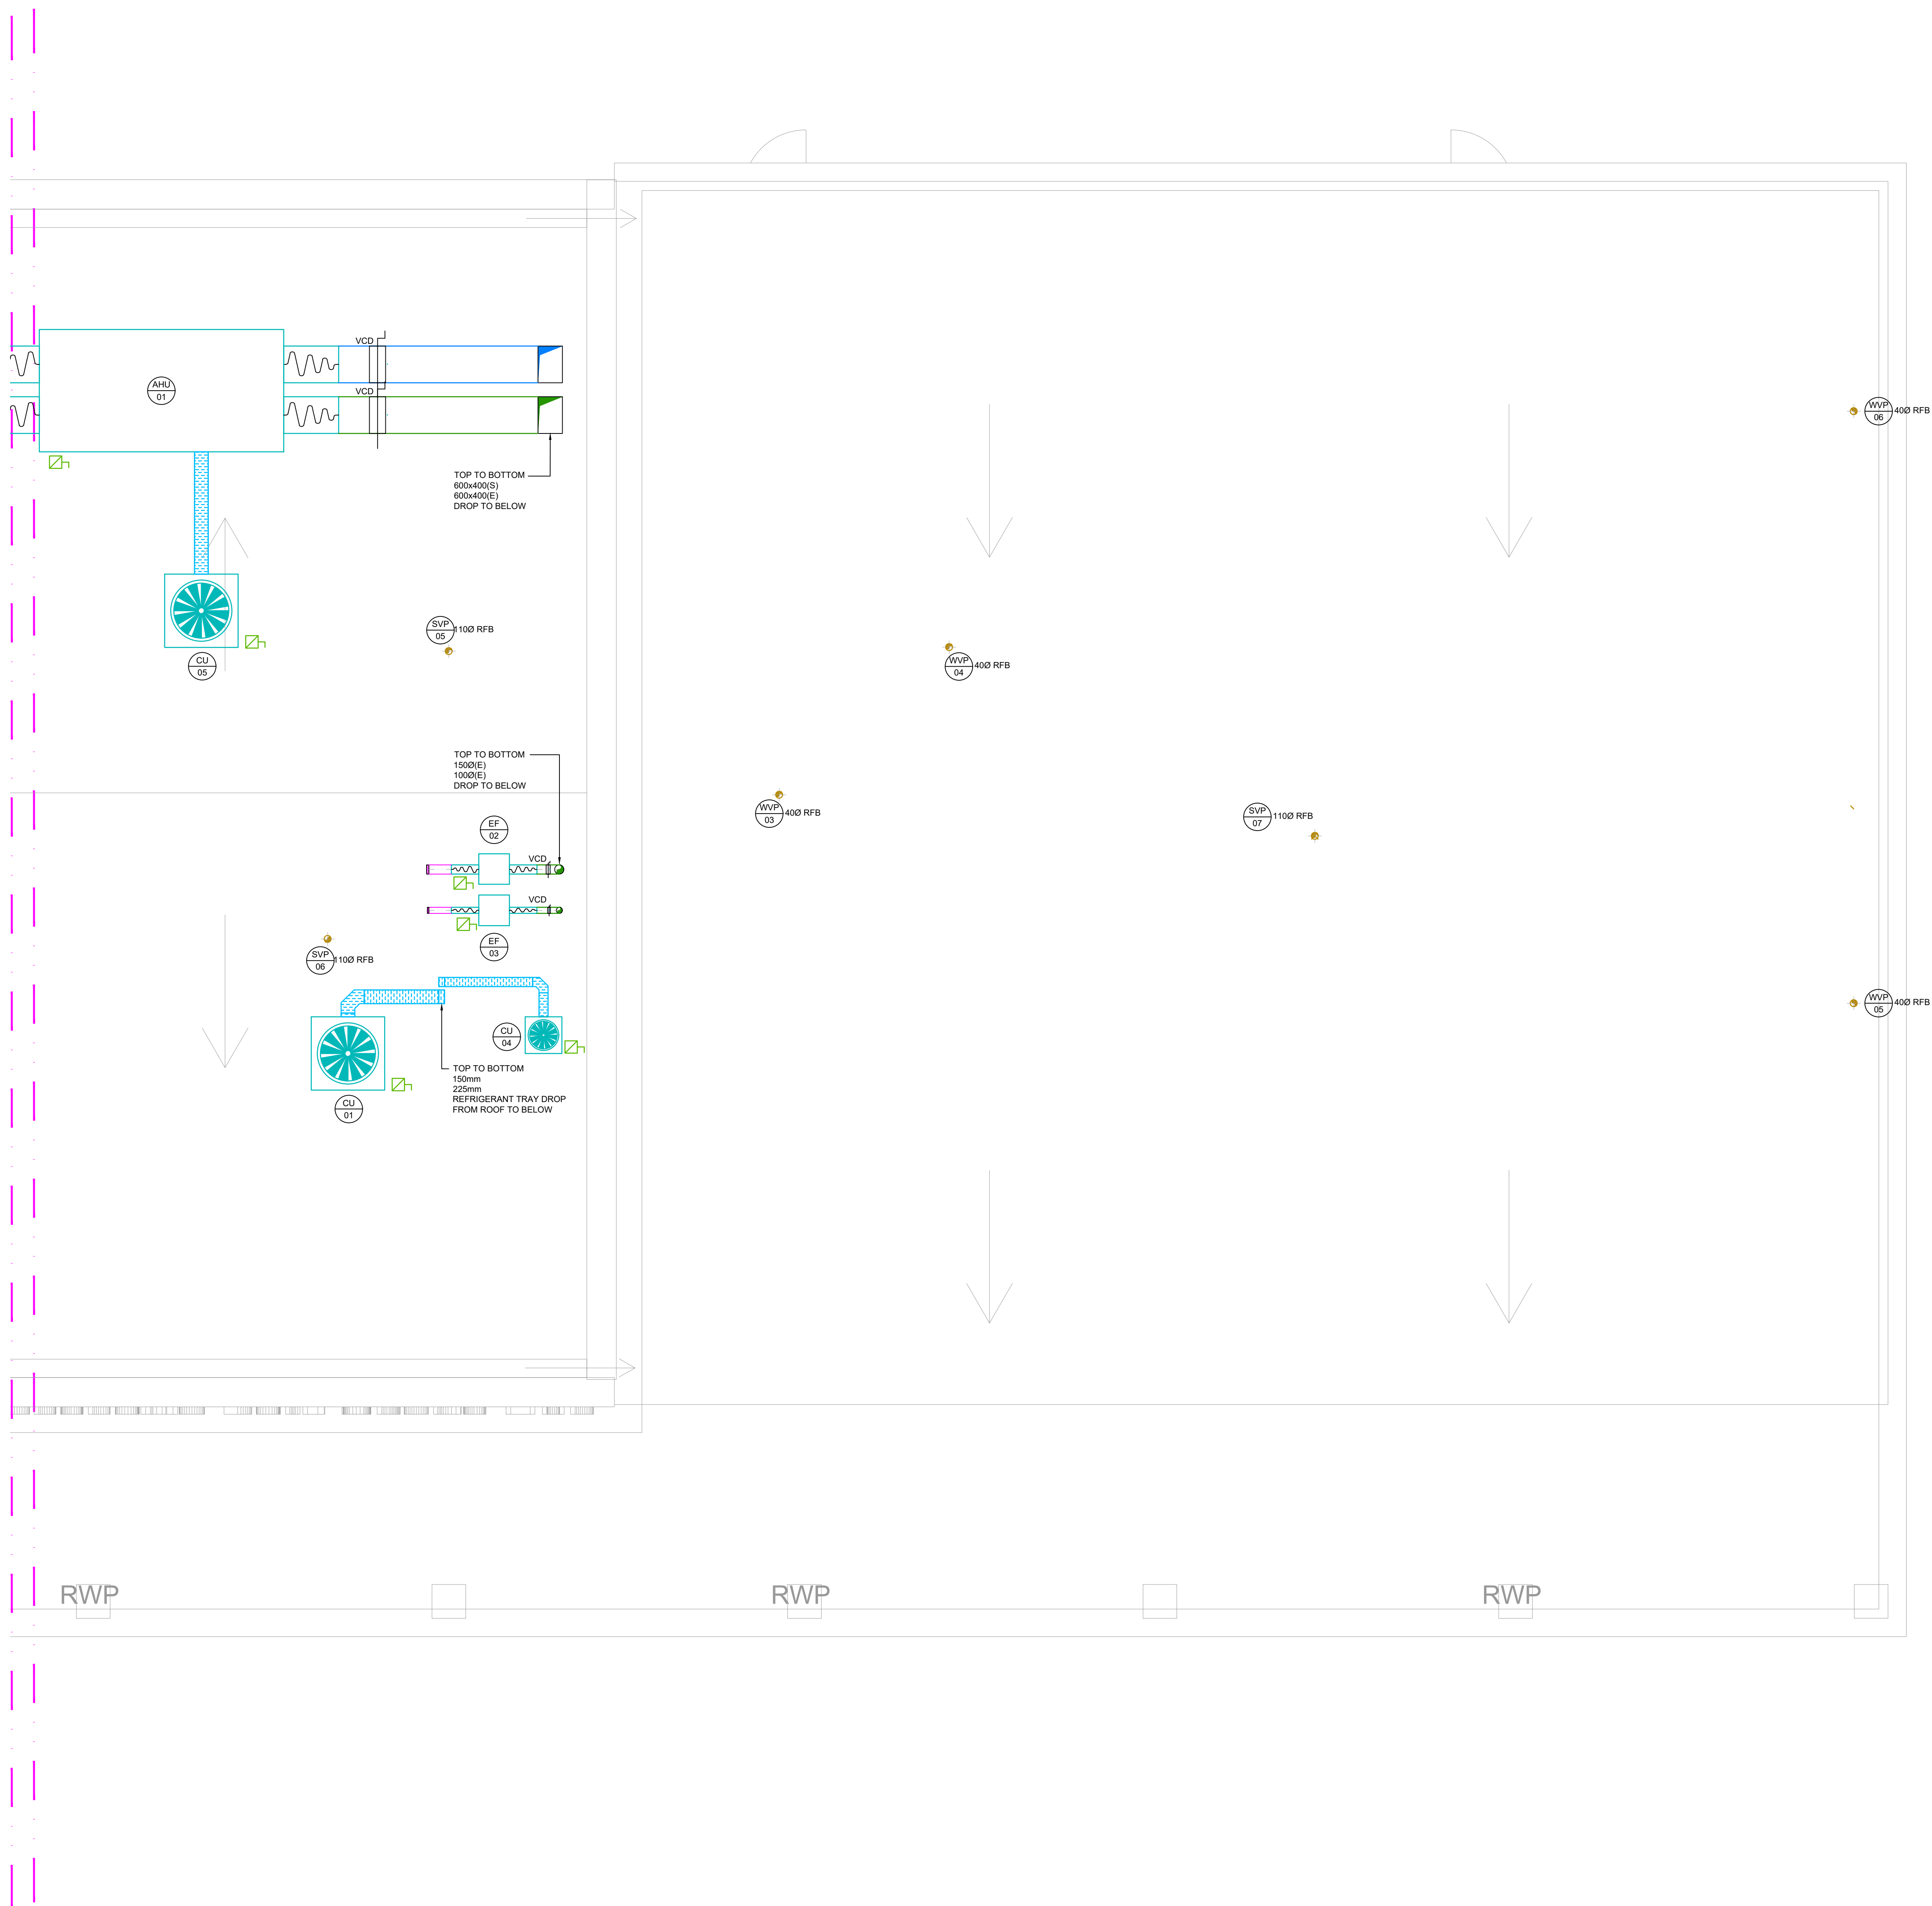

THE INFORMATION SHOWN ON THIS DRAWING IS DESIGN INTENT AT THE CURRENT DESIGN STAGE ONLY AND SHALL BE SUBJECT TO DETAILED DESIGN AND SUPPORTING CALCULATIONS BY THE MECHANICAL AND ELECTRICAL SERVICES CONTRACTOR UNDER A DESIGN AND BUILD APPOINTMENT TO REFLECT ANY DEVELOPMENT AND PROCURED PLANT. ROUTES AND SIZES SHOWN HAVE BEEN USED FOR PRELIMINARY COORDINATION PURPOSES ONLY.

REV	DESCRIPTION	DATE	DRAWN	CHECK
P01	STAGE 3 ISSUE	16.05.25	DS	DB

STAGE 3

CLIENT

**C G P | M E P**

PROJECT

WYTHENSHAW PARK SPORTS HUB

DRAWING TITLE

**COMBINED SERVICES
ROOF LEVEL
SHEET 2 OF 2**

SCALE @ A0	DATE	DRAWN	CHECKED
1:50	MAY '25	DS	DB

DRAWING NO	REV
15138-CGP-00-RF-DR-N-9002	P01