



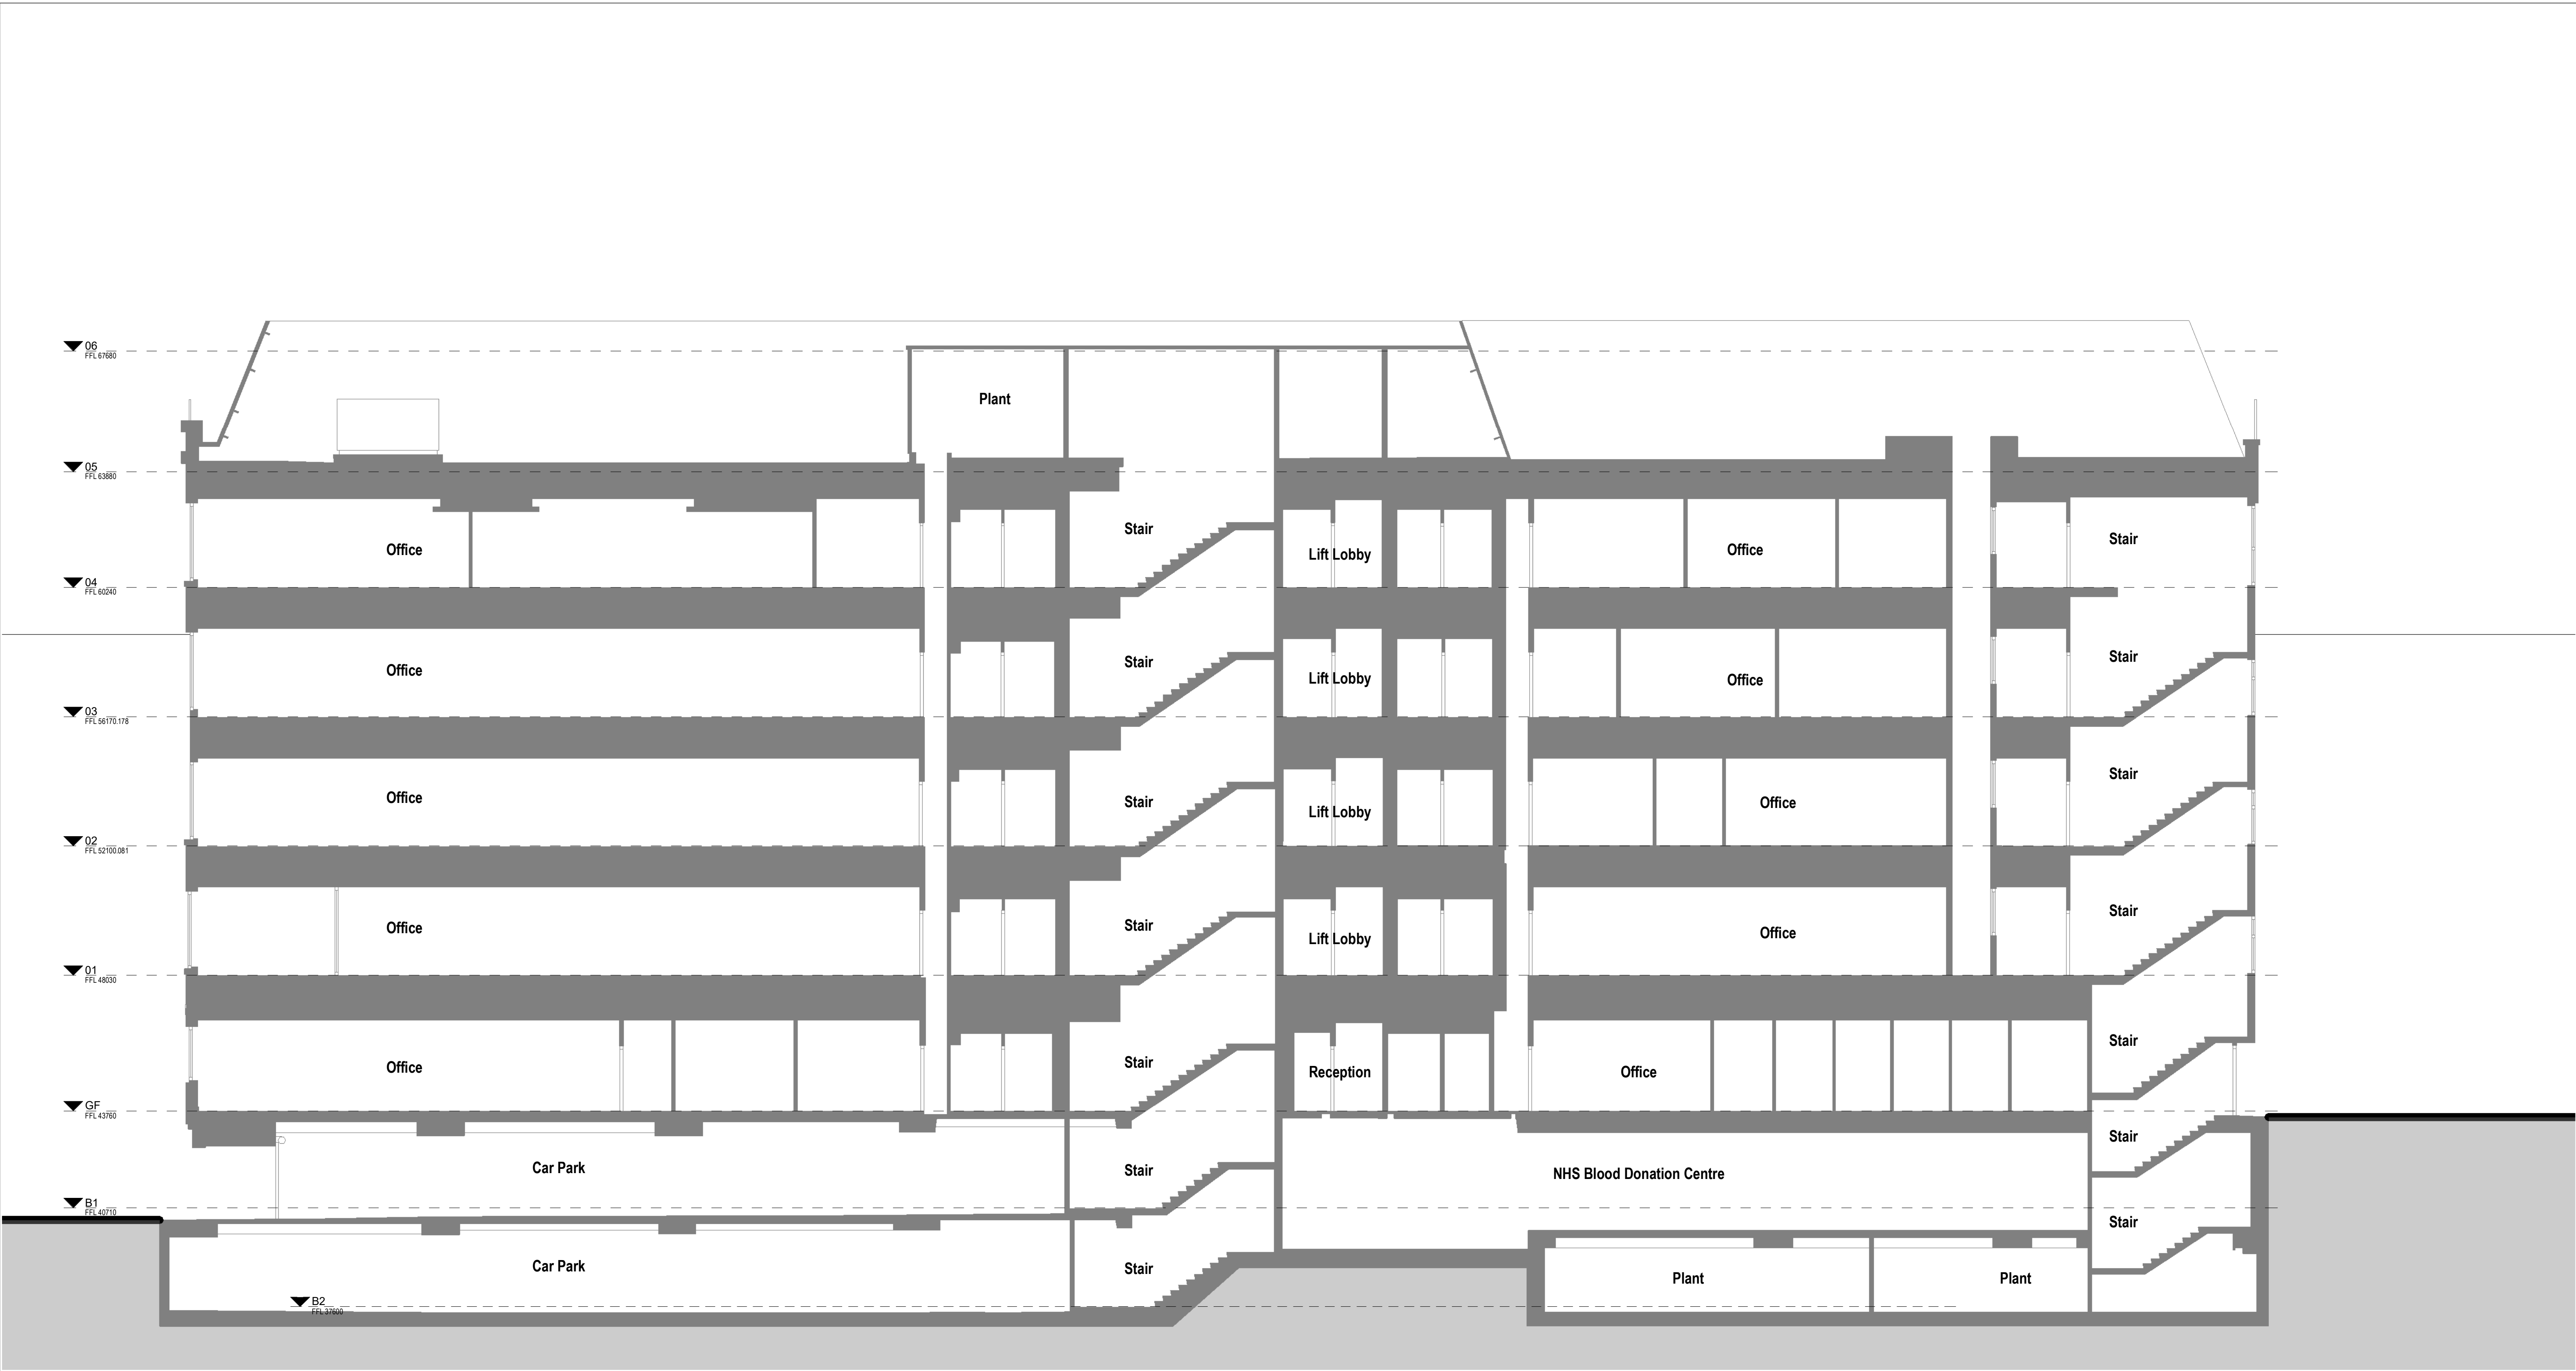

Pall Mall Street

Stock Exchange Suites

Brown Street

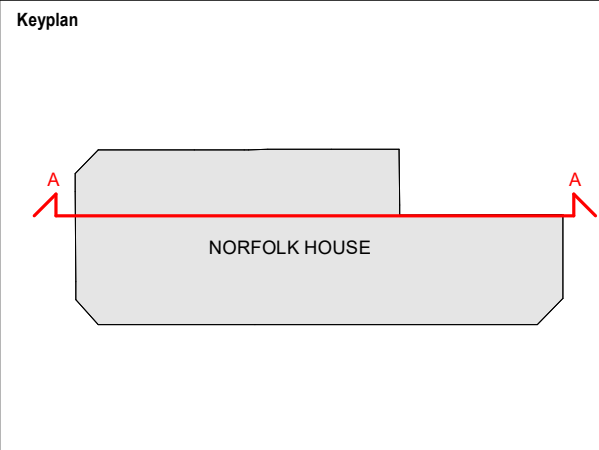

Scale bar
0 1 2 3 4 5 6
SCALE 1: 100 m

Notes:
Do not scale off this document/drawing/model for any purposes other than those required in connection with the application for planning consent for the project. All dimensions to be verified on site. This document/drawing/model is prepared for the sole use of EPR Architects' employer and the benefit of the employer's permitted licensees. No liability to any other persons is accepted by EPR Architects.
EPR Architects accepts no liability for any use of this document/drawing/model by parties other than the party for whom it was prepared or for purposes other than those for which it was prepared. Copyright in the design contained in this document/drawing/model remains vested in EPR Architects.

Disclaimer:
These sections are provided for town planning purposes only. The existing sections are based on available survey information and may not reflect all structural or demolition details. Proposed sections illustrate the intended missing, scale, and spatial relationships of the hotel development. All dimensions, levels, and architectural elements are indicative and subject to change during detailed design and coordination. Demolition works are not shown at this stage and will be addressed in future technical documentation. These drawings are not suitable for construction or regulatory compliance beyond planning approval.

EPR ARCHITECTS +44 20 7932 7600 www.epr.co.uk			
The Stock Exchange Suites Norfolk House, Norfolk Street, M2 1DH			
Existing Section A-A			
Scale @A1 1:100	Purpose of Issue For Information	Status code S2	Revision P01
Project Code	Originator	Function Ref	Spatial Ref
Form	Rate	Number	
P01	Planning Submission	31.10.26	YB/AK SB
No.	Revision	Date	Initial Chk'd
12049 - EPR - 00 - AA - DR - A - 05-0001			