
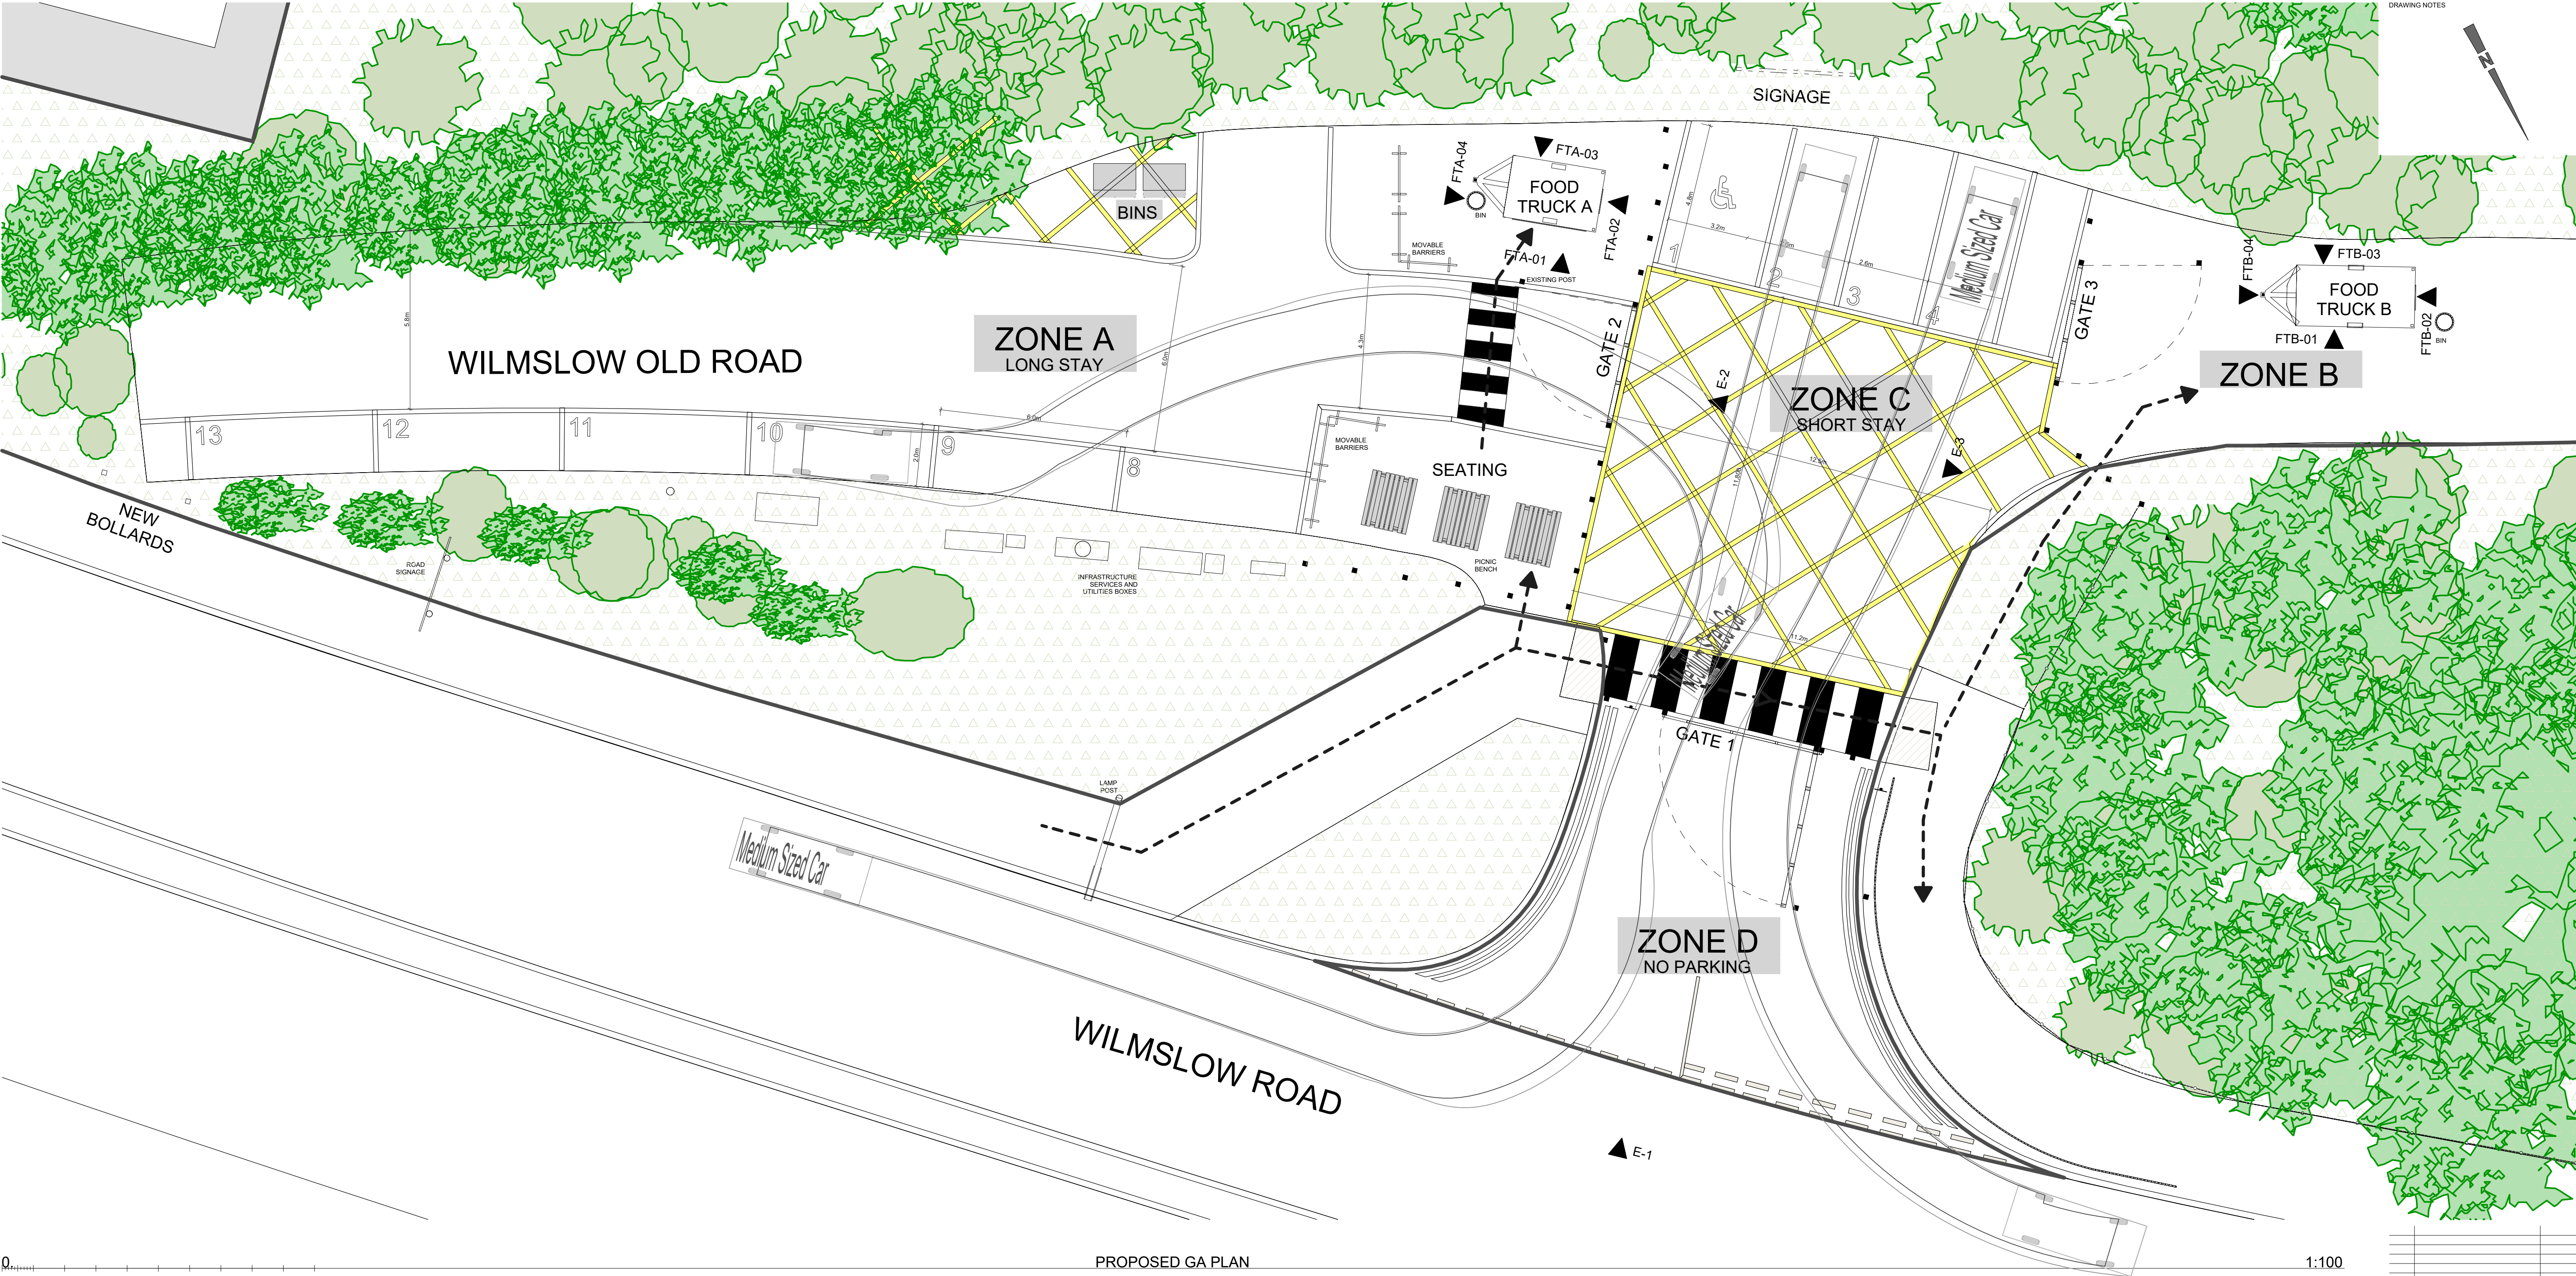


PROPOSED GA PLAN

1:100

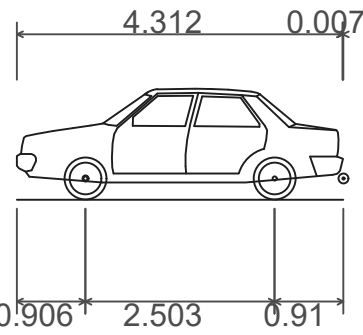

Medium Sized Car

Overall Length	4.319m
Overall Width	1.686m
Overall Body Height	1.466m
Min Body Ground Clearance	0.228m
Max Track Width	1.591m
Lock to lock time	4.00s
Kerb to Kerb Turning Radius	5.042m

DRAWING NOTES

RevID	Change Name	Date

PROJECT STATUS

PLANNING

PROJECT NUMBER

25-1000-A

CLIENT

MR D. MURTAGH

SITE ADDRESS

A538 LAY-BY WILMSLOW OLD ROAD, MANCHESTER M90 5AA

PROJECT DESCRIPTION

CATERING UNITS

DRAWING TITLE

PROPOSED GA DRAWINGS

SWEPT PATH ANALYSIS

DATE	SCALE	DRAWN	SIZE