


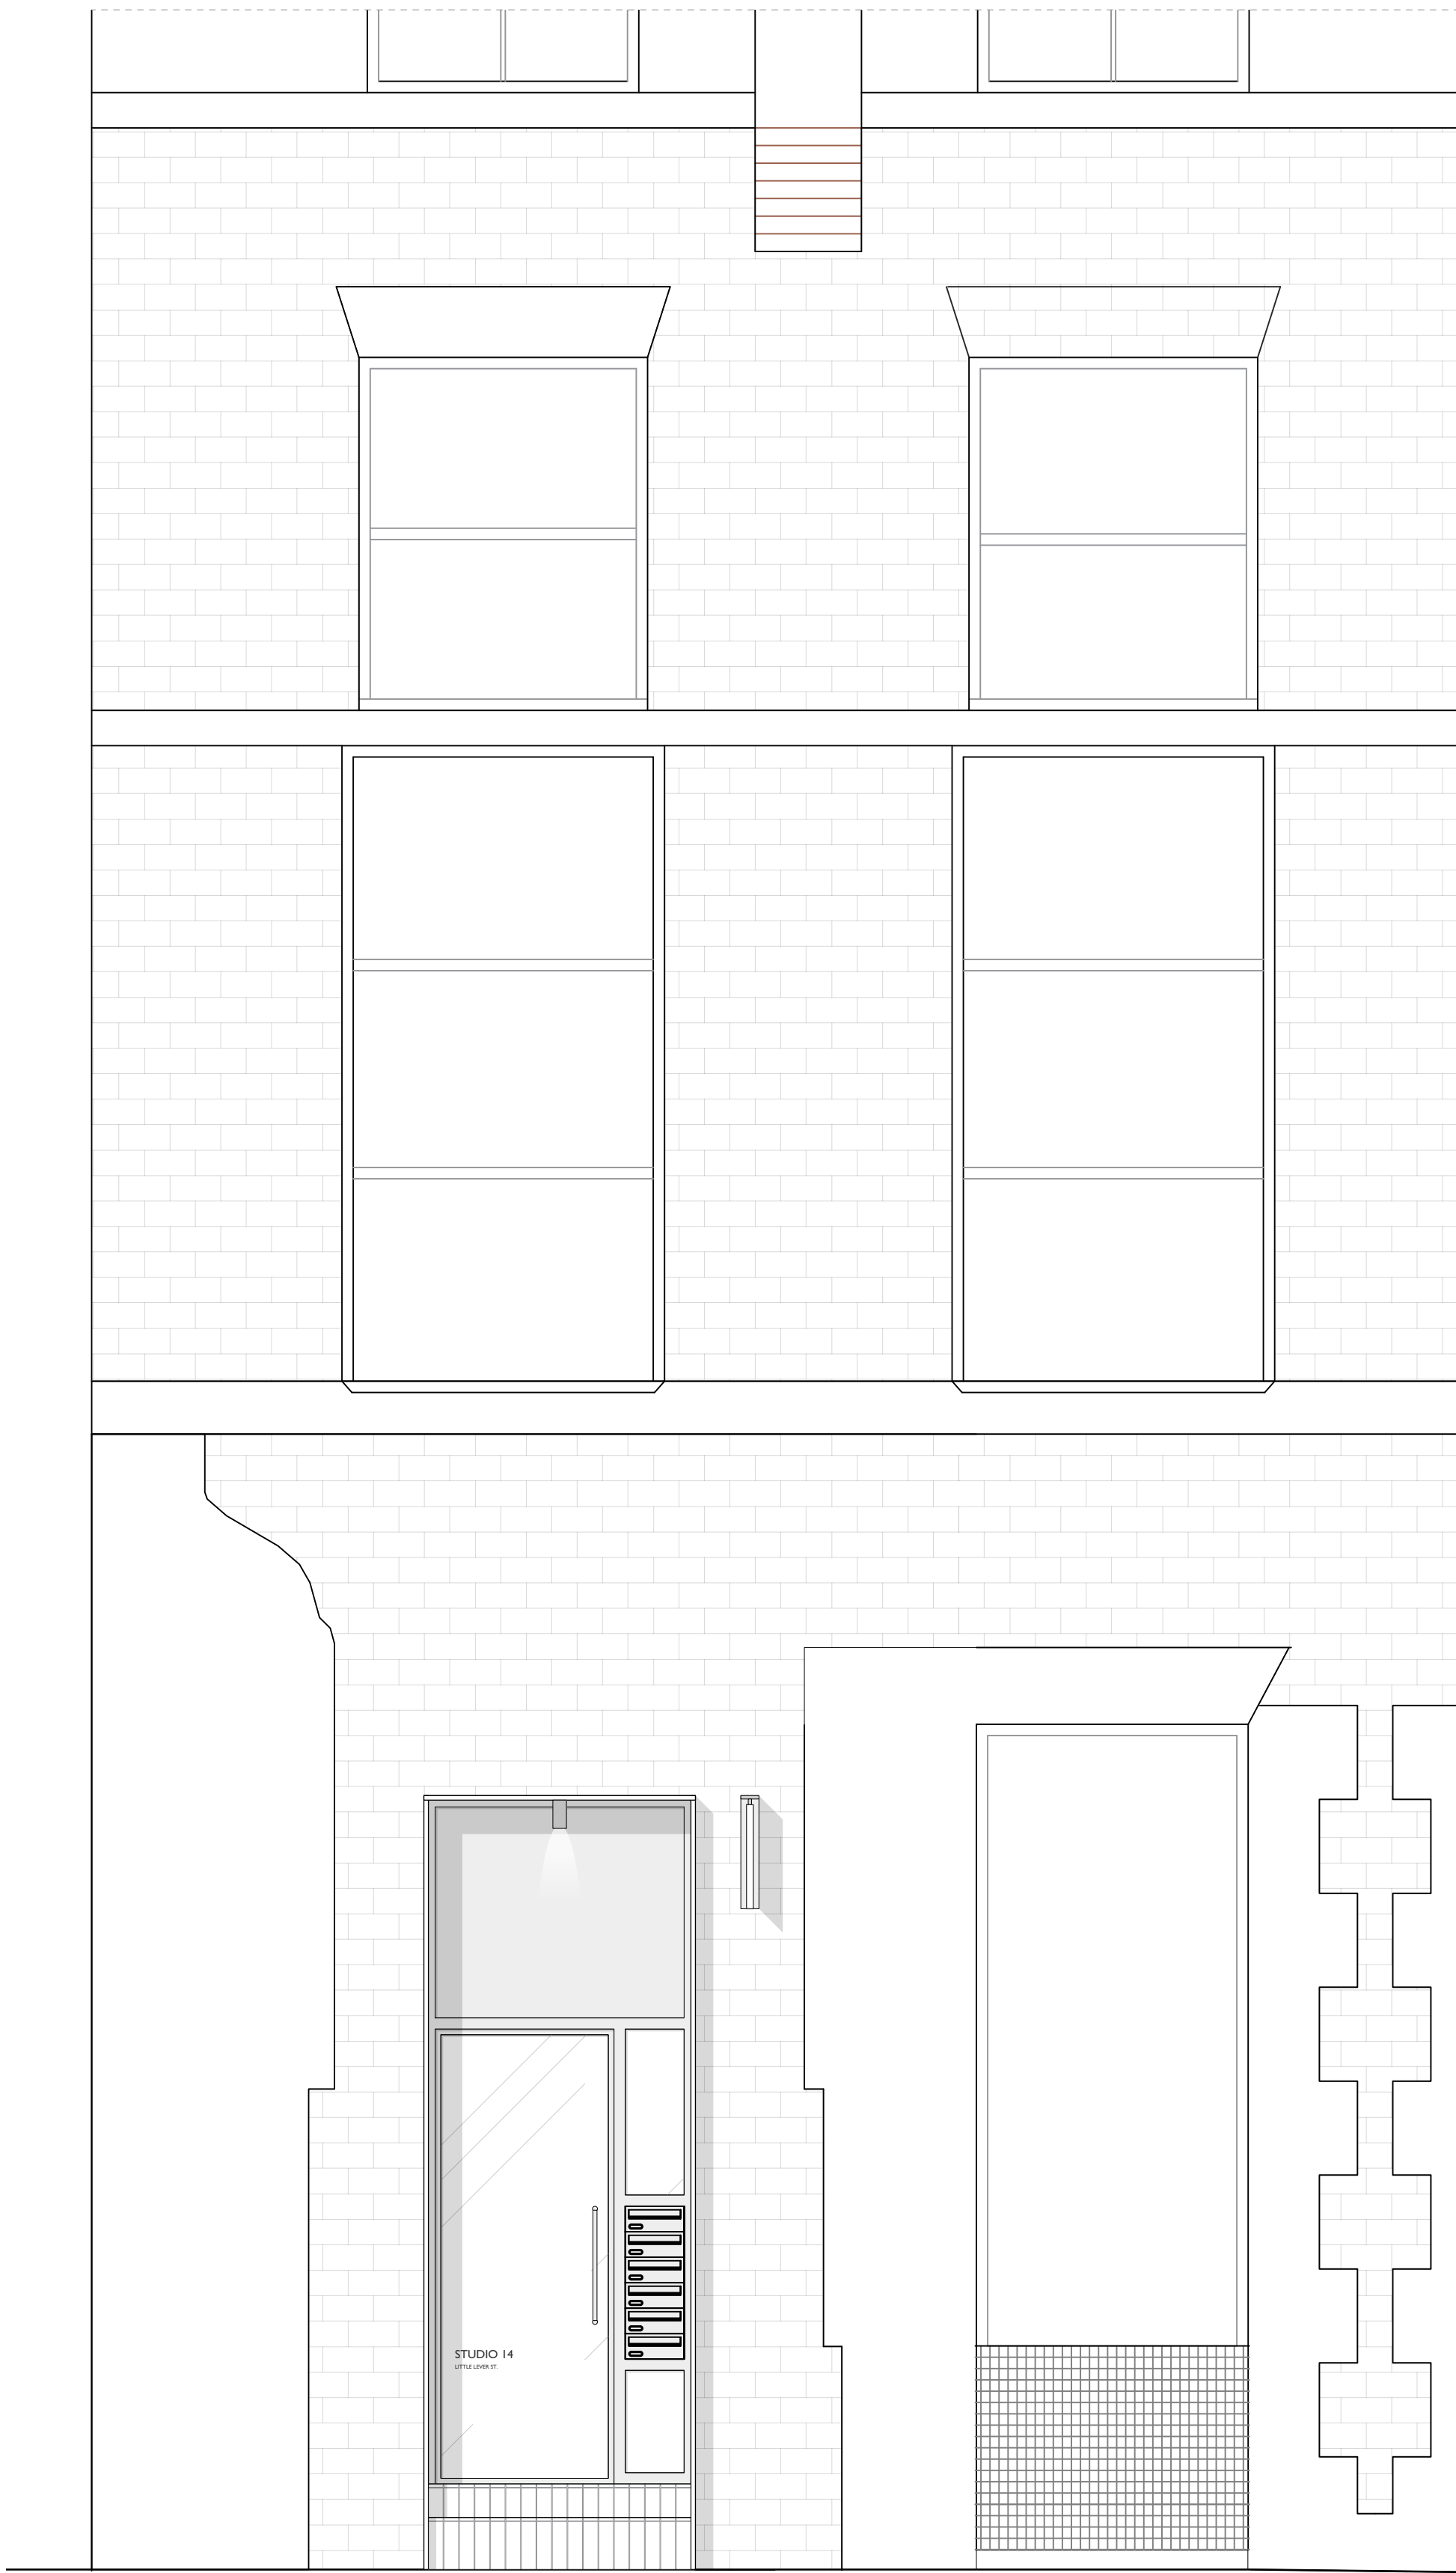

1 PROPOSED ELEVATION
Scale: 1:25

PRODUCT IMAGE: BARRA SPOTLIGHT



PROPOSED CEILING DOWNLIGHT TO BE INSTALLED WITHIN ALCOVE

BARRA IP65 STATIC SPOTLIGHT IN BRONZE
DIMENSIONS: 60mm (Dia) X 125mm (H)
SPEC: IP65 / GU10 8W LED / 220-240V
MATERIAL: BRASS

PROPOSED METAL SURROUND WITHIN ALCOVE FINISHED IN RAL 8019 GREY BROWN

PROPOSED FIXED METAL PANEL FINISHED IN RAL 8019 GREY BROWN

PROPOSED CLEAR TOUGHENED GLASS PANEL


PROPOSED NEW GLAZED ENTRANCE DOOR WITH INTEGRATED POSTBOXES

BSF GROUP ALUMINIUM FRAME GLAZED DOOR WITH BRONZE PULL HANDLE
FINISH: RAL 8019 GREY BROWN

SAFETY LETTER BOX MAILFORCE 2 FIXED DEPTH MAILBOX
DIMENSIONS: 112.5H x 260W x 340D MM
FINISH: RAL 8019 GREY BROWN

MINIMAL WHITE VINYL GRAPHICS TO BE APPLIED TO GLAZING - WORDING AS PER ELEVATION.

PROPOSED CLEAR TOUGHENED GLASS PANEL

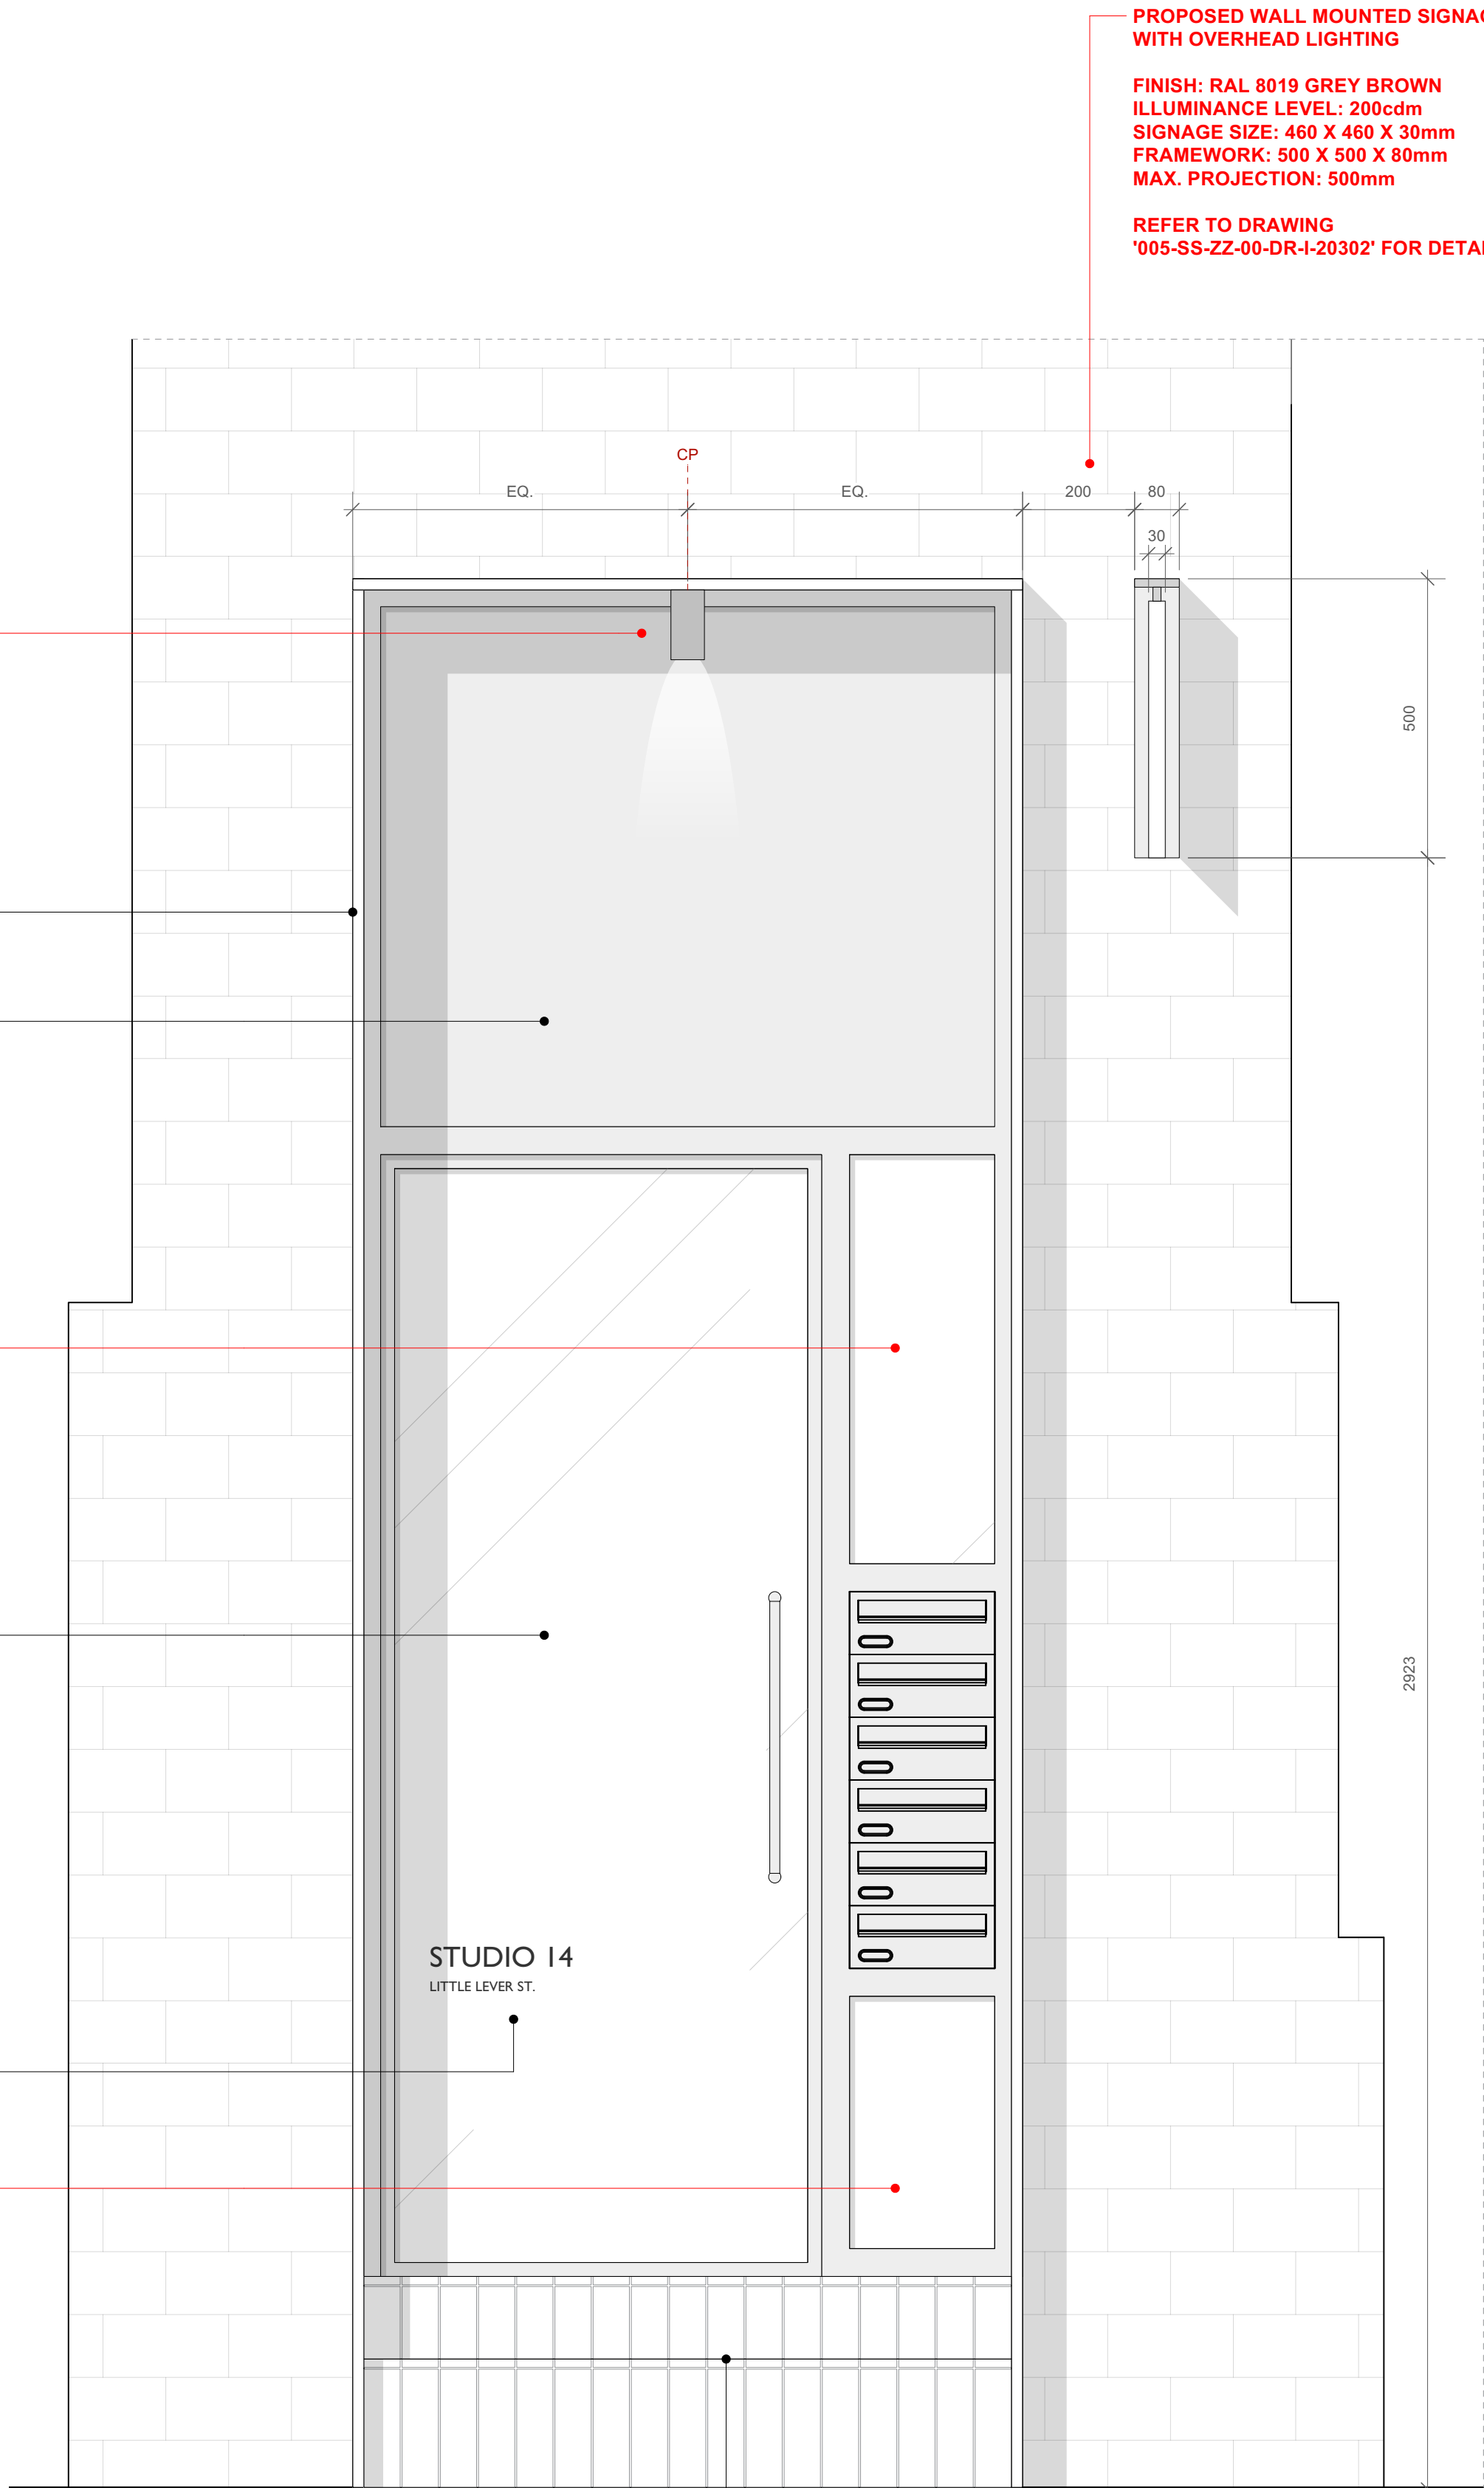

2 PROPOSED DETAILED ELEVATION
Scale: 1:10

PROPOSED WALL MOUNTED SIGNAGE WITH OVERHEAD LIGHTING

FINISH: RAL 8019 GREY BROWN
ILLUMINANCE LEVEL: 200cdm
SIGNAGE SIZE: 460 X 460 X 30mm
FRAMEWORK: 500 X 500 X 80mm
MAX. PROJECTION: 500mm

REFER TO DRAWING '005-SS-ZZ-00-DR-I-20302' FOR DETAILING.

EXISTING STAIR TILES TO BE REMOVED AND REPLACED WITH:

KETLEY BRICK SLIPS
FINISH: STAFFORDSHIRE BROWN BRINDLE
SIZE: 215 X 65 X 15MM

GENERAL NOTES

01. DRAWINGS ARE FOR INFORMATION ONLY AT STAGE 4 AND TO SHOW DESIGN INTENT. ALL DIMENSIONS ARE THEREFORE SUBJECT TO FULL SITE SURVEY AND DEVELOPMENT WITH SUB-CONTRACTORS. SPECIALIST SUBCONTRACTOR TO PROVIDE FABRICATION DRAWINGS FOR REVIEW BY SONDAY AND CLIENT.

02. DRAWINGS TO BE READ IN COLOUR.

REFERENCE IMAGES



001 EXTERNAL SIGNAGE



002 GLAZED ENTRANCE DOOR

REV.	DATE	DESCRIPTION
P02	23/04/2025	AMENDED PROPOSED BRICK OUTLINE
P03	09/07/2025	RE-ISSUE FOR PLANNING APPROVAL WITH AMENDED SIGNAGE / GLAZED PANELS.
P04	10/07/2025	EXTERNAL SPOTLIGHT ADDED WITHIN ENTRANCE ALCOVE.

PROJECT NUMBER	CLIENT	PROJECT NAME
SS-005	PUGH DAVIES LTD.	STUDIO 14
PROJECT ADDRESS		
14 LITTLE LEVER ST, MANCHESTER, M1 1HR		
SCALE	SHEET SIZE	DRAWING TITLE
VARIES	A1	PROPOSED ELEVATION
DRAWN BY	REVISION	DRAWING NO.
PH	P04	005-SS-ZZ-00-DR-I-20301

SONDAY STUDIOS

1. DRAWINGS HAVE BEEN PRODUCED BY SONDAY AND MAY NOT BE REPRODUCED IN WHOLE OR PART, OR USED FOR THE MANUFACTURE OF ANY ARTICLE WITHOUT THE EXPRESS PERMISSION OF THE COPYRIGHT HOLDERS.
2. USE FIGURED DIMENSIONS ONLY. ALL DIMENSIONS MUST BE SET OUT AND CHECKED BY THE SELECTED CONTRACTOR ON SITE PRIOR TO COMMENCEMENT OF CONSTRUCTION.
3. THIS DRAWING IS TO BE READ IN CONJUNCTION WITH ALL RELEVANT ARCHITECTS, SERVICE ENGINEERS AND SONDAY DRAWINGS AND SPECIFICATIONS AS RELEVANT.
4. SELECTED CONTRACTOR IS TO SUBMIT RELEVANT DRAWINGS TO BUILDING REGULATION AND LEGISLATION APPROVAL AUTHORITIES AS REQUIRED TO COMPLY WITH THE SPECIFICATION.

© SONDAY STUDIOS LTD.

WWW.SONDAY-STUDIOS.COM