


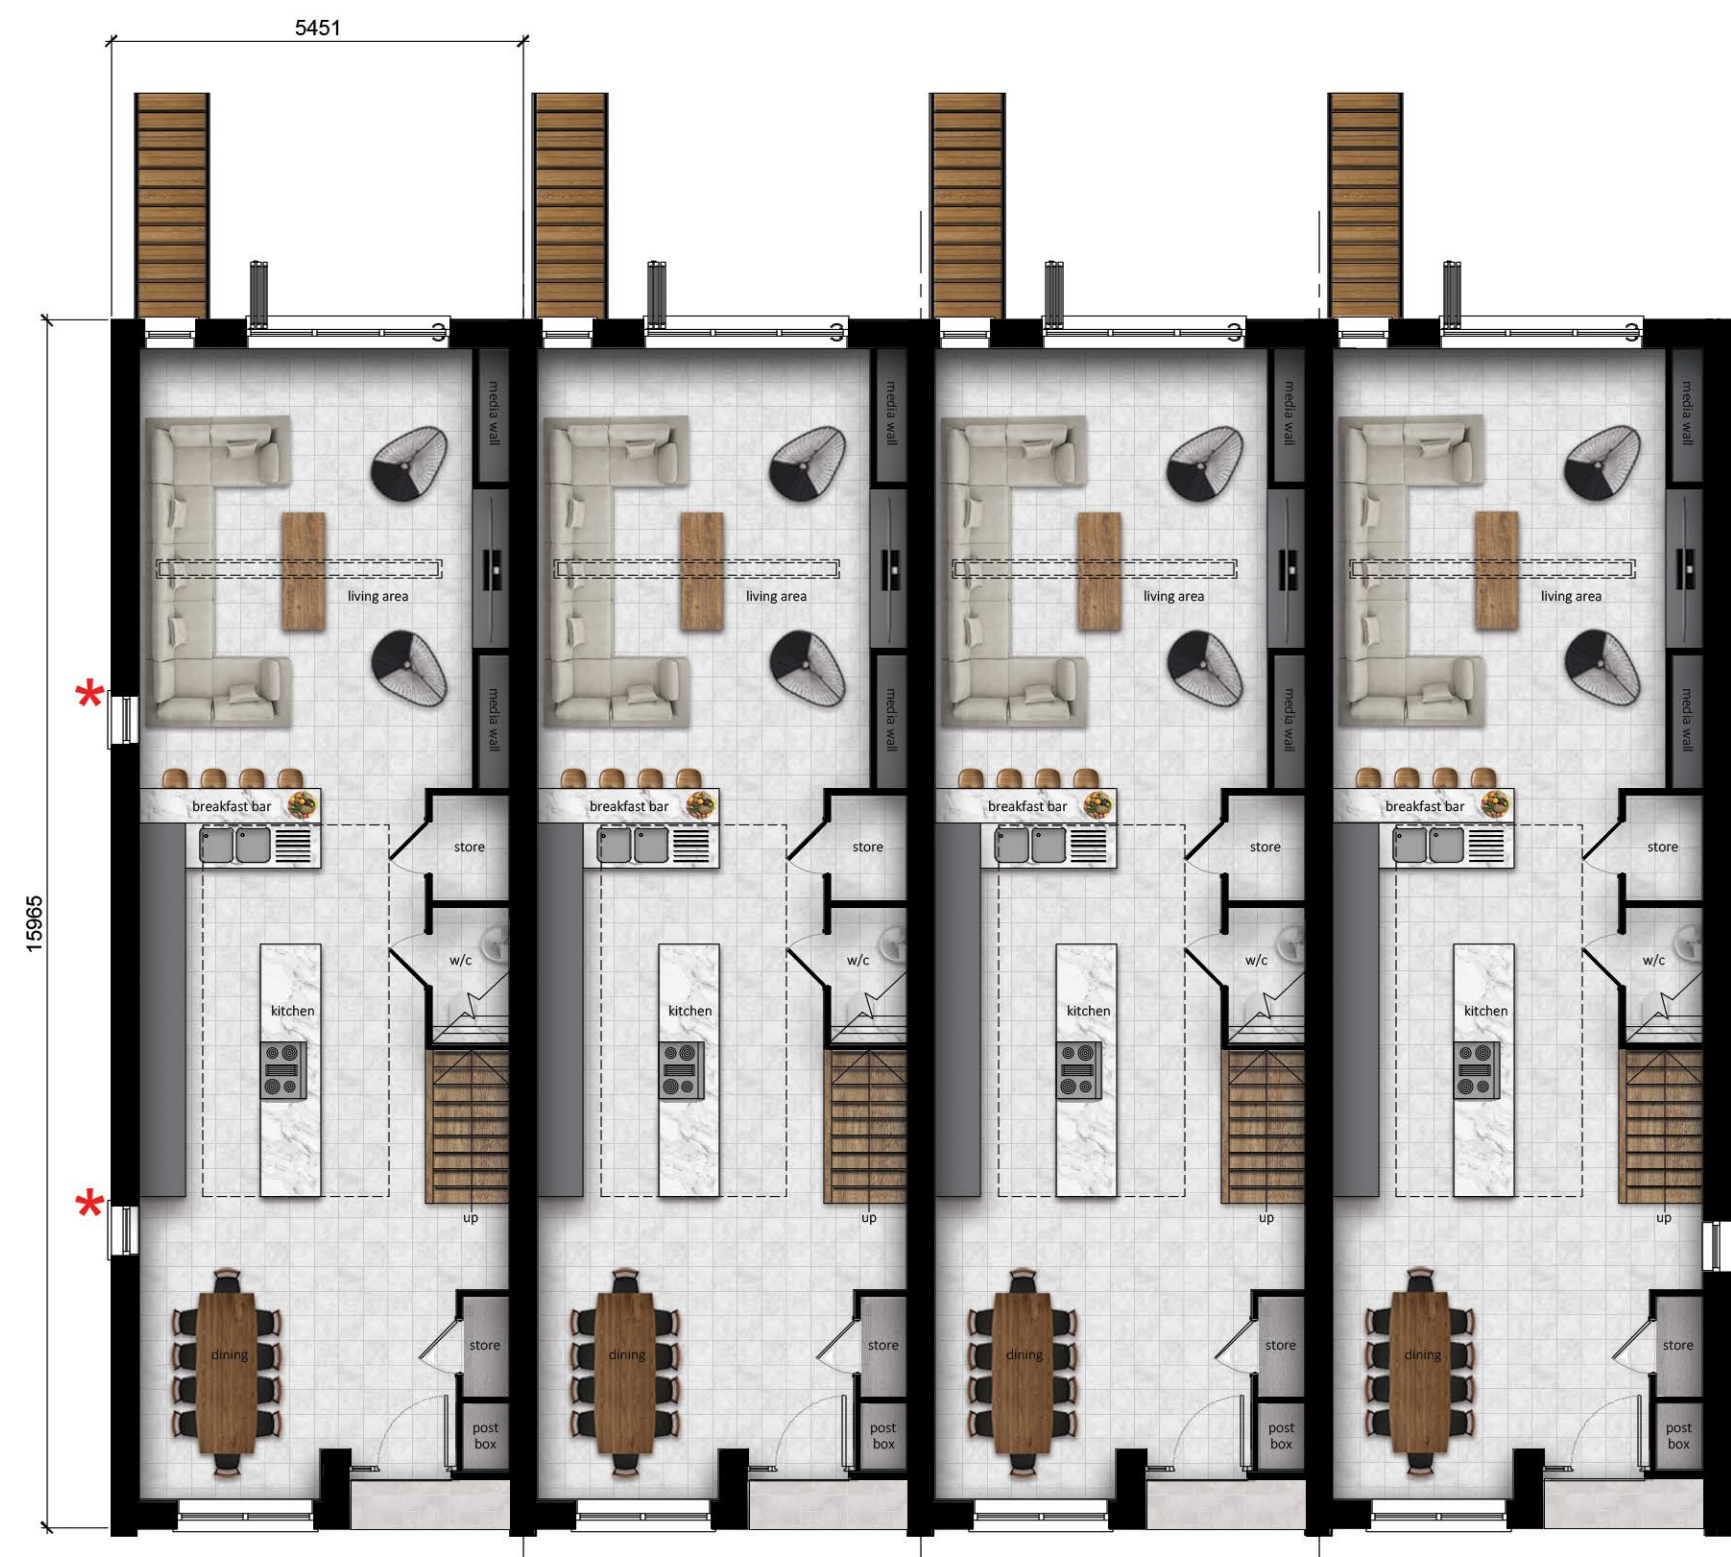

Ground Floor Plan



First Floor Plan



Second Floor Plan

High Lane, Chorlton.

* - Additional windows only applicable to plot 12.
 * - Additional windows only applicable to plot 01.

TYPE A NDSS Compliant
 4B8P Townhouse - Floor Plans

GIA: 1990 sqft / 185 sqm
DWG: 22114_HT_01

NIA: 1938 sqft / 180 sqm
Date: November 2023

REV : C

CUBE HOMES

mpsl planning&design
 www.mpsl.design.co.uk