


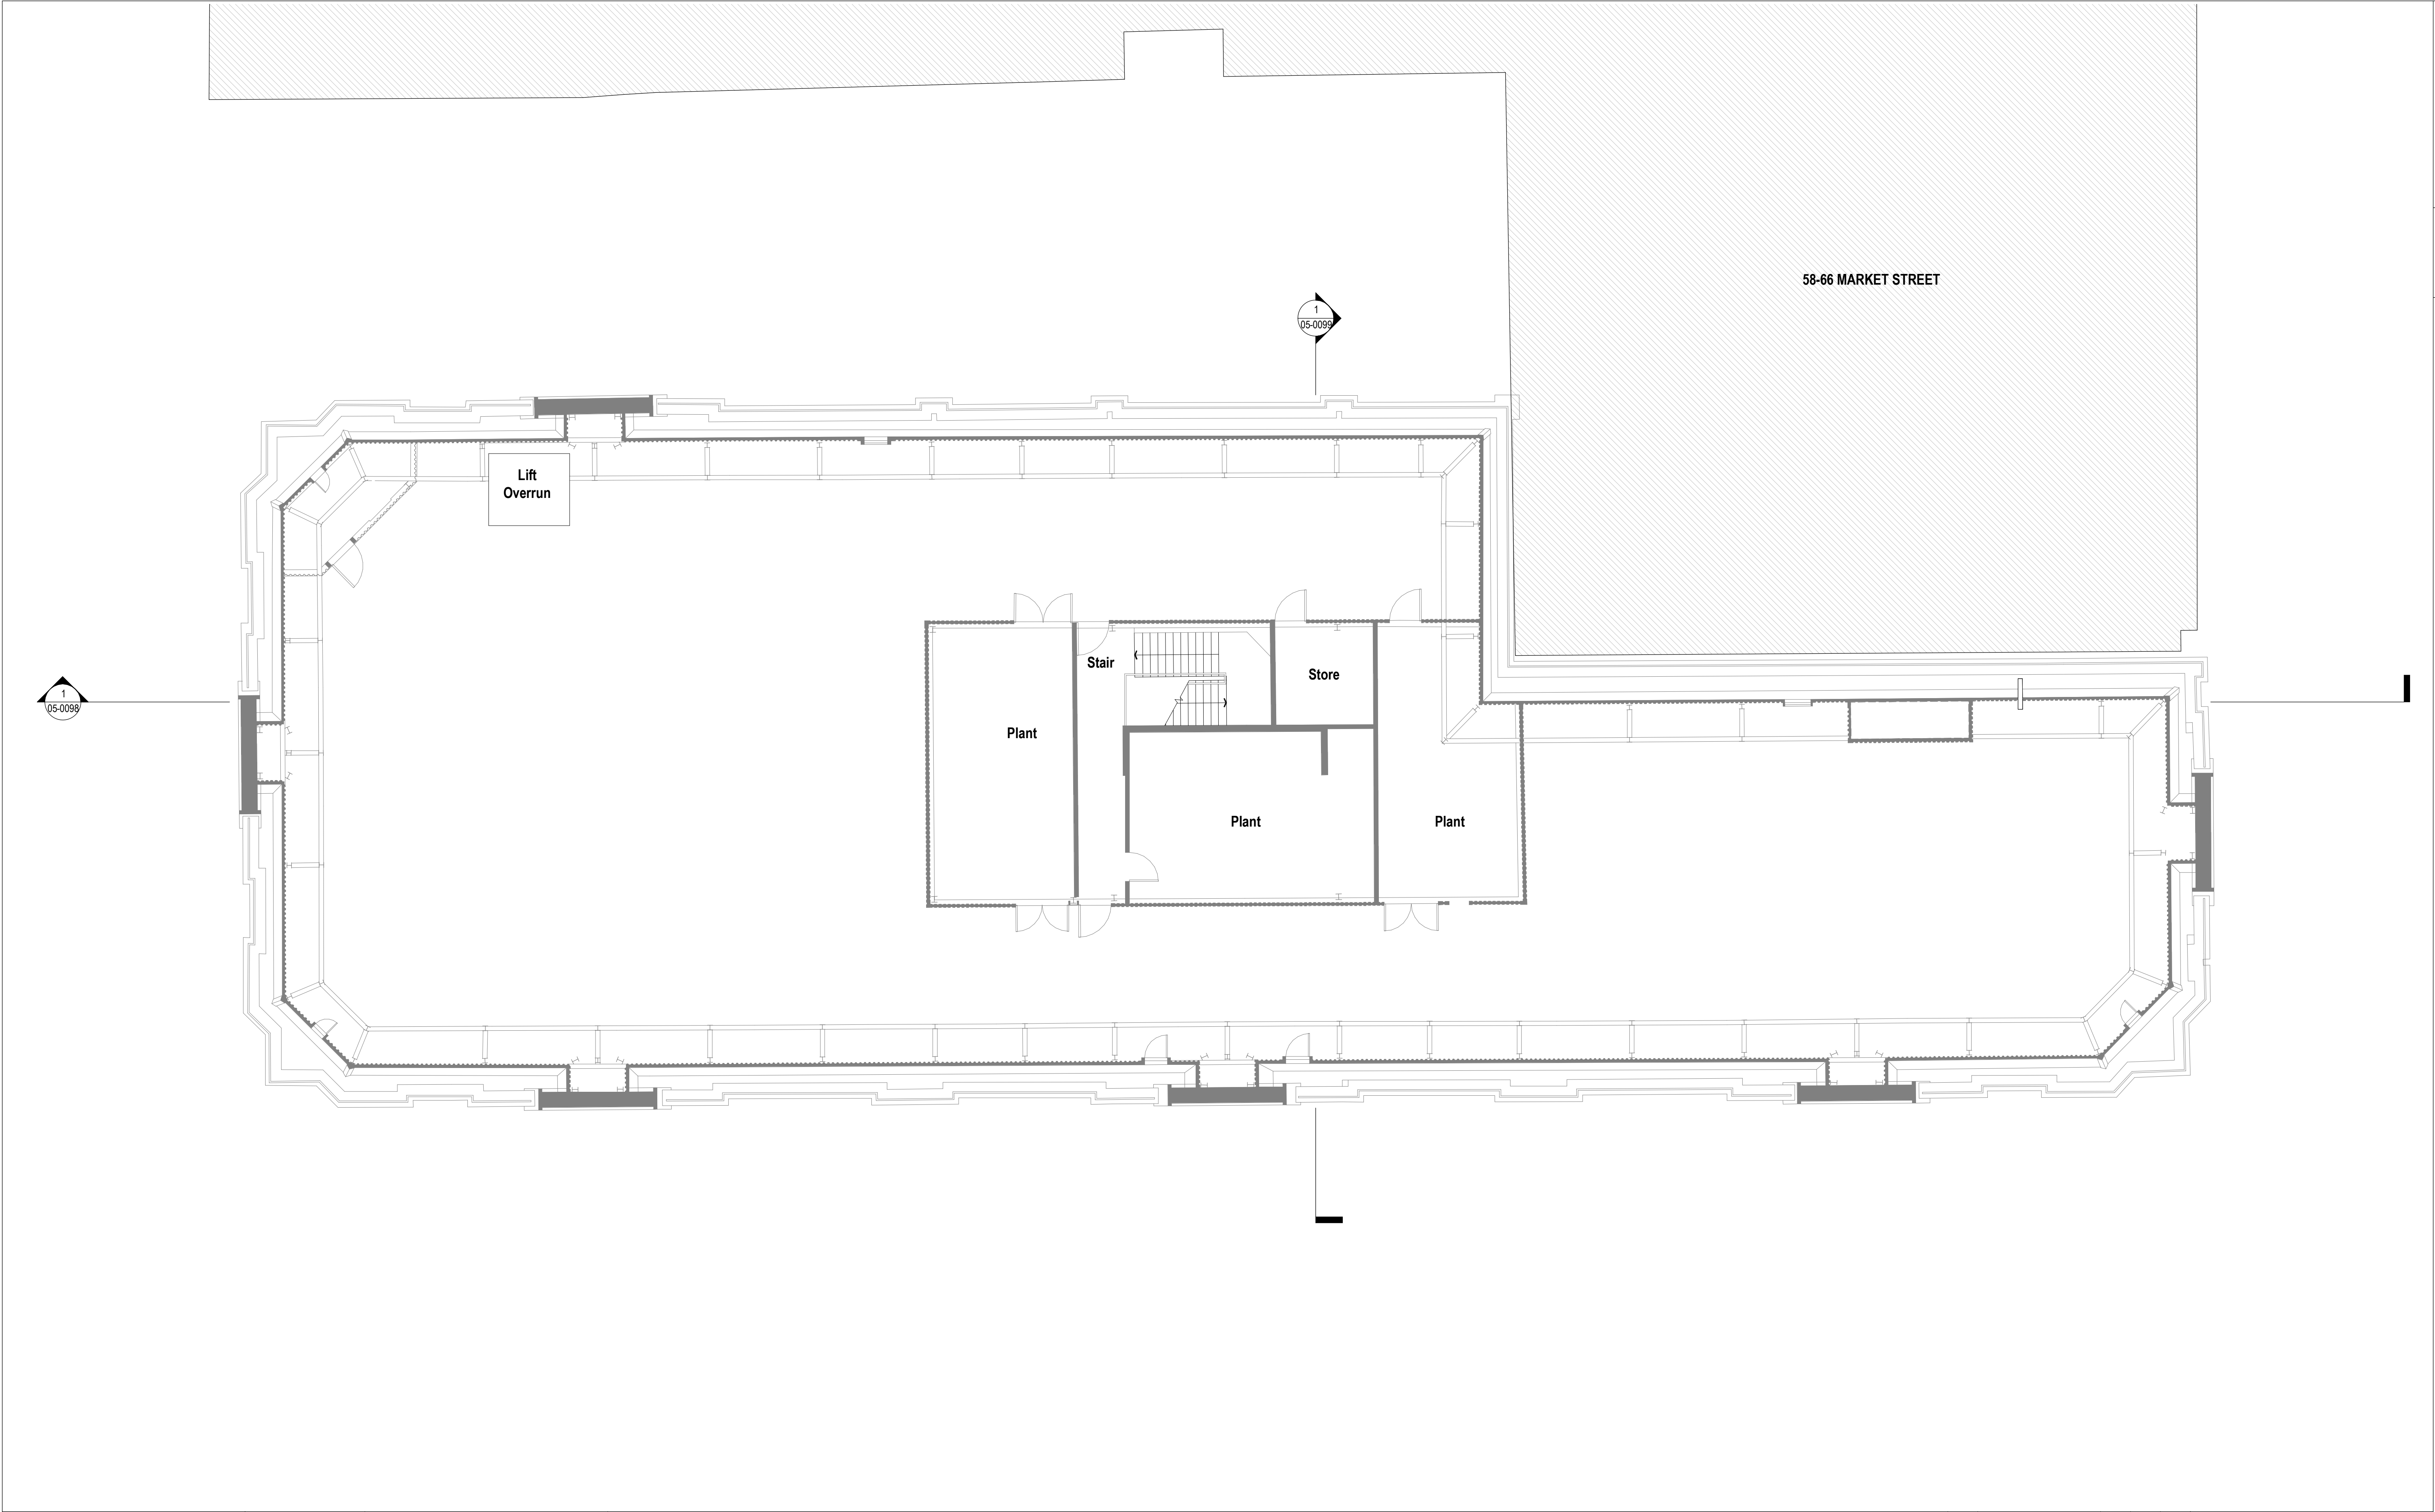

Keyplan

North

Scale bar

0 1 2 3 4 5 6

SCALE 1: 100

m

Notes:

Do not scale off this document/drawing/model for any purposes other than those required in connection with the application for planning consent for the project. All dimensions to be verified on site. This document/drawing/model is prepared for the sole use of EPR Architects' employer and the benefit of the employer's permitted licensees. No liability to any other persons is accepted by EPR Architects.

When this document/drawing/model is issued in an editable form it is an uncontrolled version issued to enable the recipient to prepare their own documents/drawings/models for which the recipient is solely responsible.

EPR Architects has prepared this drawing/document/model using Revit 2023 and accepts no liability for any loss or degradation in the information held in this file format or from the recipient's reading of it is any other programme or a different version of the programme referred to above.

Disclaimer:

These plans are provided for town planning purposes only. The existing plans are based on available survey information and may not reflect all structural or demolition details. Proposed plans illustrate the intended massing, scale, and spatial relationships of the hotel development. All dimensions, levels, and architectural elements are indicative and subject to change during detailed design and coordination. Demolition works are not shown at this stage and will be addressed in future technical documentation. These drawings are not suitable for construction or regulatory compliance beyond planning approval.

Keys:

- Existing building - walls / partitions to remain in situ
- Proposed new internal partitions / external walls
- Windows requiring glass spandrel
- Sliding walls

Arthur Hope Suites	29-35m ²
Bradshaw Suites	36-40m ²
Norfolk Suites	41-49m ²

P01	Planning Submission	31.10.26	YBAK	SB
No.	Revision	Date	Initial	Chk'd

EPR ARCHITECTS

+44 20 7932 7600
www.epr.co.uk

The Stock Exchange Suites
Norfolk House, Norfolk Street, M2 1DH

Proposed - Roof Level

Scale @A1	Purpose of Issue	Status code	Revision
1:100	Work in Progress	S0	P01

Project Code	Originator	Functionality	Spatial Ref.	Form	Rate	Number
12049	EPR	XX	03	DR	A	-02-0105