


GENERAL NOTES

- THIS DRAWING SHALL BE READ IN CONJUNCTION WITH ALL OTHER DRAWINGS, SPECIFICATIONS AND SCHEDULES.
- ALL EQUIPMENT SHALL BE INDEPENDENTLY SUPPORTED FROM THE SLAB / STRUCTURE AND NOT BE RELIANT ON THE CEILING OR OTHER SERVICES.
- ALL PENETRATIONS THROUGH WALL SHALL BE FILLED TO SUIT THE ACOUSTIC PERFORMANCE AND / OR THE FIRE REQUIREMENTS AS DETAILED ON THE ARCHITECT'S DRAWINGS.
- ALL FINAL CONNECTIONS SHALL BE MADE IN ACCORDANCE WITH THE MANUFACTURER'S RECOMMENDATIONS.

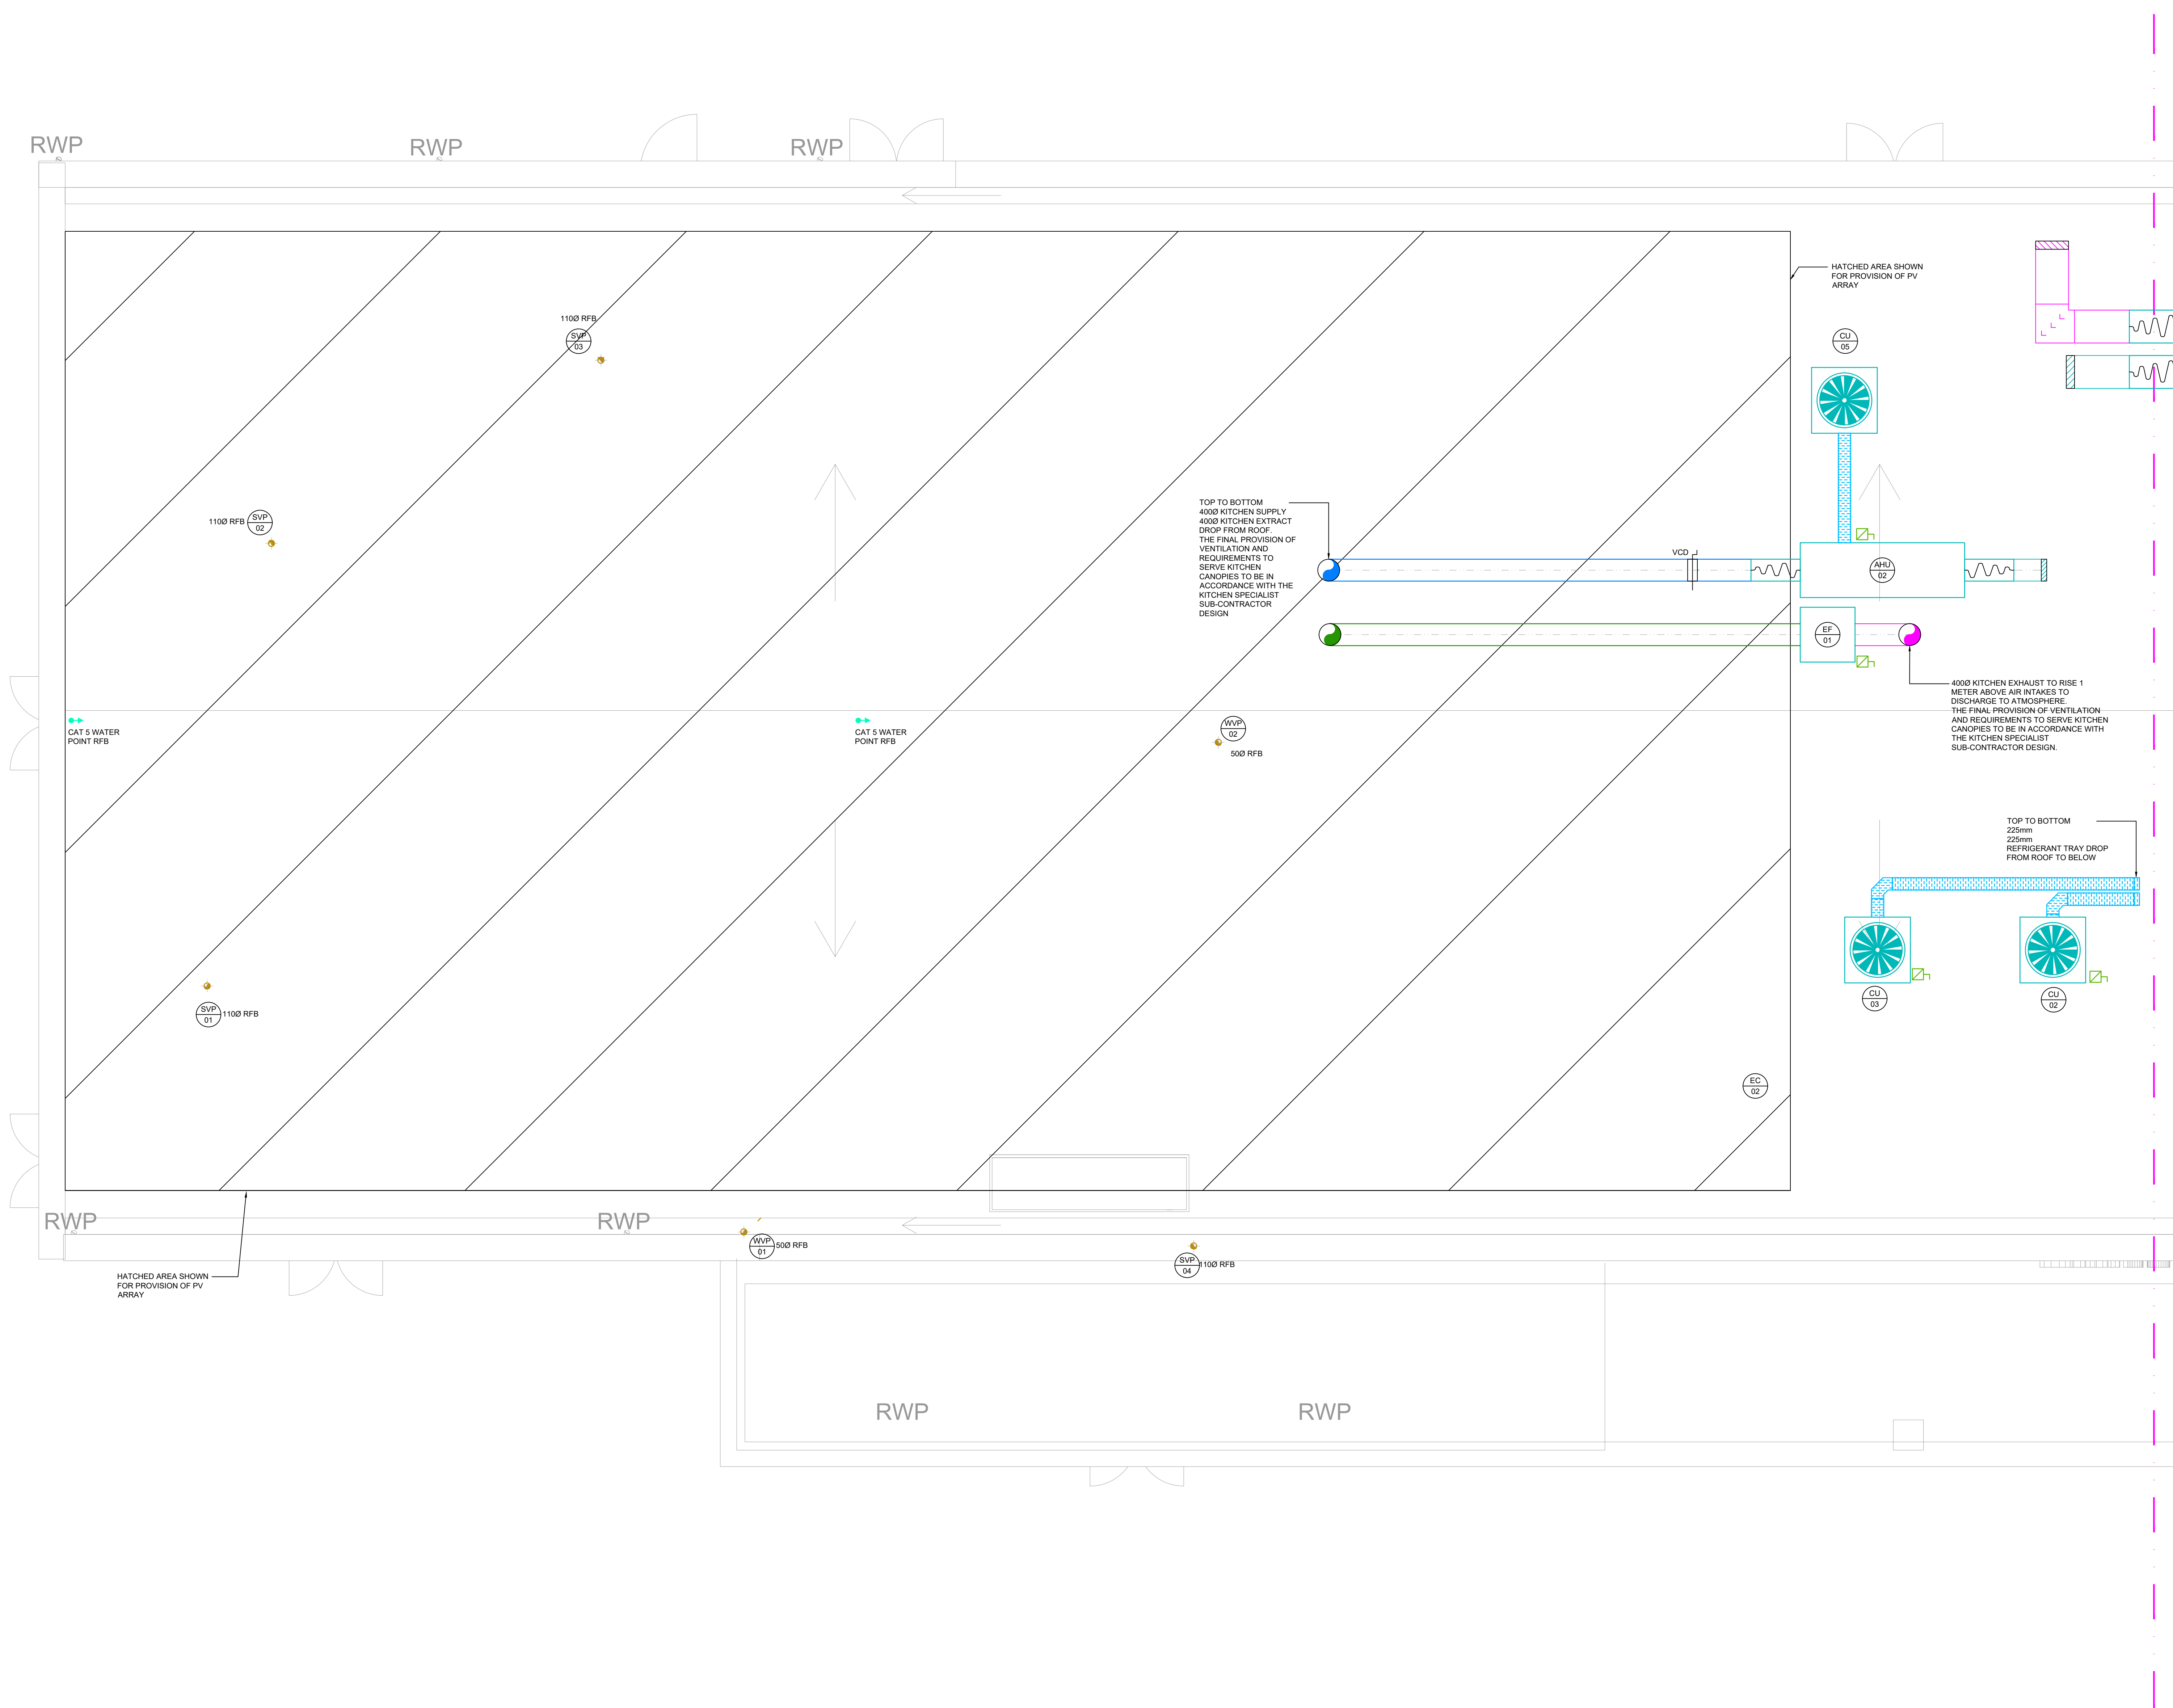

P01	STAGE 3 ISSUE	1605.25	DS	DB
REV	DESCRIPTION	DATE	DRAWN	CHECK

STAGE 3



C G P | M E P

PROJECT
WYTHENSHAW PARK SPORTS HUBDRAWING TITLE
COMBINED SERVICES
ROOF LEVEL
SHEET 1 OF 2

SCALE @ A0	DATE	DRAWN	CHECKED
1:50	MAY '25	DS	DB

DRAWING N°	REV
15138-CGP-00-RF-DR-N-9001	P01