




This drawing is Copyright and the property of Lancaster Maloney Martin Limited and must not be reproduced in whole or in part without their written permission. Copyright is reserved. © This drawing must not be scaled. The Contractor is to report all dimensional discrepancies & errors to the Contract Administrator prior to commencing construction. It is essential that this drawing is read in conjunction with the specification and all works identified included for.

NOTES

LEGEND


- Denotes new stud wall
- Denotes new blockwork wall
- Denotes new masonry cavity wall

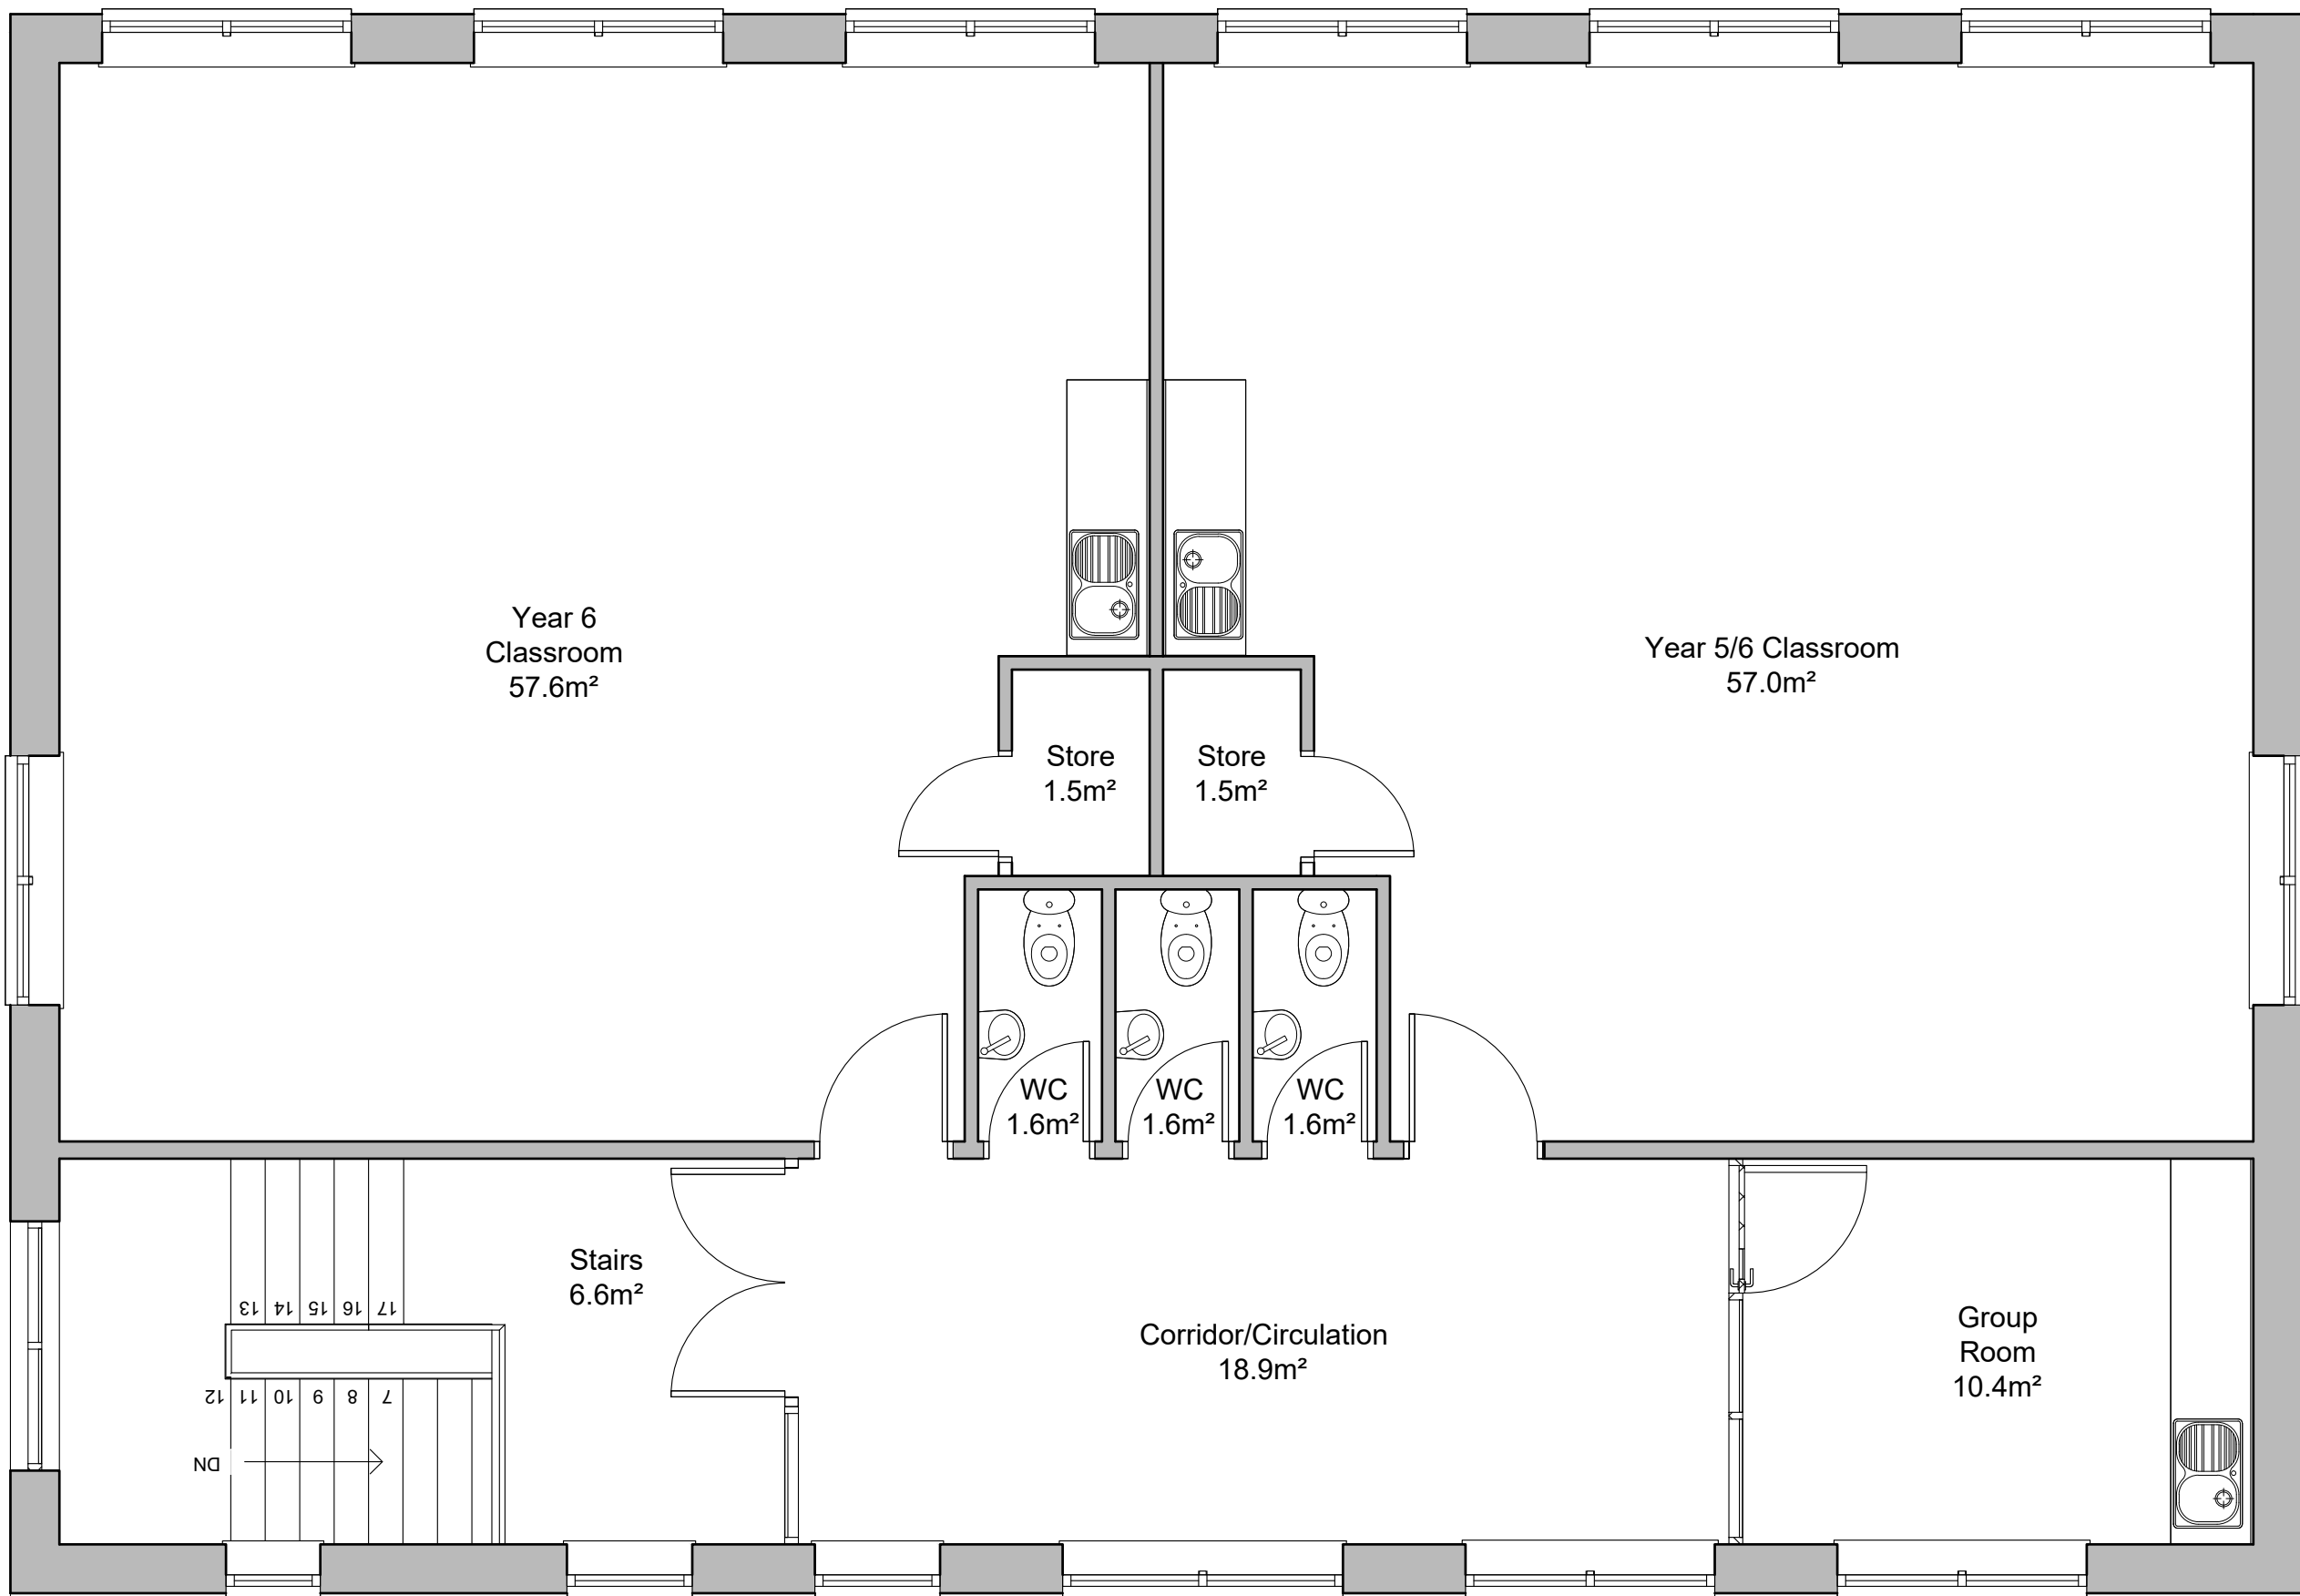

KS2 Block - Existing First Floor Layout Plan

GIFA: 171m²

Scale: 1:50 @A1

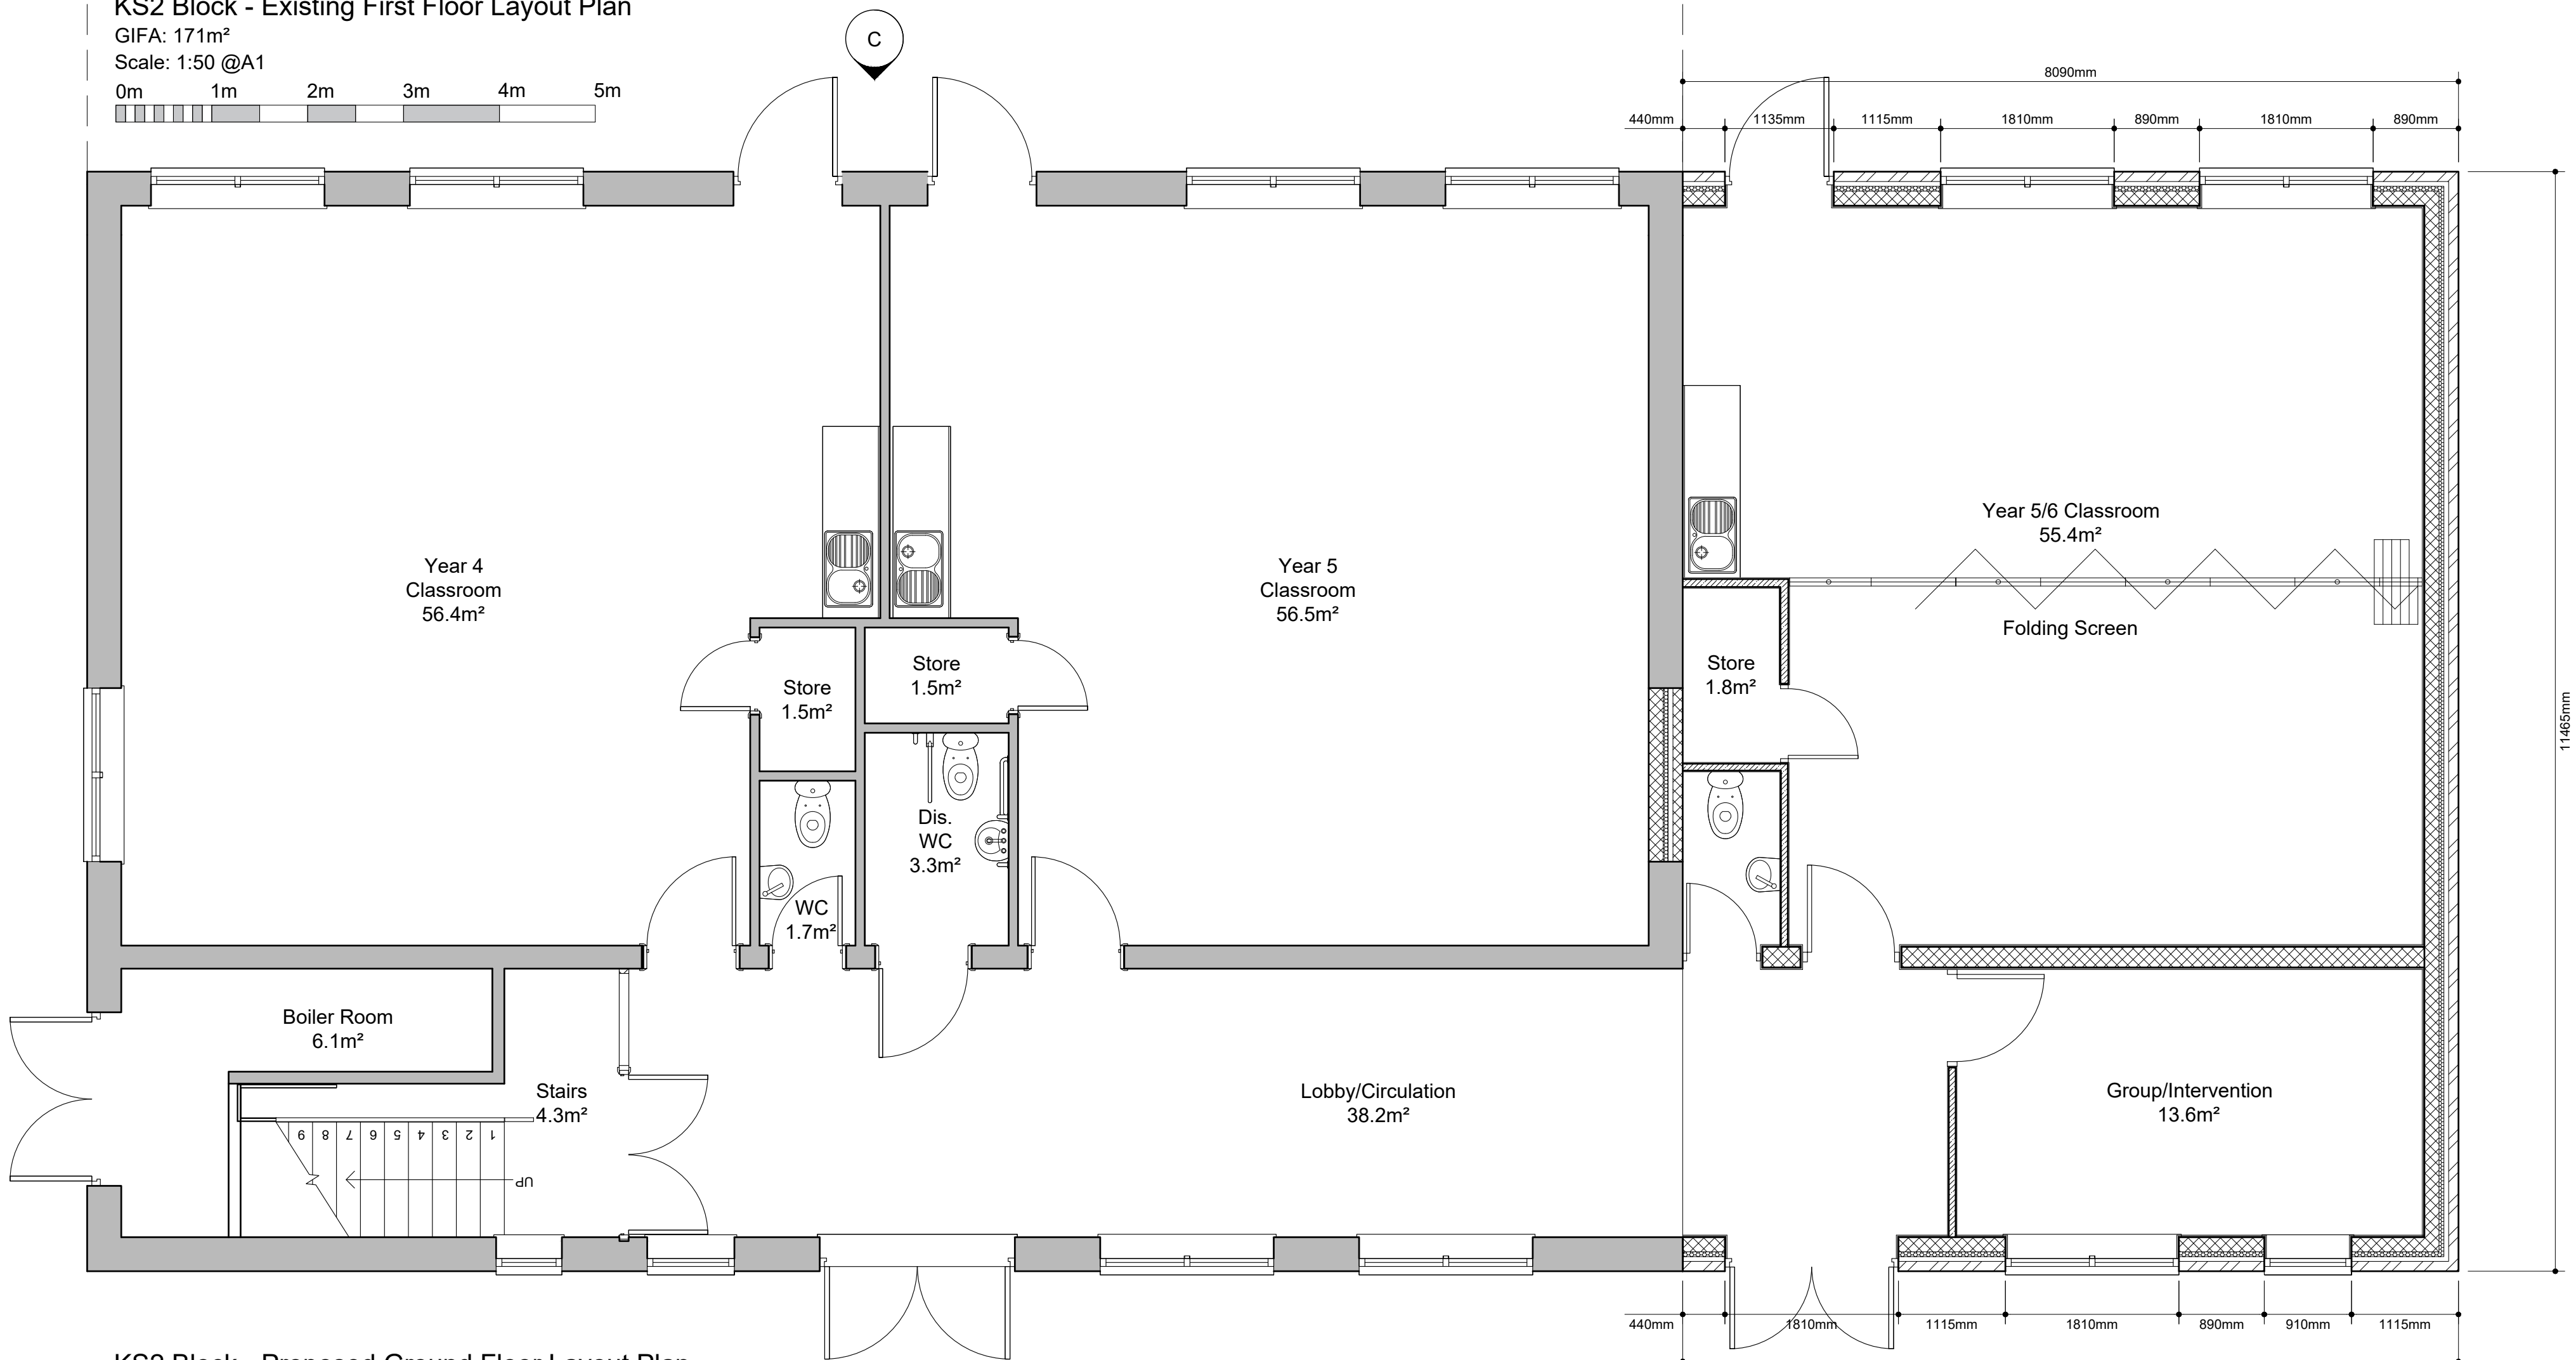

KS2 Block - Proposed Ground Floor Layout Plan

GIFA: 171m²

Scale: 1:50 @A1



| Rev | Date | Comments | By |
|-----|------|----------|----|
|     |      |          |    |
|     |      |          |    |
|     |      |          |    |
|     |      |          |    |

STATUS

PLANNING ISSUE

Client  
The Board of Governors of  
Sacred Heart RC Primary  
School, Gorton,  
Knutsford Road M18 7NU

Project Title  
Extension to KS2 Block

Drawing Title  
Proposed Layout Plans  
KS2 Block

|                    |                      |                     |
|--------------------|----------------------|---------------------|
| Scale<br>1:50 @A1  | Drawn by<br>DW       | Date<br>August 2025 |
| Job no.<br>2503-09 | Drawing no.<br>PA-06 | Revision no.<br>-   |