


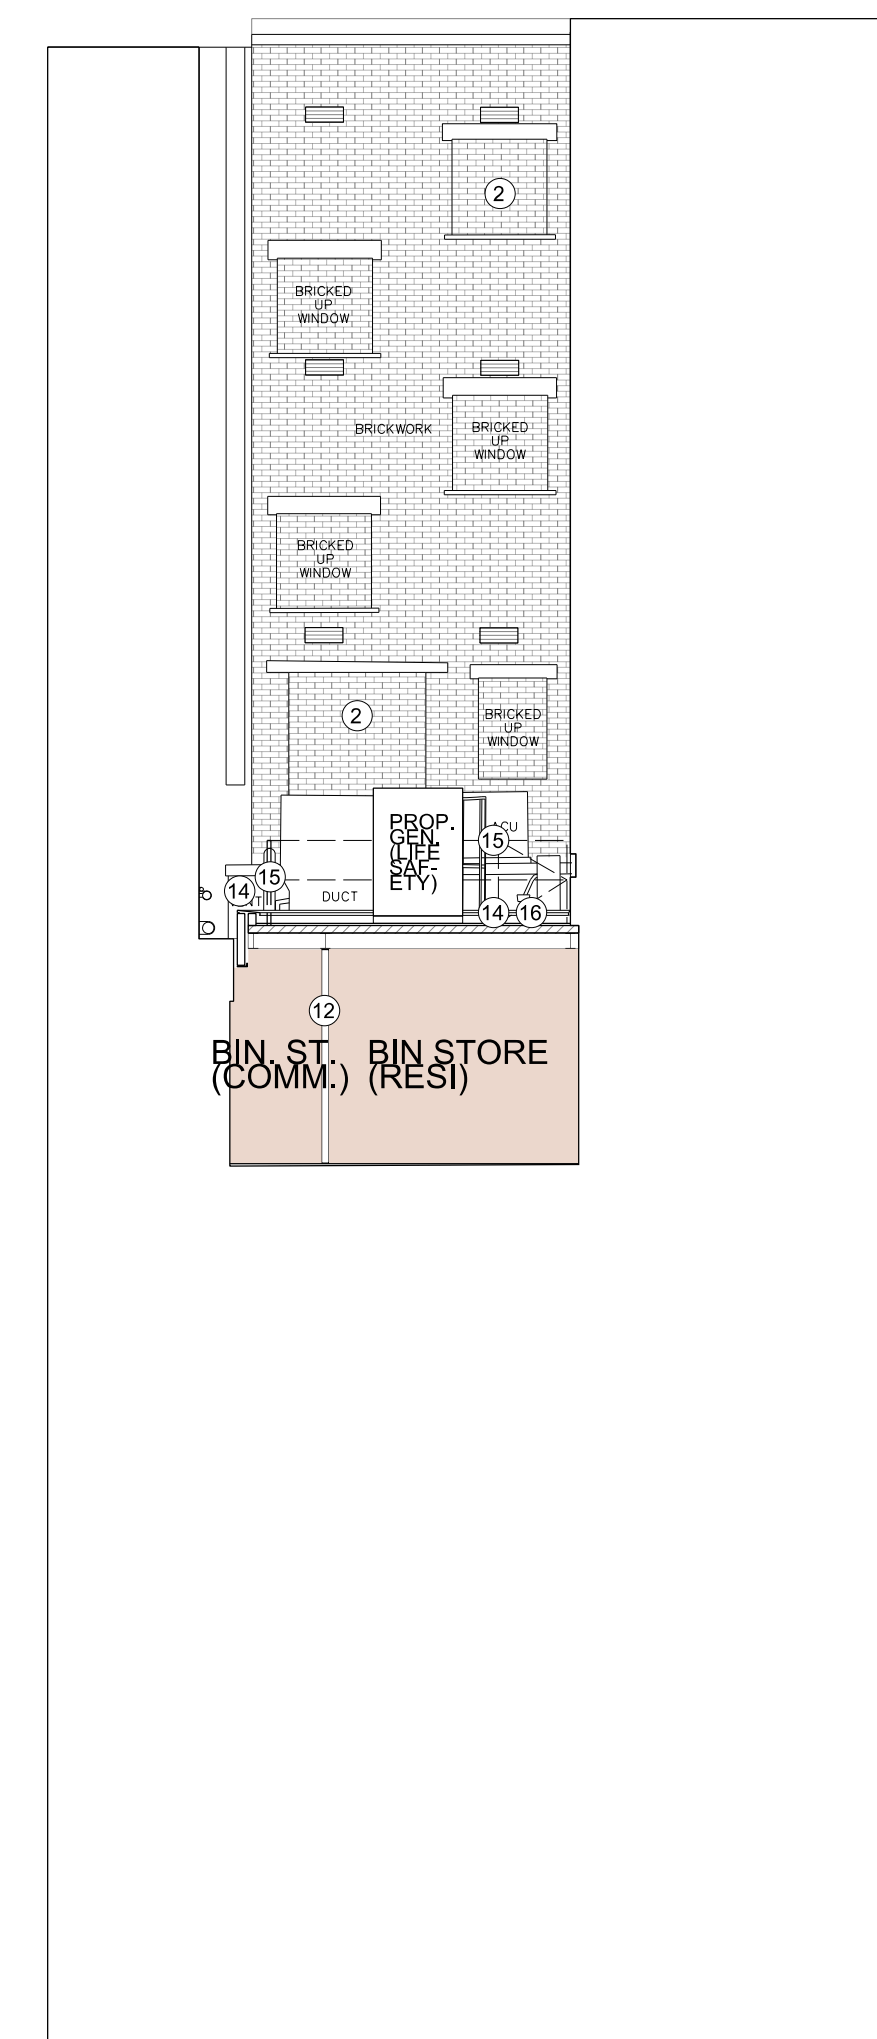

PROPOSED SECTION 05



PROPOSED SECTION 06

[illegible]