



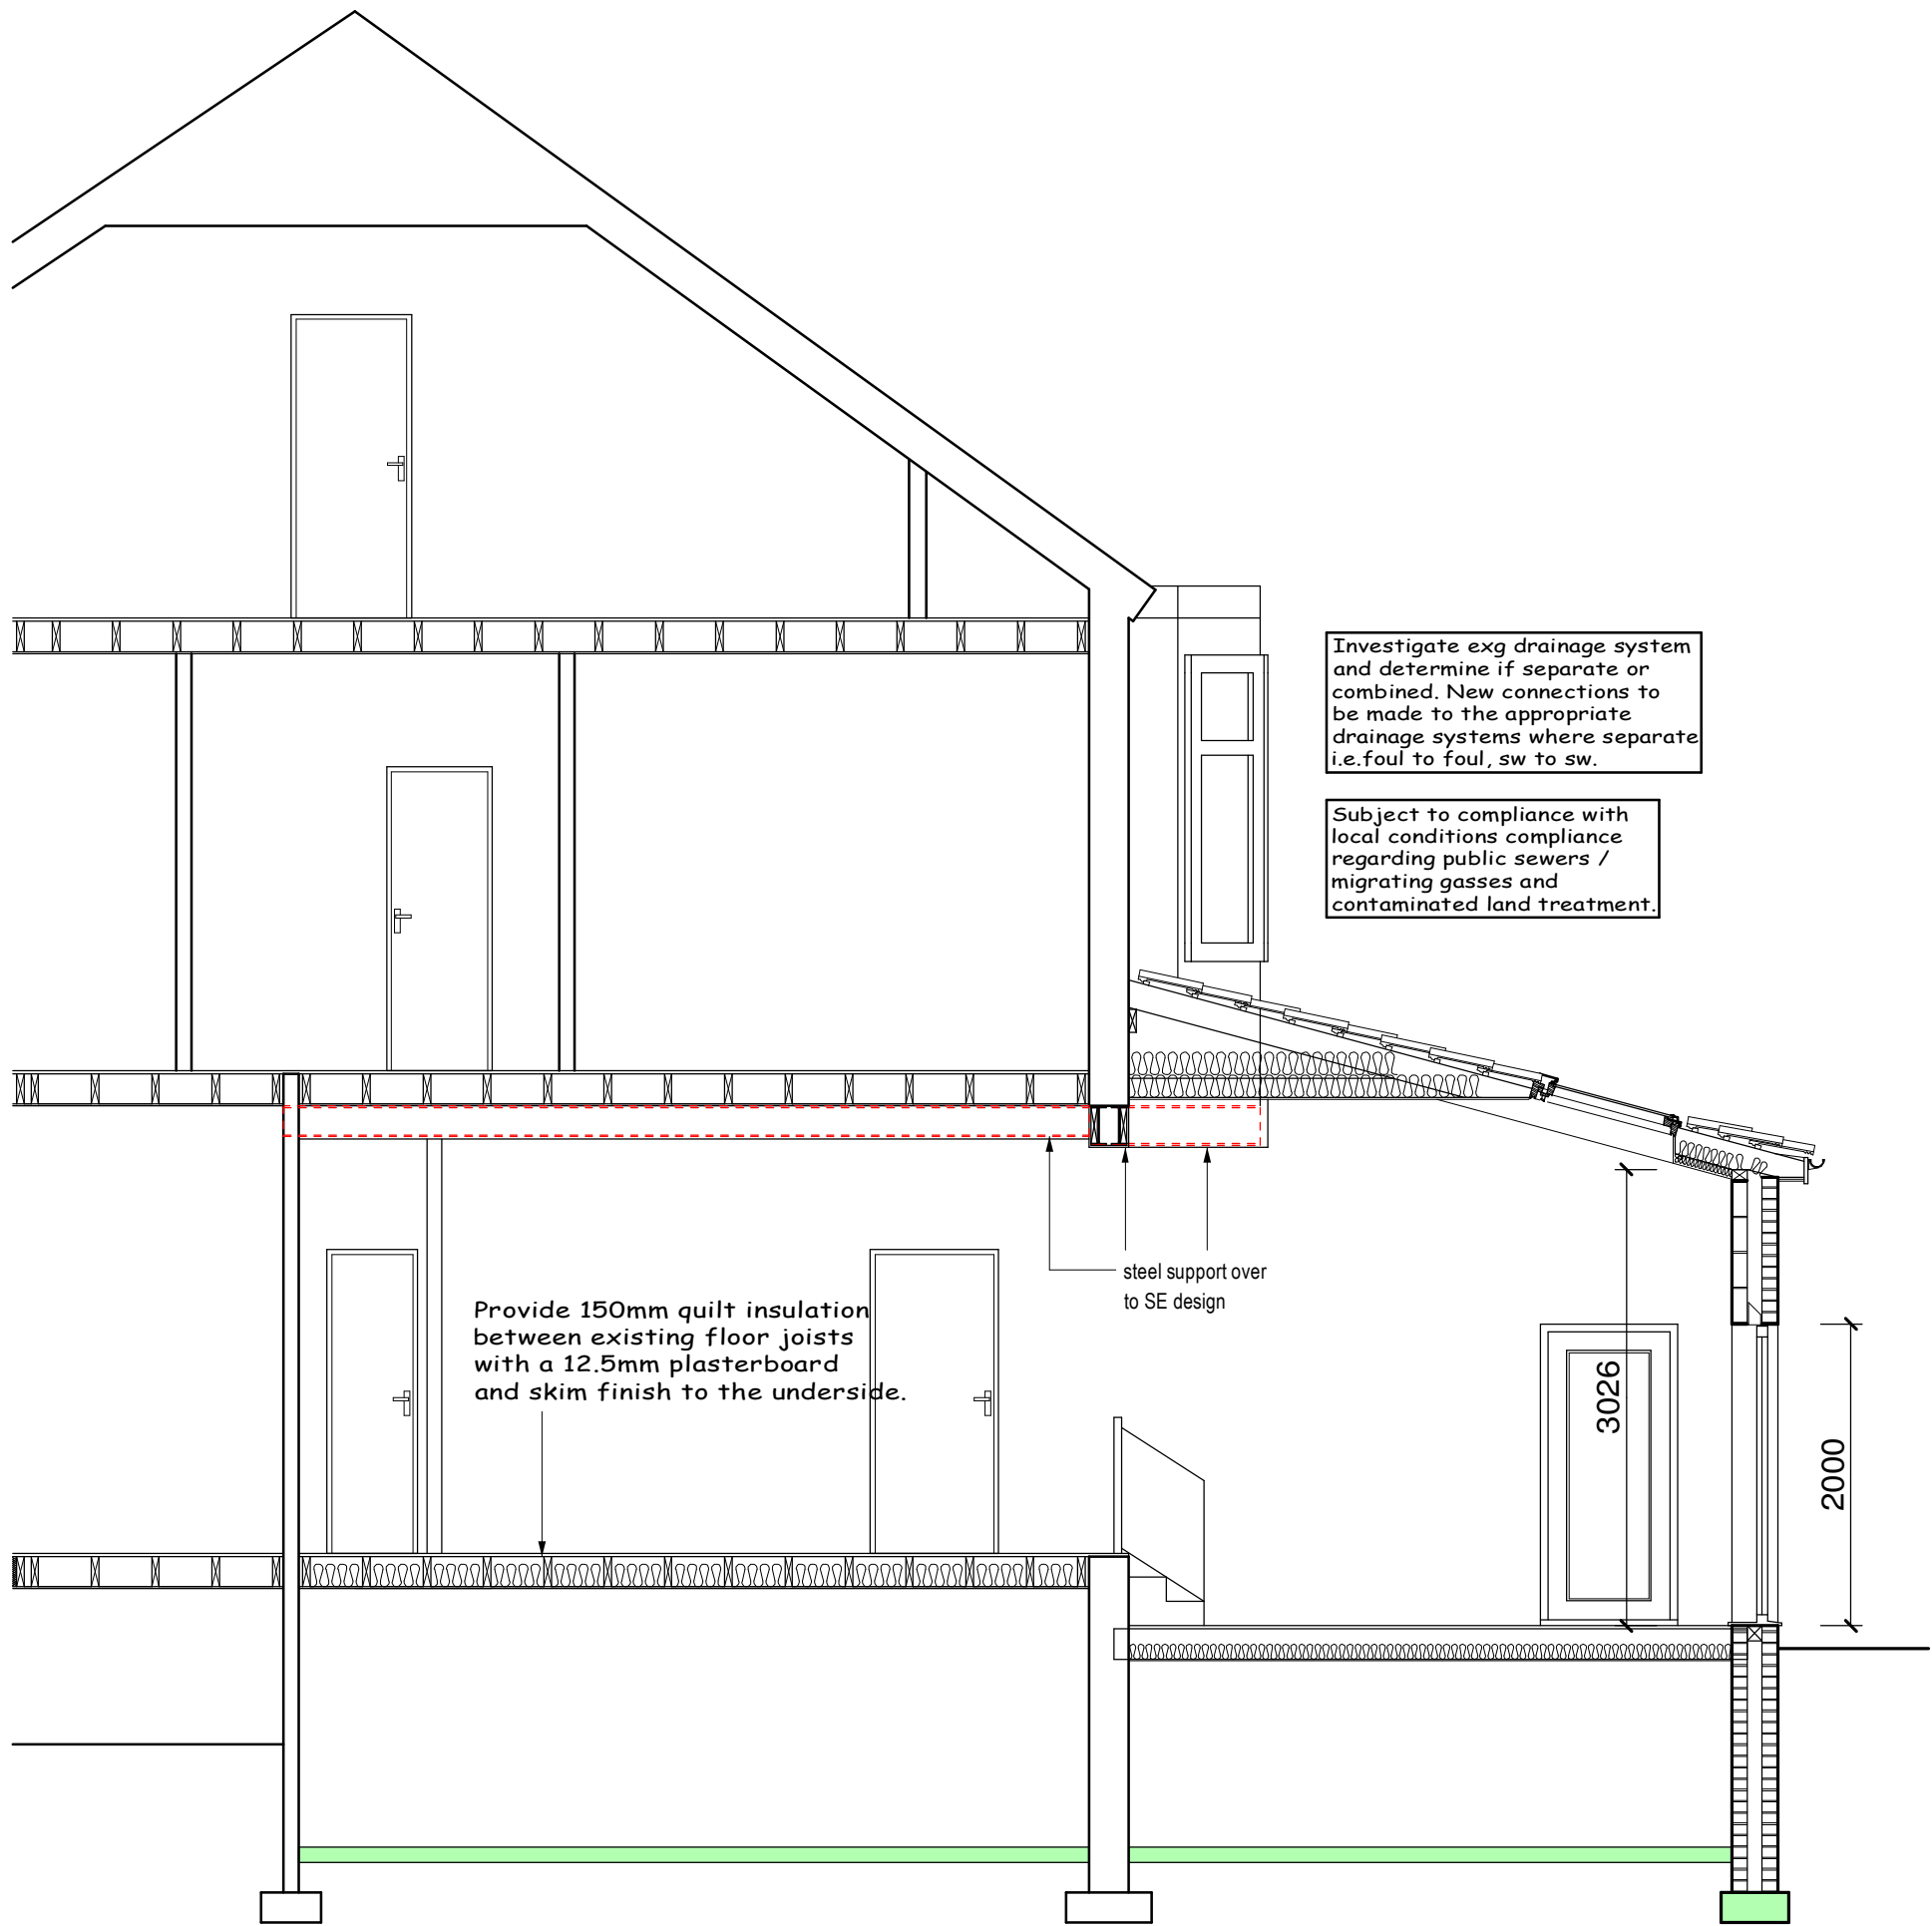

proposed section A - A

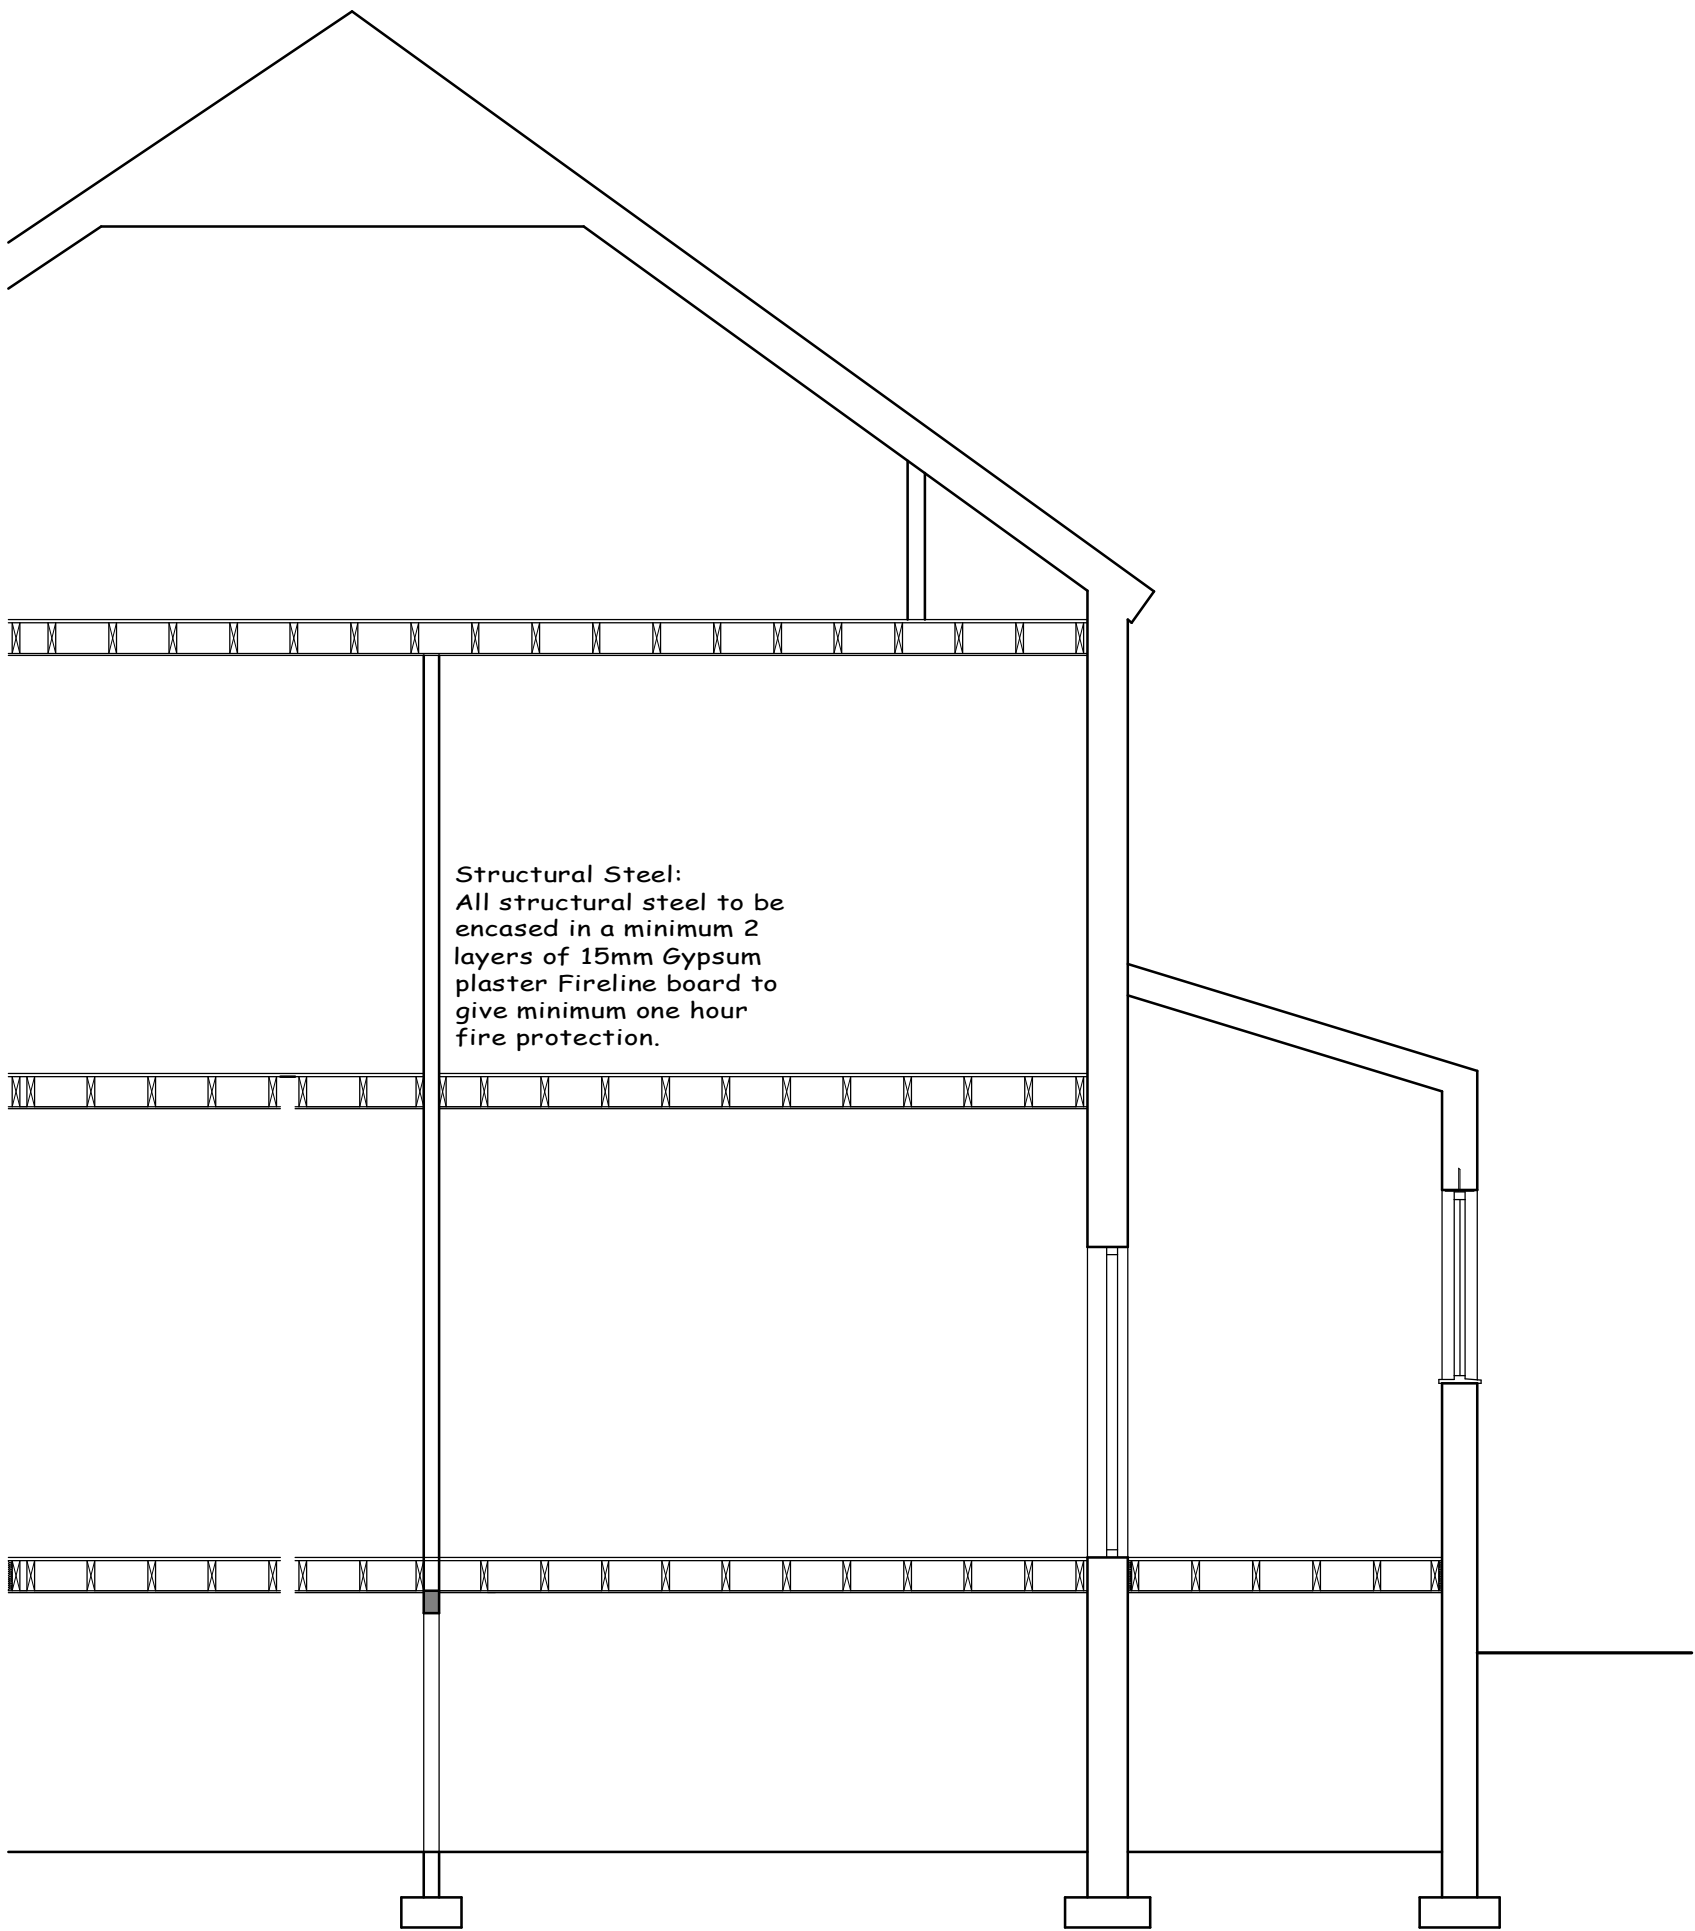

proposed section B - B