


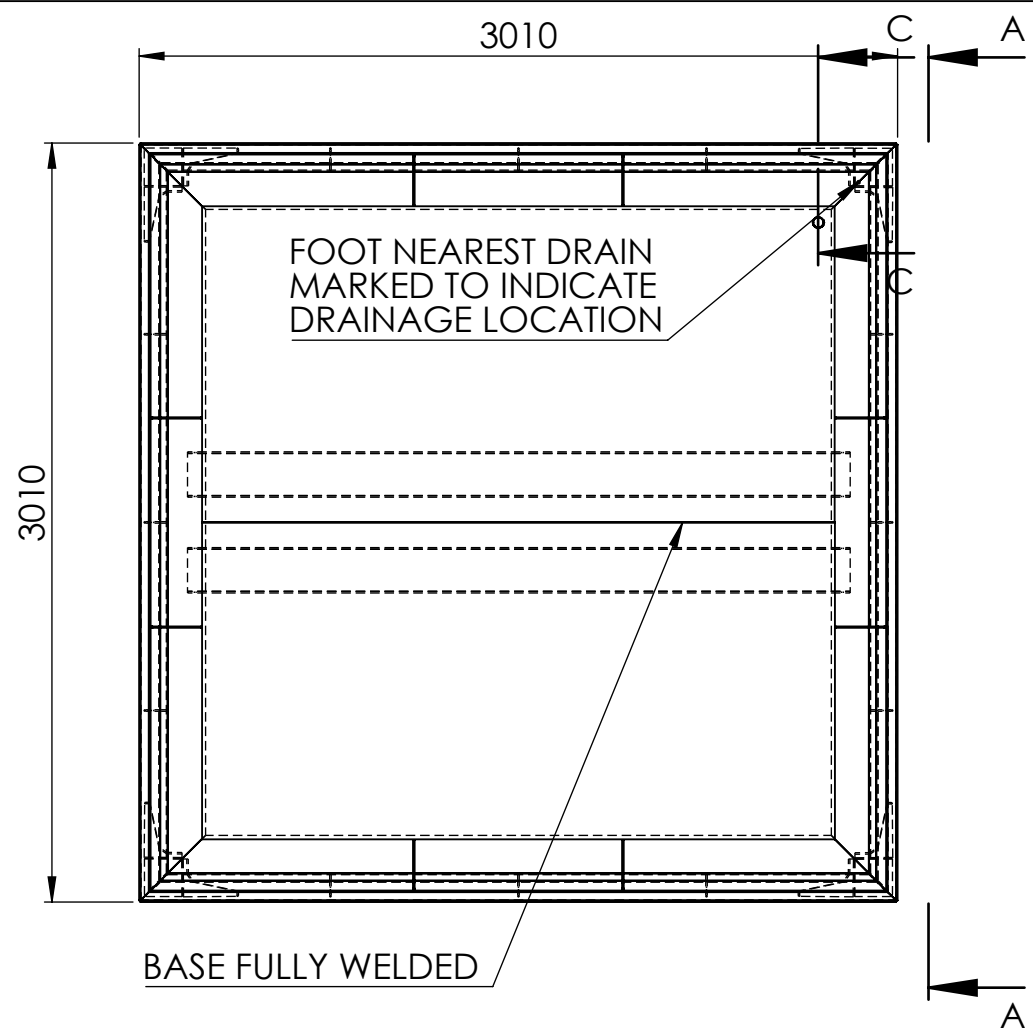


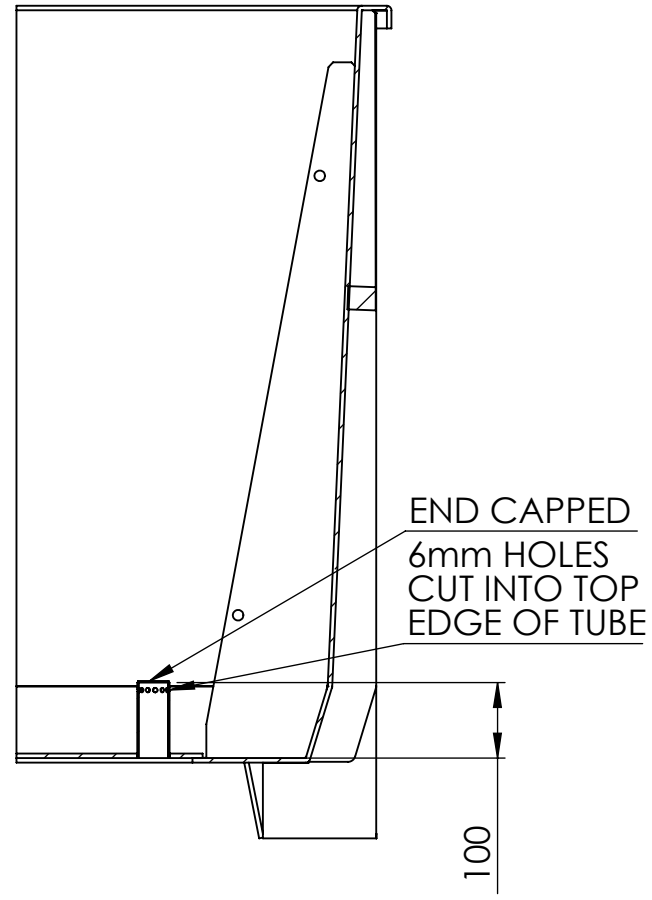


SECTION C-C  
SCALE 1 : 10

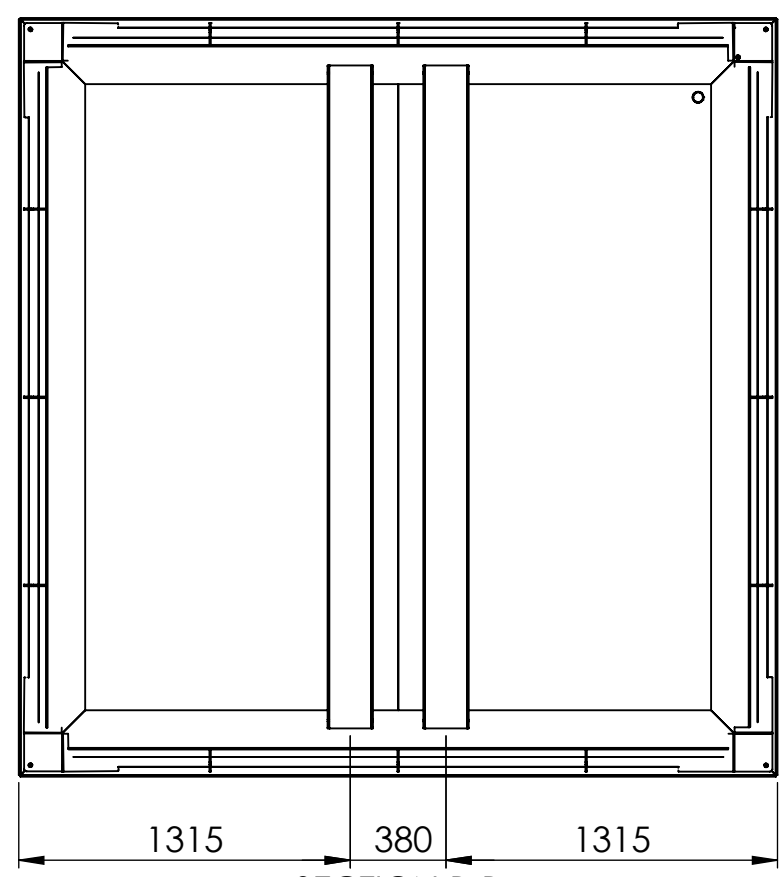


SECTION B-B  
SCALE 1 : 30

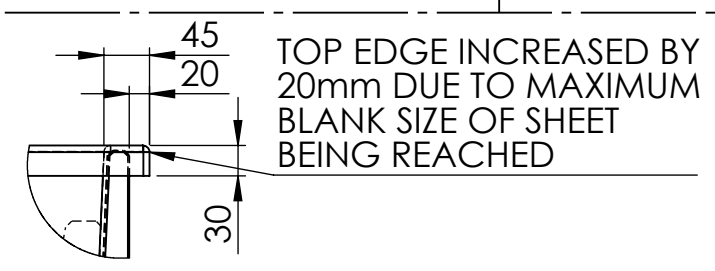

DETAIL D  
SCALE 1 : 7.5

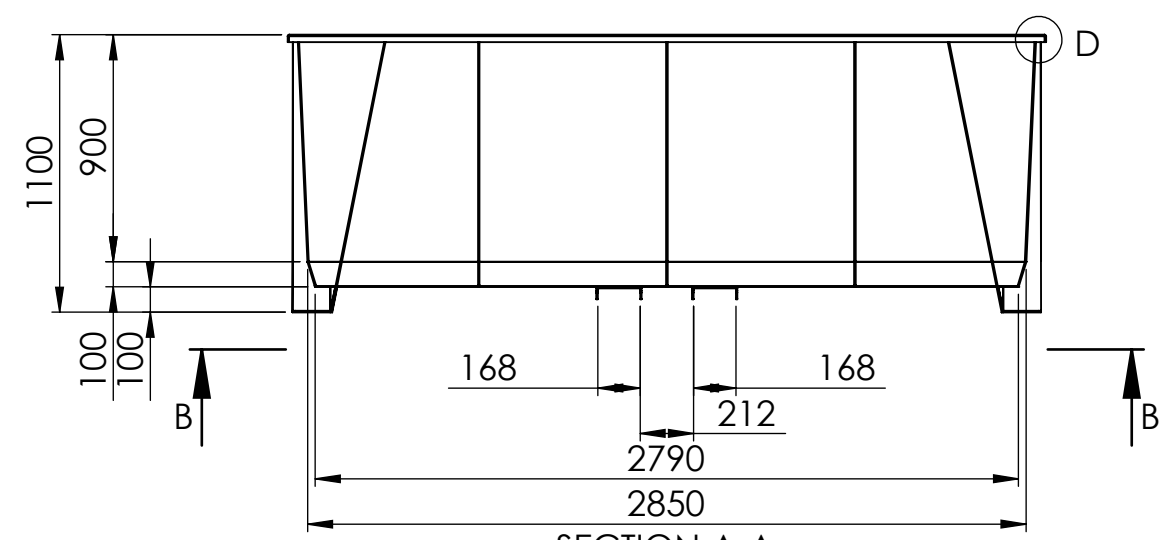

SECTION A-A  
SCALE 1 : 30

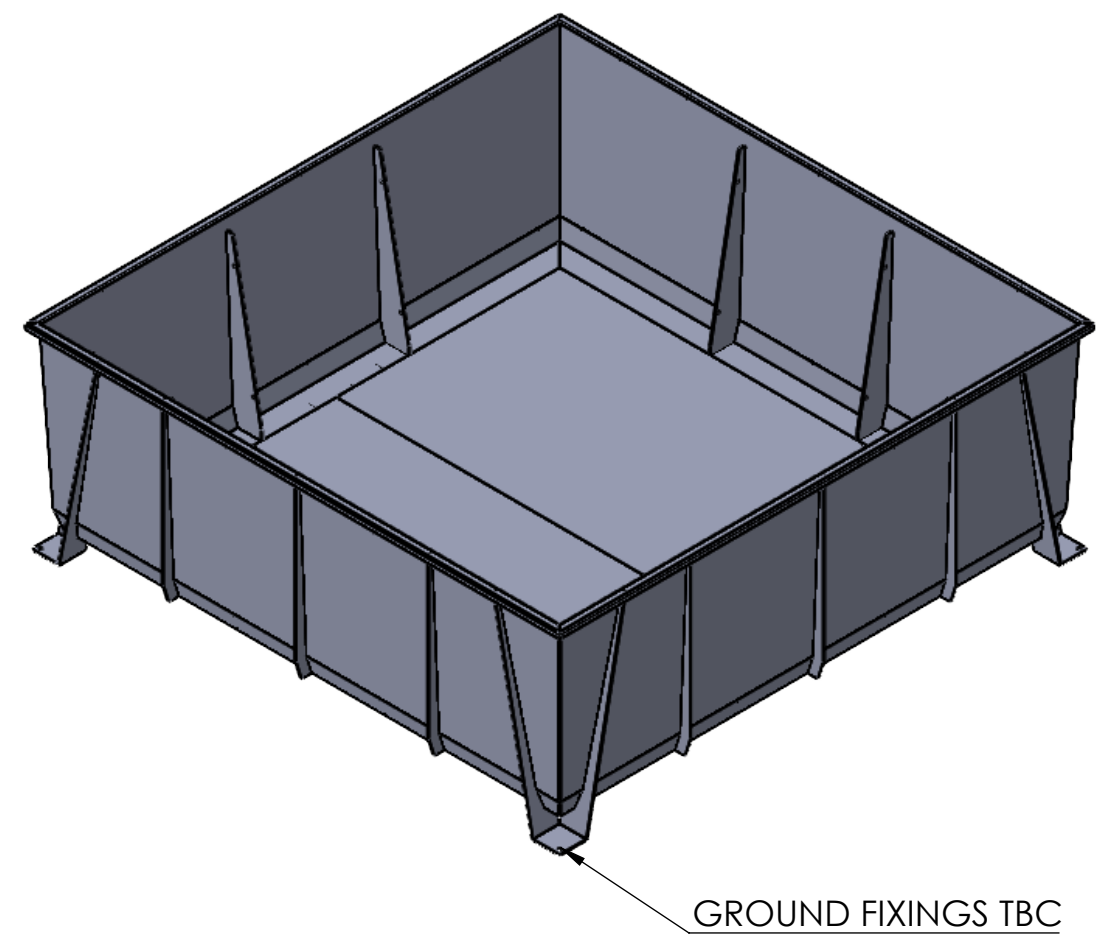





Urban Street  
Designs Ltd.  
Waidshouse Mill.  
Townsley Street,  
Nelson.  
TEL: 01282 602228

**URBAN STREET DESIGNS LTD**  
2015 © Urban Street Designs Ltd All Rights Reserved.  
USD. CONFIDENTIAL AND PROPRIETARY. ALL RIGHTS RESERVED. This document (and the information it contains) are the property of USD. By accepting it into your possession, you agree that you will keep this document, and all information contained herein, in strictest confidence, and will not copy, retransmit, use (except solely for the benefit of USD), sell, lend or otherwise dispose of, directly or indirectly, without the express written permission of USD, and this document will be returned to USD immediately upon request.

|                                    |                                                                |                      |
|------------------------------------|----------------------------------------------------------------|----------------------|
| DEBURR AND<br>BREAK SHARP<br>EDGES | UNLESS OTHERWISE<br>SPECIFIED DIMENSIONS<br>ARE IN MILLIMETERS | TOLERANCE<br>+/- 3MM |
|------------------------------------|----------------------------------------------------------------|----------------------|

PLEASE SUPPLY 1M OF TENSION WIRE PER METER OF PLANTER.  
PLEASE SUPPLY 1X TENSIONER & 2 CLAMPS PER PANEL.

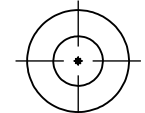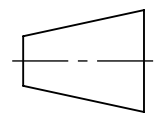

|            |                               |
|------------|-------------------------------|
| NAME<br>BW | SIGNATURE<br><i>SIGNATURE</i> |
|------------|-------------------------------|

NOTES

|     |                     |          |
|-----|---------------------|----------|
| P03 | TOP EDGE WIDENED    | 12/05/25 |
| P02 | UPDATED TO COMMENTS | 09/04/25 |
| P01 | INITIAL RELEASE     | 26/02/25 |
| REV | NOTES               | DATE     |

PLANTER METERAGE= N/A

TITLE:  
WRIGHT LANDSCAPES - SCIENCE AND  
INDUSTRY MUSEUM - F7D PLANTER

QUANTITY  
AS SHOWN

MATERIALS:  
6mm CORTEN

FINISH:  
LEFT NATURAL

DWG NO.  
SO7946-F7D-ASSY

|                  |                 |
|------------------|-----------------|
| DATE<br>09/04/25 | REVISION<br>P03 |
|------------------|-----------------|