


CONDITION 2

NOTES
ALL DIMENSIONS TO BE CHECKED ON SITE PRIOR TO ANY MANUFACTURING OR FABRICATION AND ANY ANOMALIES TO BE BROUGHT TO THE ATTENTION OF THE ARCHITECT.

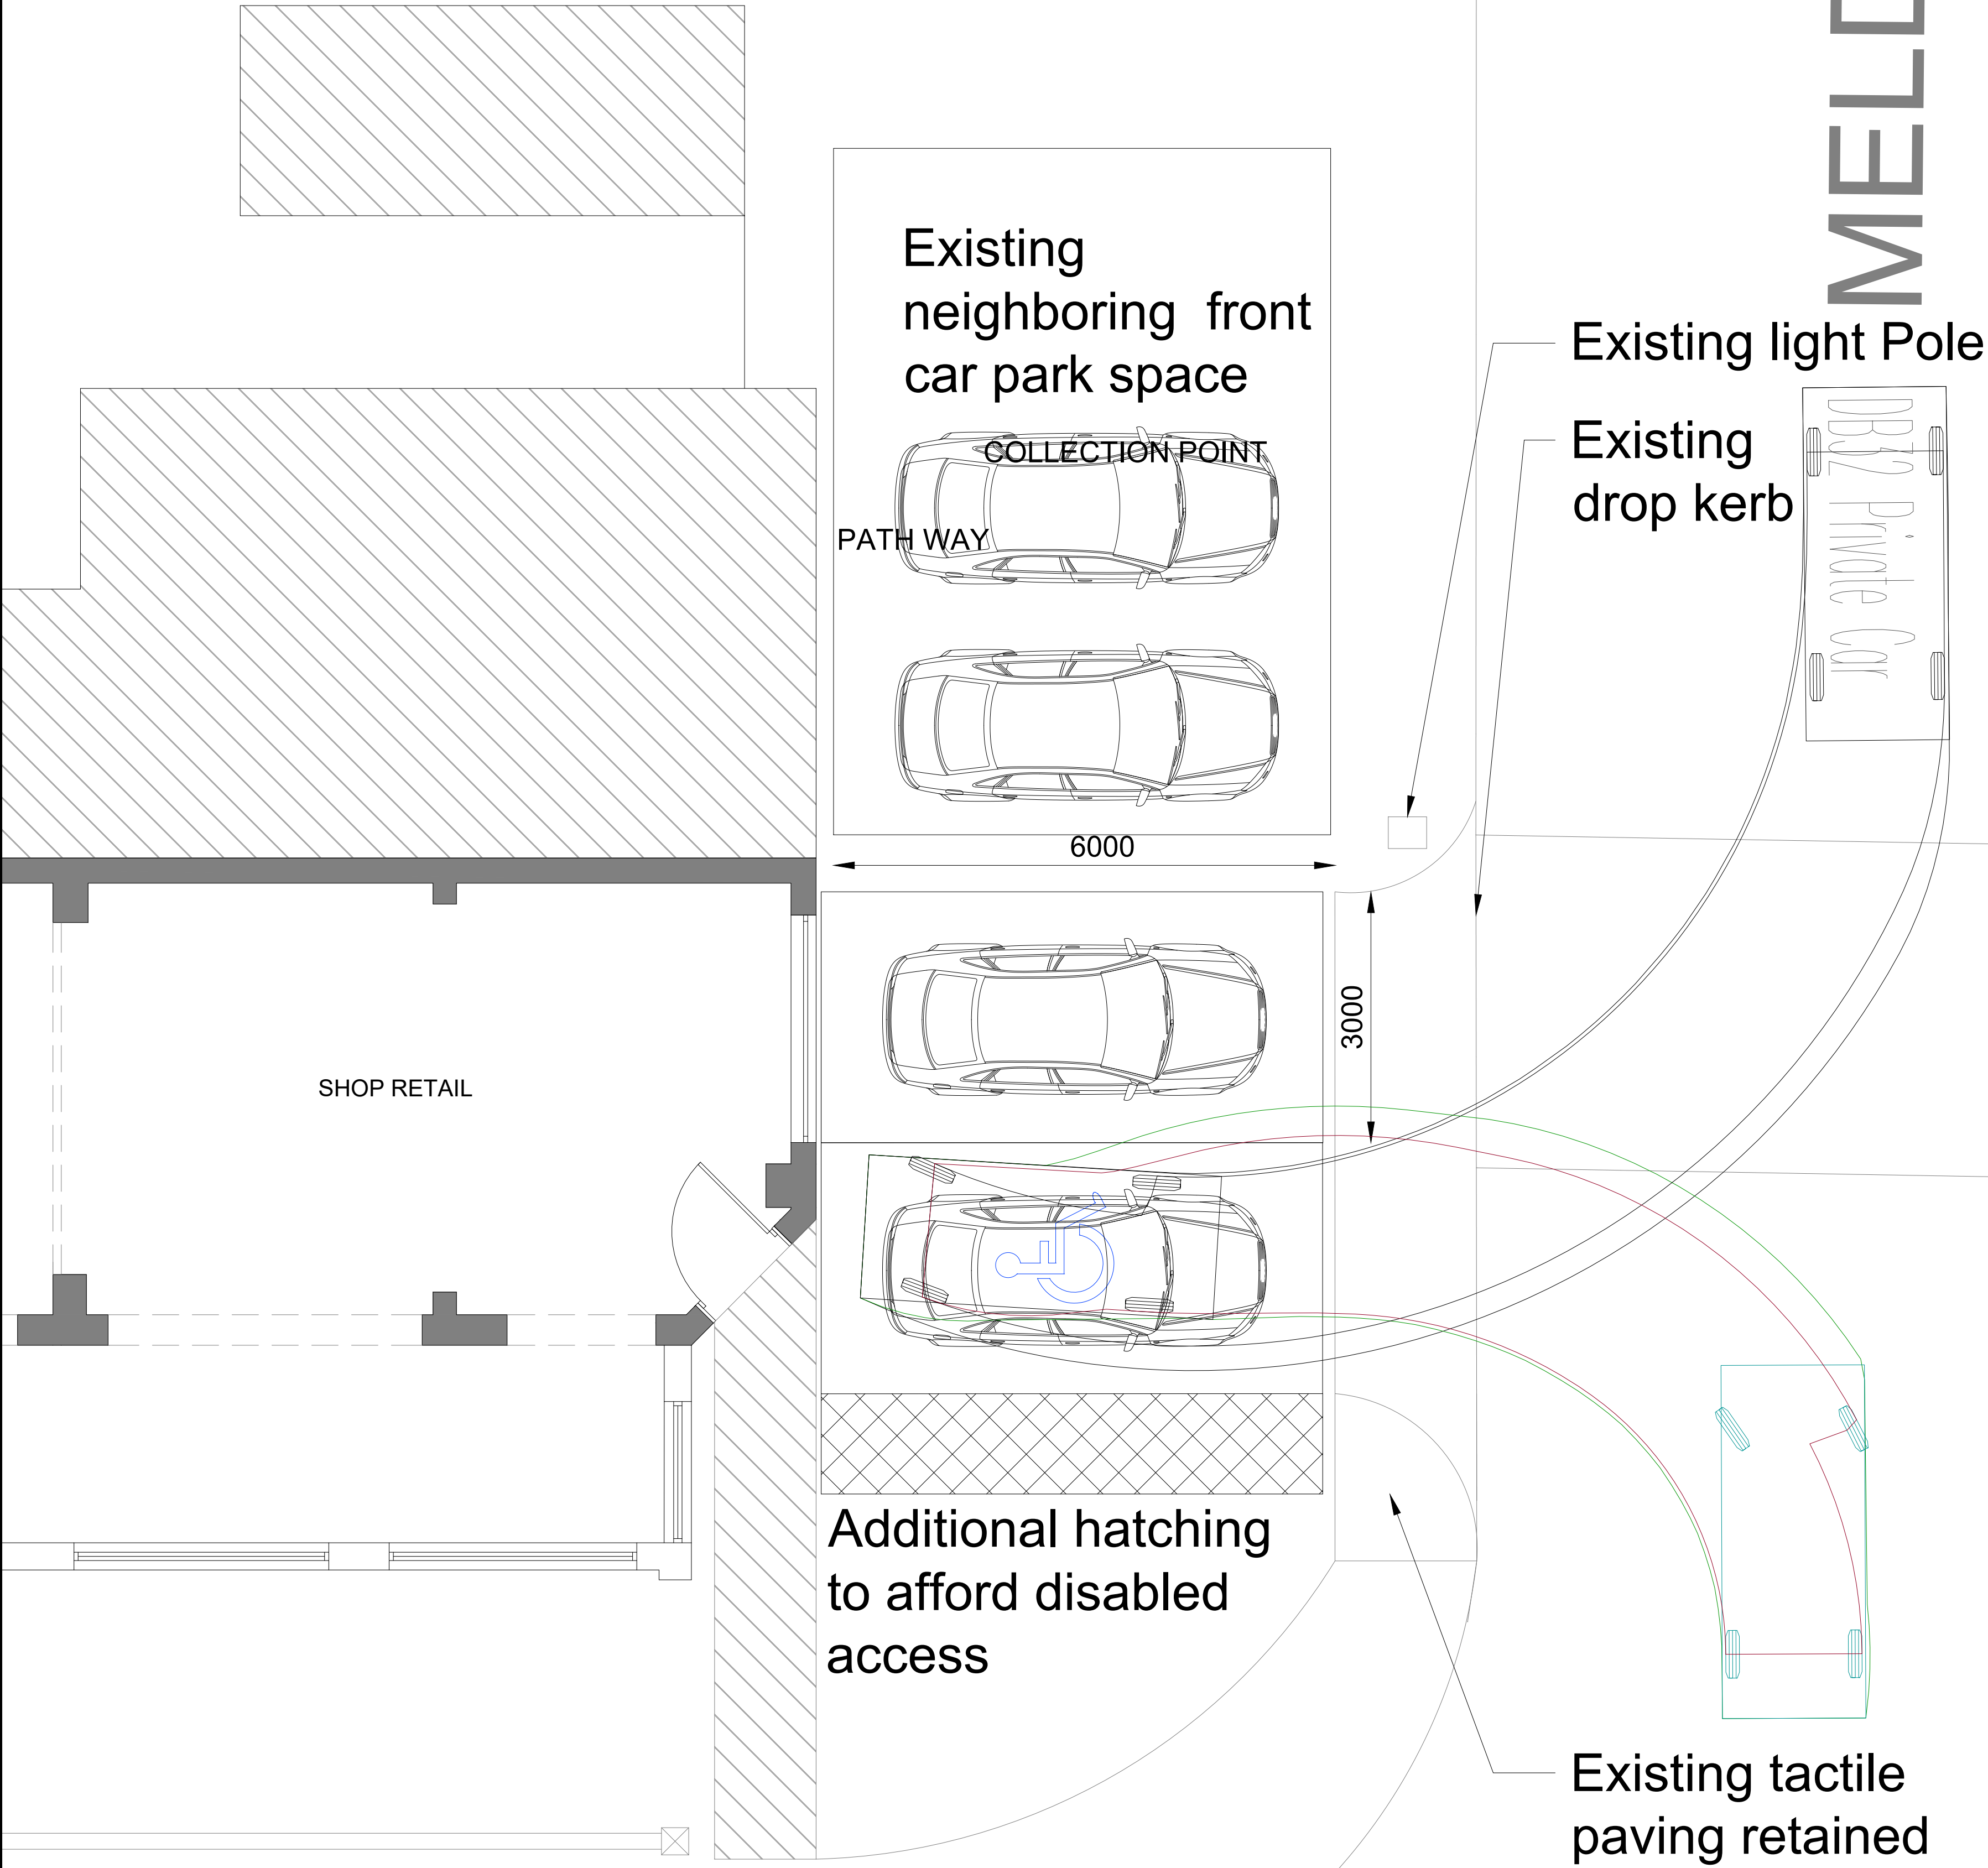

MELDON ROAD

SURFACE MATERIAL : Tarmac



Existing front car park space



PROPOSALS

A	FIRST ISSUE	ET	18.07.25
REV	AMENDMENTS	BY	DATE
PROJECT ALTERATION/EXTENSION 1 MELDON ROAD LEVENSHULME MANCHESTER M13 0TZ			
CLIENT Mr MOHAMMED & HASHIM SHARIF			
DRAWING TITLE PROPOSED CAR PARK TRACKING			
DRAWN	ET	DATE	18.07.25
CHECKED		SCALE	1:50 (A1)
APPROVED			
 HOWARD & SEDDON A.R.I.B.A. CHARTERED ARCHITECTS 64 WASHWAY ROAD SALE, CHESHIRE, M33 7RE TEL NO. 0161 - 973 8296 FAX NO. 0161 - 962 3485 E-MAIL : ADMIN@HOWARDANDEDSON.CO.UK			
JOB No.	15,761	DRG No.	07
		REVISION	A