


Scale Bars to be used as guidance only - refer to sheet size below									
1:100	mm	1000	3000	5000	7000				
1:200	mm	500	1500	2500	3500	5000	7000	10000	15000
1:500	m	10	30	50	70	100	150	200	300
1:1250	m	10	30	50	70	100	150	200	300

Notes:
Drawings are based on survey data and may not accurately represent what is physically present.
Do not scale from this drawing. All dimensions are to be verified on site before proceeding with the work.
All dimensions are in millimeters unless noted otherwise.
Purcell shall be notified in writing of any discrepancies.

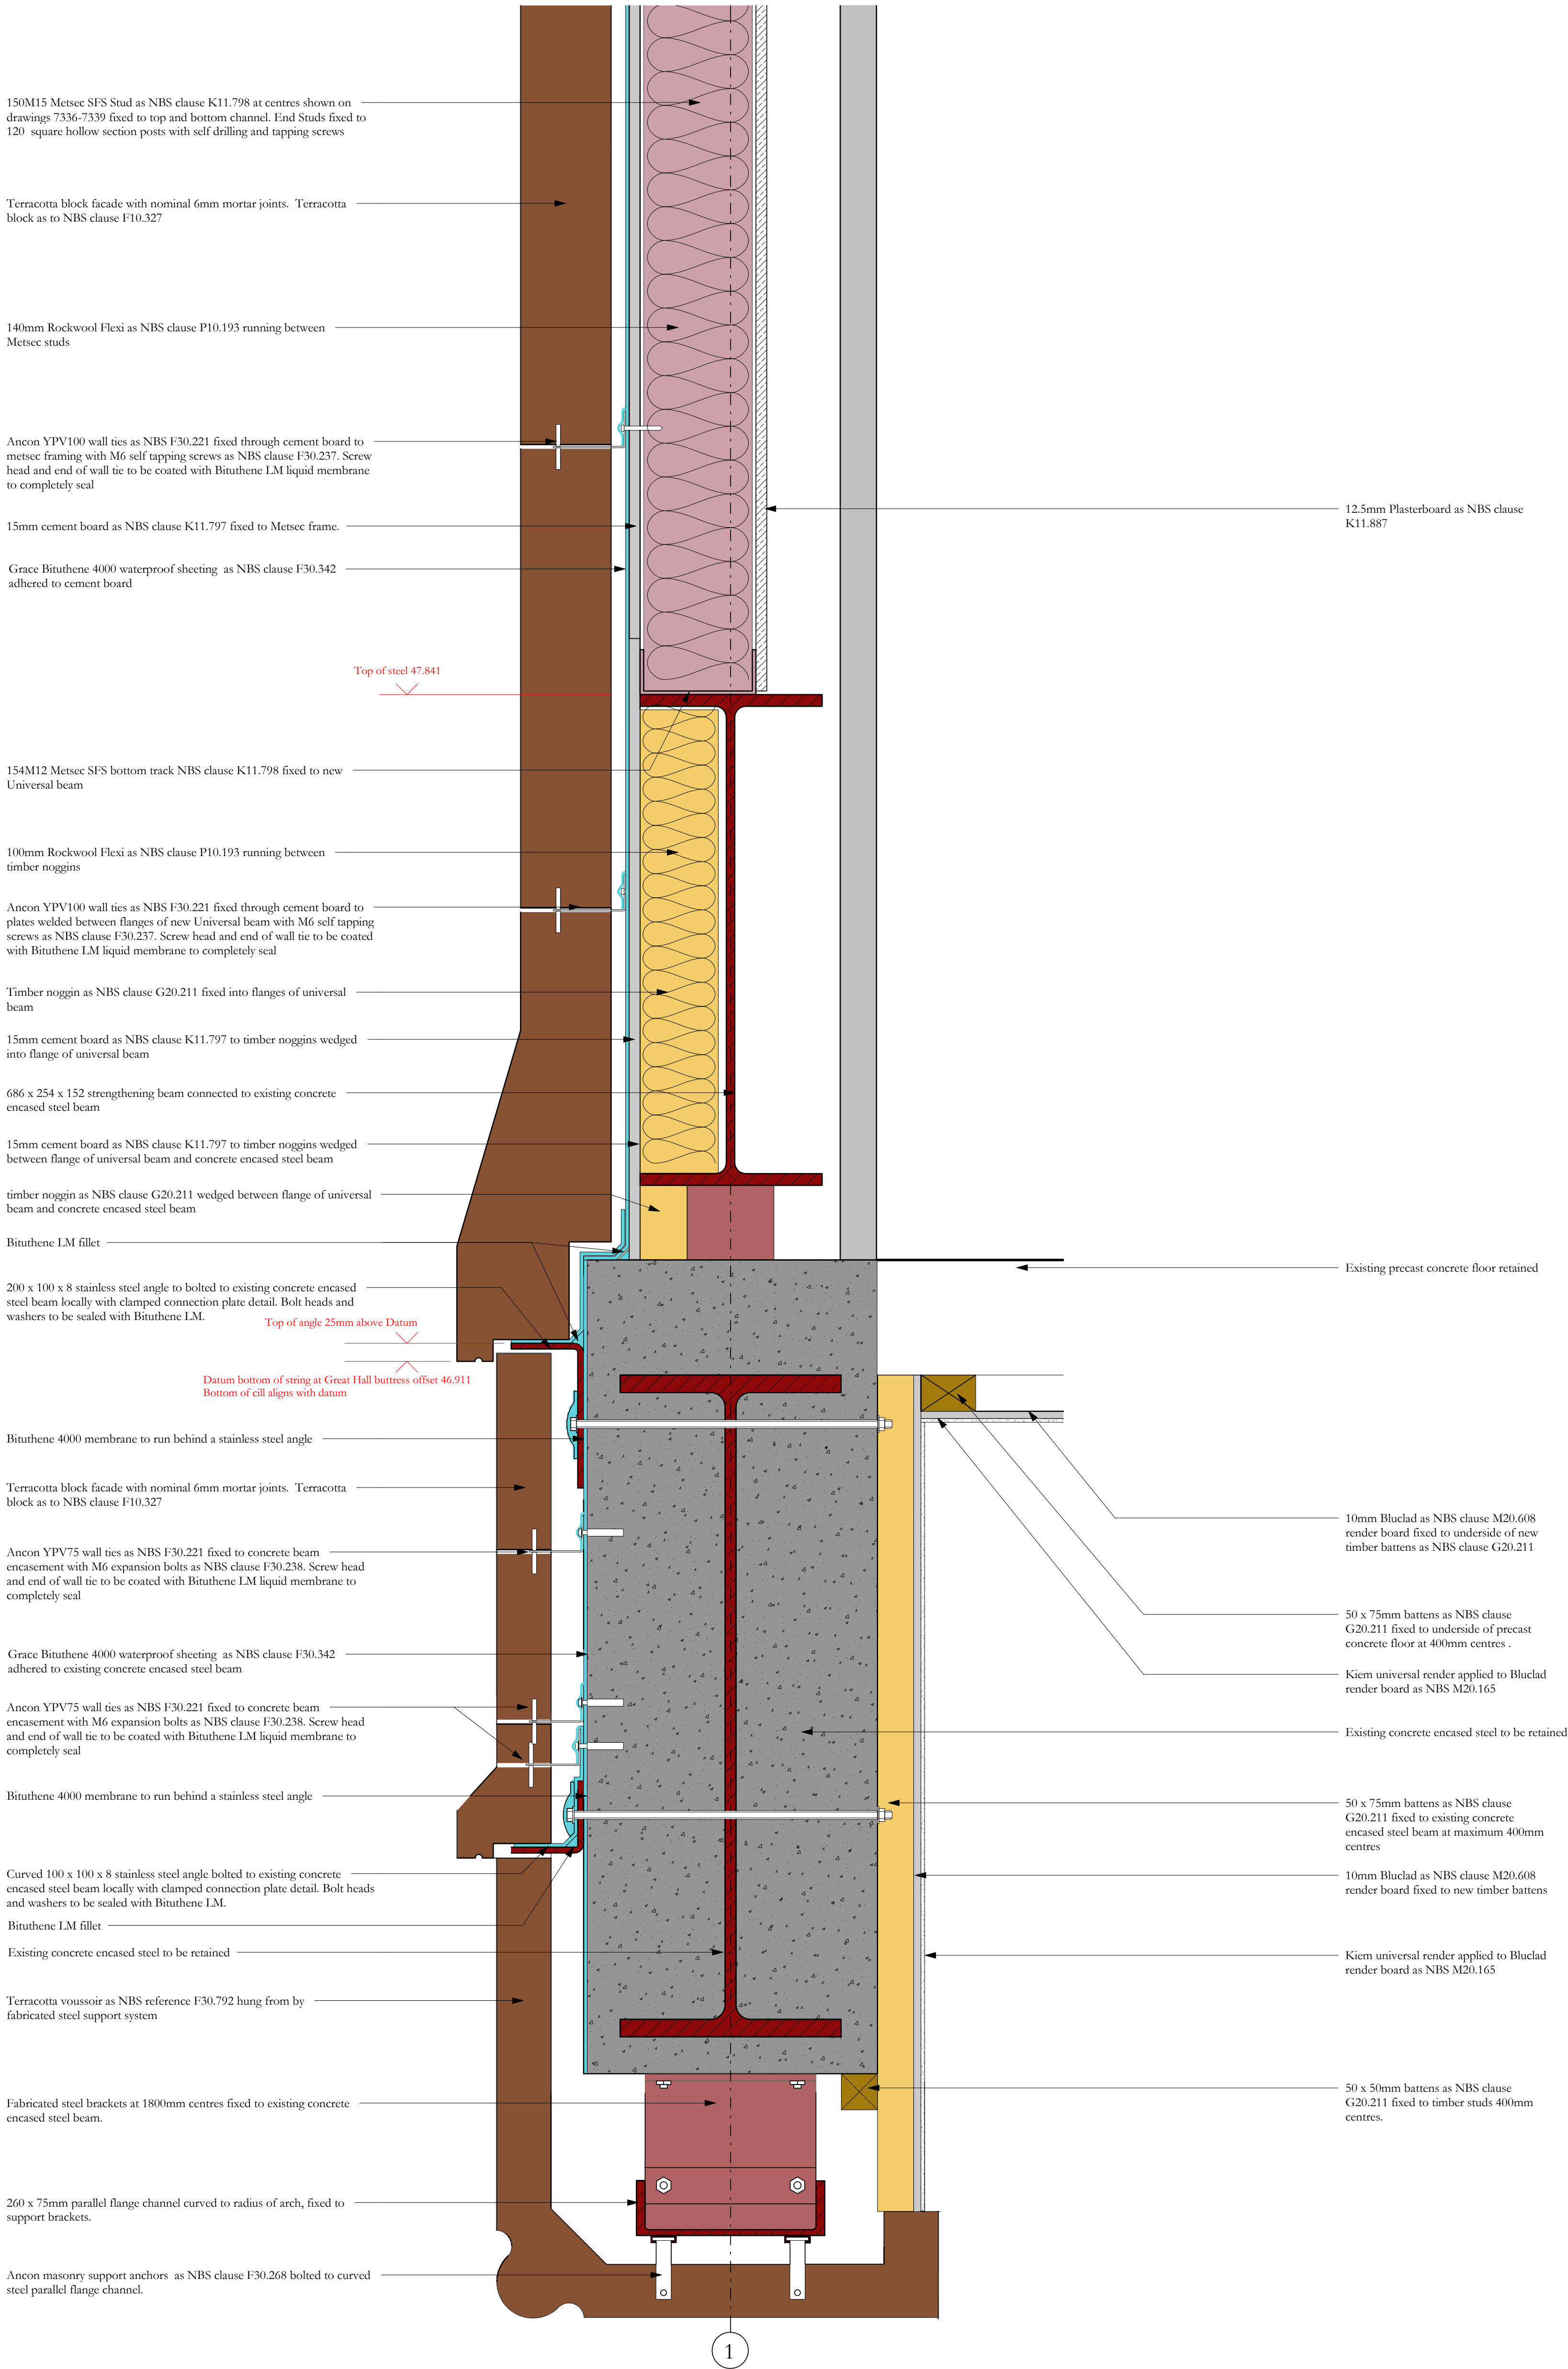

Revision 05
Level of stainless steel angle updated to correspond with datum level. Datum level added. Top of steel beam level added.

Revision 04
Datum level and fixing height of stainless steel angle added

Revision 03
Drawing changed to construction status. No change to content


Revision 02
Updated following structural co-ordination

Revision 01
• Minor amendments to drawing notes
• Voussoir support detail altered

05	09/08/2023	JC	GR	See note in revision cloud
04	05/09/2022	JC	GR	See note in revision cloud
03	15/07/2022	JC	KM	See note in revision cloud
02	28/08/2020	GR	TK	Reissued for Tender refer to cloud
ISSUE	DATE	APPROVED	DRAWN	DESCRIPTION



OUR TOWN HALL PROJECT

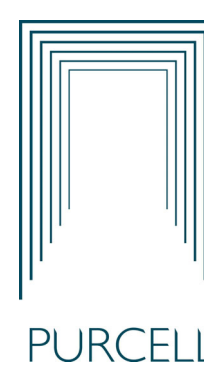

PURCELL

Project Office, Town Hall, MANCHESTER M60 2L1
+44 (0) 7970 097 432
www.purcelluk.com

PROJECT STATUS	RIBA STAGE 5
CLIENT	MANCHESTER CITY COUNCIL
PROJECT	OUR TOWN HALL
DRAWING TITLE	Link bridge extension arch and soffit detail to west wall through metsec
SIZE & SCALE	
DRAWING STATUS	S4 Construction
JOB NUMBER	236959
DRAWING NO.	OTH-PUR-EX-ZZ-DWG-A-7301 05