
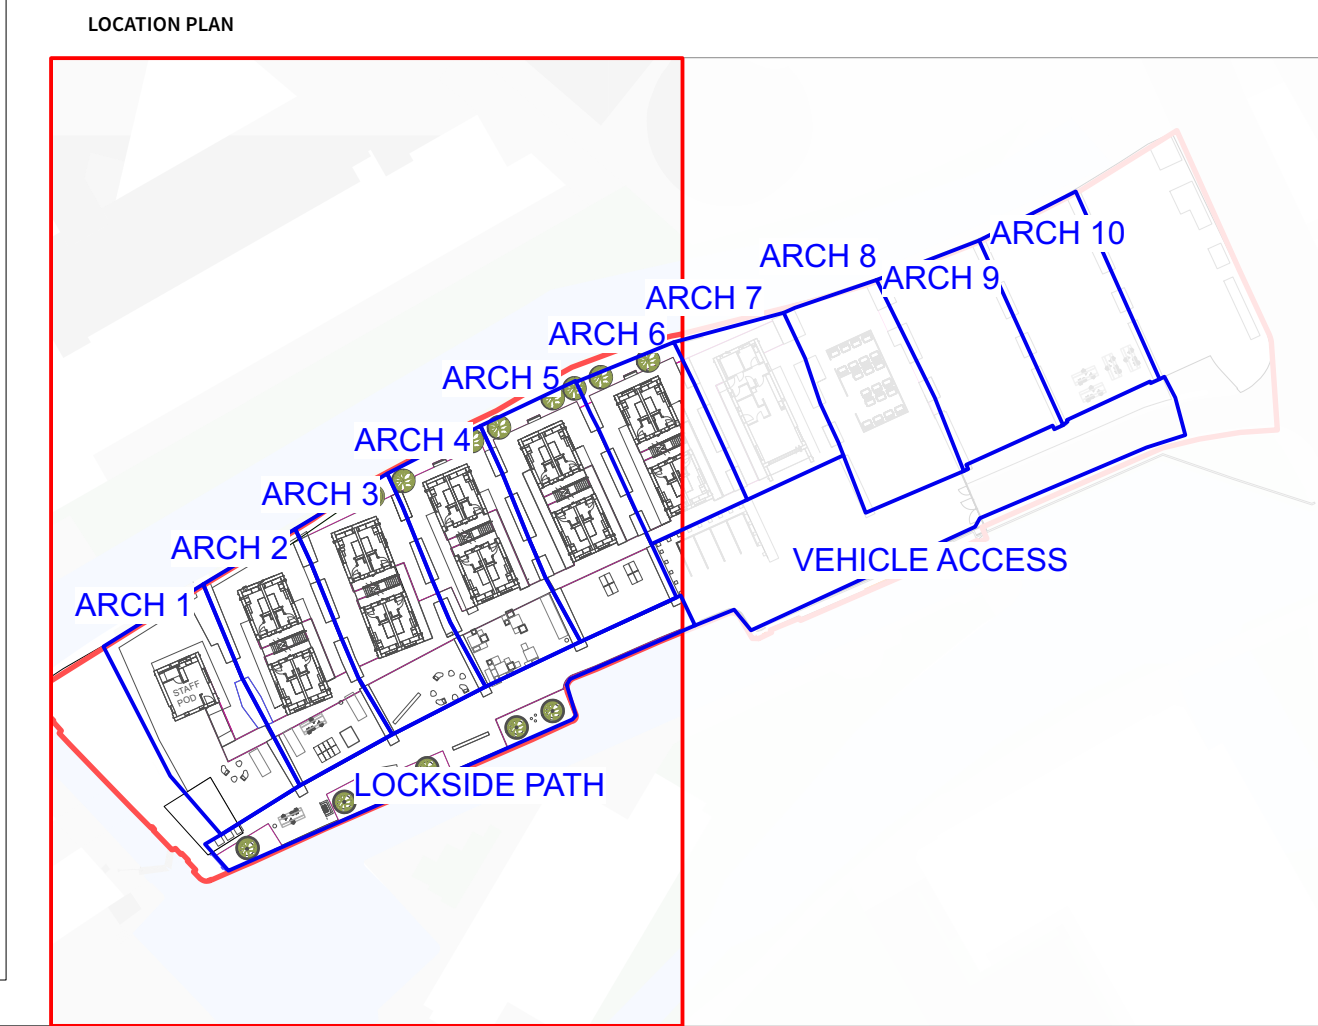


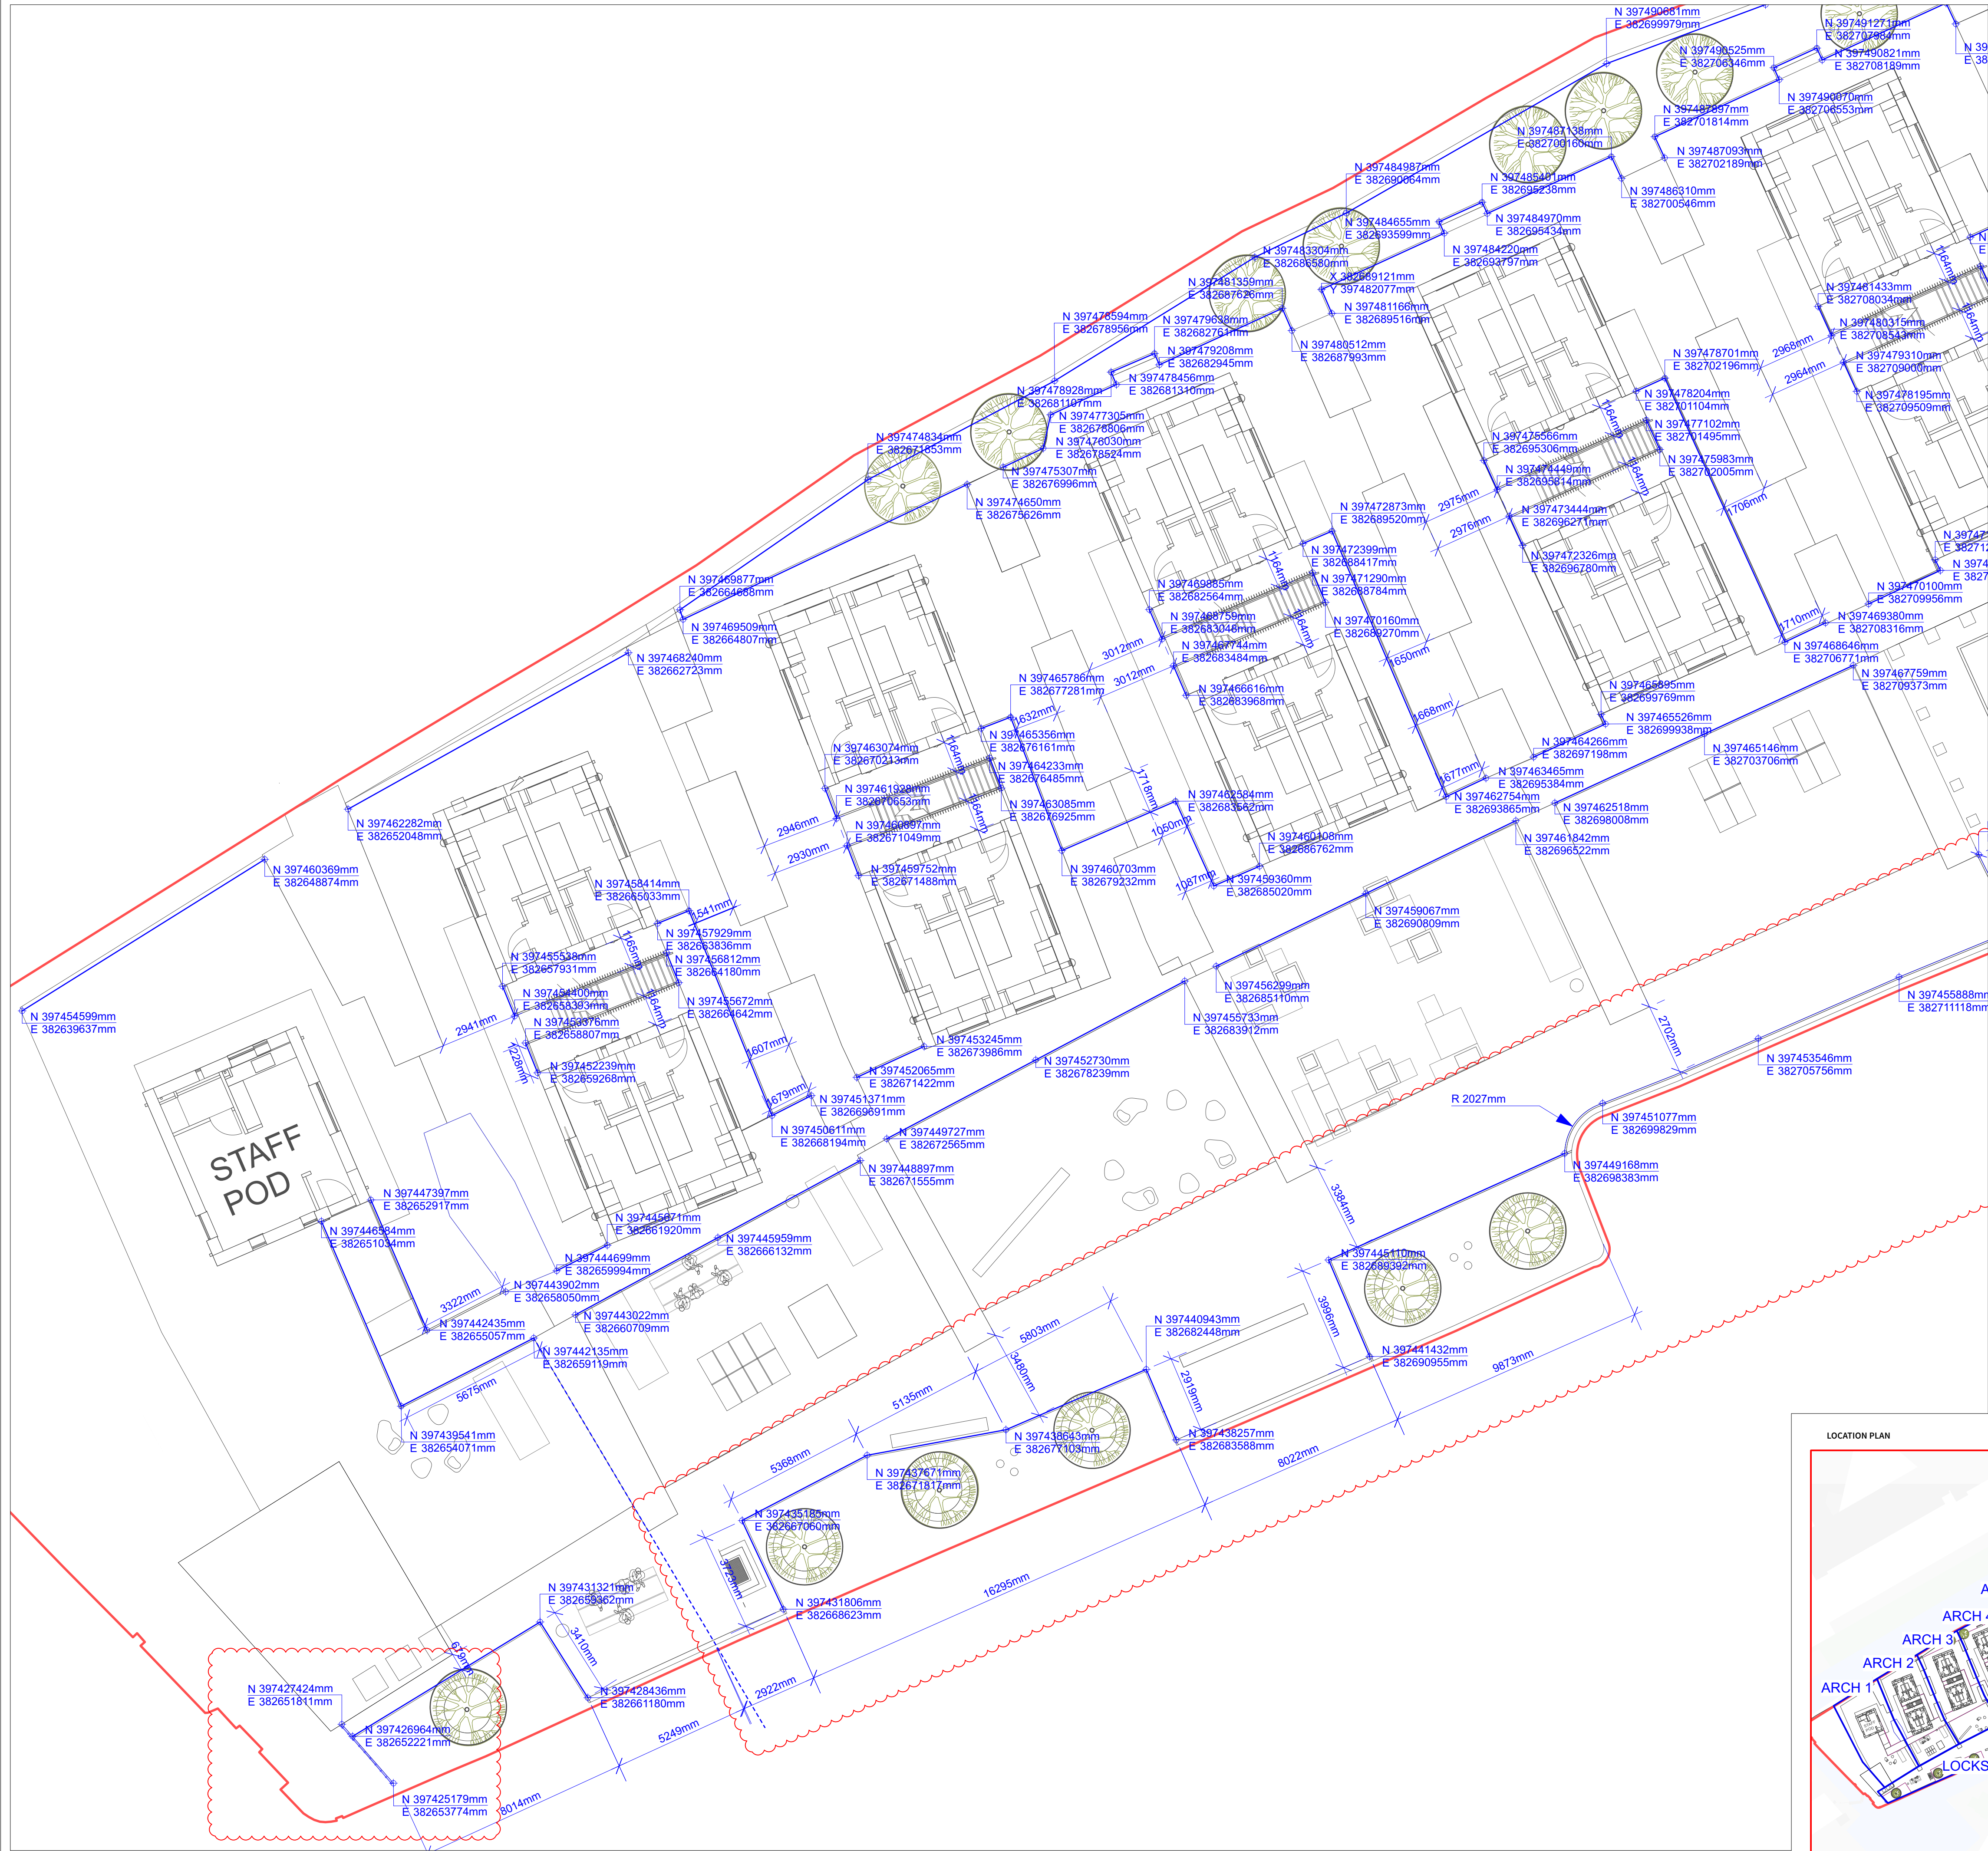

THIS DRAWING IS COPYRIGHT PROTECTED AND MAY NOT BE REPRODUCED IN WHOLE OR PART WITHOUT WRITTEN AUTHORITY FROM THE OWNER.

- NOTES:**
1. Do not scale from this drawing.
 2. Always work to noted dimensions.
 3. All dimensions are in millimetres unless otherwise stated.
 4. All setting out, levels and dimensions to be agreed on site.
 5. The dimensions of all materials must be checked on site before being laid out.
 6. This drawing must be read with the relevant specification clauses and detail drawings.
 7. Order of construction and setting out to be agreed on site.

KEY

External Setting Out Coordinates
NOTE: Refer to Drawing 2596-PLA-XX-DR-L-2001 for Kerbs and Edging types.

Revision Notes:
New kerb layout to southern planting beds to allow for emergency vehicle access (3.4m clearance).
Timber benches repositioned to align with new layout.
Setting out added for kerb along existing fence.
Setting out updated to fit new kerb layout along canal wall.

S1-P02	16-09-25	Setting Out Update	MC	KR
S1-P01	26-08-25	Edging Setting Out	MC	KR

Revision	Date	Description	Drawn	Apprvd.
----------	------	-------------	-------	---------

Plant I.E. Limited
E: info@plant-ie.com W: plant-ie.com
MANCHESTER
2 Back Grafton St, Altrincham, WA14 1DY
T: 0161 928 9281
LONDON
Unit 6 Waterside, 44-48 Wharf Road, London, N1 7UX
T: 0207 253 5678
LIVERPOOL
Tempest 5.3, 12 Titebarn Street, Liverpool, L2 2DT
T: 0151 363 1230

Client Embassy

Project Embassy Village

Drg Title External Setting Out Works 1

Created on 18/08/2025 Created by RMC Approved by KR

Scale 1:125 Size A1 Workstage Stage 5

Drg No. 2596-PLA-XX-DR-L-3002 Suitability S1 Revision P02