



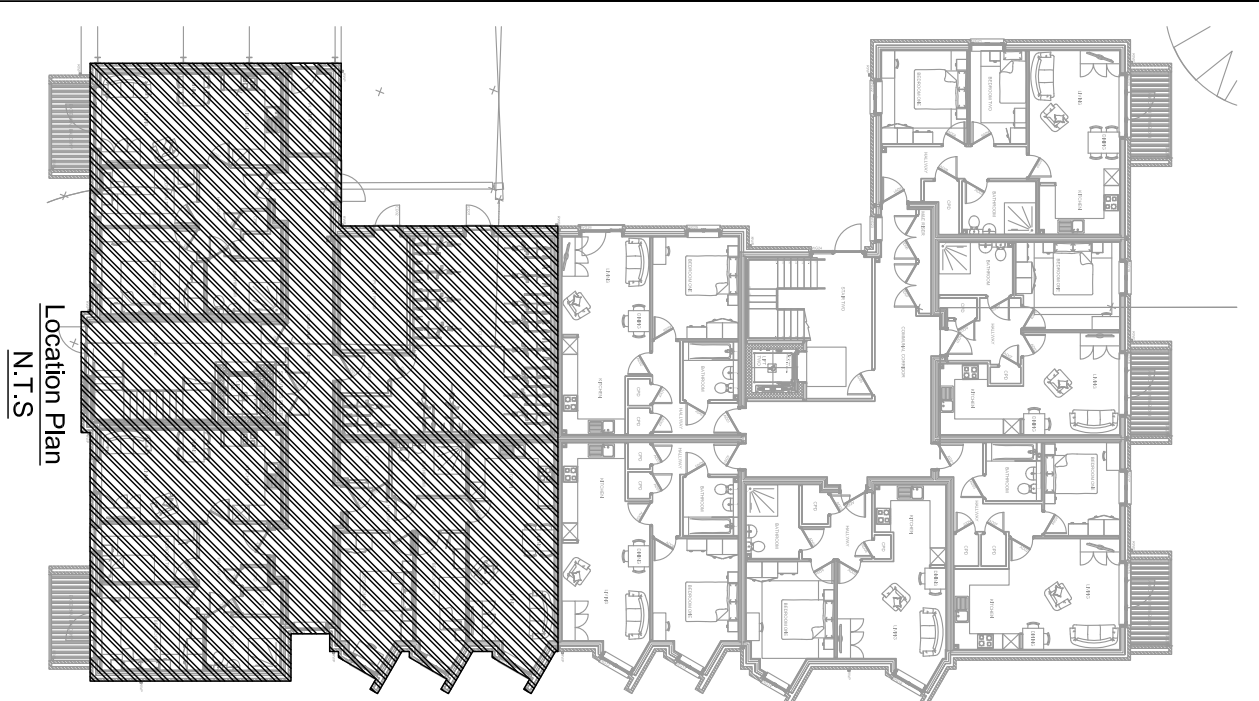

|           |                     |        |          |
|-----------|---------------------|--------|----------|
| 30        | Comment Issue Only. | K.K    | C.M      |
| C1        | 01                  |        |          |
| 25        |                     |        |          |
| Revision: | Description:        | Drawn: | Checked: |

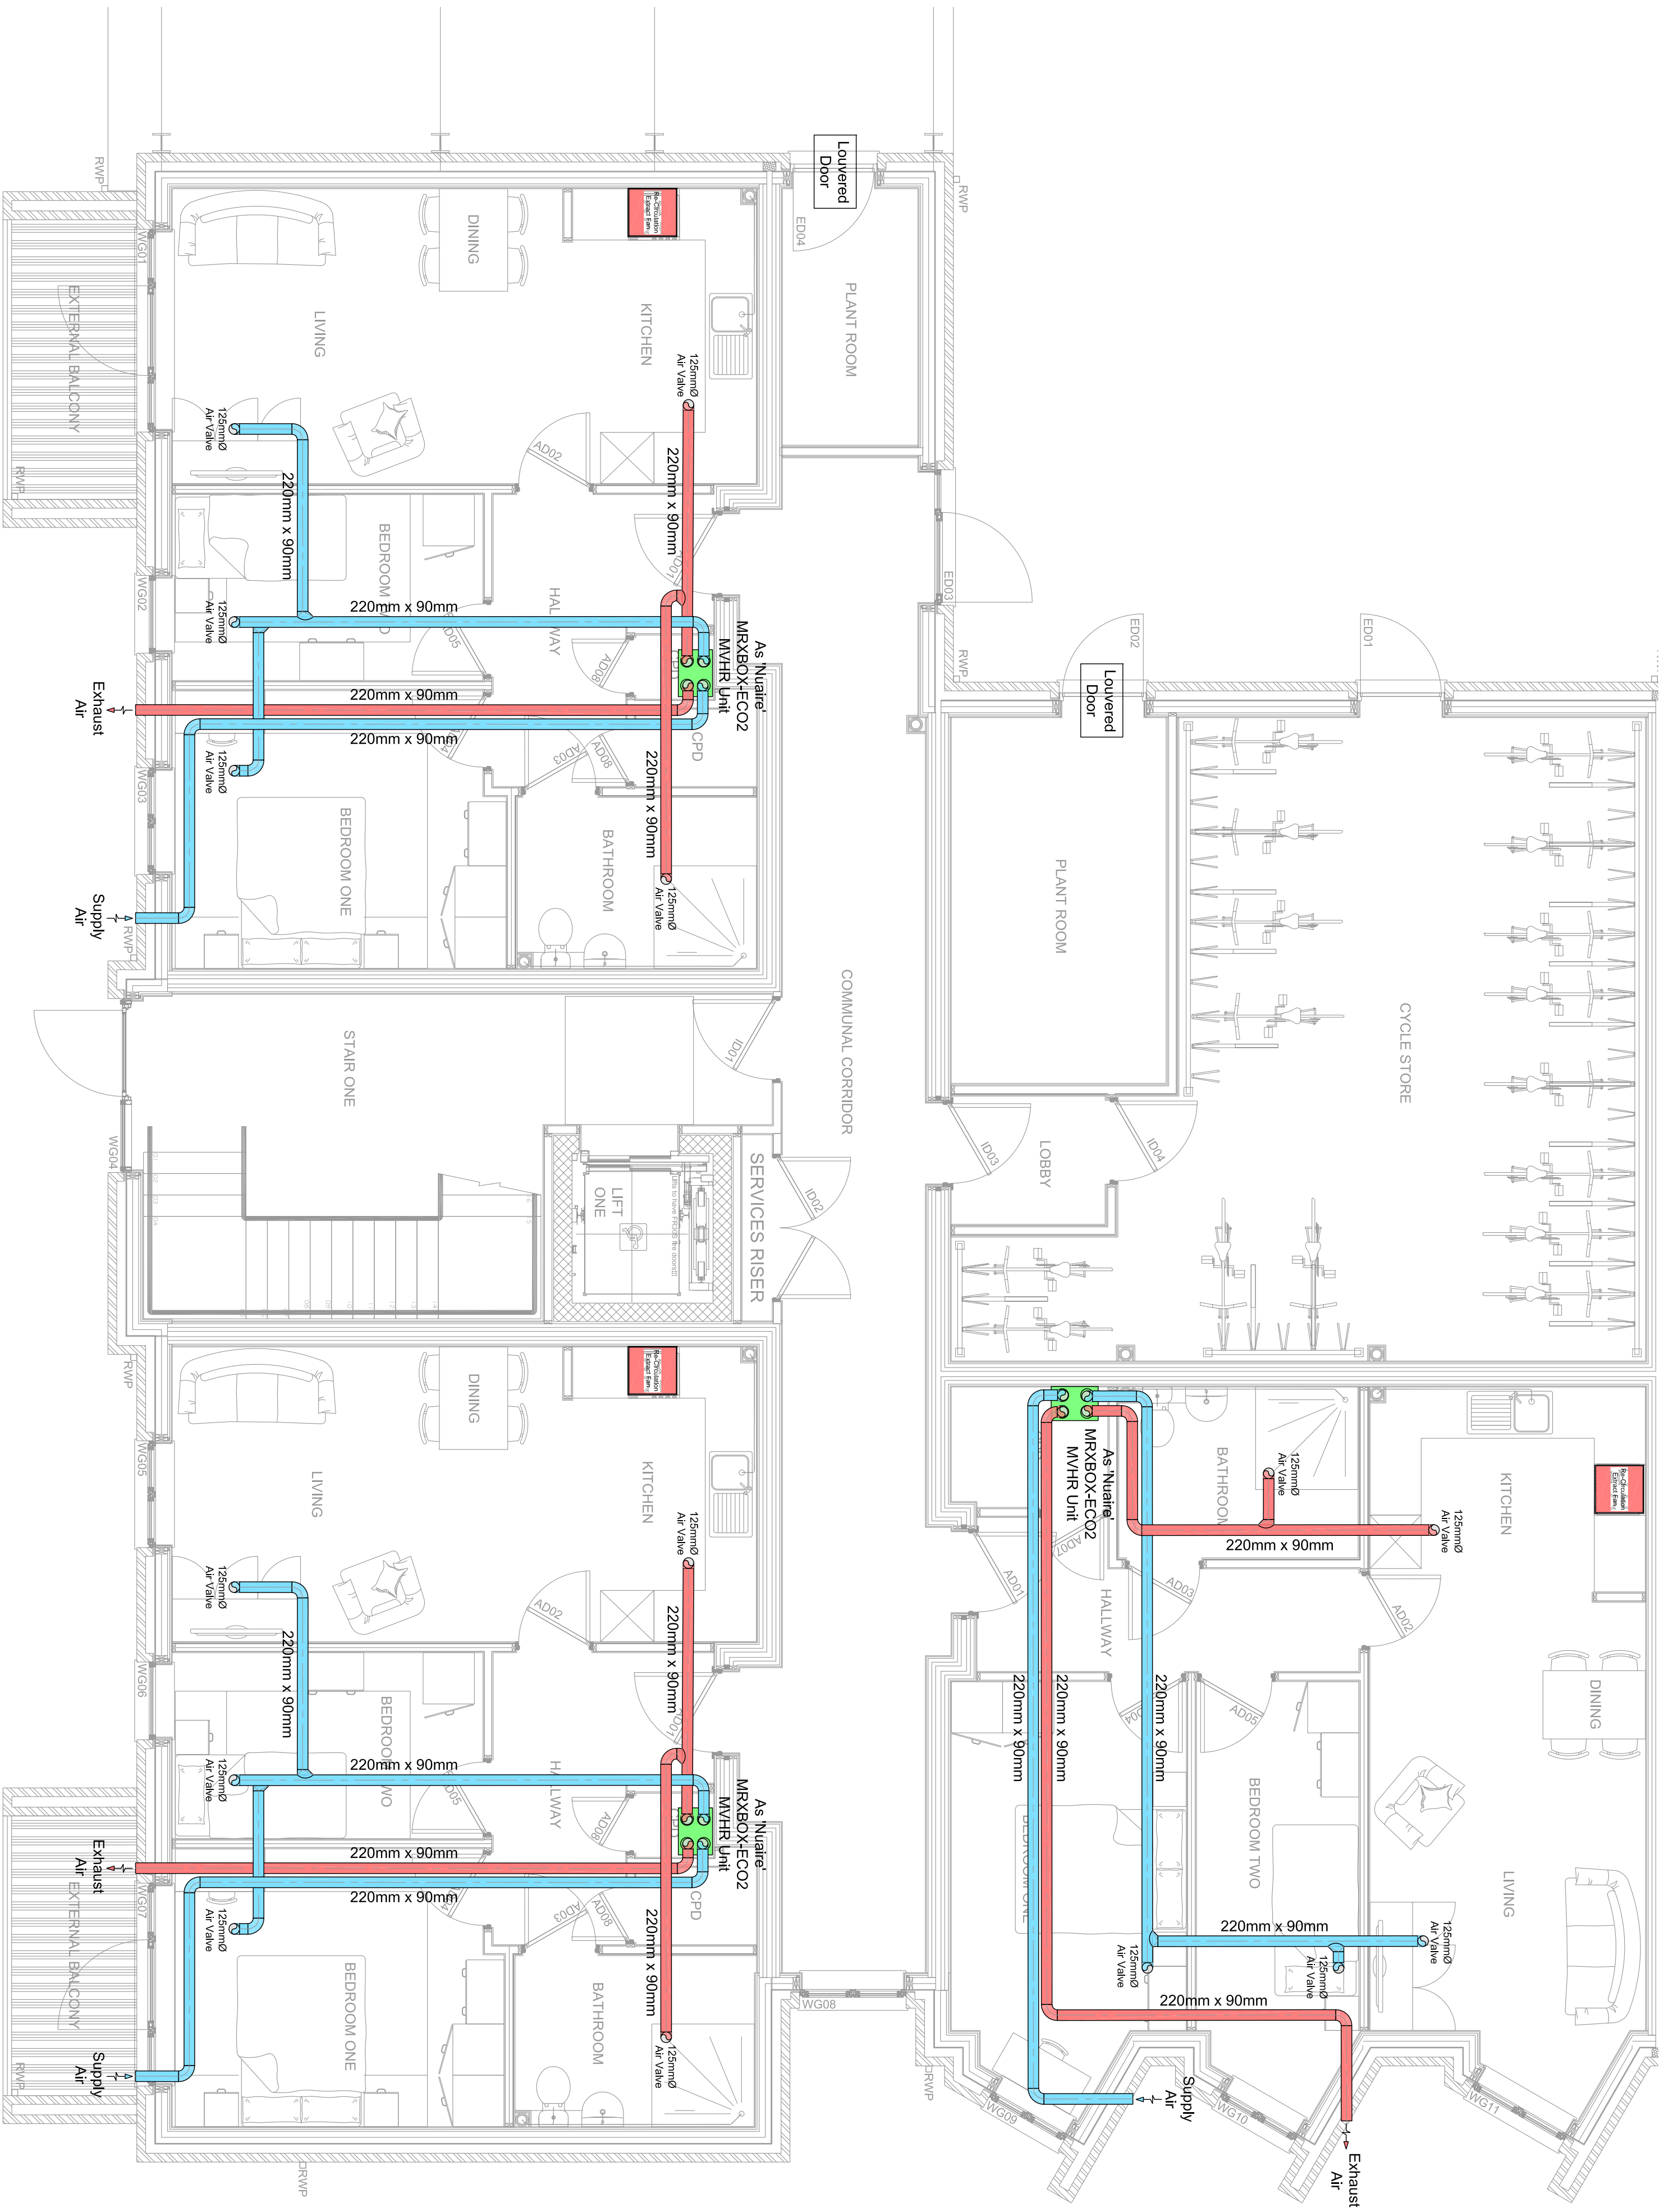

Project: Challenger Building Services Ltd  
Apartment Development  
Albany Road, Clifton

Title: Ground Floor  
Proposed MVR Layout  
1 of 2

Drawing no: 0507-00-M400.1  
Revision: C1

|         |               |                |
|---------|---------------|----------------|
| Status: | COMMENT ISSUE |                |
| Drawn:  | K.K           | Checked: C.M   |
| Date:   | JAN 2025      | Scale: 1:50@A1 |