


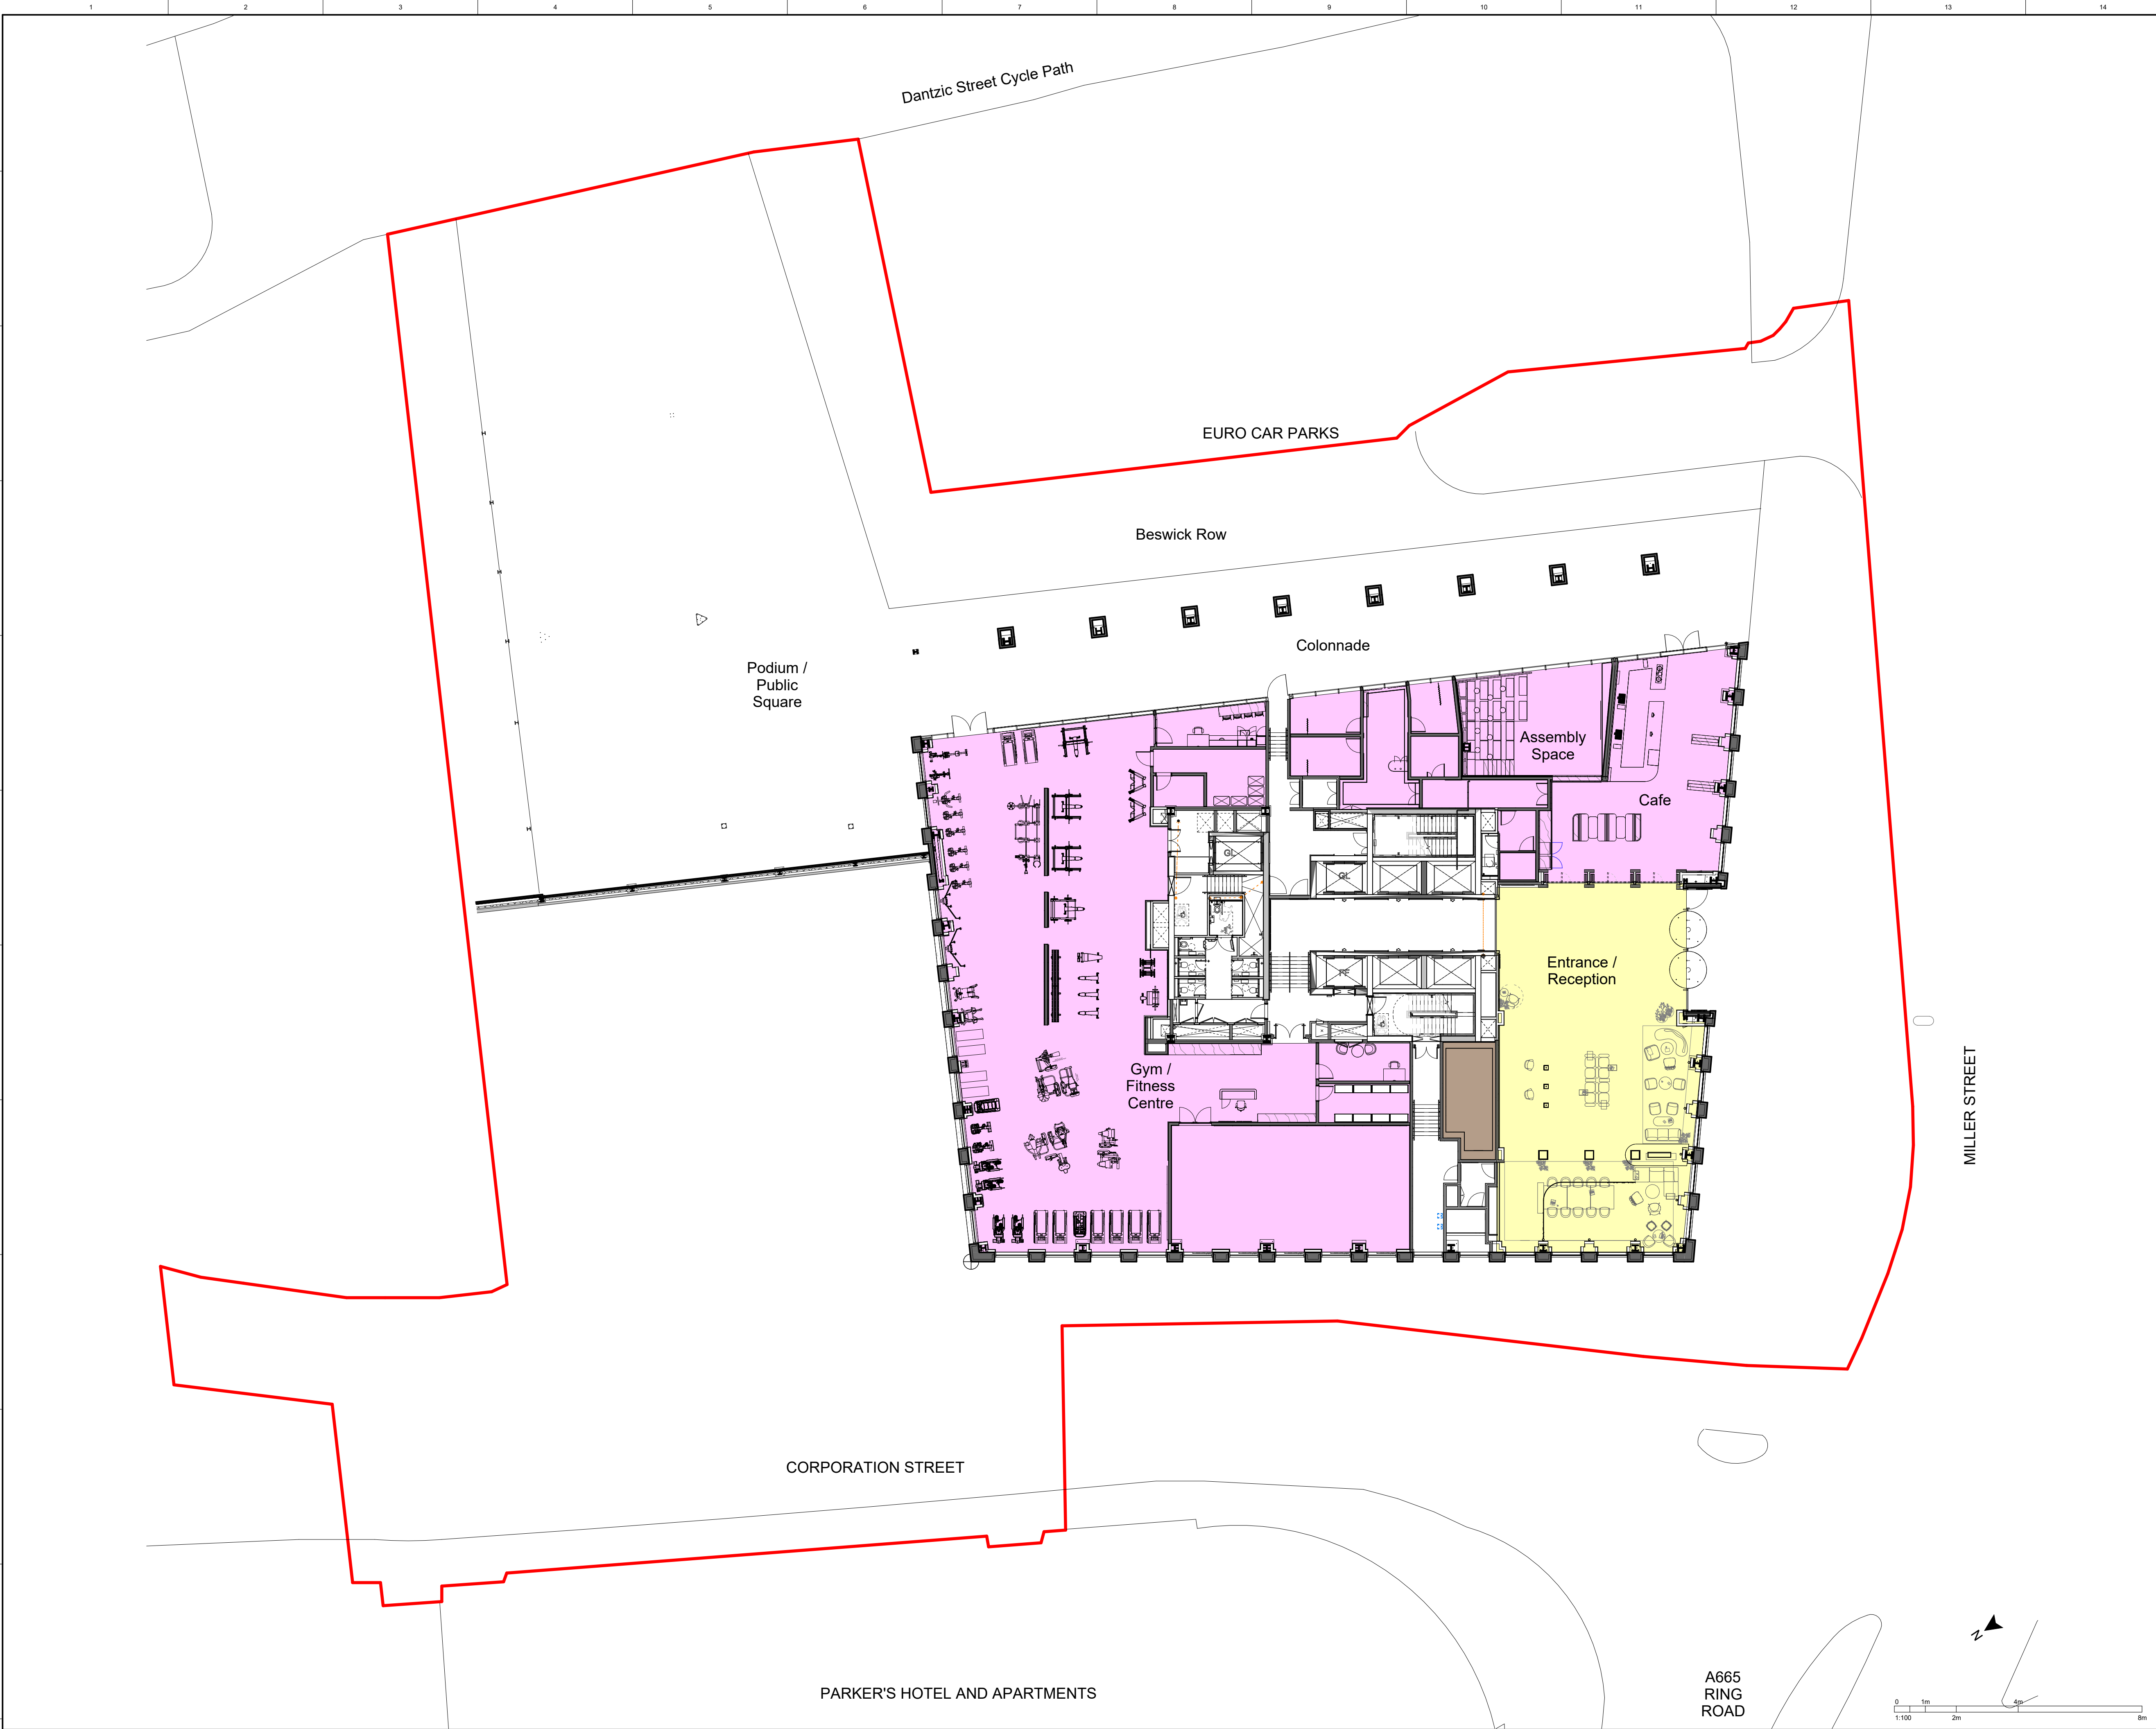


Client Name
Bank of New York

Structural Engineer Name
Buro Happold

Services Engineer Name
Buro Happold

Consultant Name
Walker Sime

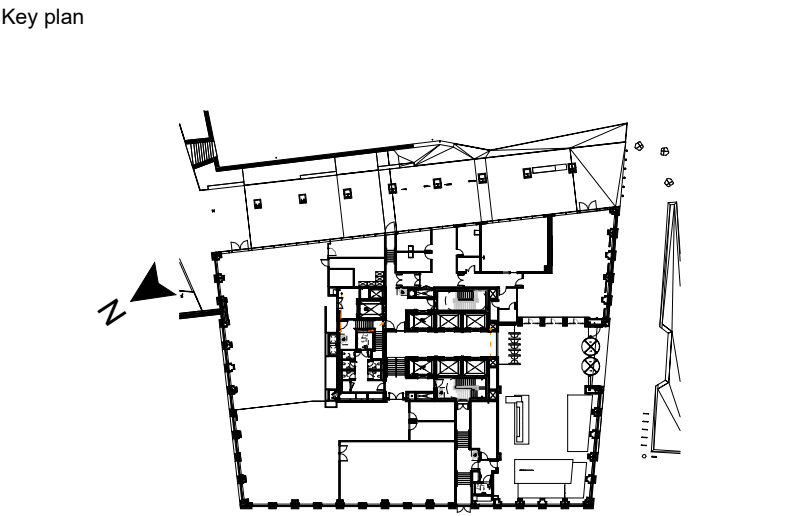

NOTES:
Do not scale. Figured dimensions only to be taken from this drawing. Check dimensions on site & report discrepancies to the architect.
This Drawing is protected by copyright. ©
All areas have been measured from current drawings. They may vary because of (EG) survey, design development, construction tolerances, statutory requirements or re-definition of the areas to be measured.

Planning - Zonal Areas	
	Reception / Entrance
	Ancillary Gym/ Fitness Centre and Ancillary Cafe / Assembly Space
	Office
	Back of House / Plant
	Facilities
	Car Park
	External Terrace
	Core / Circulation

T1	02/07/2025	First Issue	NGR	MZR
No.	Date	Comment	Drawn	Checked
Revs				

Issue Purpose
Tender

tp bennett

Royal Mills Unit 2B 17 Redhill Street Manchester M4 5BA | UK +44 (0) 161 694 7700
www.tpbenett.com

Project
Bank of New York
4 Angel Square M4 4FW
Manchester

Drawing Title
Proposed Ground Floor Use Plan

Drawn	Date	Scale @ A1
NGR	27/06/2025	1:200
tp bennett Project No.	Drawing Number	Rev
U8881	D 0 300	T1