
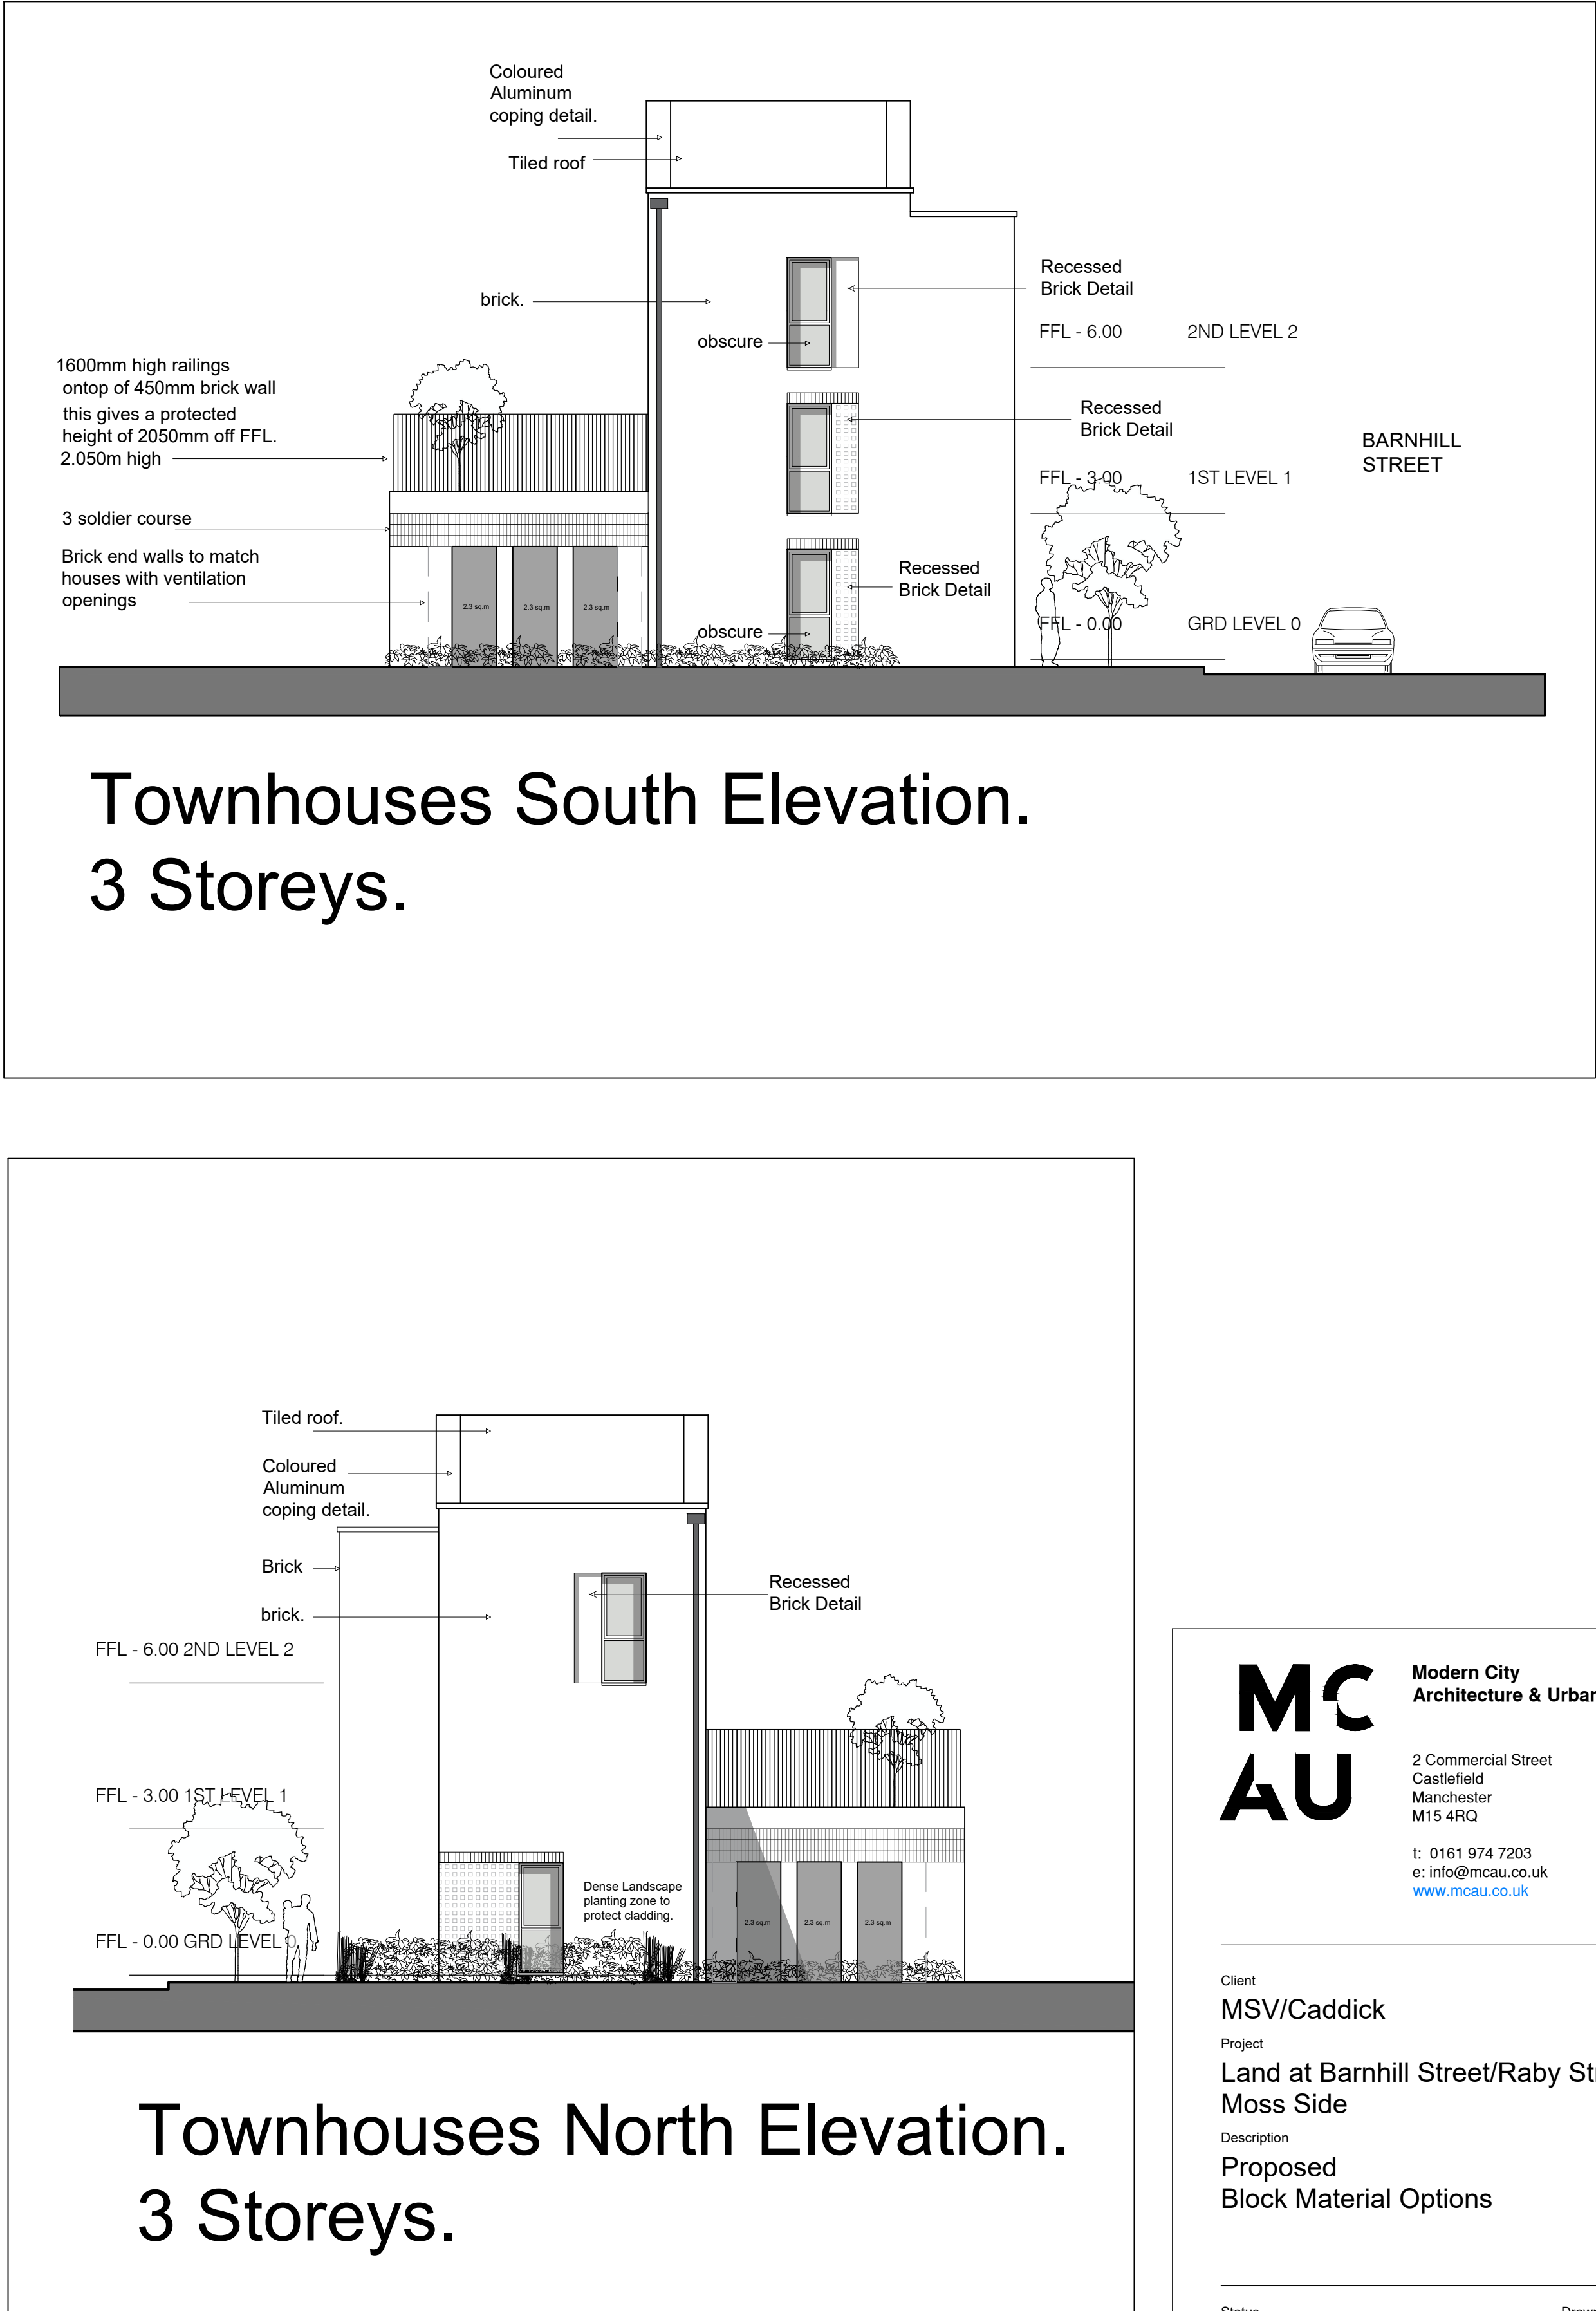
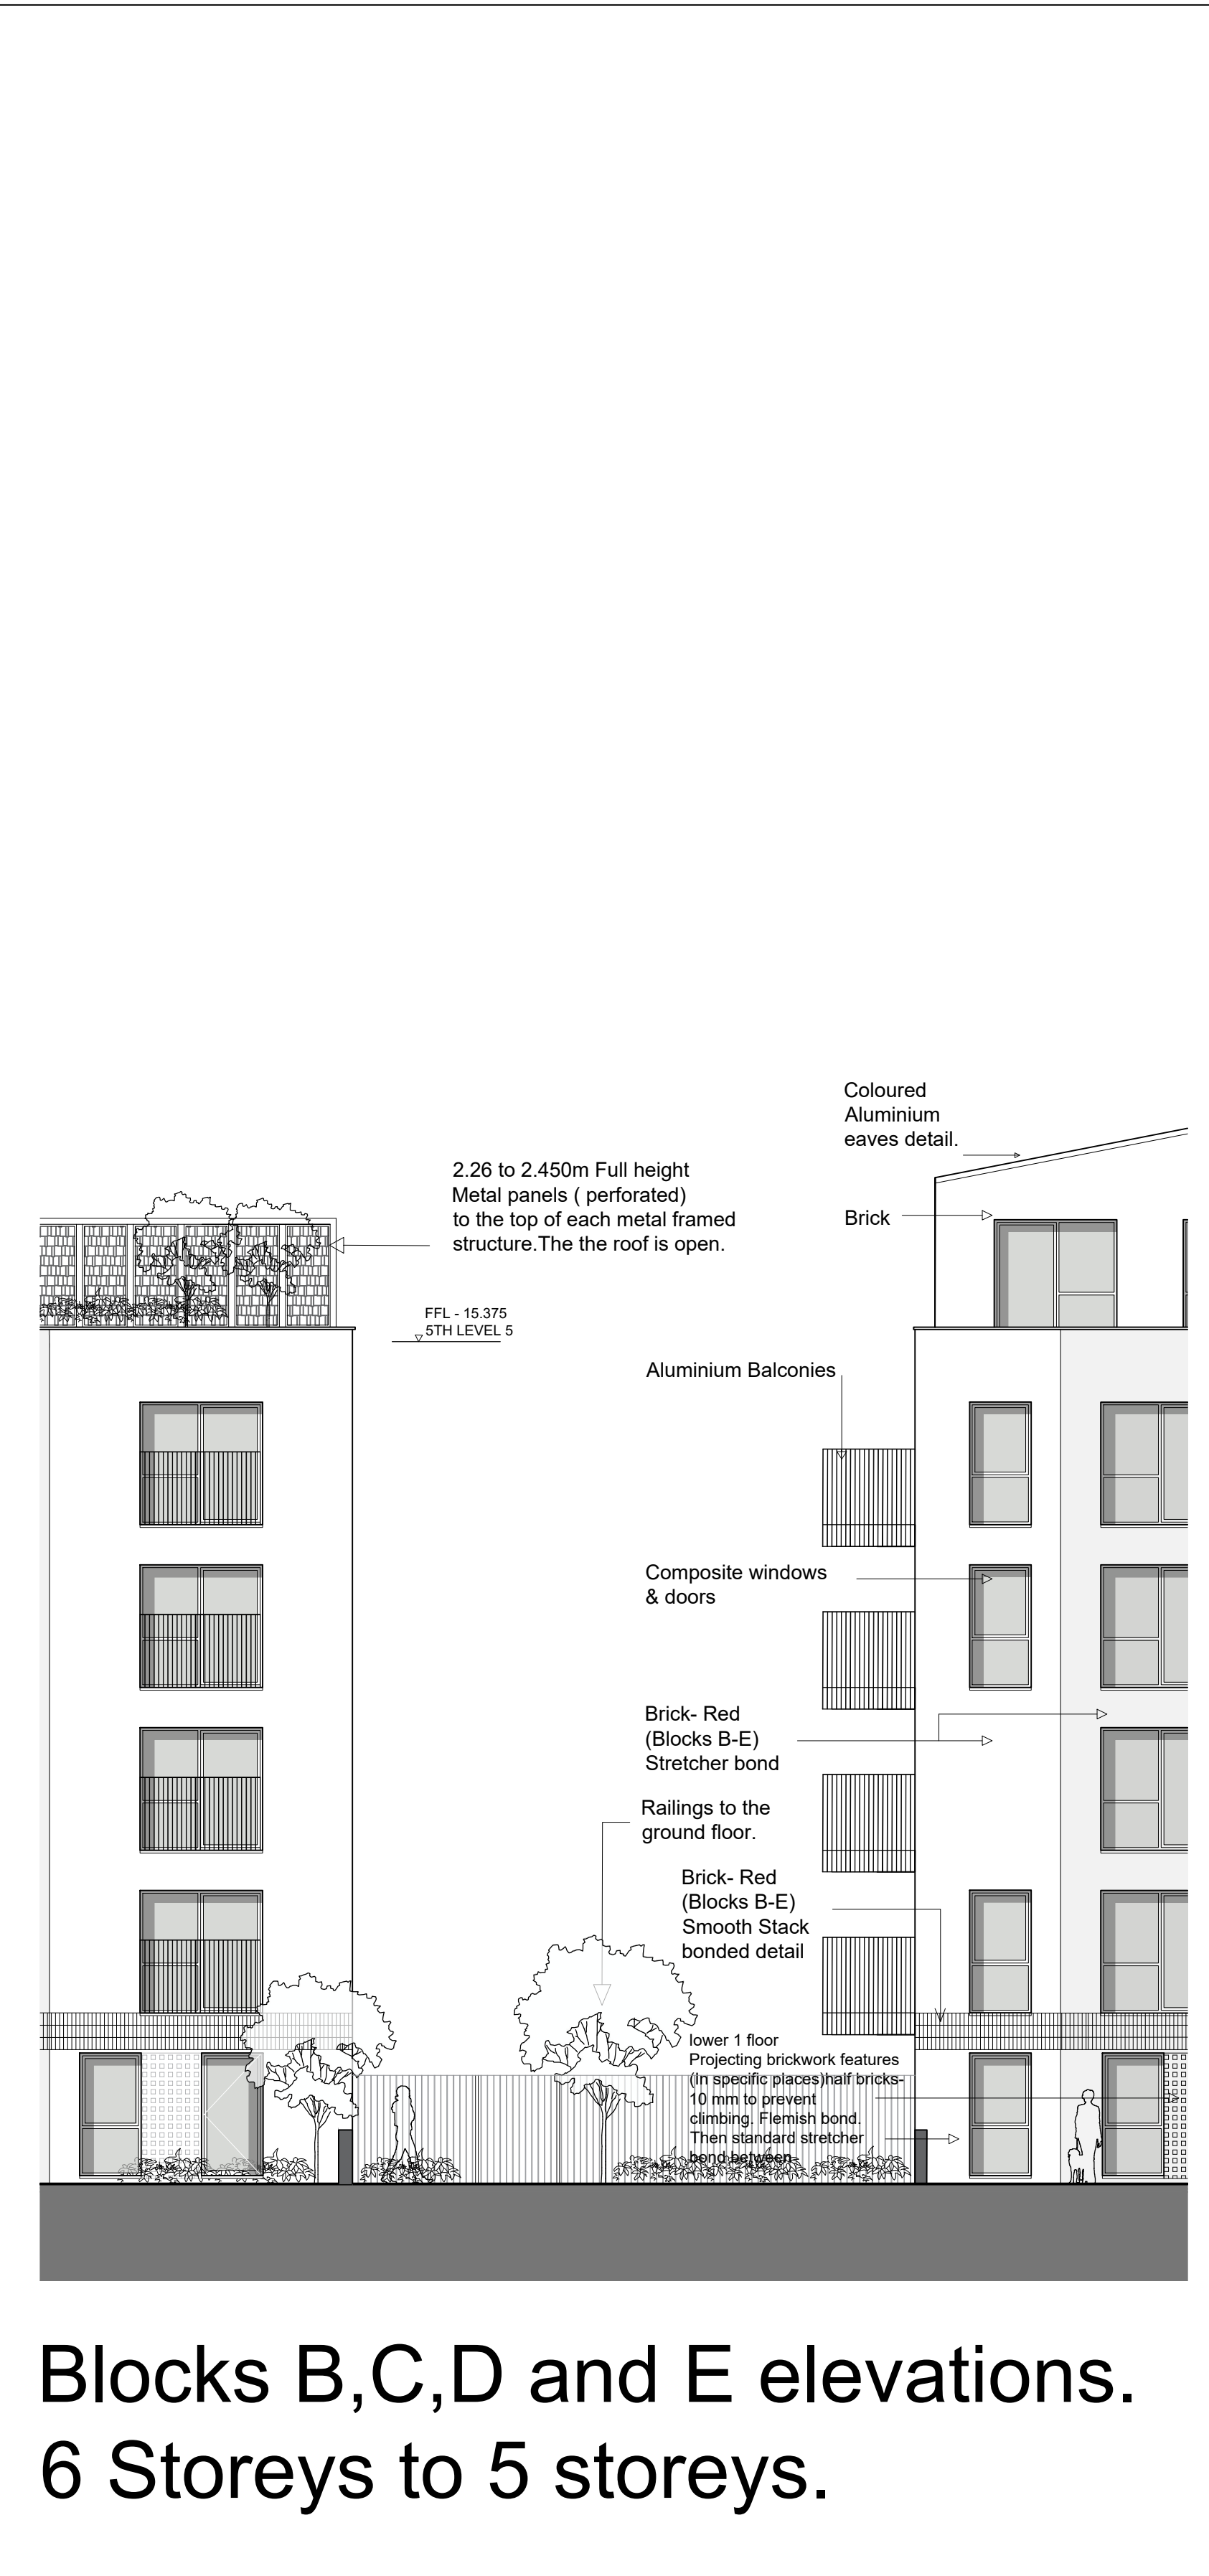


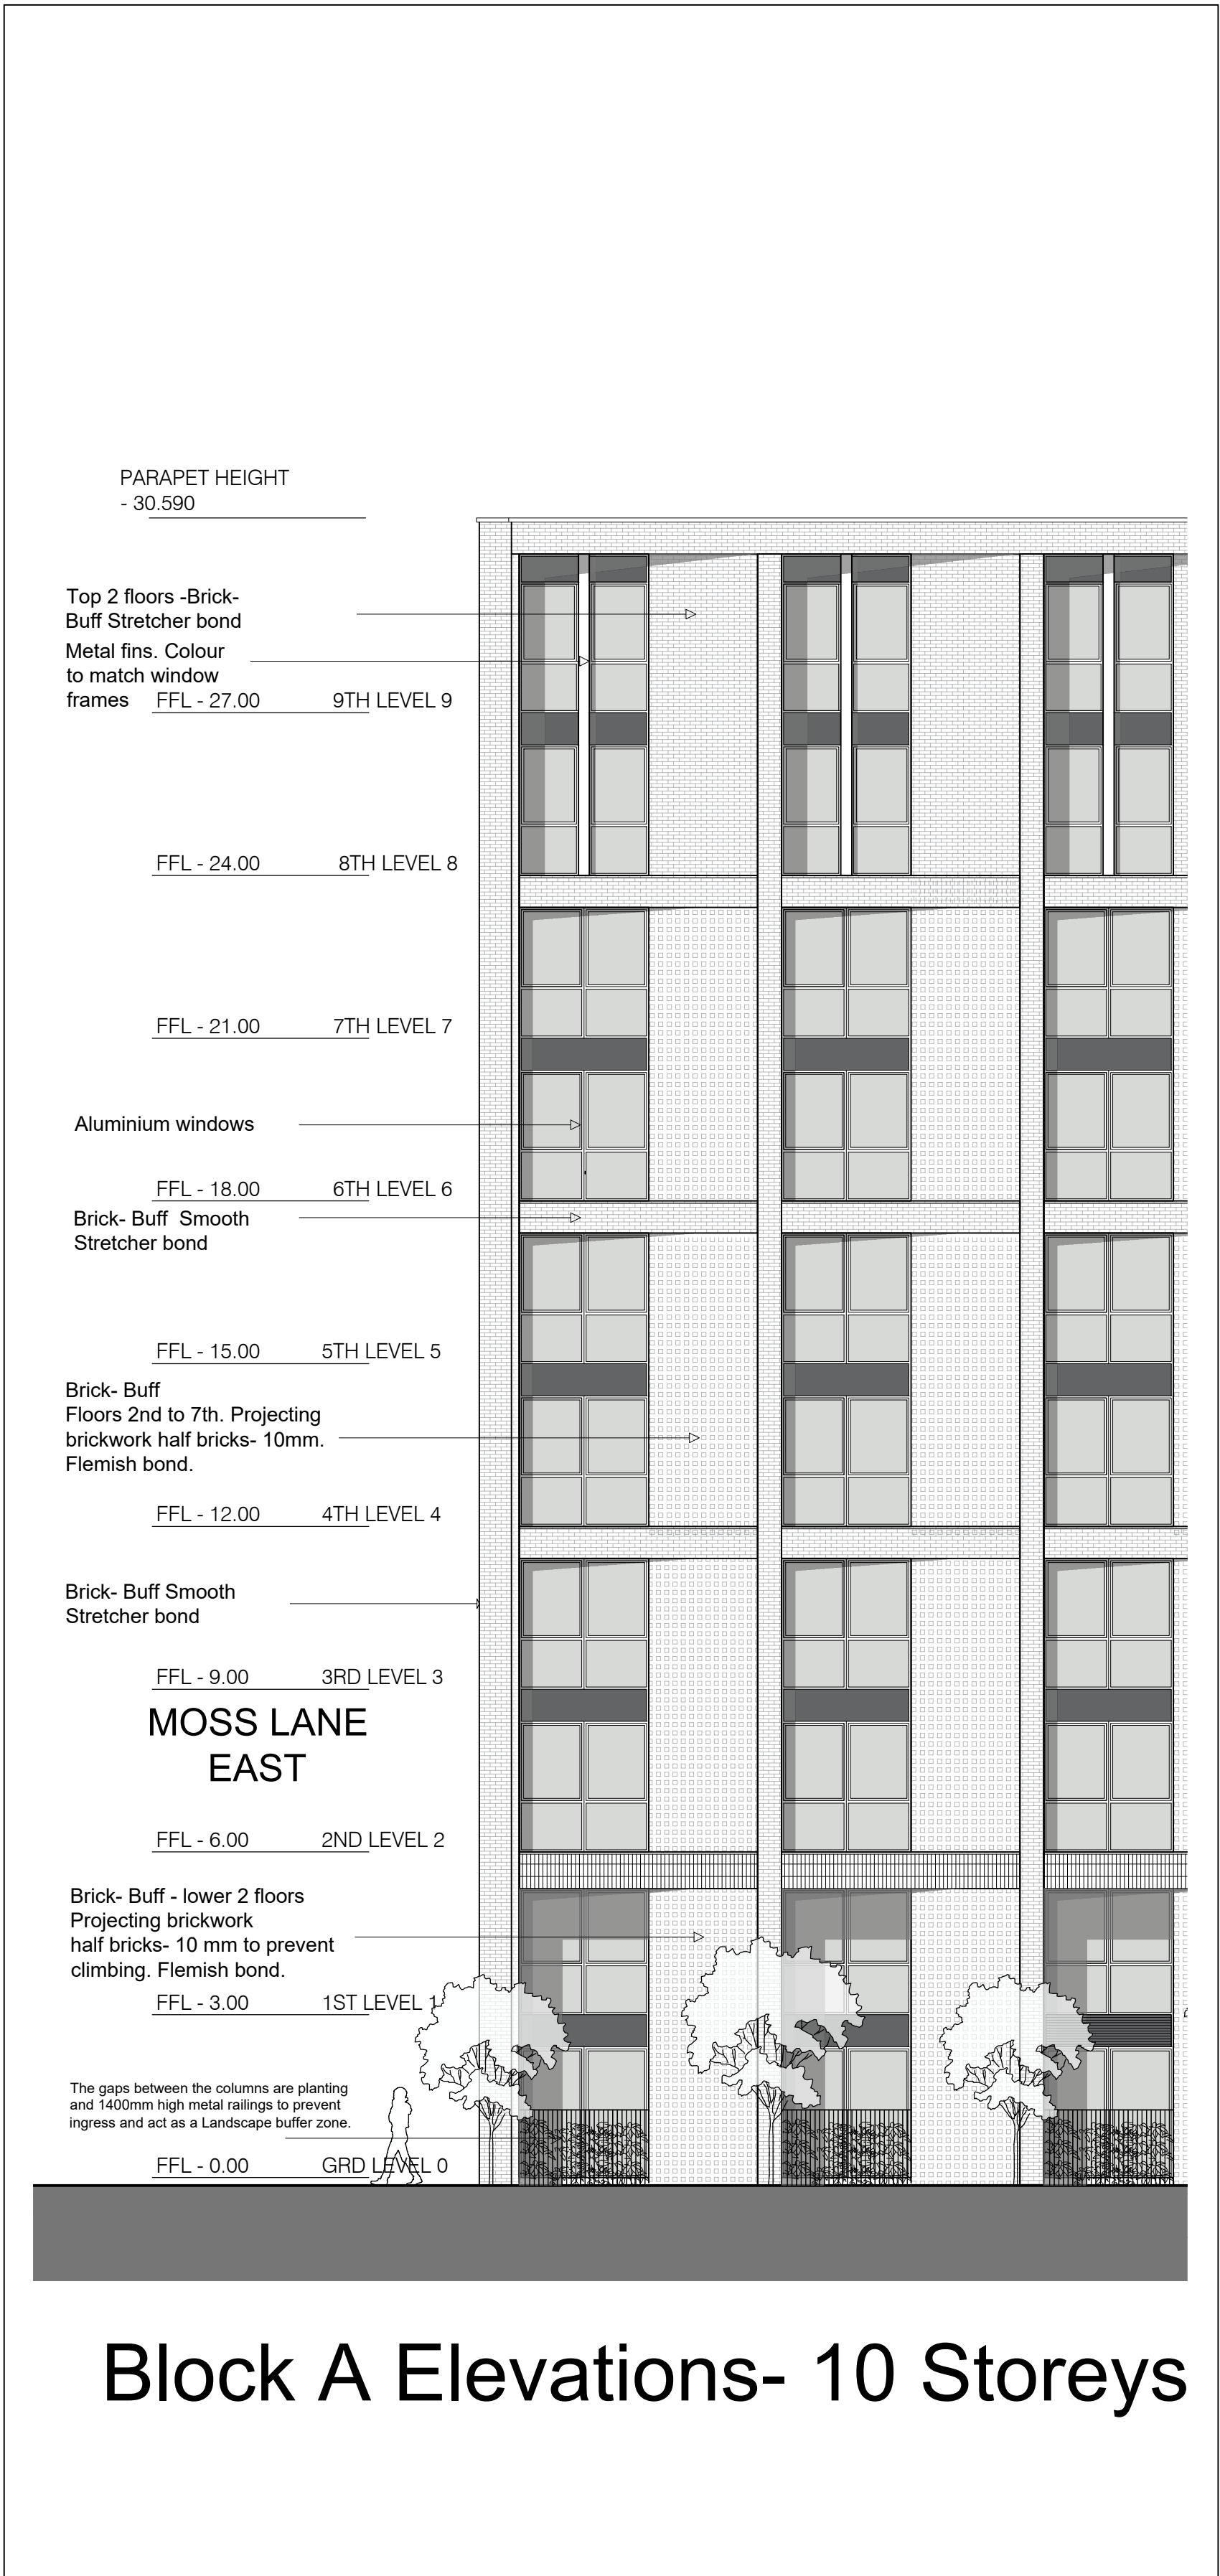

MC

AU

Modern City
Architecture & Urbanism

2 Commercial Street
Castlefield
Manchester
M15 4RQ

t: 0161 974 7203
e: info@mcau.co.uk
www.mcau.co.uk

Client
MSV/Caddick

Project
Land at Barnhill Street/Raby Street
Moss Side

Description
Proposed
Block Material Options

Status
Stage 3 - Planning

Job Number
1215-MCAU

Drawing Number
05-100

Drawn By
PS/JT/EB

Scale
1:100@A1

Date
Feb 25

Revision
P13

Copyright Modern City Architecture & Urbanism Ltd