



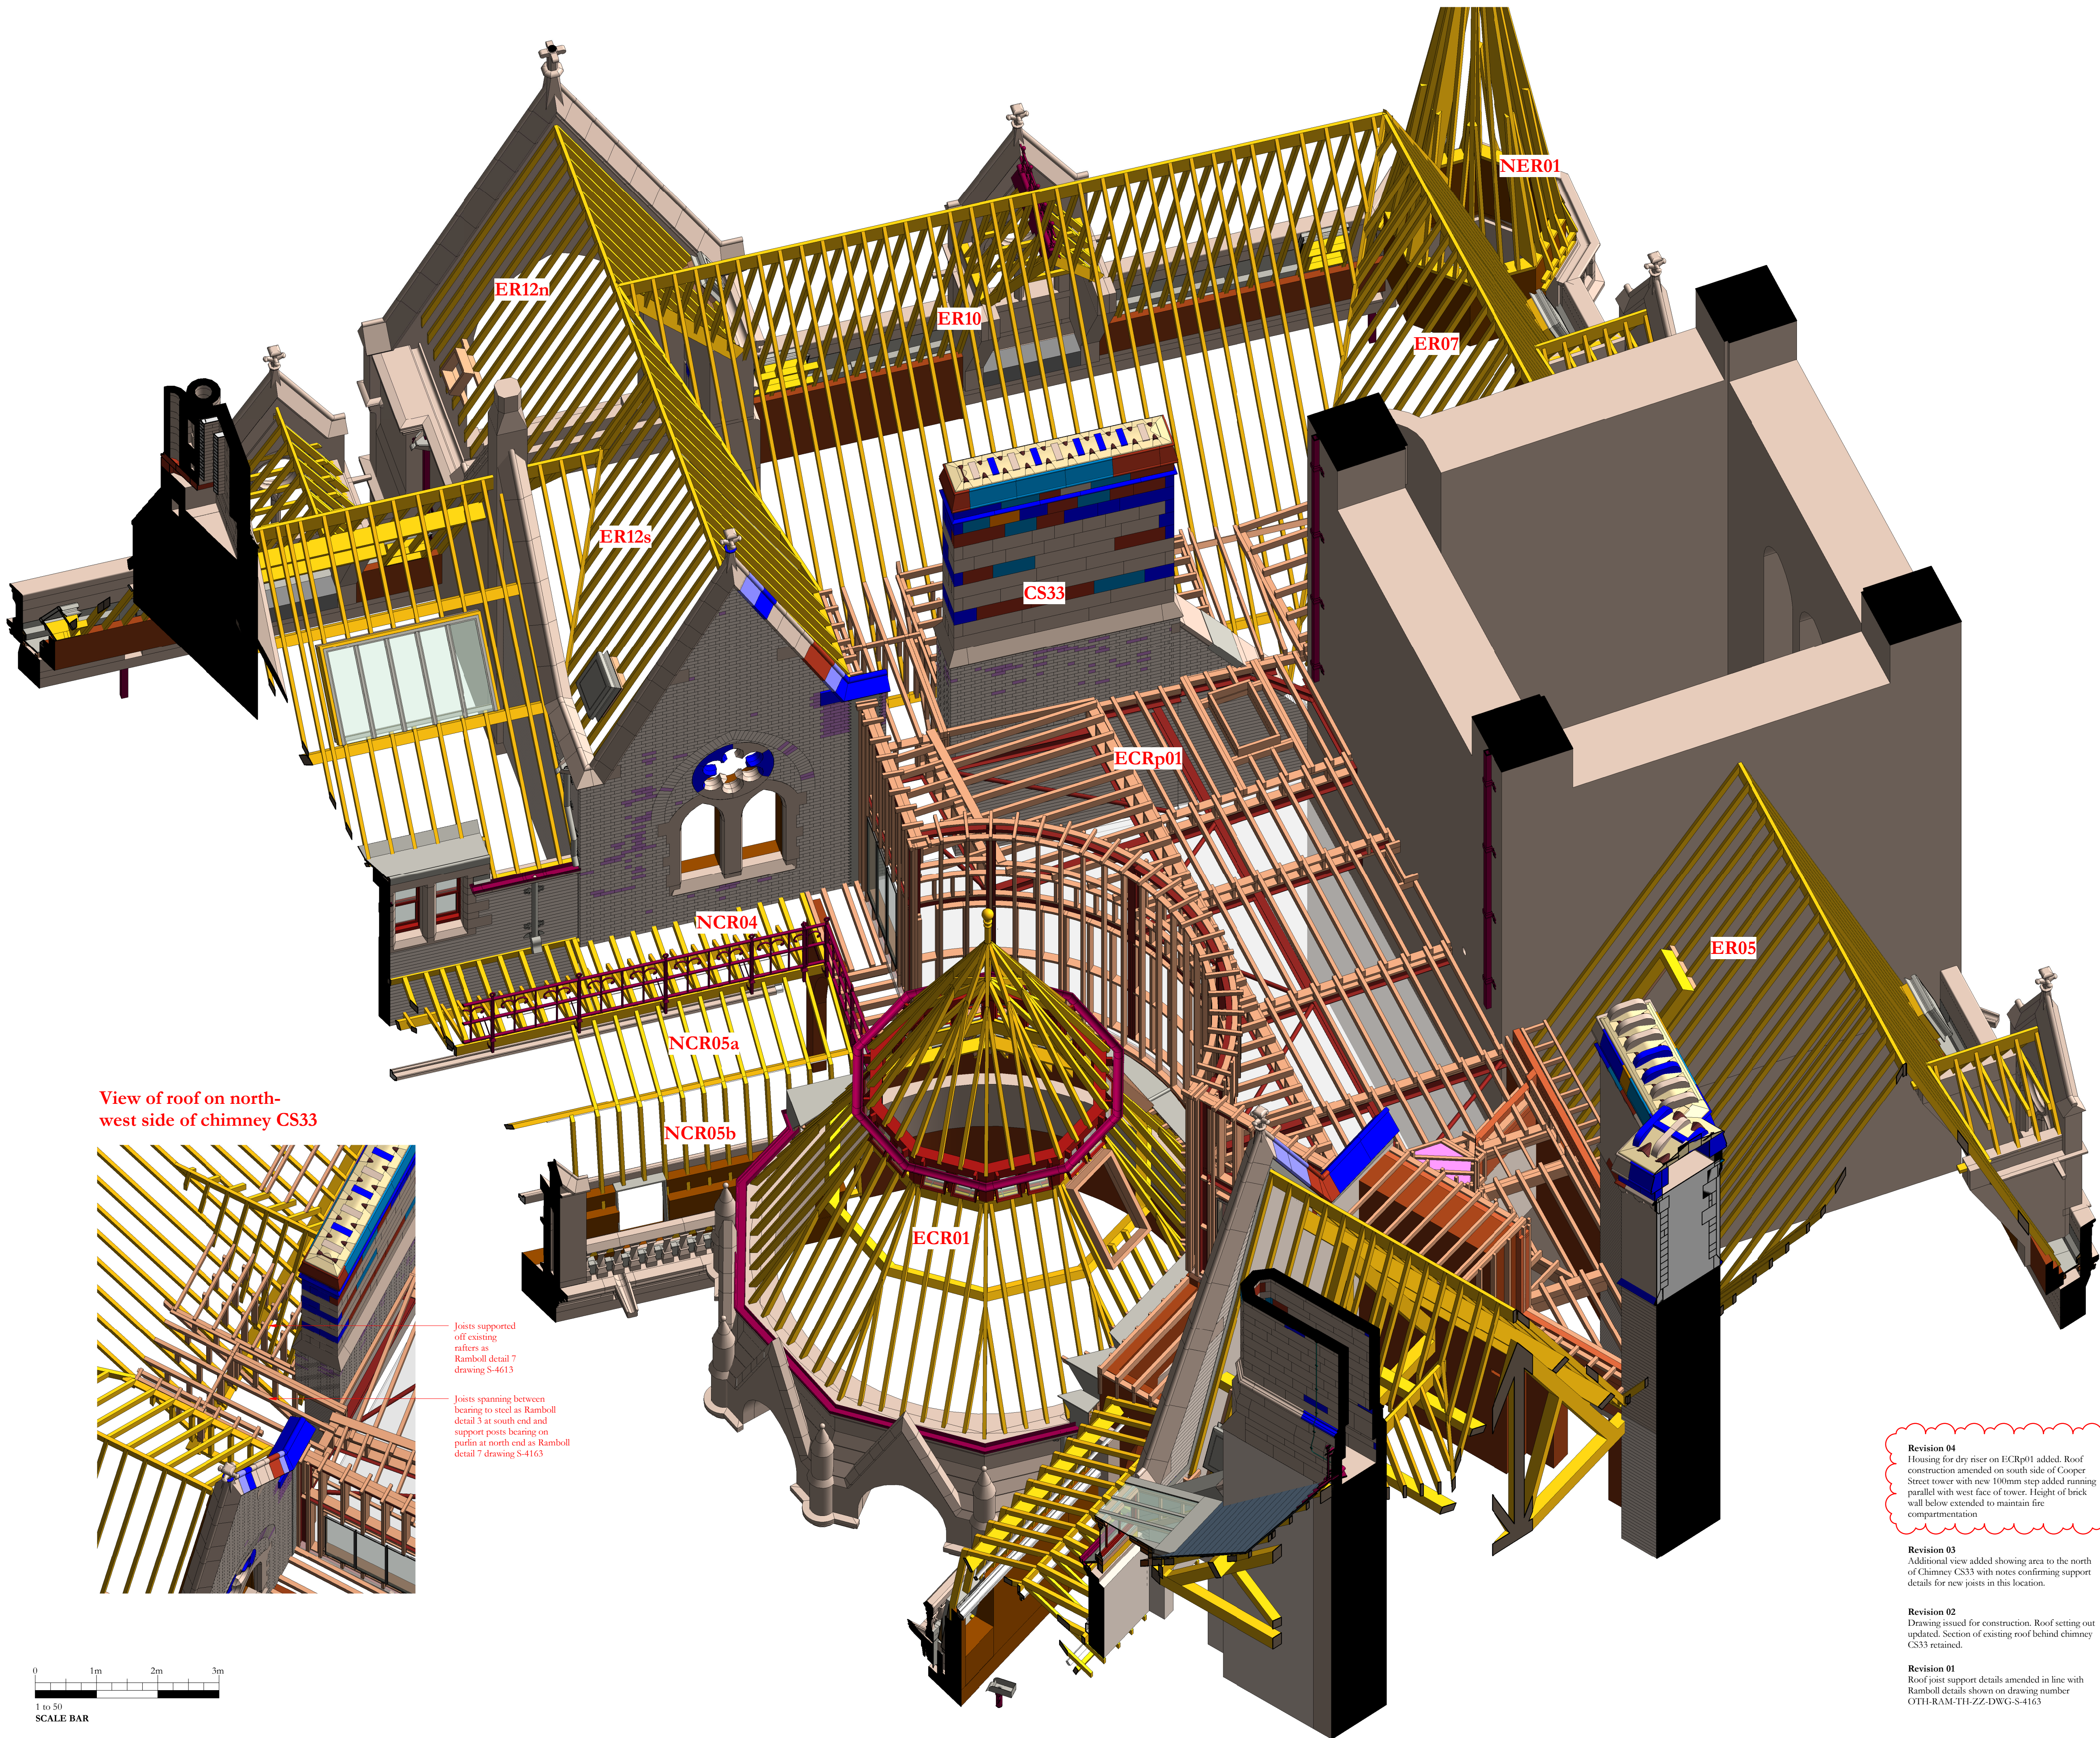


View of roof on north-west side of chimney CS33

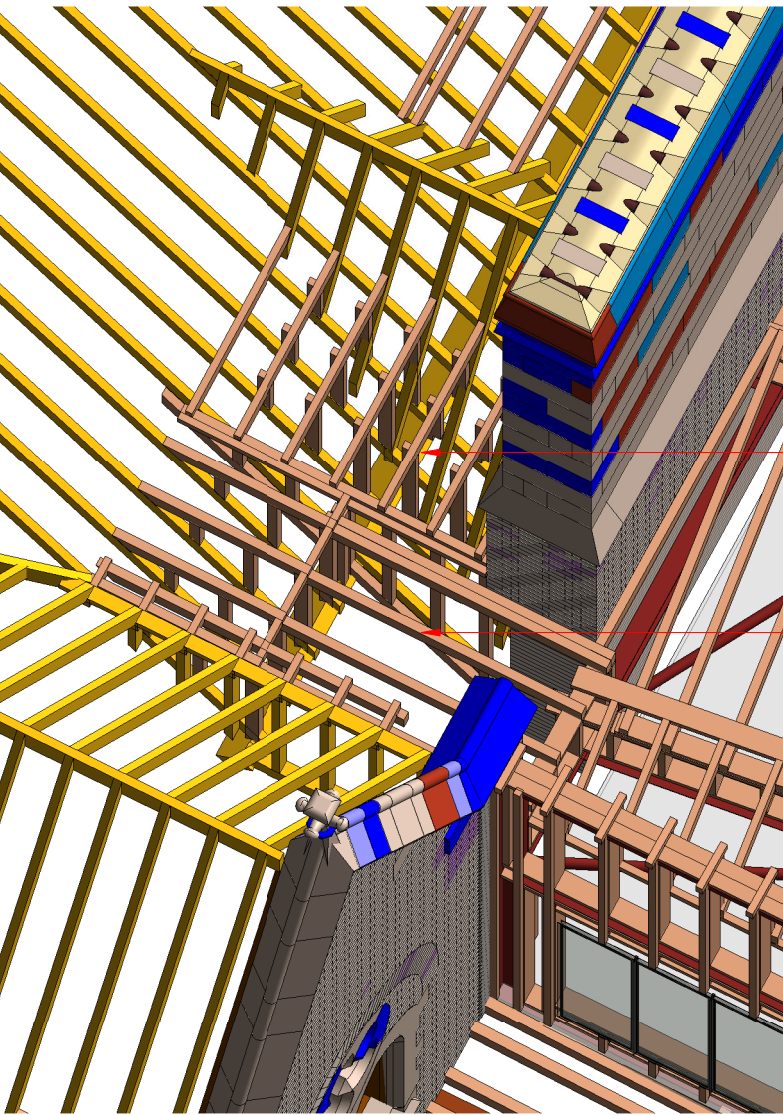



Joists supported off existing rafters as Ramboll detail 7 drawing S-4613

Joists spanning between bearing to steel as Ramboll detail 3 at south end and support posts bearing on purlin at north end as Ramboll detail 7 drawing S-4163

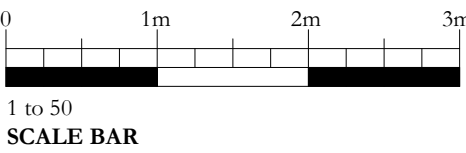


Scale Bars to be used as guidance only - refer to sheet size below									
1:100	mm	0	1000	2000	3000	4000	5000	6000	7000
1:200	mm	0	500	1000	1500	2000	2500	3000	3500
1:500	m	0	5	10	15	20	25	30	35
1:1250	m	0	10	20	30	40	50	60	70

Notes:
Drawings are based on survey data and may not accurately represent what is physically present.
Do not scale from this drawing. All dimensions are to be verified on site before proceeding with the work.
All dimensions are in millimeters unless noted otherwise.
Purcell shall be notified in writing of any discrepancies.

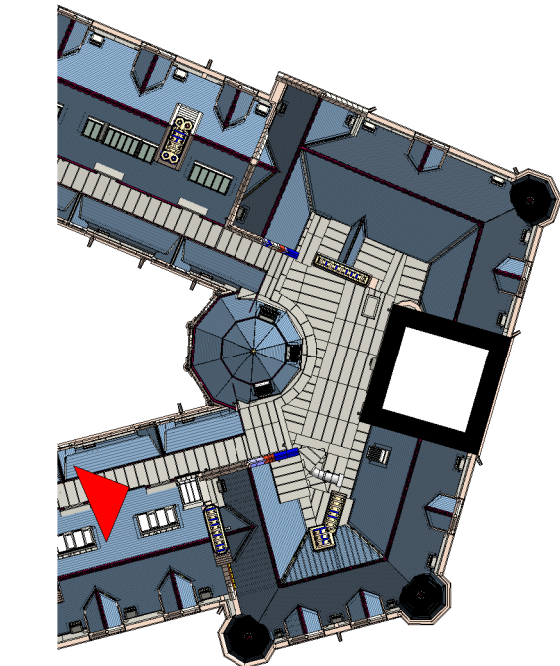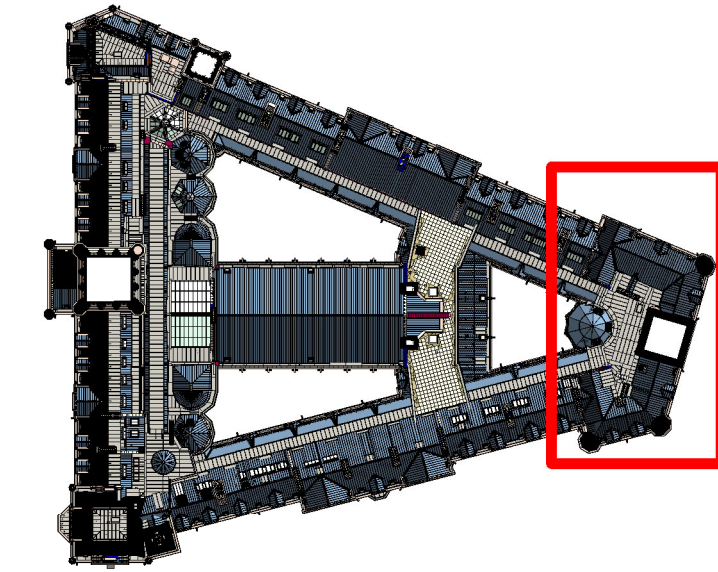

KEY

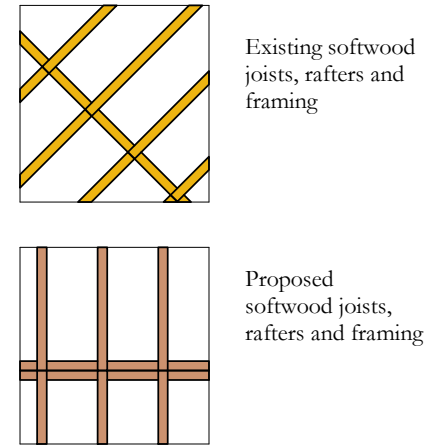

04	04/12/2024	GR	JRC	See note in revision cloud
03	07/02/2023	JC	GR	See note in revision cloud
02	17/01/2023	JC	GR	See note in revision cloud
01	04/10/2021	JC	GR	See note in revision cloud
ISSUE	DATE	APPROVED	DRAWN	DESCRIPTION

OUR
TOWN
HALL
PROJECT

PURCELL

Project Office, Town Hall, MANCHESTER M60 2L1
+44 (0) 7970 097 432
www.purcelluk.com

PROJECT STATUS	RIBA Stage 5
CLIENT	Manchester City Council
PROJECT	Our Town Hall
DRAWING TITLE	Roof ECRp01 proposed new timber roof Structure 3d views
SIZE & SCALE	A1:As indicated
DRAWING STATUS	S4 Construction
JOB NUMBER	236959
DRAWING NO.	OTH-PUR-TH-RF-DWG-A-4424 04
REV	

© PURCELL 2019. PURCELL ® IS THE TRADING NAME OF PURCELL ARCHITECTURE LTD.

Revision 04
Housing for dry riser on ECRp01 added. Roof construction amended on south side of Cooper Street tower with new 100mm step added running parallel with west face of tower. Height of brick wall below extended to maintain fire compartmentation

Revision 03
Additional view added showing area to the north of Chimney CS33 with notes confirming support details for new joists in this location.

Revision 02
Drawing issued for construction. Roof setting out updated. Section of existing roof behind chimney CS33 retained.

Revision 01
Roof joist support details amended in line with Ramboll details shown on drawing number OTH-RAM-TH-ZZ-DWG-S-4163