



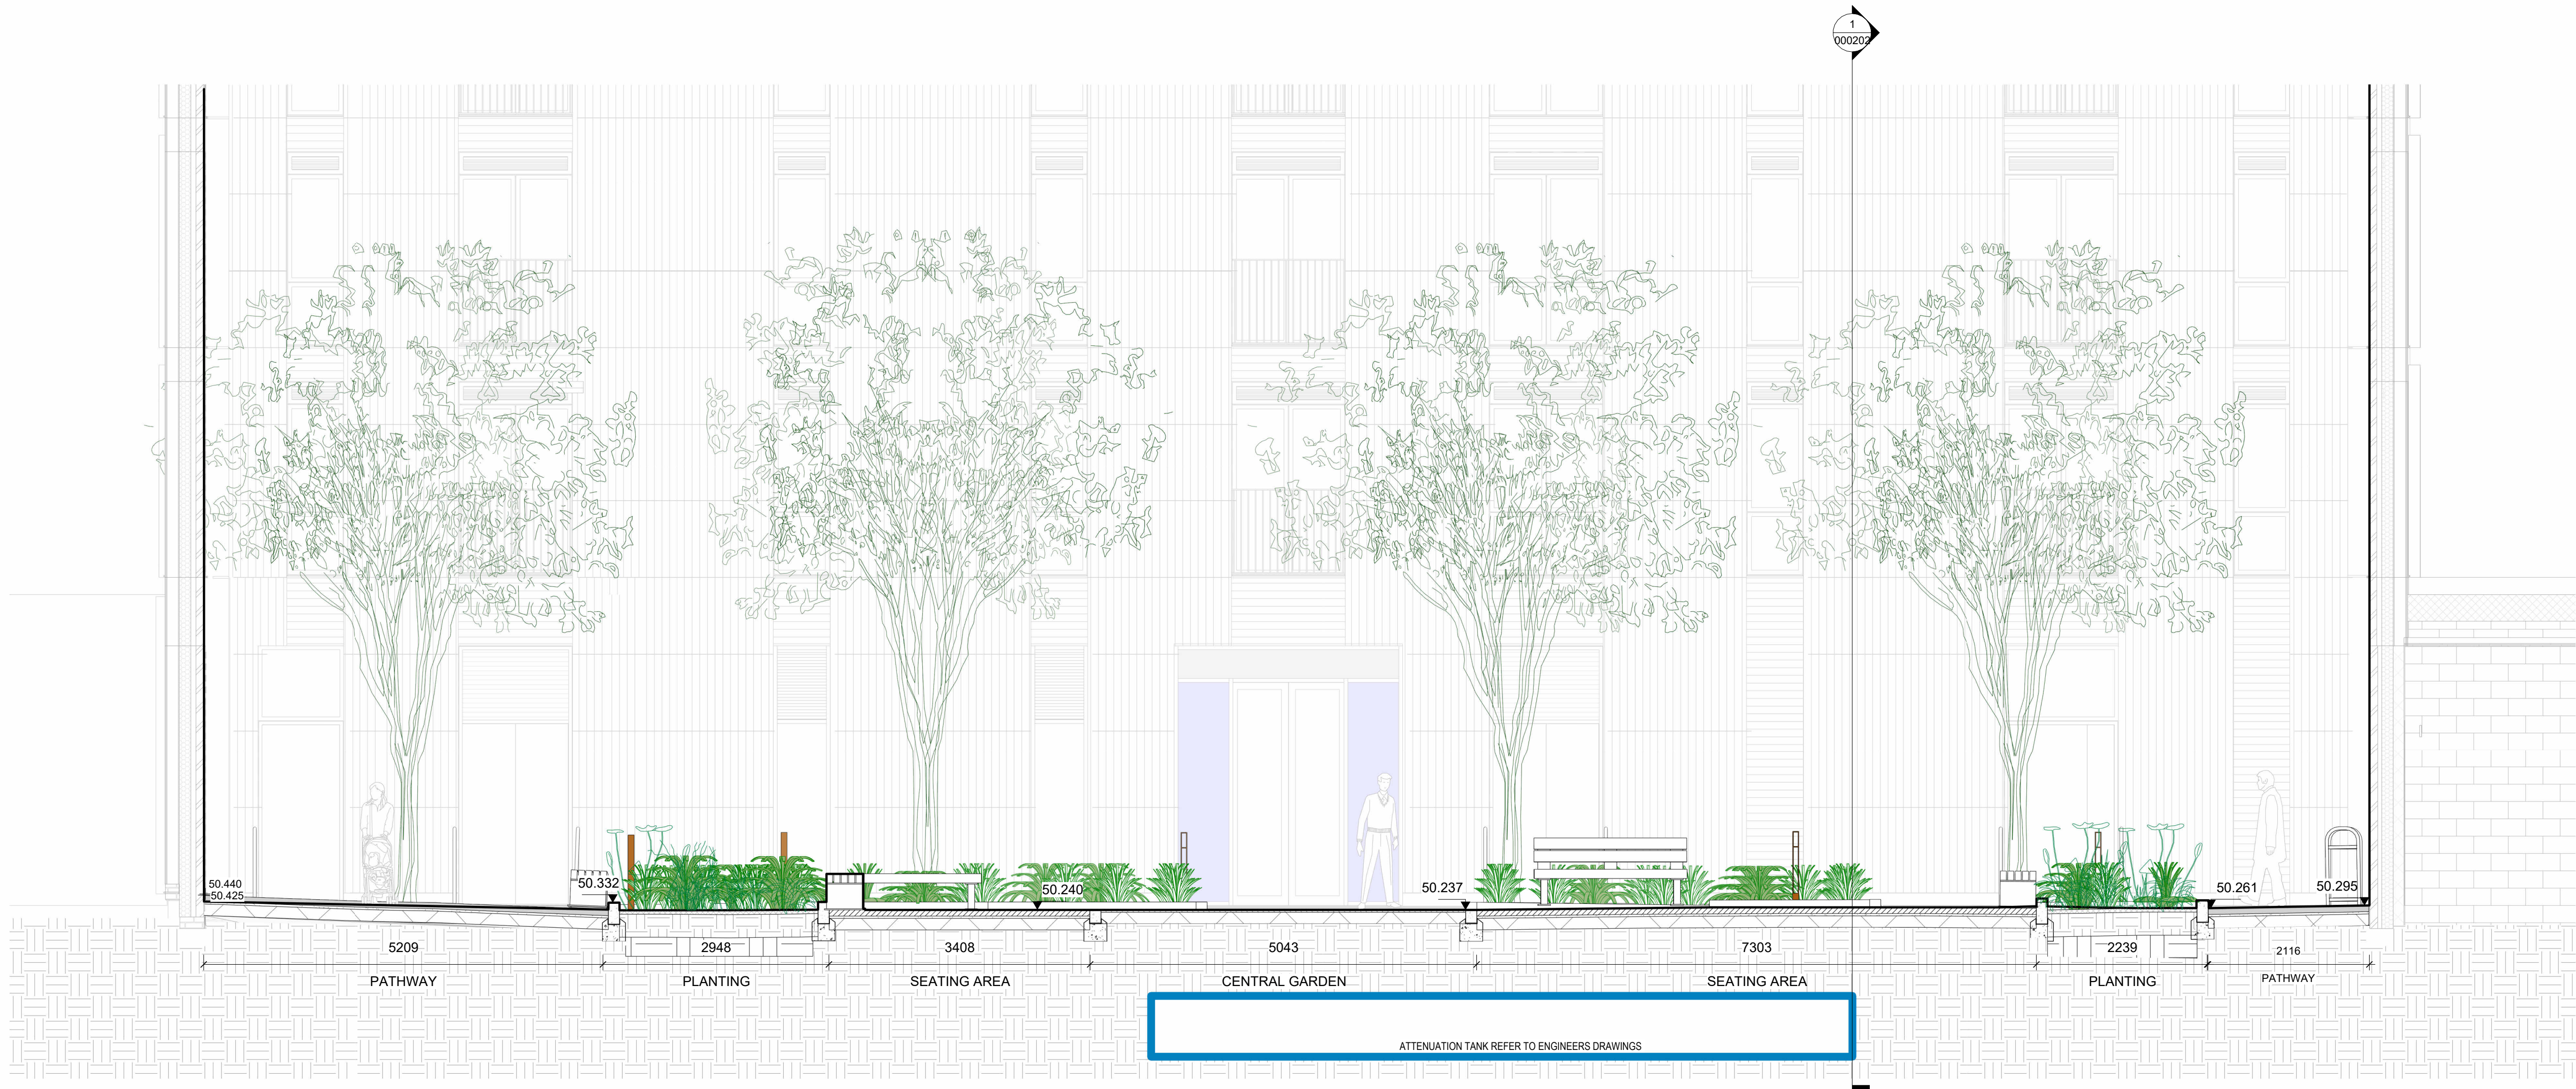

1
000201 Elevation through courtyard facing south
1: 50 @

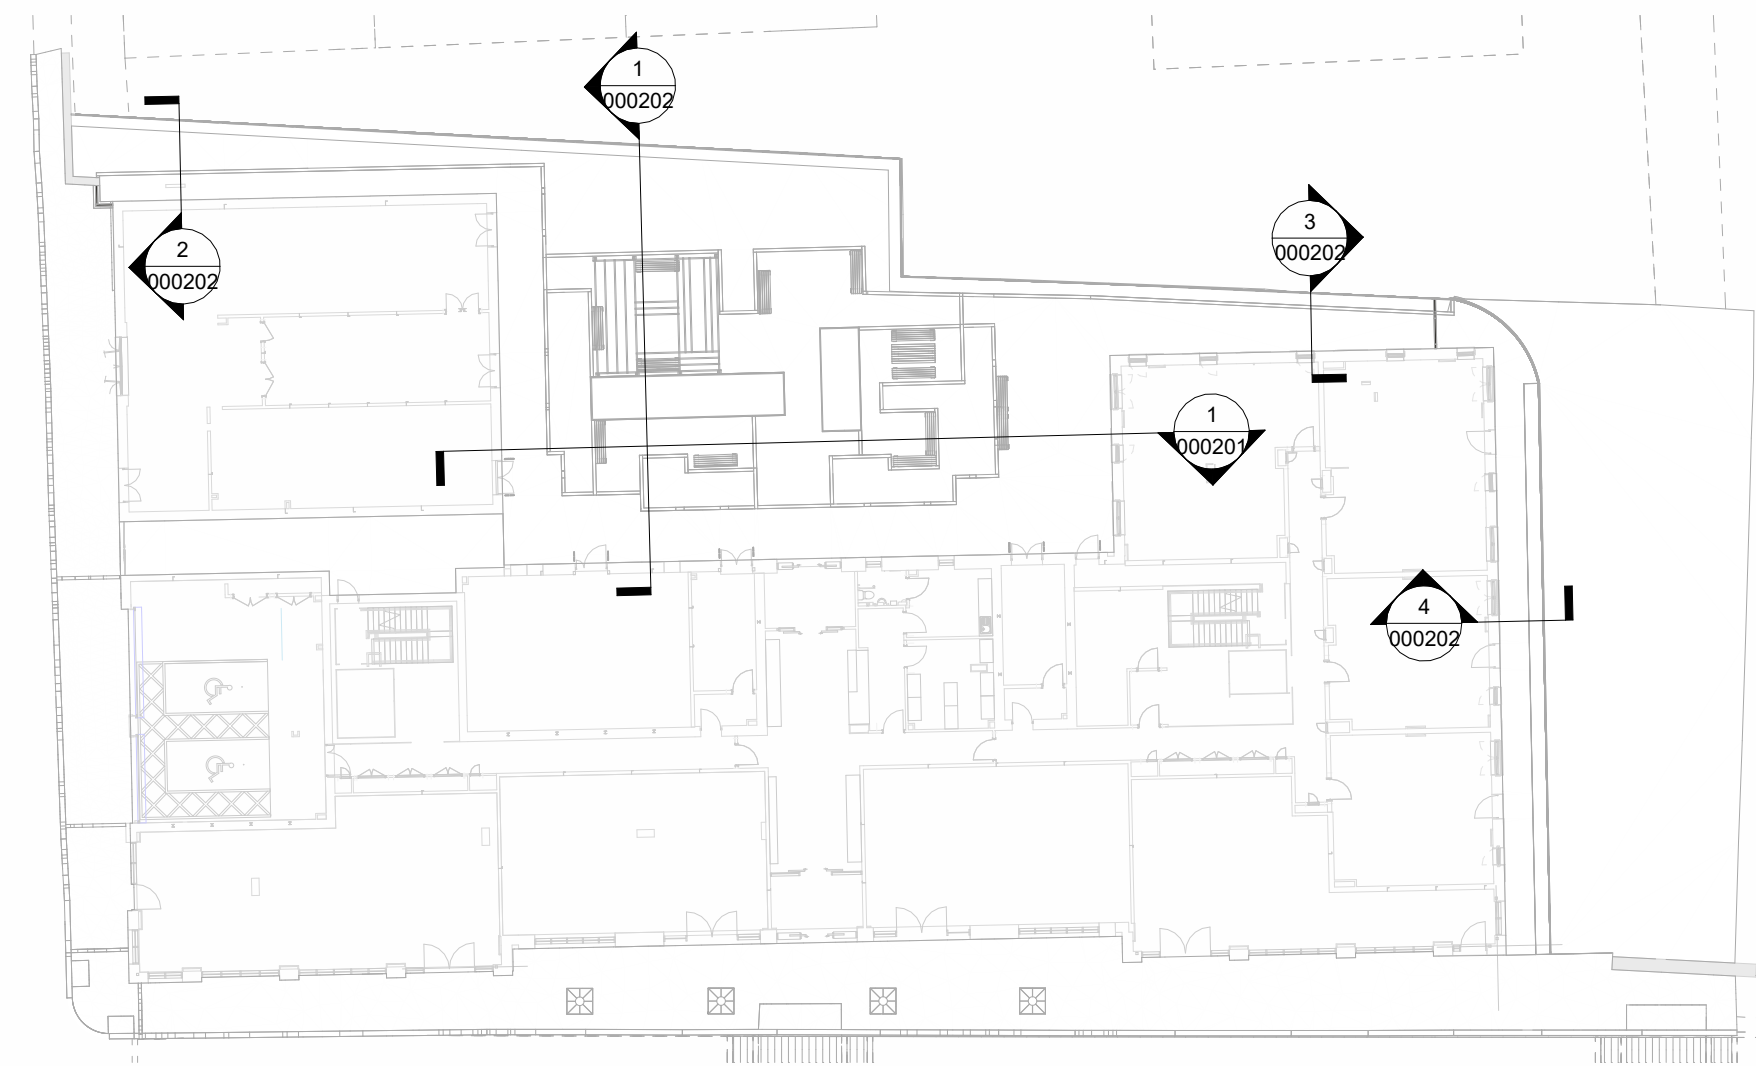

2
000201 Section Location Plan - Sheet 01
1: 350 @ A1

rev	details	by	date
P01	STAGE 4 ISSUE	SB	27.06.2024
P02	TITLEBLOCK UPDATED	SB	01.07.2024
P03	STAGE 5	ER	05.03.2025
P04	STAGE 5	ER	10.03.2025
P05	PLANNING NMA	ER	28.05.2025
P06	PLANNING NMA	OC	16.09.2025
P07	PLANNING NMA	OC	22.09.2025

Notes

1. Do not scale from drawings, use figured dimension only.
2. All dimensions to be checked on site
3. This drawings should be read in conjunction with all other Gillespies drawings and specifications
4. For General Arrangements refer to EYJW-GIL-EX-00-DR-L-000100 Series
5. For Detailed Levels Plans refer to EYJW-GIL-EX-00-DR-L-000105
6. For Hardworks Details refer to EYJW-GIL-EX-00-DR-L-000300 Series
7. For Softworks Details refer to EYJW-GIL-EX-00-DR-L-000400 Series
8. For Landscape NBS refer to EYJW-GIL-EX-00-TS-L-000501

Ordinance Information shown is reproduced from Ordnance Survey material with the permission of Ordnance Survey on behalf of the Controller of Her Majesty's Stationary Office © Crown Copyright. Unauthorised reproduction infringes Crown Copyright and may lead to prosecution or civil proceedings. License No. 1000 17362

Project Title Eliza Yard, Ancoats P21641-00-001	Drawing Number EYJW-GIL-EX-00-DR-L-000201
Drawing Status S4 - FOR REVIEW & AUTHORISATION	Purpose of Issue Planning NMA
Drawing Title Eliza Site Sections 01	Revision P07
Date 27/06/2024	Scale As @A1 indicated
Drawn AG	Checked SB
© copyright GILLESPIES LLP, all rights reserved	



Client
John Sisk and Sons Ltd
John Sisk & Son Ltd
2410 Rogers Court
The Crescent
Birmingham Business Park
Birmingham
B37 7YE

Gillespies

5th Floor, Phoenix House, 3 South Parade, Leeds, LS1 5DX.
P: +44 (0)113 247 6550 E: Rachel.Taylor@gillespies.co.uk