


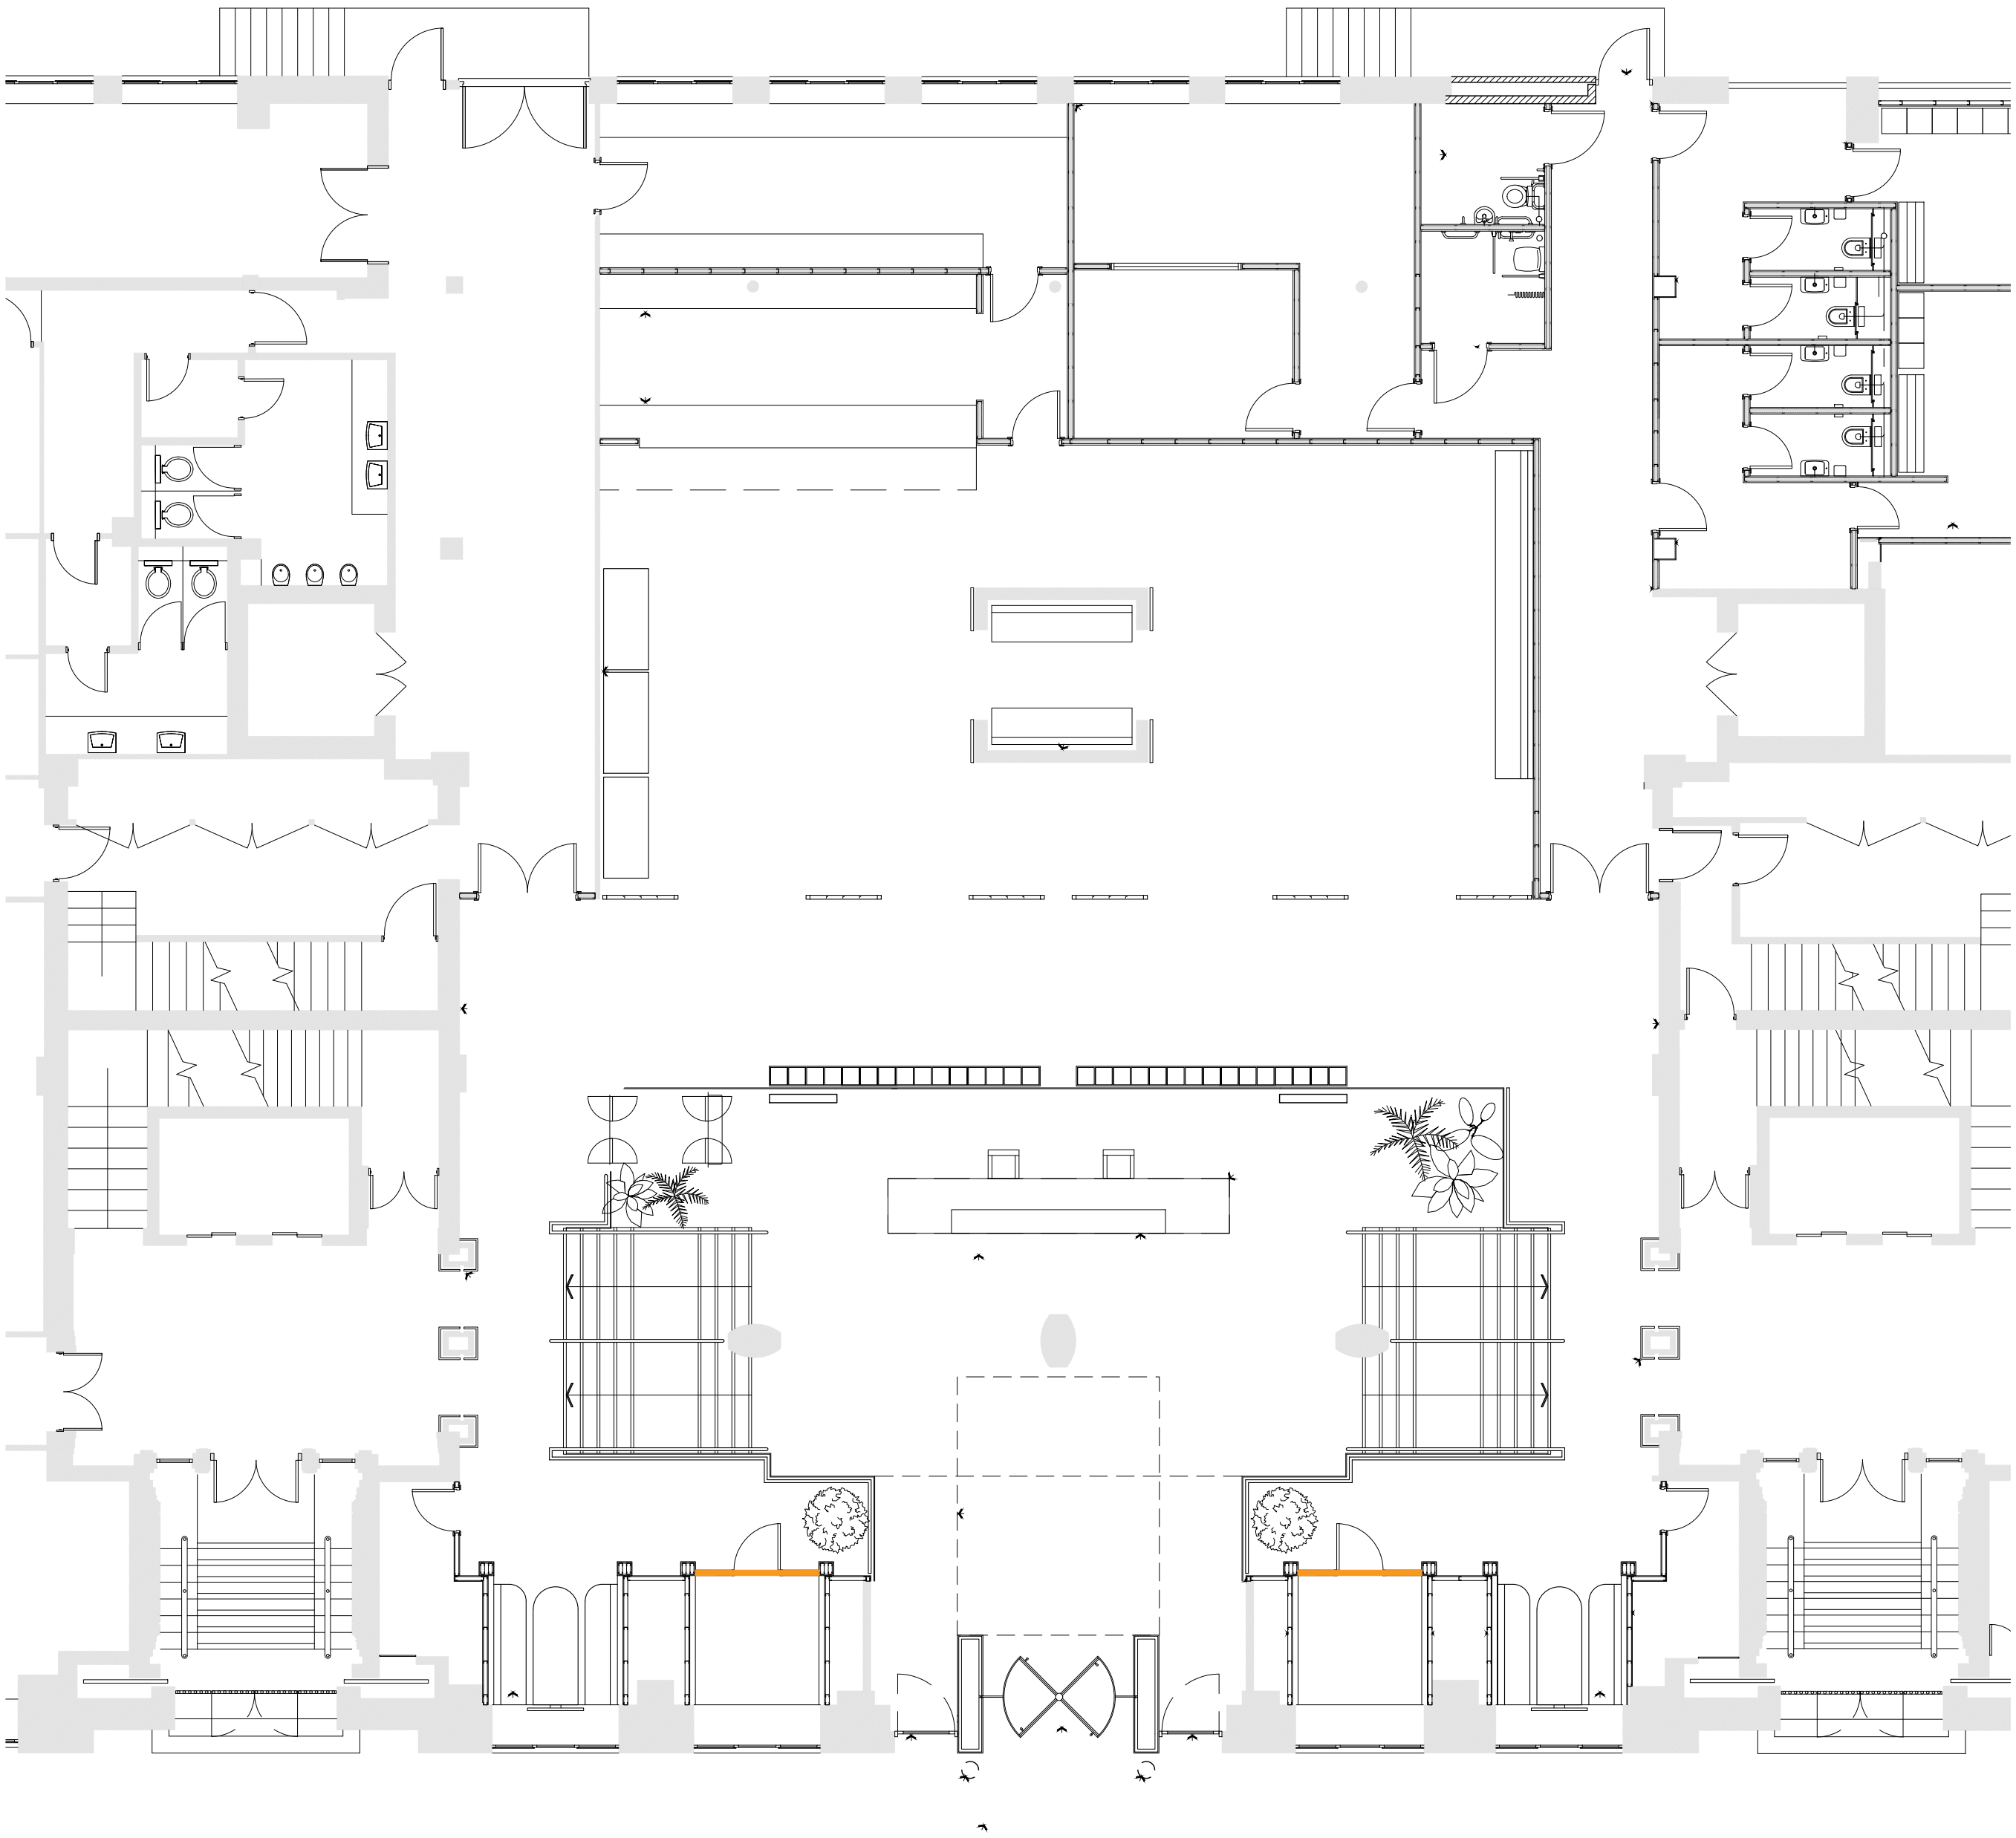

Do not scale off this drawing. All dimensions to be checked on site prior to manufacture and construction. This drawing is the property of The Friday Project and should not be reproduced without permission. All discrepancies to be brought to the attention of the architect immediately. This drawing to be read in conjunction with the specification / bill of quantities and related drawings.

REVISION			
-	FIRST ISSUE	13.07.25	LA
A	POSITION OF BUILDING DIRECTORY TOTEM AMENDED	17.07.25	LA
B	PLAN UPDATED	14.08.25	LA

WALL TYPES KEY

WALL TYPE 02 - OA 100mm_30 min FR
100mm toughened and laminated glazed screen in aluminum frame to match existing within development to the height of the existing bulkhead which is 2552mm. Allow for decorative finishes to plasterboard bulkhead above.
Door to have access control equipment installed. Client to confirm system required to dovetail with existing system.

- NOTES:
- A shell inspection is recommended to assess the condition of walls, floors and ceilings so that any potential works deviating from those indicated on the drawing can be allowed for.
 - Site measure required prior to ordering partition systems & materials.
 - Main contractor to make good any existing partitions or walls which may have been damaged or adapted in the fit-out works.
 - The specifications listed above are for design intent purposes.
 - Any alternative specifications put forward to be submitted for approval.

NB: SPECIFICATION OF ACOUSTIC BATTING, SEALANTS AND BARRIERS TO BE VERIFIED PRIOR TO CONSTRUCTION TO ENSURE THAT ADEQUATE dB RATING IS ACHIEVED.

APAM	client
BRIDGEWATER HOUSE 58-60 WHITWORTH STREET, M1 6LT	project
PROPOSED NEW PARTITION TYPES PLAN	title
VBC03	job No.
AL03 / B	dwg No.
1:100 @ A2	scale
LA	drawn

