
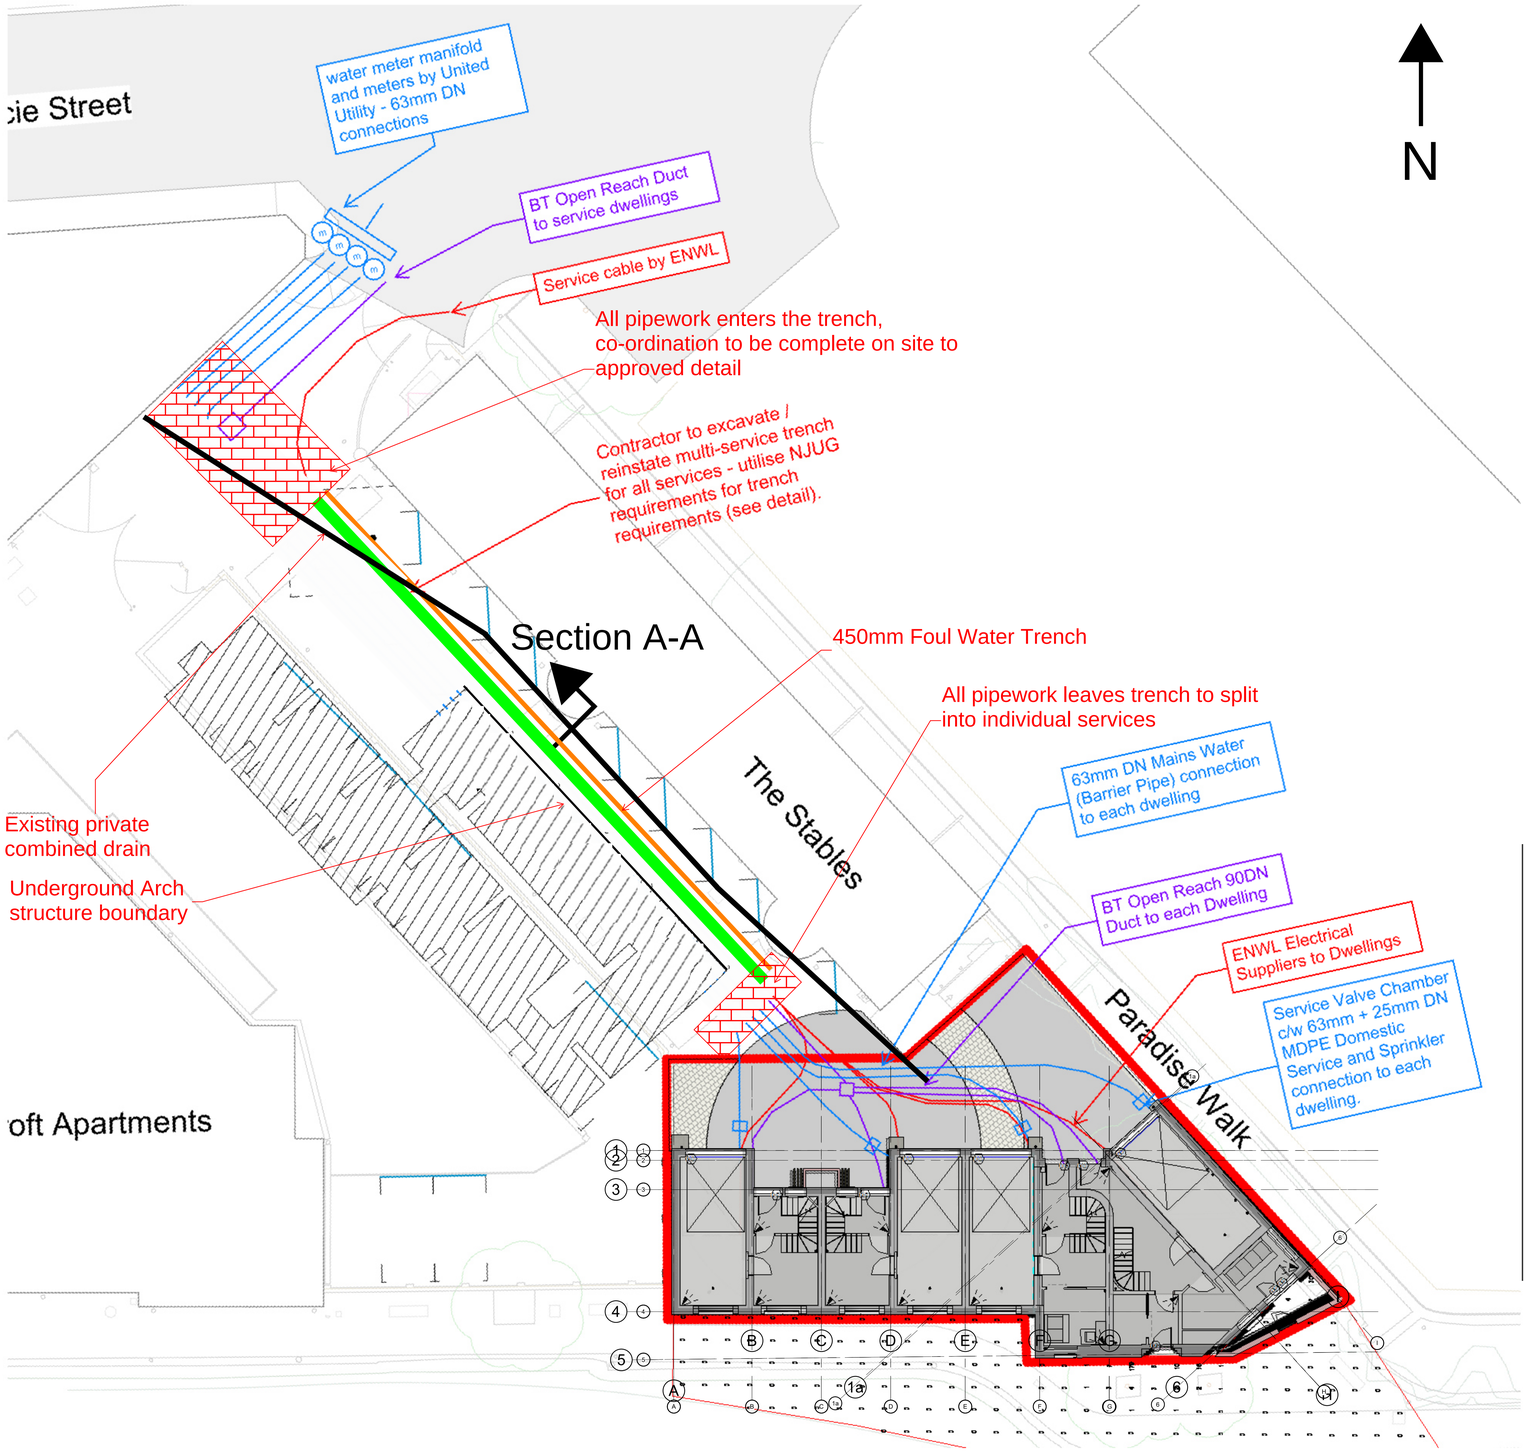


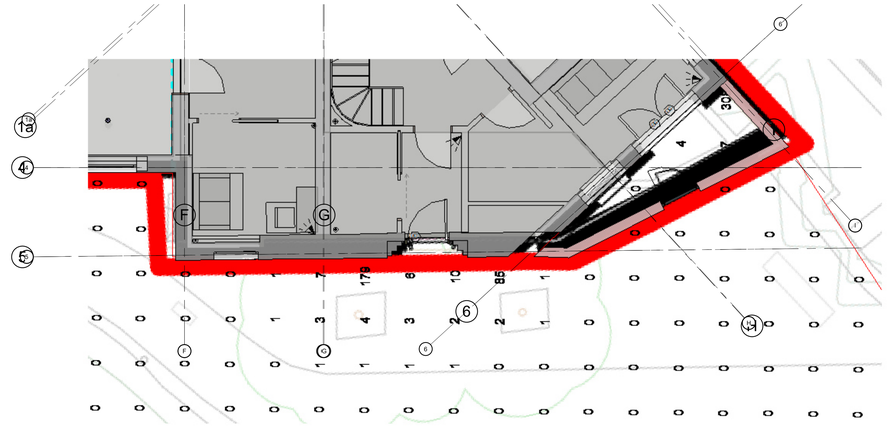


Lighting Isolux

1 : 50

Notes:


1. All Dimensions and routes shown on this drawing are indicative, the contractor shall be responsible for all on site co-ordination of below ground services

2. The contractor is to allow for access required by the utility companies

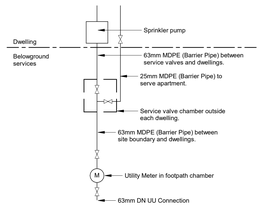

Domestic Water

1 : 1

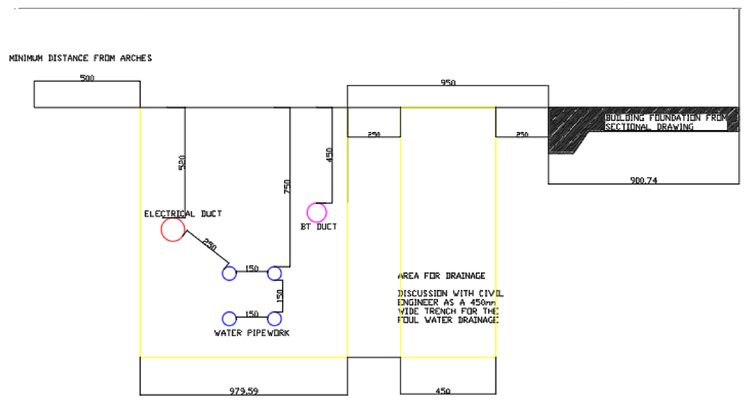

Section A-A

Rev	Date	Description	By	Check	App
P2	04/09/25	Trench Updates	MT	BW	BW
P1	02/11/23	Small Power + External Works Added	JL	MG	RAW

COPYRIGHT: THE COPYRIGHT OF THIS DRAWING IS VESTED IN CLANCY CONSULTING LTD.
IT SHALL NOT BE USED WITHOUT PERMISSION BY ANYONE FOR ANY PURPOSE.
DO NOT SCALE THIS DRAWING ELECTRONICALLY OR MANUALLY.
USE FIGURED DIMENSIONS ONLY.
ALL DIMENSIONS ARE IN MILLIMETRES UNLESS STATED OTHERWISE.
THIS DRAWING IS TO BE READ IN CONJUNCTION WITH ALL RELEVANT SPECIFICATIONS AND USED IN AUTOCAD - ANY EXPORTED AUTOCAD DRAWINGS PRODUCED FROM THIS SHEET ARE TO BE USED FOR INFORMATION PURPOSES ONLY.

Clancy Project No. 7-8545

Client: VICTOR (M1) Limited

Project: PARADISE MEWS, MANCHESTER

Office: Manchester

Discipline: MEP

Title: External Services

Scale @ A0: As indicated

Status: Preliminary

clancy consulting

www.clancy.co.uk

Project Ref.	Originator	Zone/Volume	Level
7-8545	CCL	XX	00

Type	Discipline	Drawing No.	Revision
DR	MEP	0001	P2