


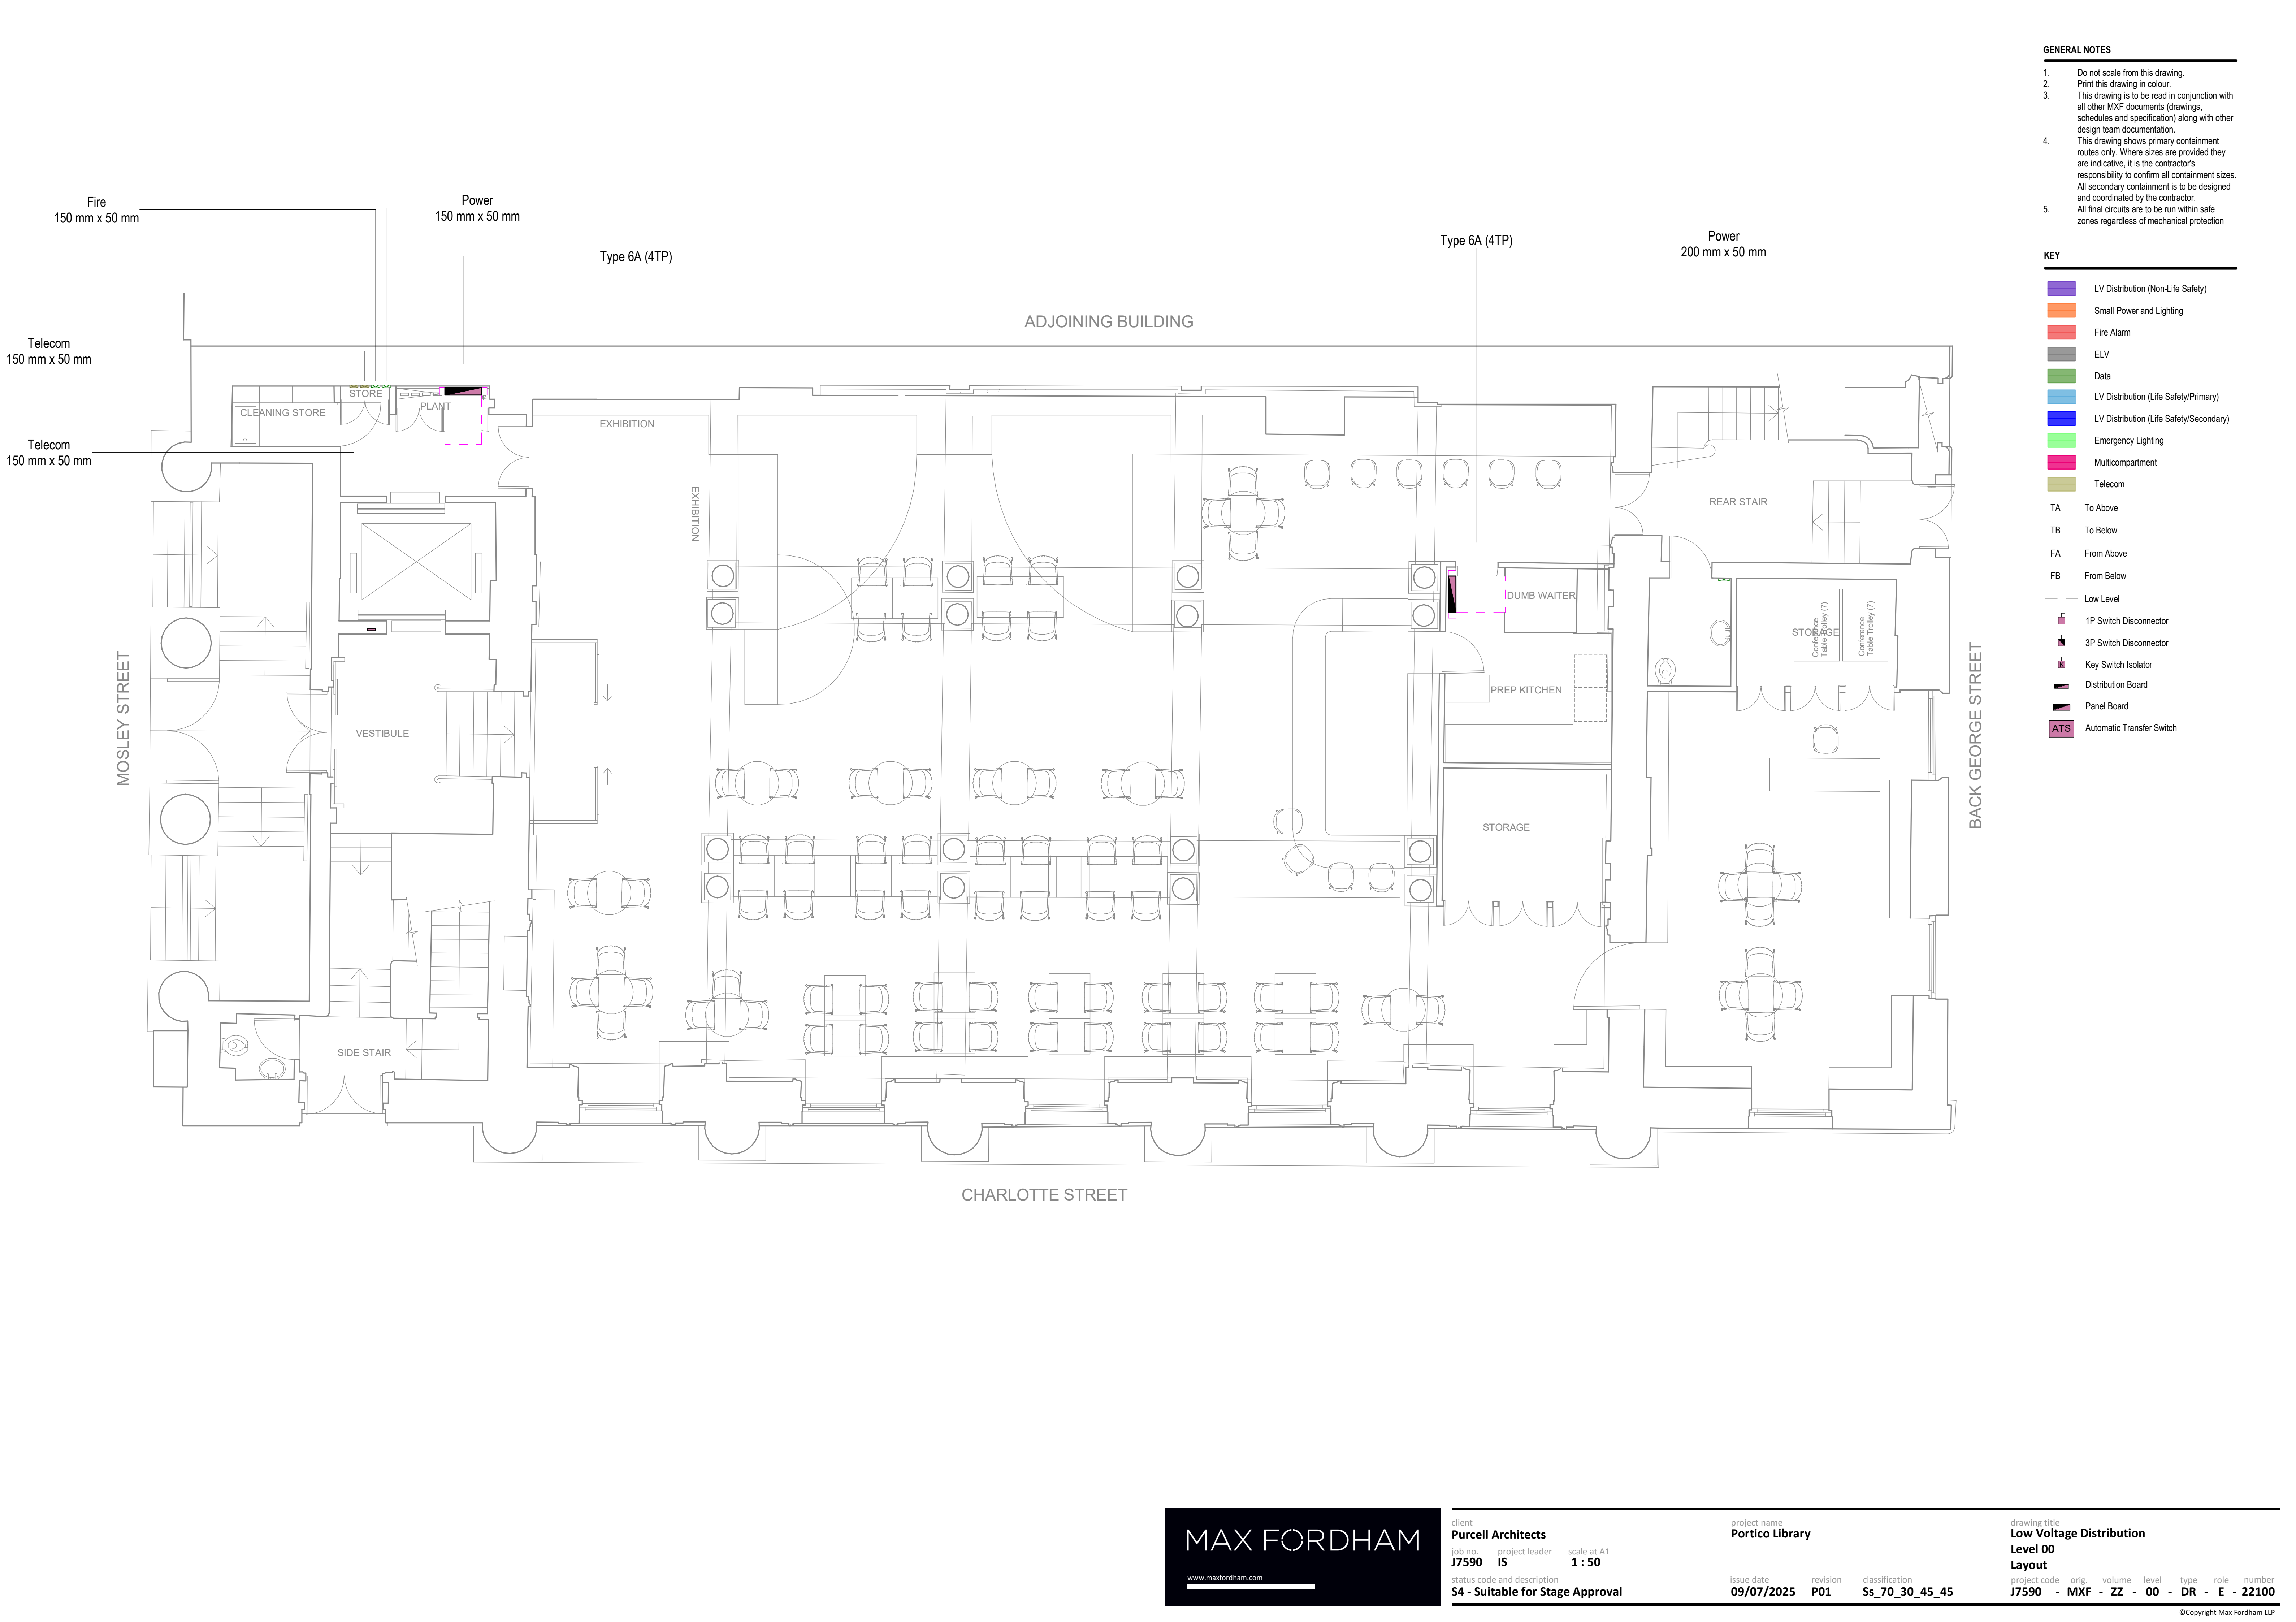

GENERAL NOTES

1. Do not scale from this drawing.
2. Print this drawing in colour.
3. This drawing is to be read in conjunction with all other MXF documents (drawings, schedules and specification) along with other design team documentation.
4. This drawing shows primary containment routes only. Where sizes are provided they are indicative, it is the contractor's responsibility to confirm all containment sizes. All secondary containment is to be designed and coordinated by the contractor.
5. All final circuits are to be run within safe zones regardless of mechanical protection

KEY

- LV Distribution (Non-Life Safety)
- Small Power and Lighting
- Fire Alarm
- ELV
- Data
- LV Distribution (Life Safety/Primary)
- LV Distribution (Life Safety/Secondary)
- Emergency Lighting
- Multicompartment
- Telecom
- TA To Above
- TB To Below
- FA From Above
- FB From Below
- Low Level
- 1P Switch Disconnect
- 3P Switch Disconnect
- Key Switch Isolator
- Distribution Board
- Panel Board
- ATS Automatic Transfer Switch

MAX FORDHAM

www.maxfordham.com

client:
Purcell Architects
job no.: **J7590**
project leader: **IS**
scale at A1: **1 : 50**
status code and description:
S4 - Suitable for Stage Approval

project name:
Portico Library
issue date: **09/07/2025**
revision: **P01**
classification: **Ss_70_30_45_45**

drawing title:
Low Voltage Distribution Level 00 Layout
project code: **J7590**
orig.: **MXF**
volume: **ZZ**
level: **00**
type: **DR**
role: **E**
number: **22100**