




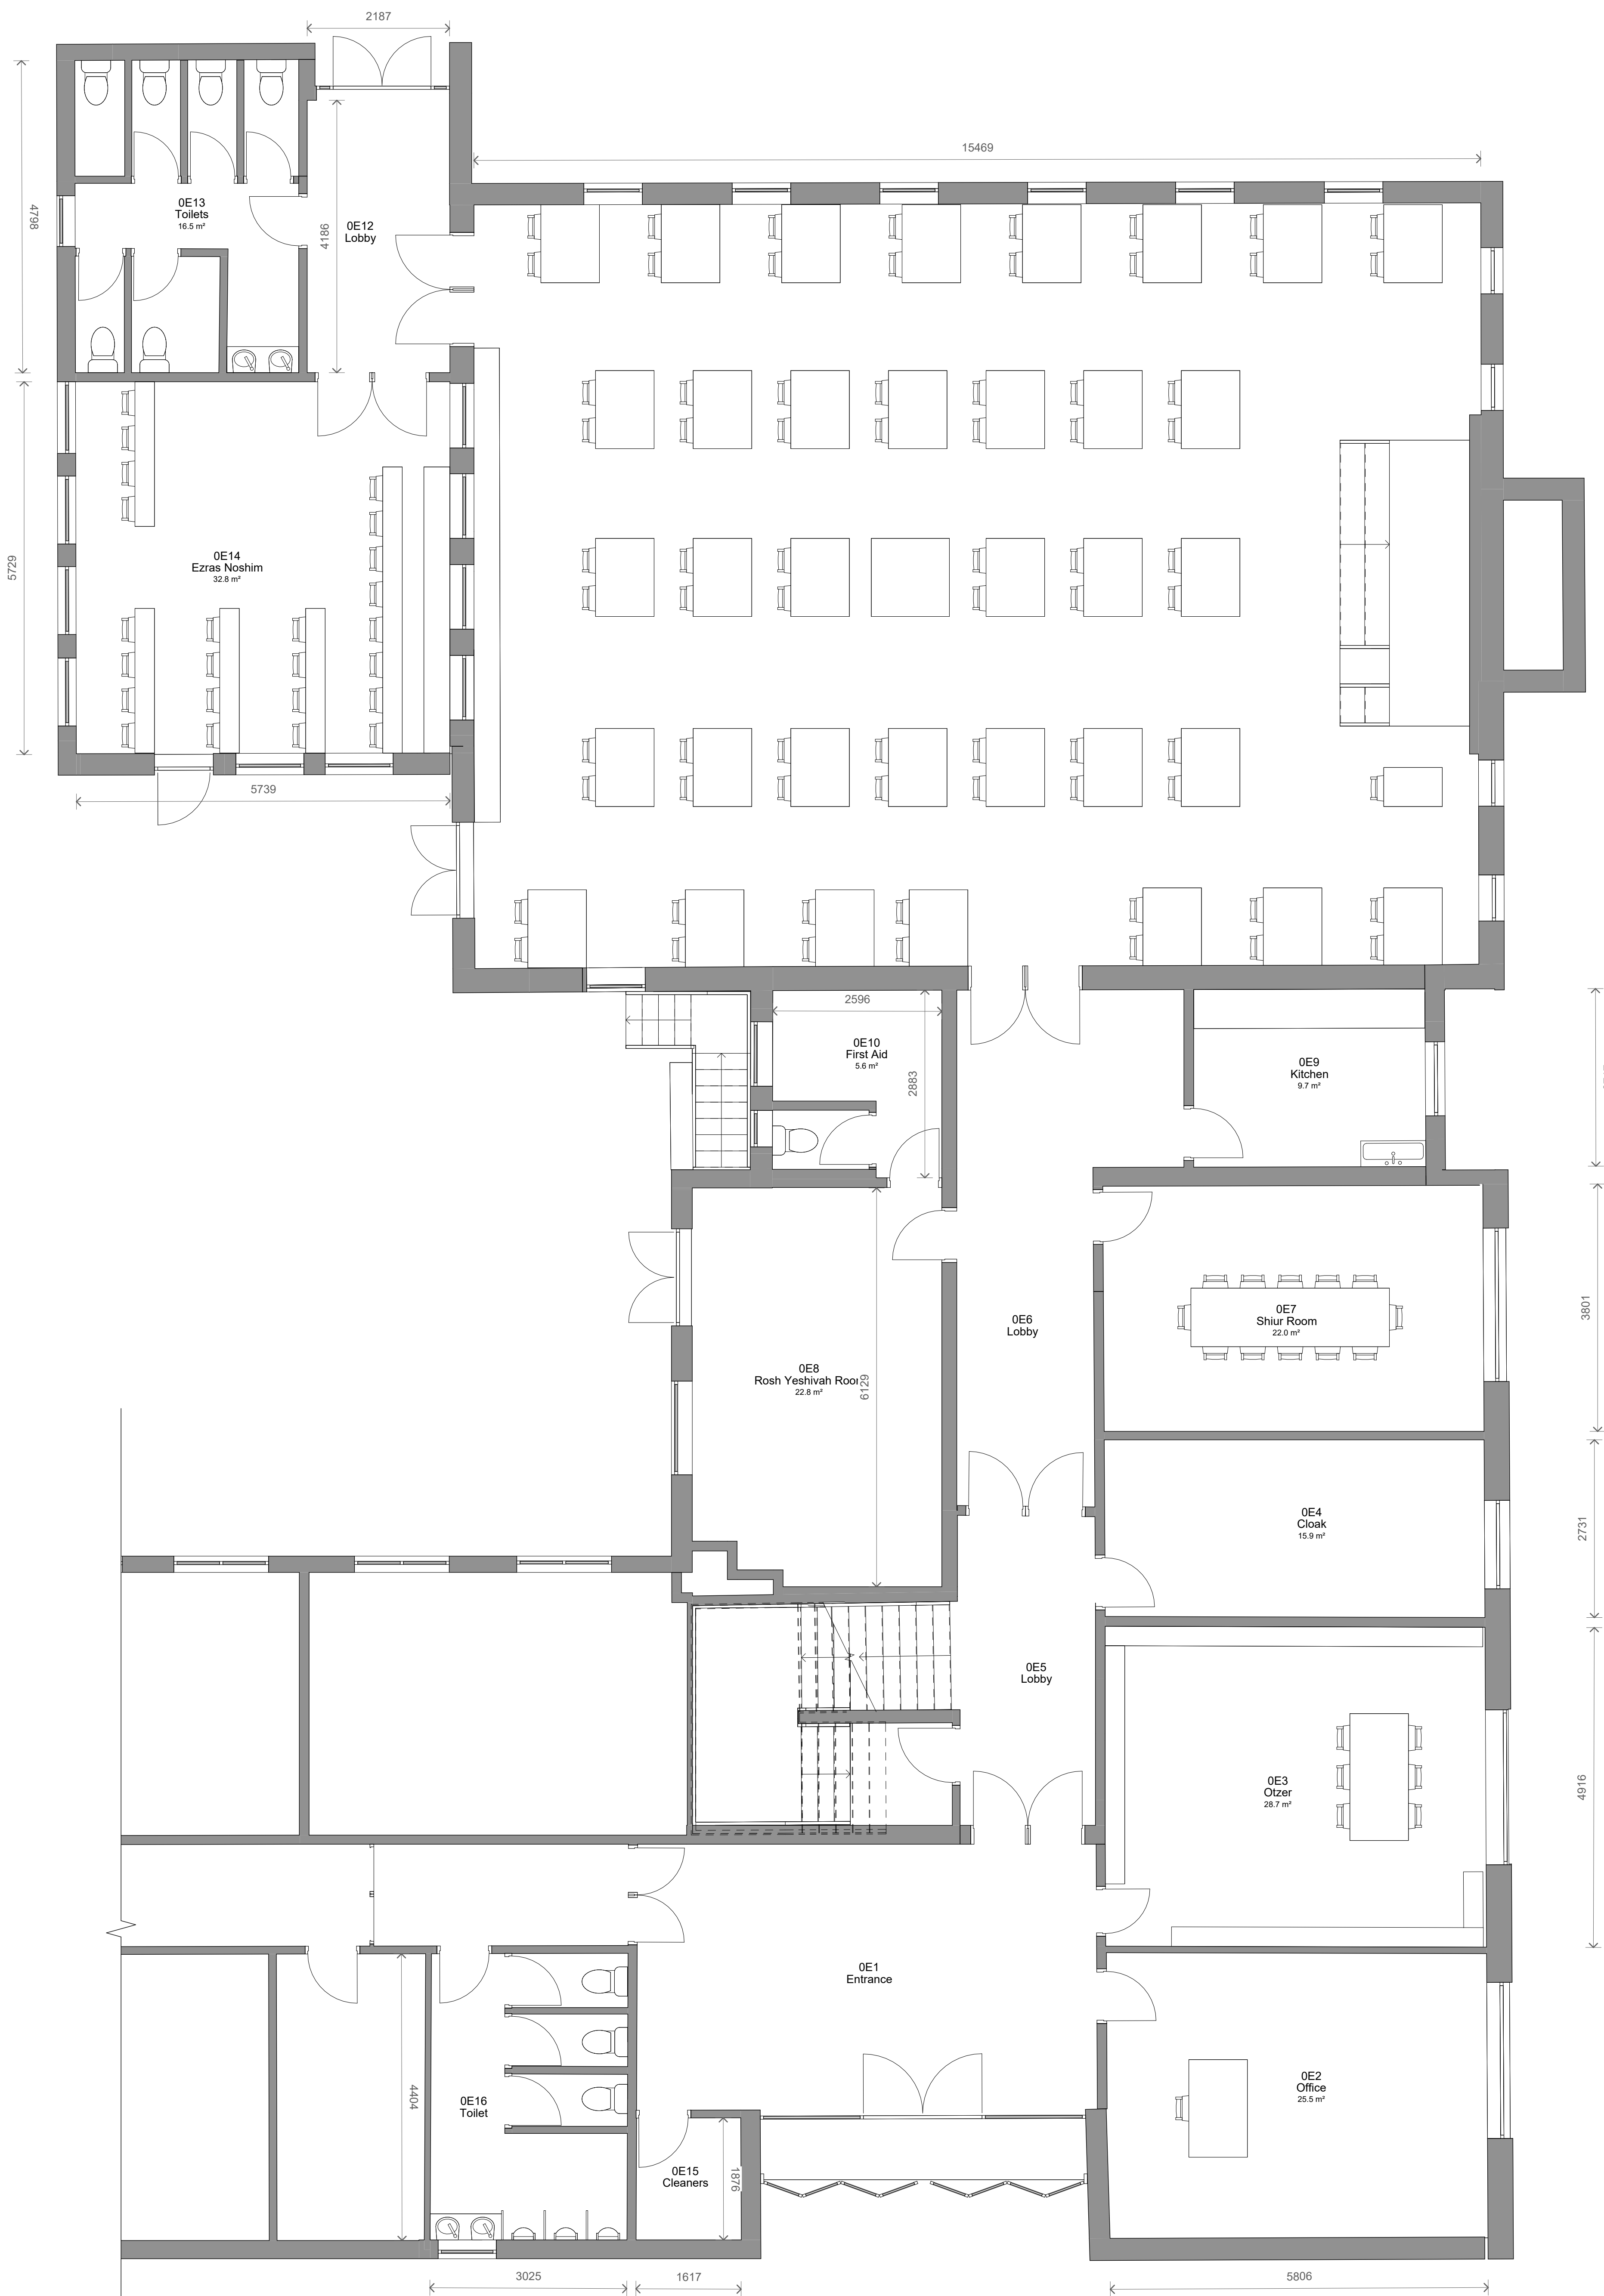

1 Level 0 - Existing
1 : 50

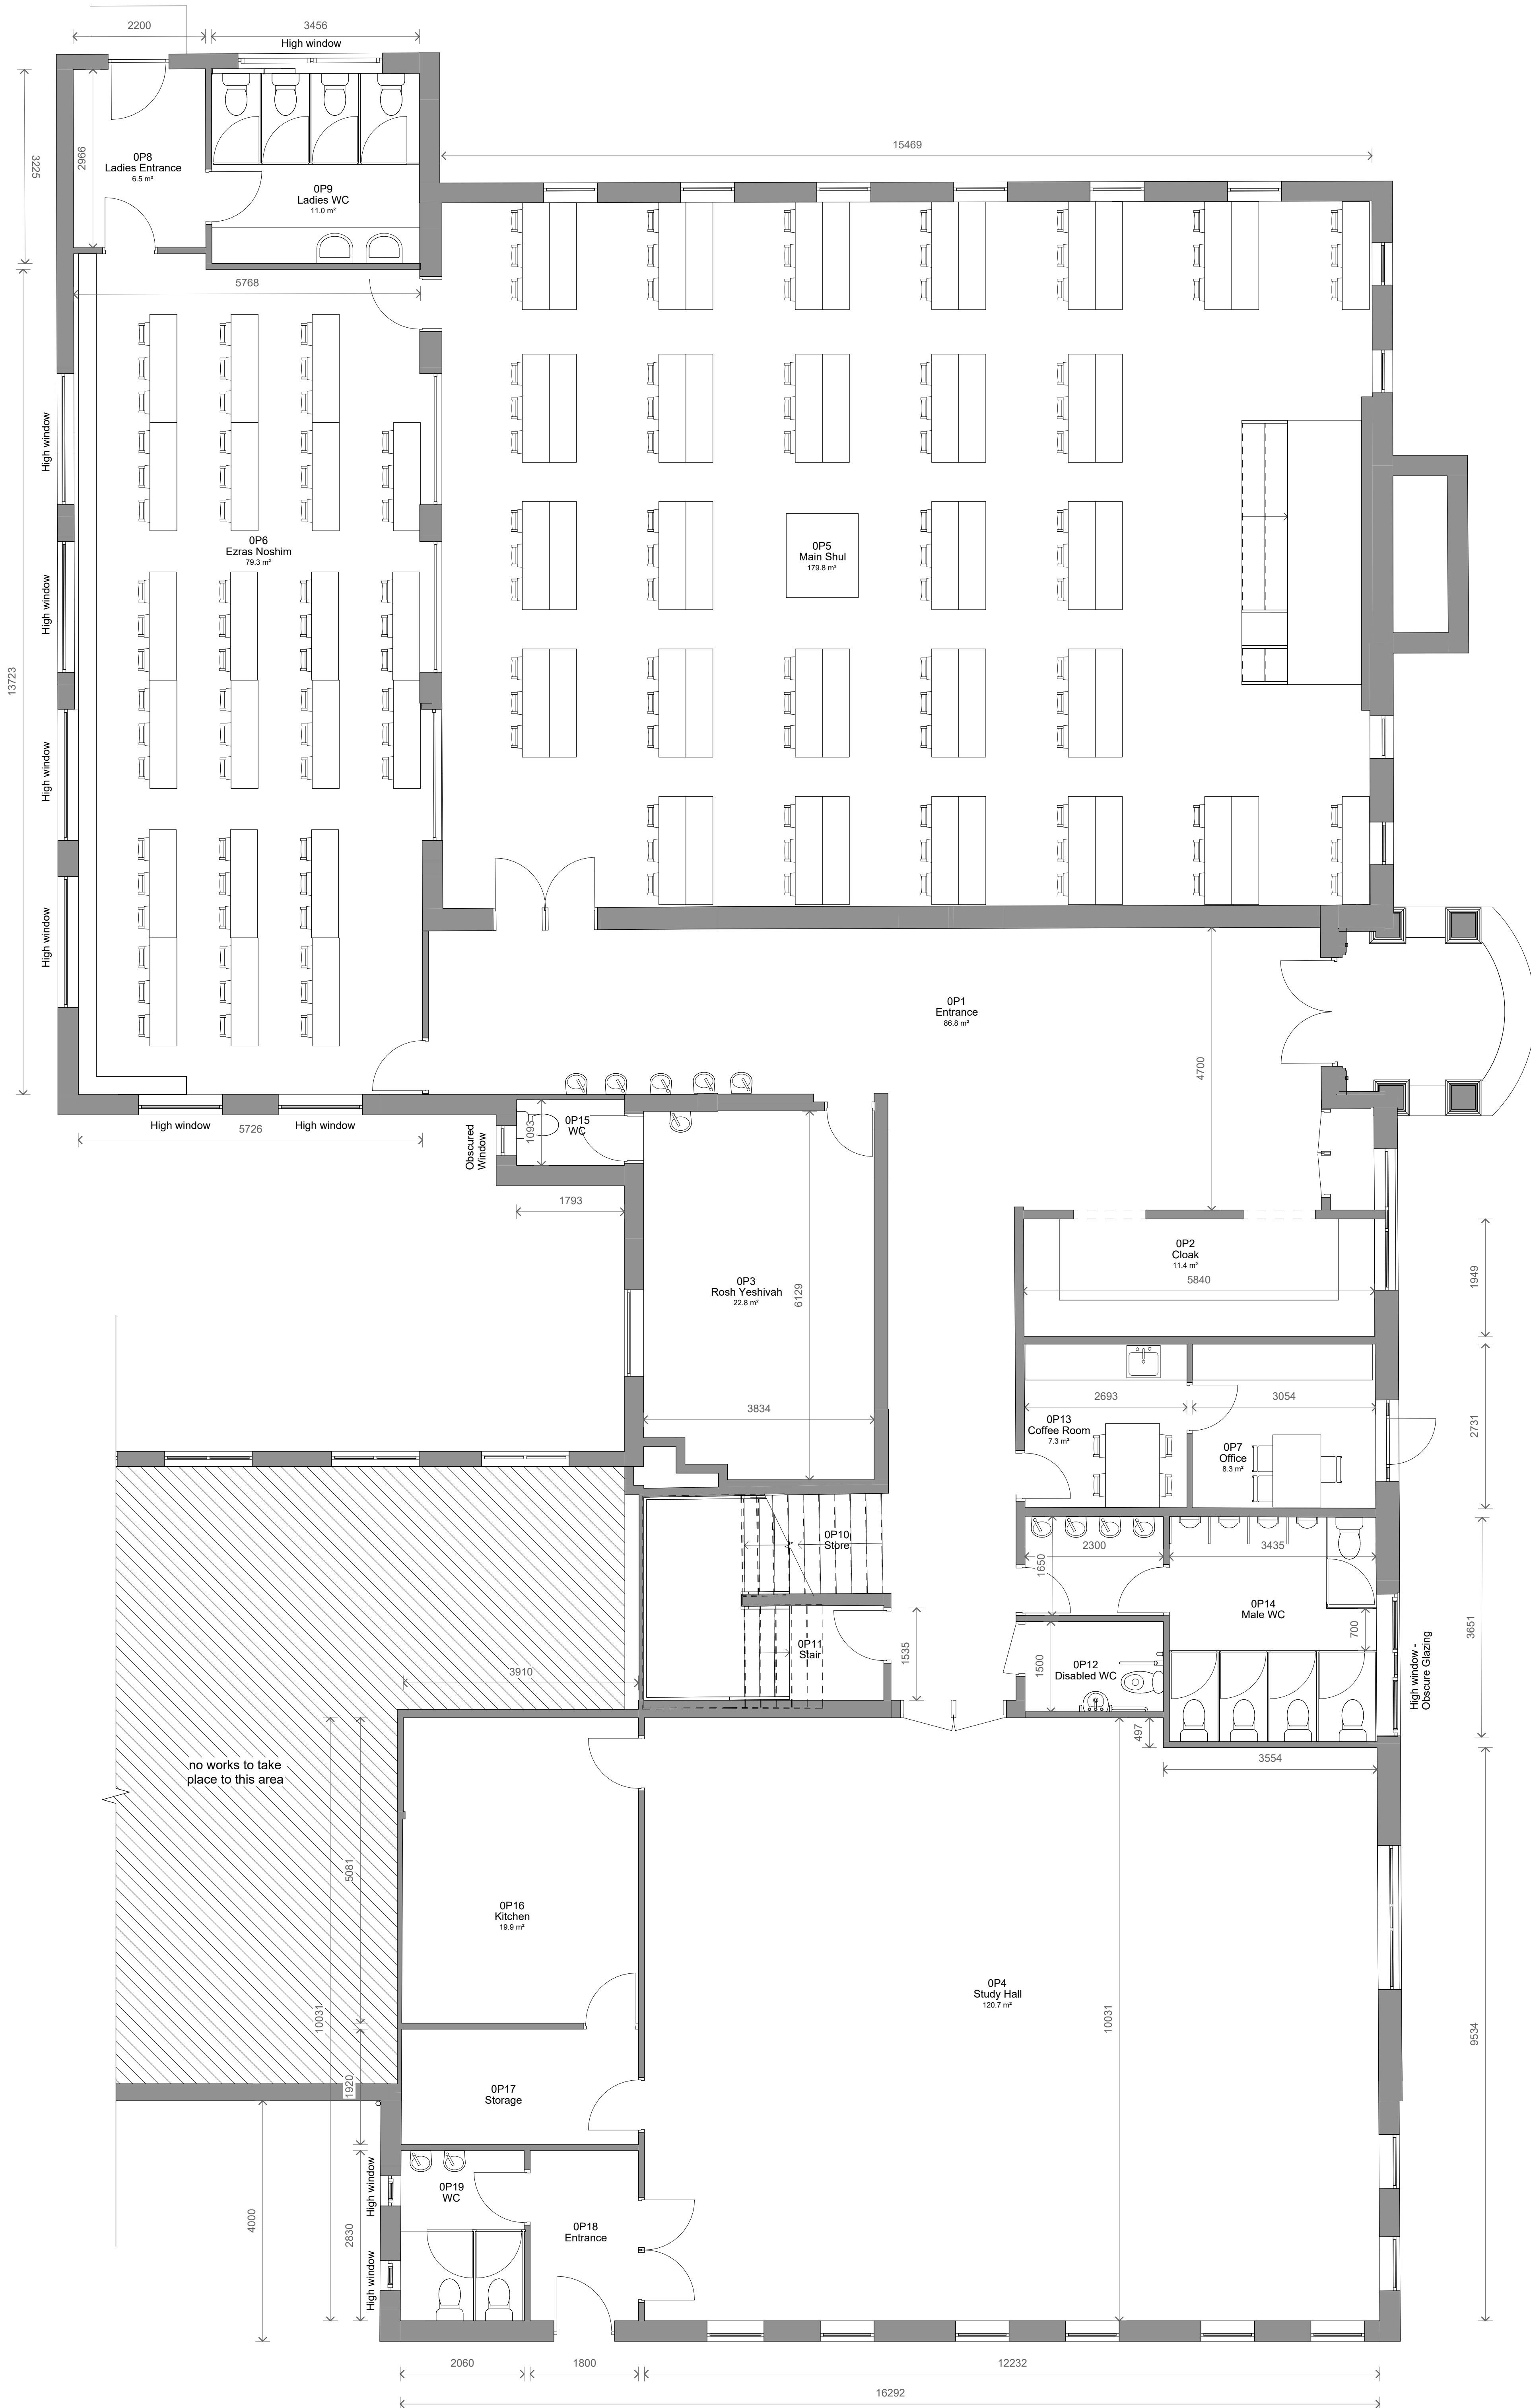

2 Level 0 - Proposed
1 : 50

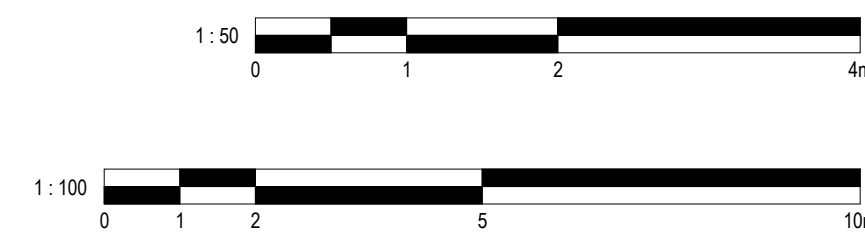

3	Revised Design	30/09/2025
2	Revised Design	09/09/2025
1	Revised Design	12/08/2025
No.	Description	Date

PROJECT		Manchester Kollel	
TITLE		Existing and Proposed Plans	
CLIENT		Client	
STATUS		DESIGN	
DRAWN BY	DATE	SCALE (@ A0)	
MA	16/07/2025	1 : 50	
PROJECT NUMBER	DRAWING NUMBER		REV
GSS24014.3	002		3
GOLD SKETCH			
S T U D I O S			
www.goldsketch.co.uk info@goldsketch.co.uk 0161 792 9595			