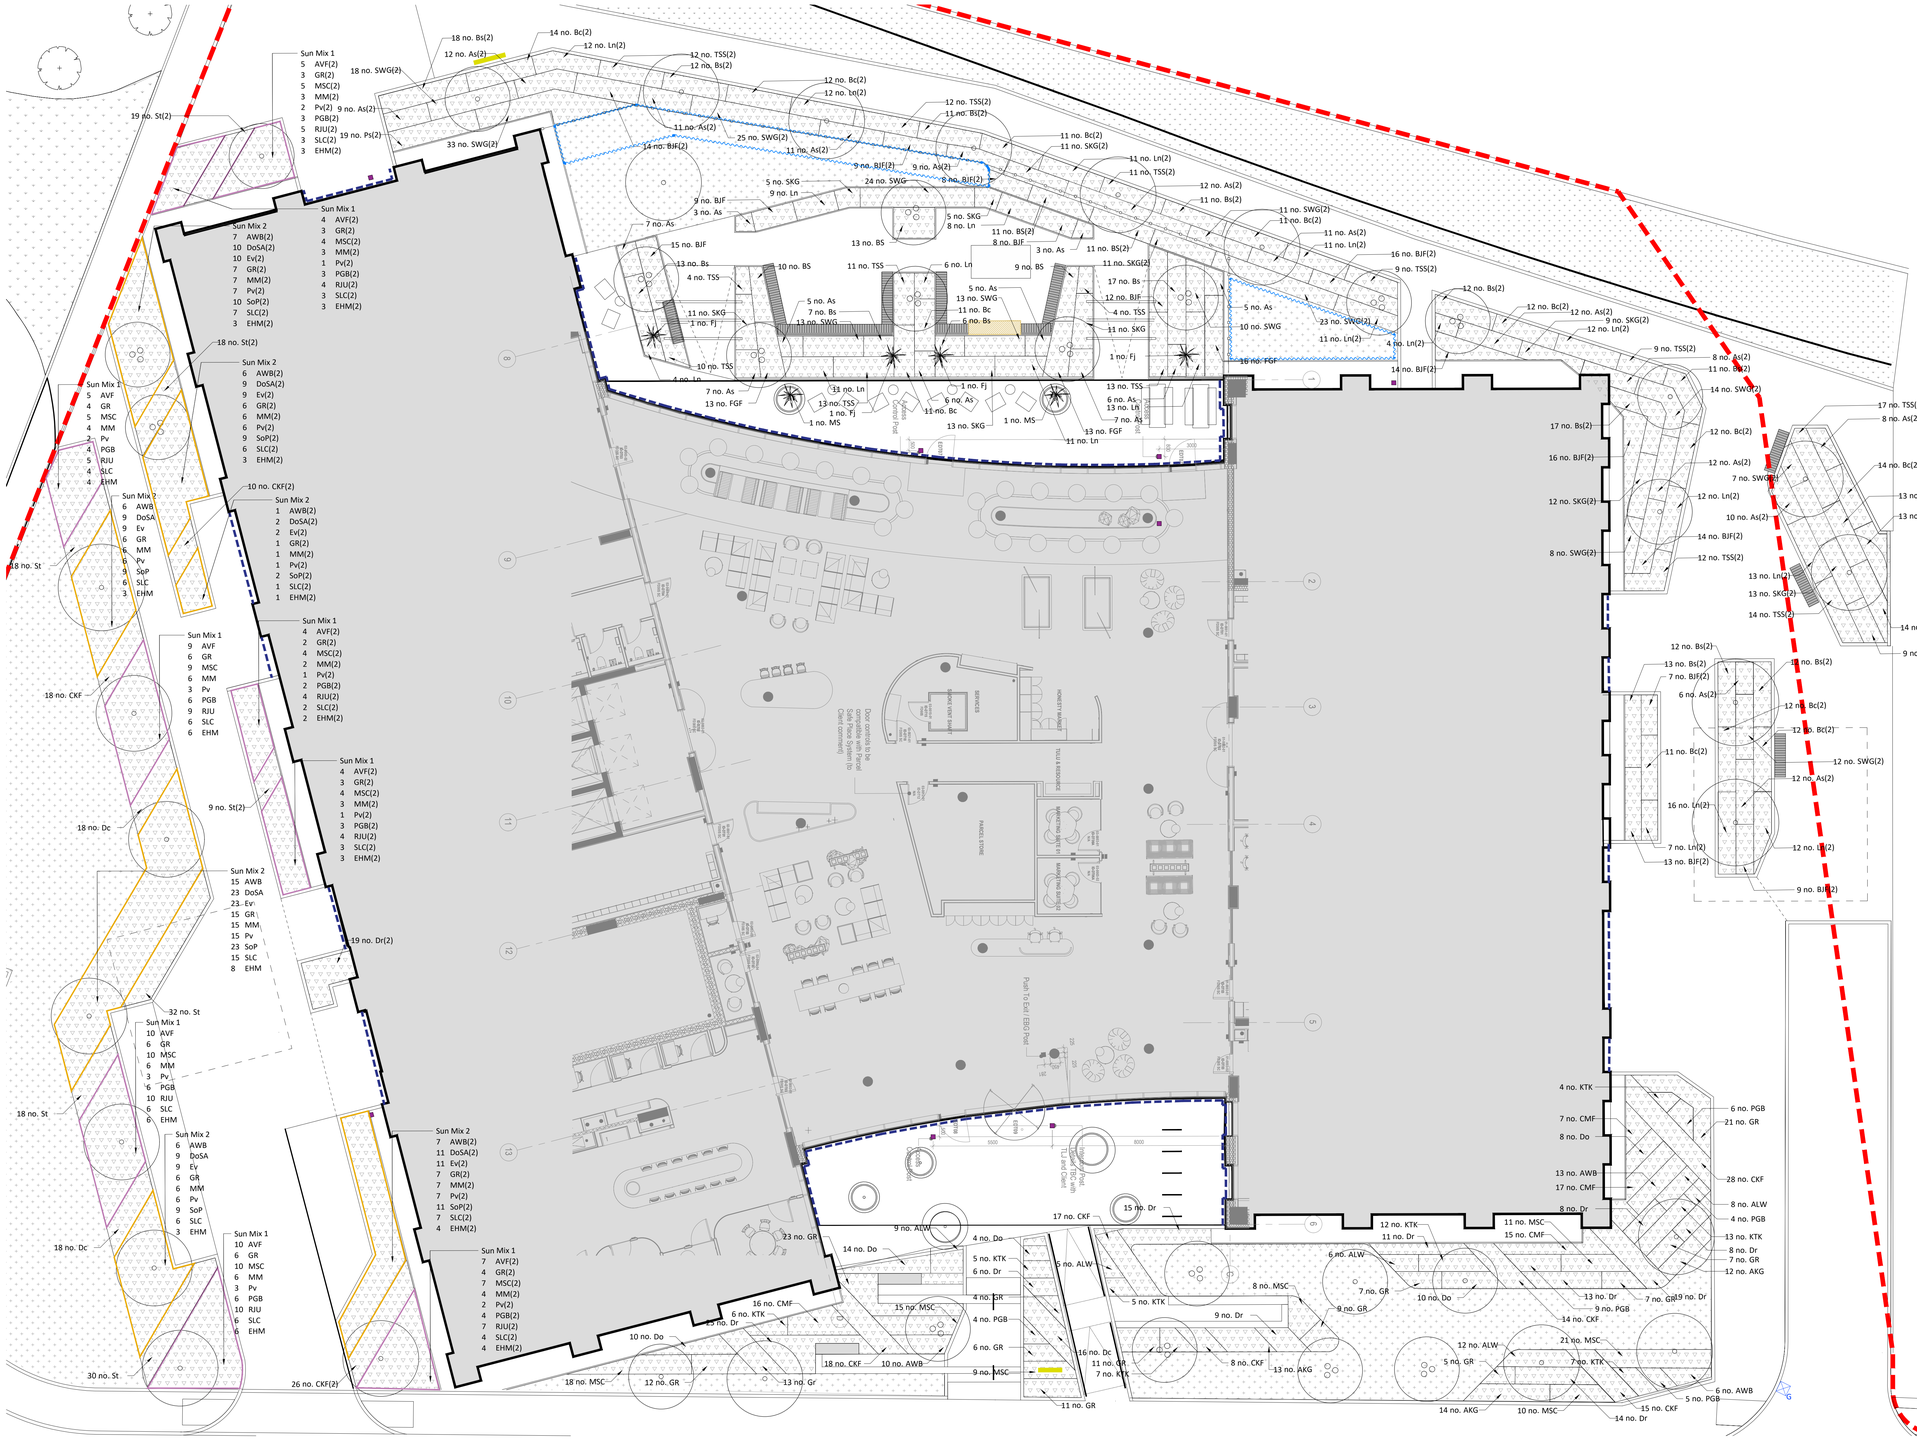

Sun Mix 1
5 AVF(2)
3 GR(2)
5 MSC(2)
3 MM(2)
2 Pv(2)
3 PGB(2)
5 RJU(2)
3 SLC(2)
3 EHM(2)
18 no. Bs(2)
12 no. As(2)
14 no. Bc(2)
12 no. Ln(2)
18 no. SWG(2)
12 no. TSS(2)
12 no. Bs(2)
19 no. St(2)
9 no. As(2)
19 no. Ps(2)
33 no. SWG(2)
11 no. As(2)
25 no. SWG(2)
14 no. BJF(2)
11 no. As(2)
12 no. Bc(2)
12 no. Ln(2)
12 no. TSS(2)
11 no. Bs(2)
11 no. Bc(2)
11 no. SKG(2)
11 no. Ln(2)
11 no. TSS(2)
9 no. BJF(2)
9 no. As(2)
8 no. BJF(2)
5 no. SKG
9 no. Ln
24 no. SWG
12 no. As(2)
11 no. Bs(2)
9 no. BJF
3 no. As
7 no. As
5 no. SKG
8 no. Ln
11 no. BS(2)
8 no. BJF
11 no. SWG(2)
11 no. Bc(2)
11 no. As(2)
11 no. Ln(2)
16 no. BJF(2)
9 no. TSS(2)
15 no. BJF
13 no. BS
3 no. As
11 no. BS(2)
13 no. Bs
4 no. TSS
10 no. BS
11 no. TSS
6 no. Ln
9 no. BS
11 no. SKG(2)
17 no. Bs
12 no. BJF
4 no. TSS
11 no. SKG
1 no. Fj
5 no. As
13 no. SWG
11 no. Bc
6 no. Bs
5 no. As
10 no. SWG
23 no. SWG(2)
11 no. Ln(2)
4 no. Ln(2)
16 no. FGF
14 no. BJF(2)
12 no. Bs(2)
12 no. Bc(2)
12 no. As(2)
9 no. SKG(2)
12 no. Ln(2)
9 no. TSS(2)
8 no. As(2)
11 no. Bs(2)
14 no. SWG(2)
10 no. TSS
4 no. Ln
7 no. As
13 no. FGF
11 no. Ln
1 no. Fj
6 no. As
11 no. Bc
13 no. SKG
1 no. MS
13 no. TSS
6 no. As
13 no. Ln
7 no. As
13 no. FGF
11 no. Ln
17 no. Bs(2)
16 no. BJF(2)
12 no. SKG(2)
8 no. SWG(2)
12 no. Bc(2)
12 no. As(2)
7 no. SWG(2)
12 no. Ln(2)
10 no. As(2)
14 no. BJF(2)
12 no. TSS(2)
17 no. TSS(2)
8 no. As(2)
14 no. Bc(2)
13 no. Bs(2)
13 no. As(2)
13 no. Ln(2)
13 no. SKG(2)
14 no. TSS(2)
14 no. SWG(2)
9 no. Ln(2)
12 no. Bs(2)
13 no. Bs(2)
7 no. BJF(2)
6 no. As(2)
12 no. Bc(2)
11 no. Bc(2)
12 no. Bc(2)
12 no. SWG(2)
12 no. As(2)
16 no. Ln(2)
12 no. Ln(2)
7 no. Ln(2)
13 no. BJF(2)
9 no. BJF(2)
4 no. KTK
7 no. CMF
8 no. Do
13 no. AWB
17 no. CMF
8 no. Dr
6 no. PGB
21 no. GR
28 no. CKF
8 no. ALW
4 no. PGB
13 no. KTK
8 no. Dr
7 no. GR
12 no. AKG
6 no. AWB
5 no. PGB
15 no. CKF
14 no. Dr
12 no. KTK
11 no. Dr
11 no. MSC
15 no. CMF
6 no. ALW
7 no. GR
8 no. MSC
5 no. KTK
9 no. Dr
9 no. GR
10 no. Do
13 no. Dr
9 no. PGB
7 no. GR
19 no. Dr
14 no. CKF
12 no. ALW
21 no. MSC
5 no. GR
7 no. KTK
8 no. CKF
13 no. AKG
14 no. AKG
10 no. MSC
Sun Mix 1
5 AVF
4 GR
5 MSC
4 MM
2 Pv
4 PGB
5 RJU
4 SLC
4 EHM
Sun Mix 2
6 AWB
9 DoSA
9 Ev
6 GR
6 MM
6 Pv
9 SoP
6 SLC
3 EHM
10 no. CKF(2)
18 no. St(2)
18 no. St
18 no. CKF
9 no. St(2)
18 no. Dc
32 no. St
18 no. St
18 no. Dc
30 no. St
26 no. CKF(2)
19 no. Dr(2)
23 no. GR
9 no. ALW
14 no. Do
4 no. Do
5 no. KTK
6 no. Dr
4 no. GR
15 no. MSC
4 no. PGB
6 no. GR
9 no. MSC
10 no. Do
16 no. CMF
6 no. KTK
15 no. Dr
18 no. CKF
10 no. AWB
18 no. MSC
12 no. GR
13 no. Gr
16 no. Dc
11 no. GR
7 no. KTK
11 no. GR
5 no. ALW
Accessible Path
Push To Exit EBD Push
Disabled Parking Only
Drop-off point for Accessible with Shared Safe Place, Sycamore Lane Community
Push To Exit EBD Push
Push To Exit EBD Push
Push To Exit EBD Push