


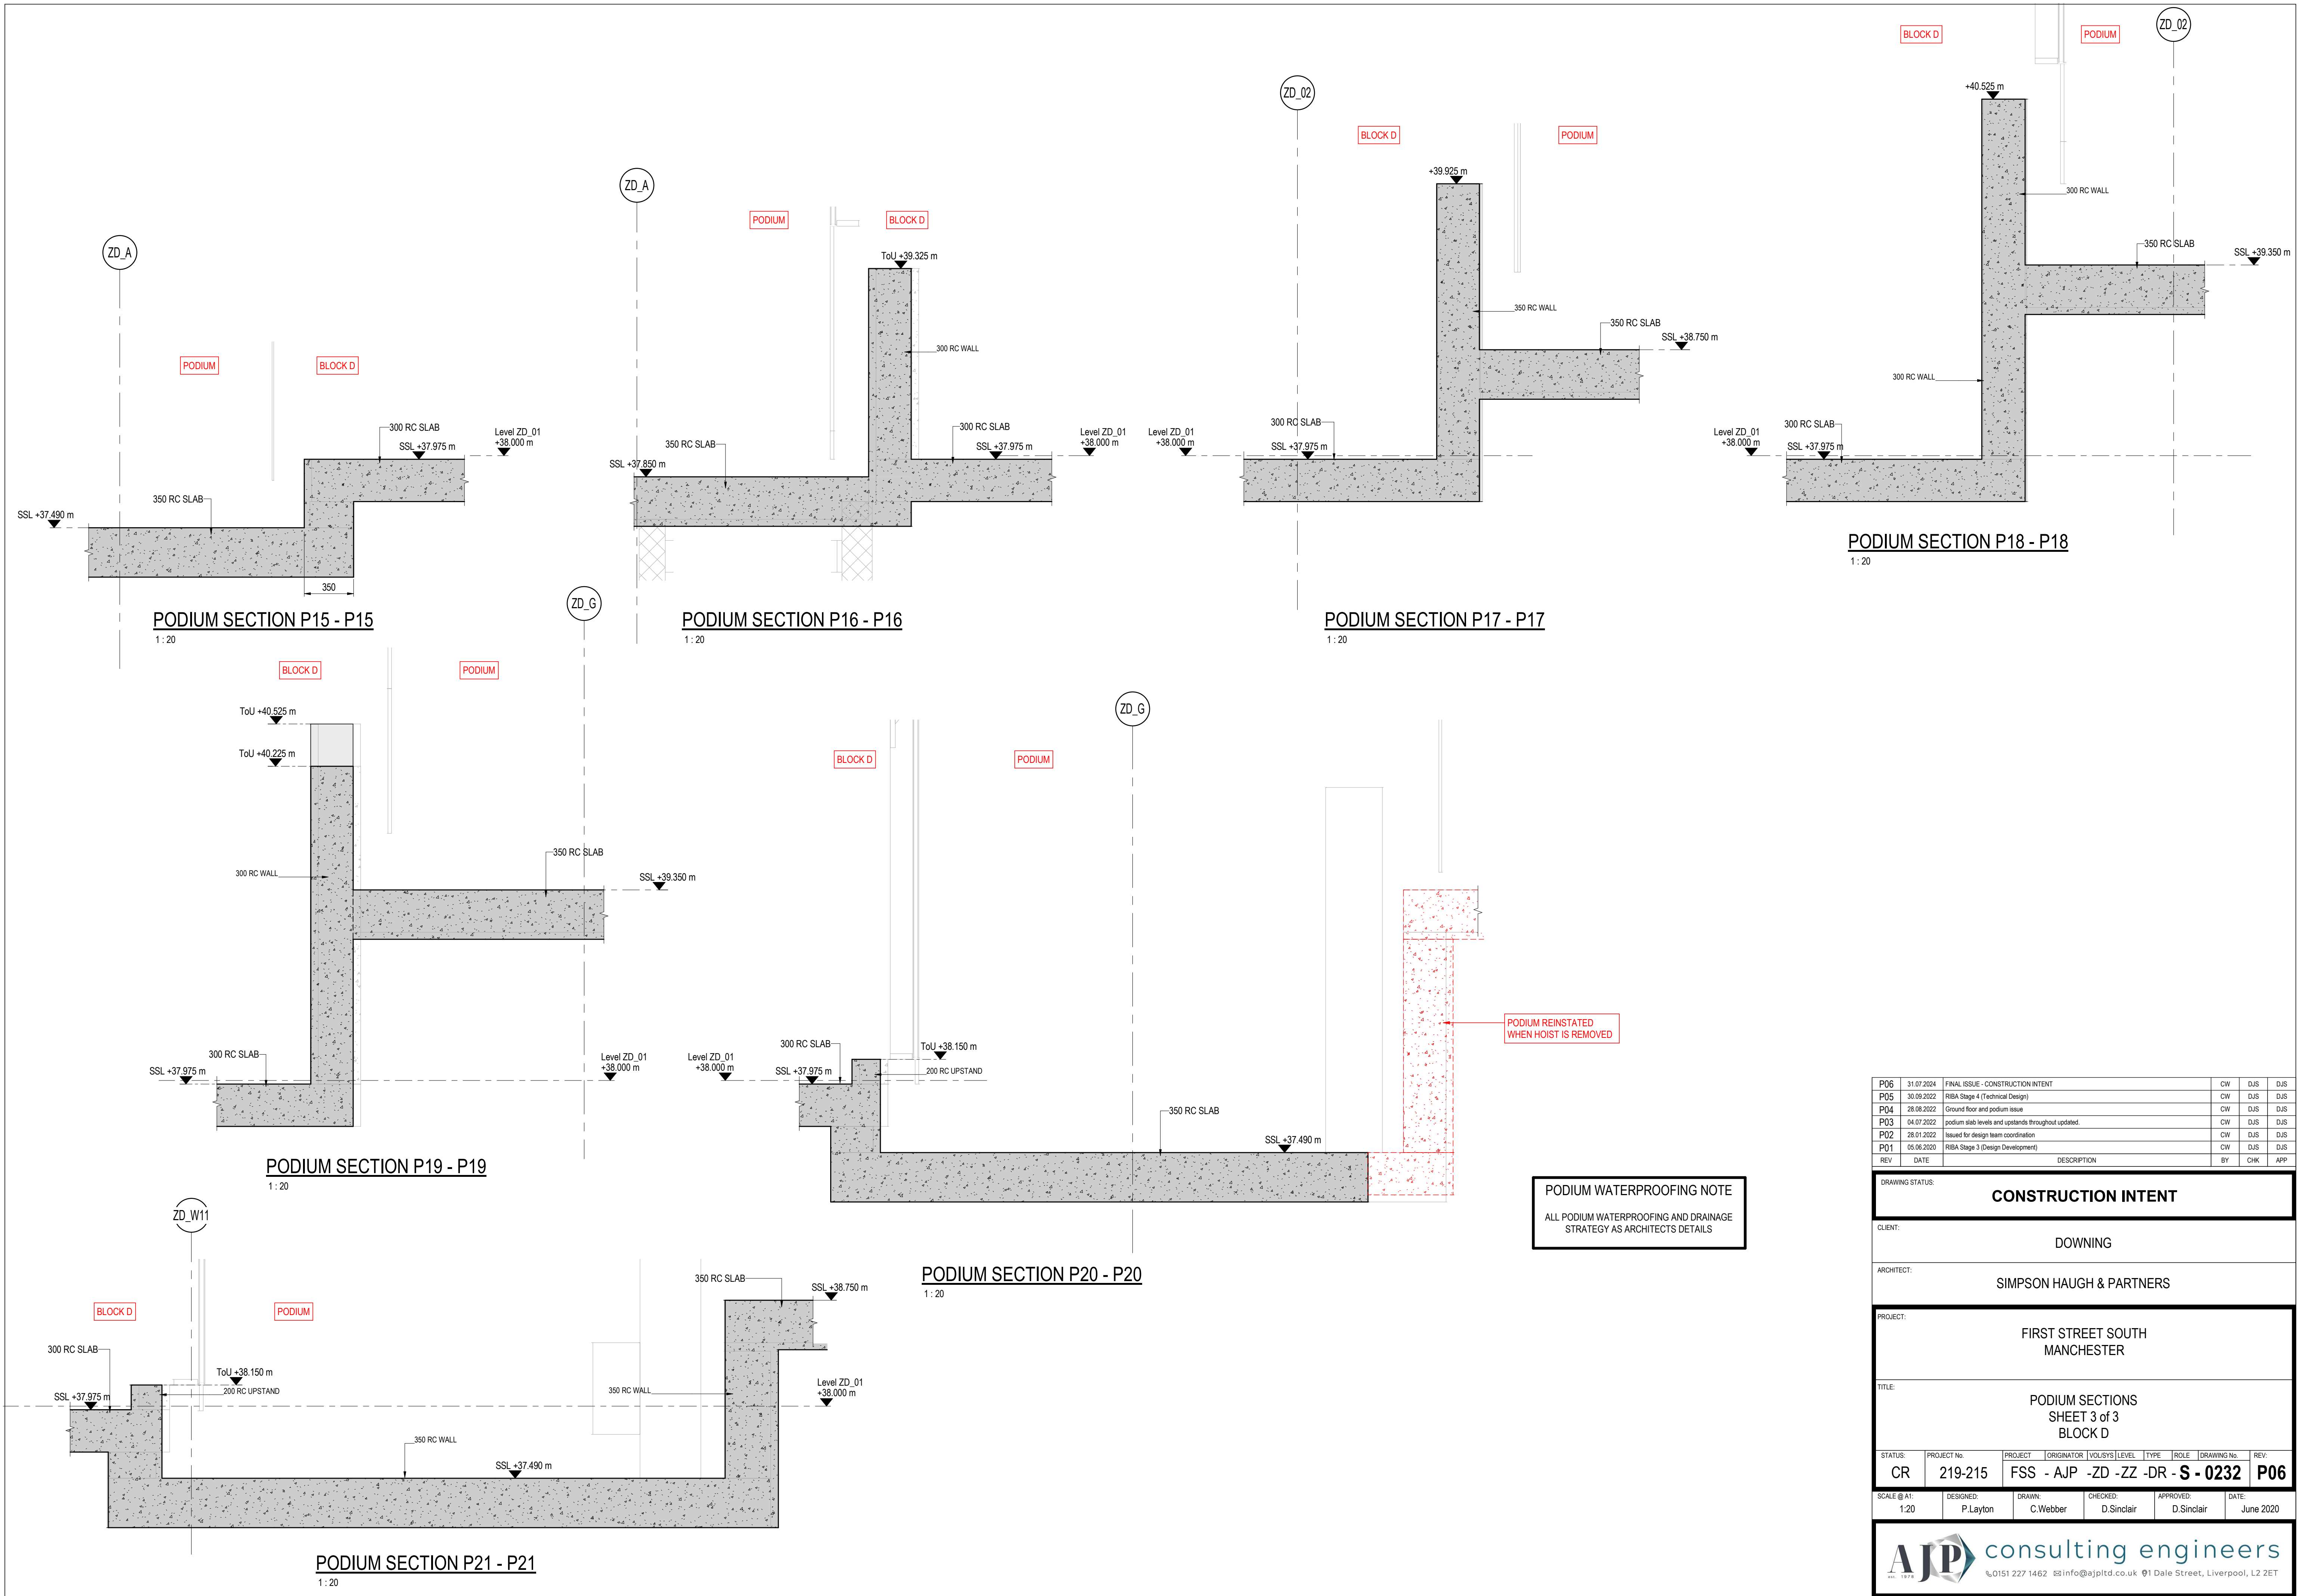

P06	31.07.2024	FINAL ISSUE - CONSTRUCTION INTENT	CW	DJS	DJS
P05	30.09.2022	RIBA Stage 4 (Technical Design)	CW	DJS	DJS
P04	28.08.2022	Ground floor and podium issue	CW	DJS	DJS
P03	04.07.2022	podium slab levels and upstands throughout updated.	CW	DJS	DJS
P02	28.01.2022	Issued for design team coordination	CW	DJS	DJS
P01	05.06.2020	RIBA Stage 3 (Design Development)	CW	DJS	DJS
REV	DATE	DESCRIPTION	BY	CHK	APP

DRAWING STATUS:

CONSTRUCTION INTENT

CLIENT:

DOWNING

ARCHITECT:

SIMPSON HAUGH & PARTNERS

PROJECT:

FIRST STREET SOUTH
MANCHESTER

TITLE:

PODIUM SECTIONS
SHEET 3 of 3
BLOCK D

STATUS:	PROJECT No:	PROJECT	ORIGINATOR	VOL/ISS	LEVEL	TYPE	ROLE	DRAWING No:	REV:
CR	219-215	FSS - AJP	-ZD -ZZ	-DR	-S	-0232	P06		

SCALE @ A1:	DESIGNED:	DRAWN:	CHECKED:	APPROVED:	DATE:
1:20	P Lanyon	C.Webber	D.Sinclair	D.Sinclair	June 2020

0151 227 1462 info@ajpltd.co.uk 01 Dale Street, Liverpool, L2 2ET