
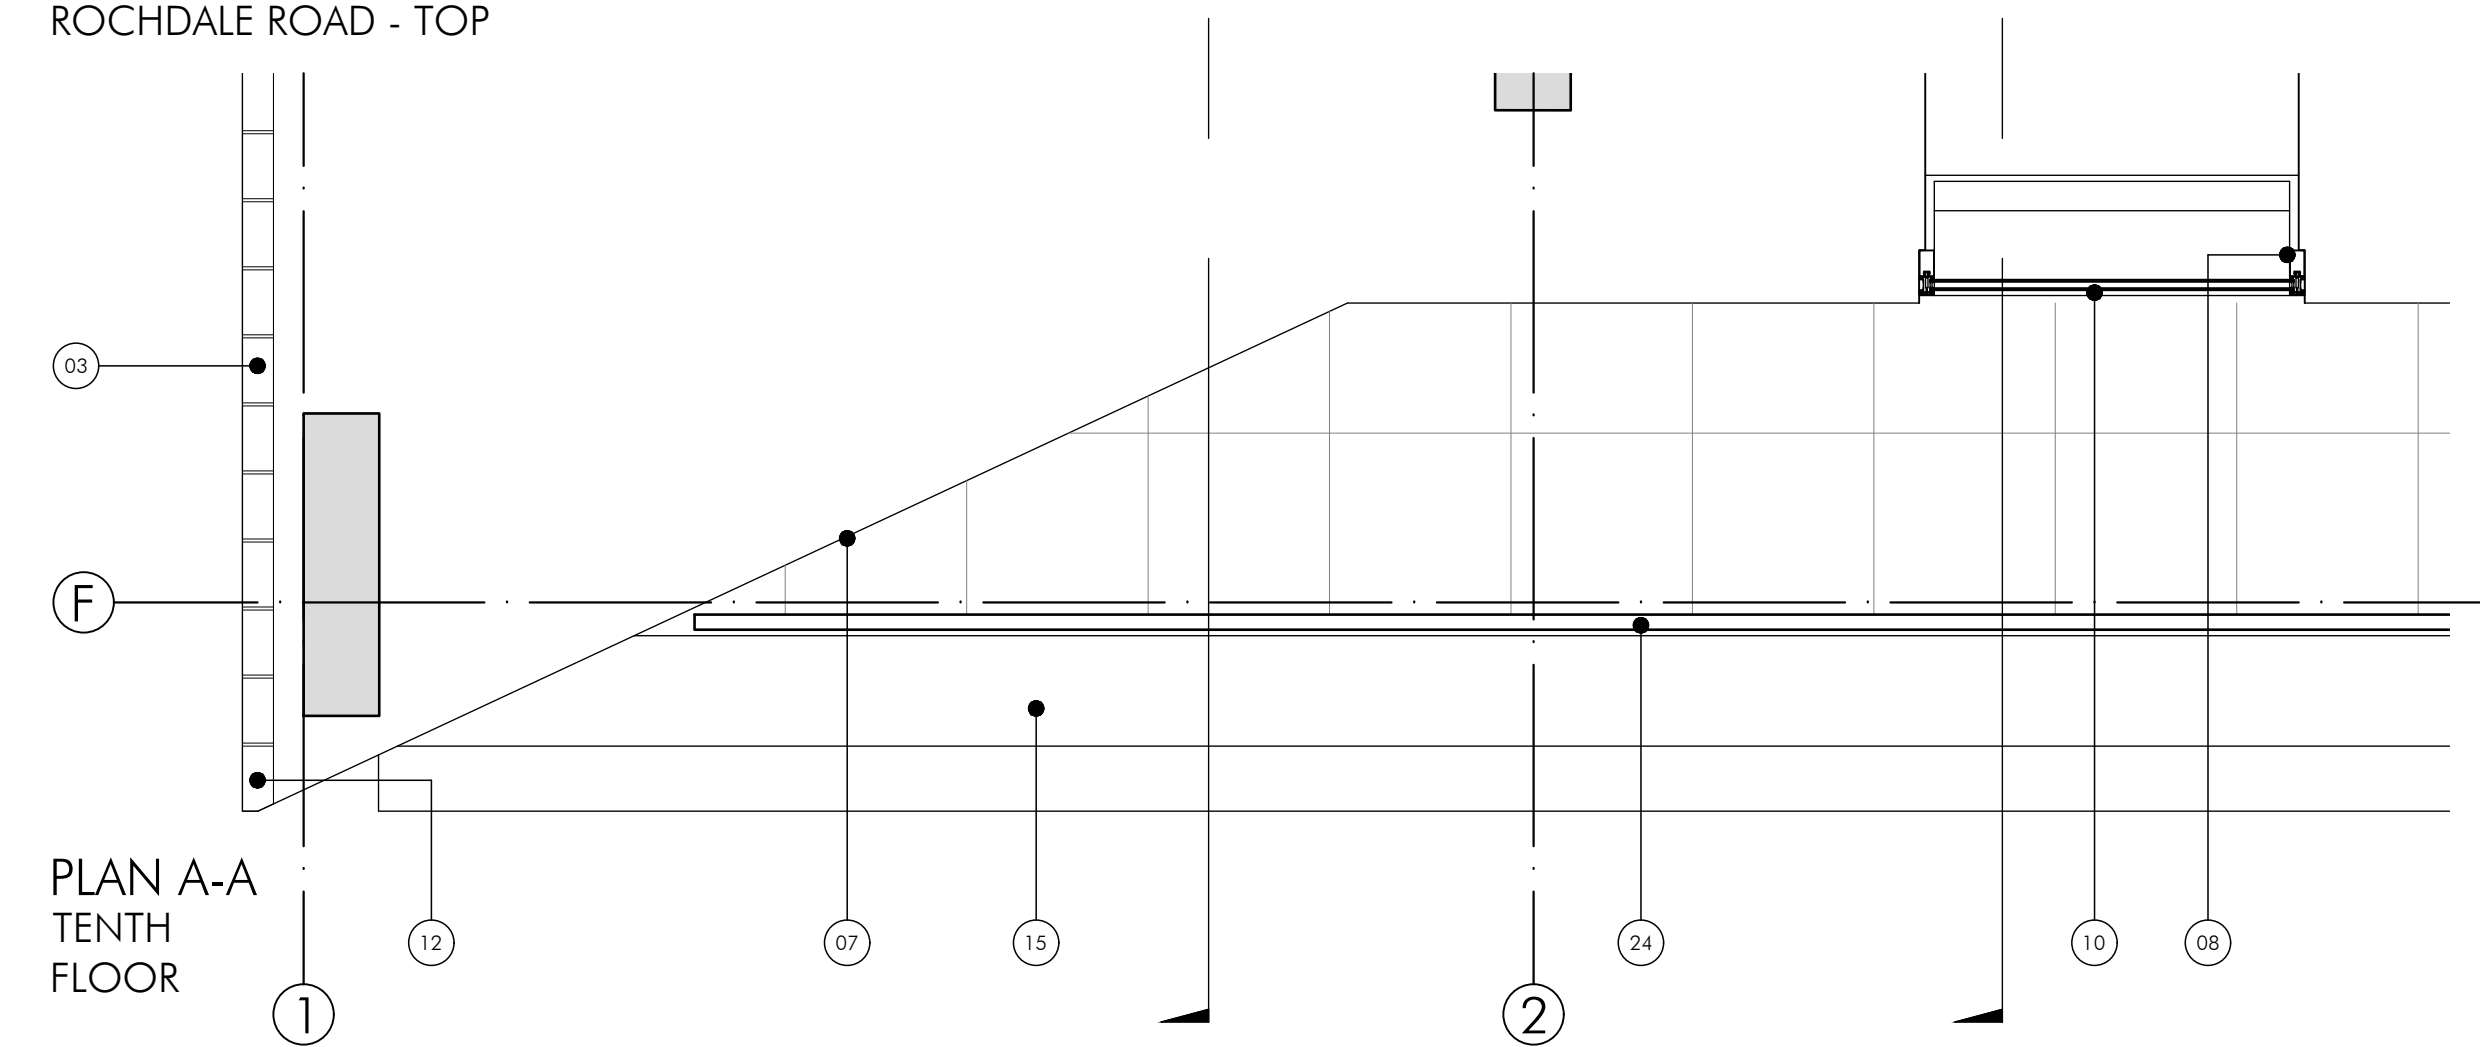
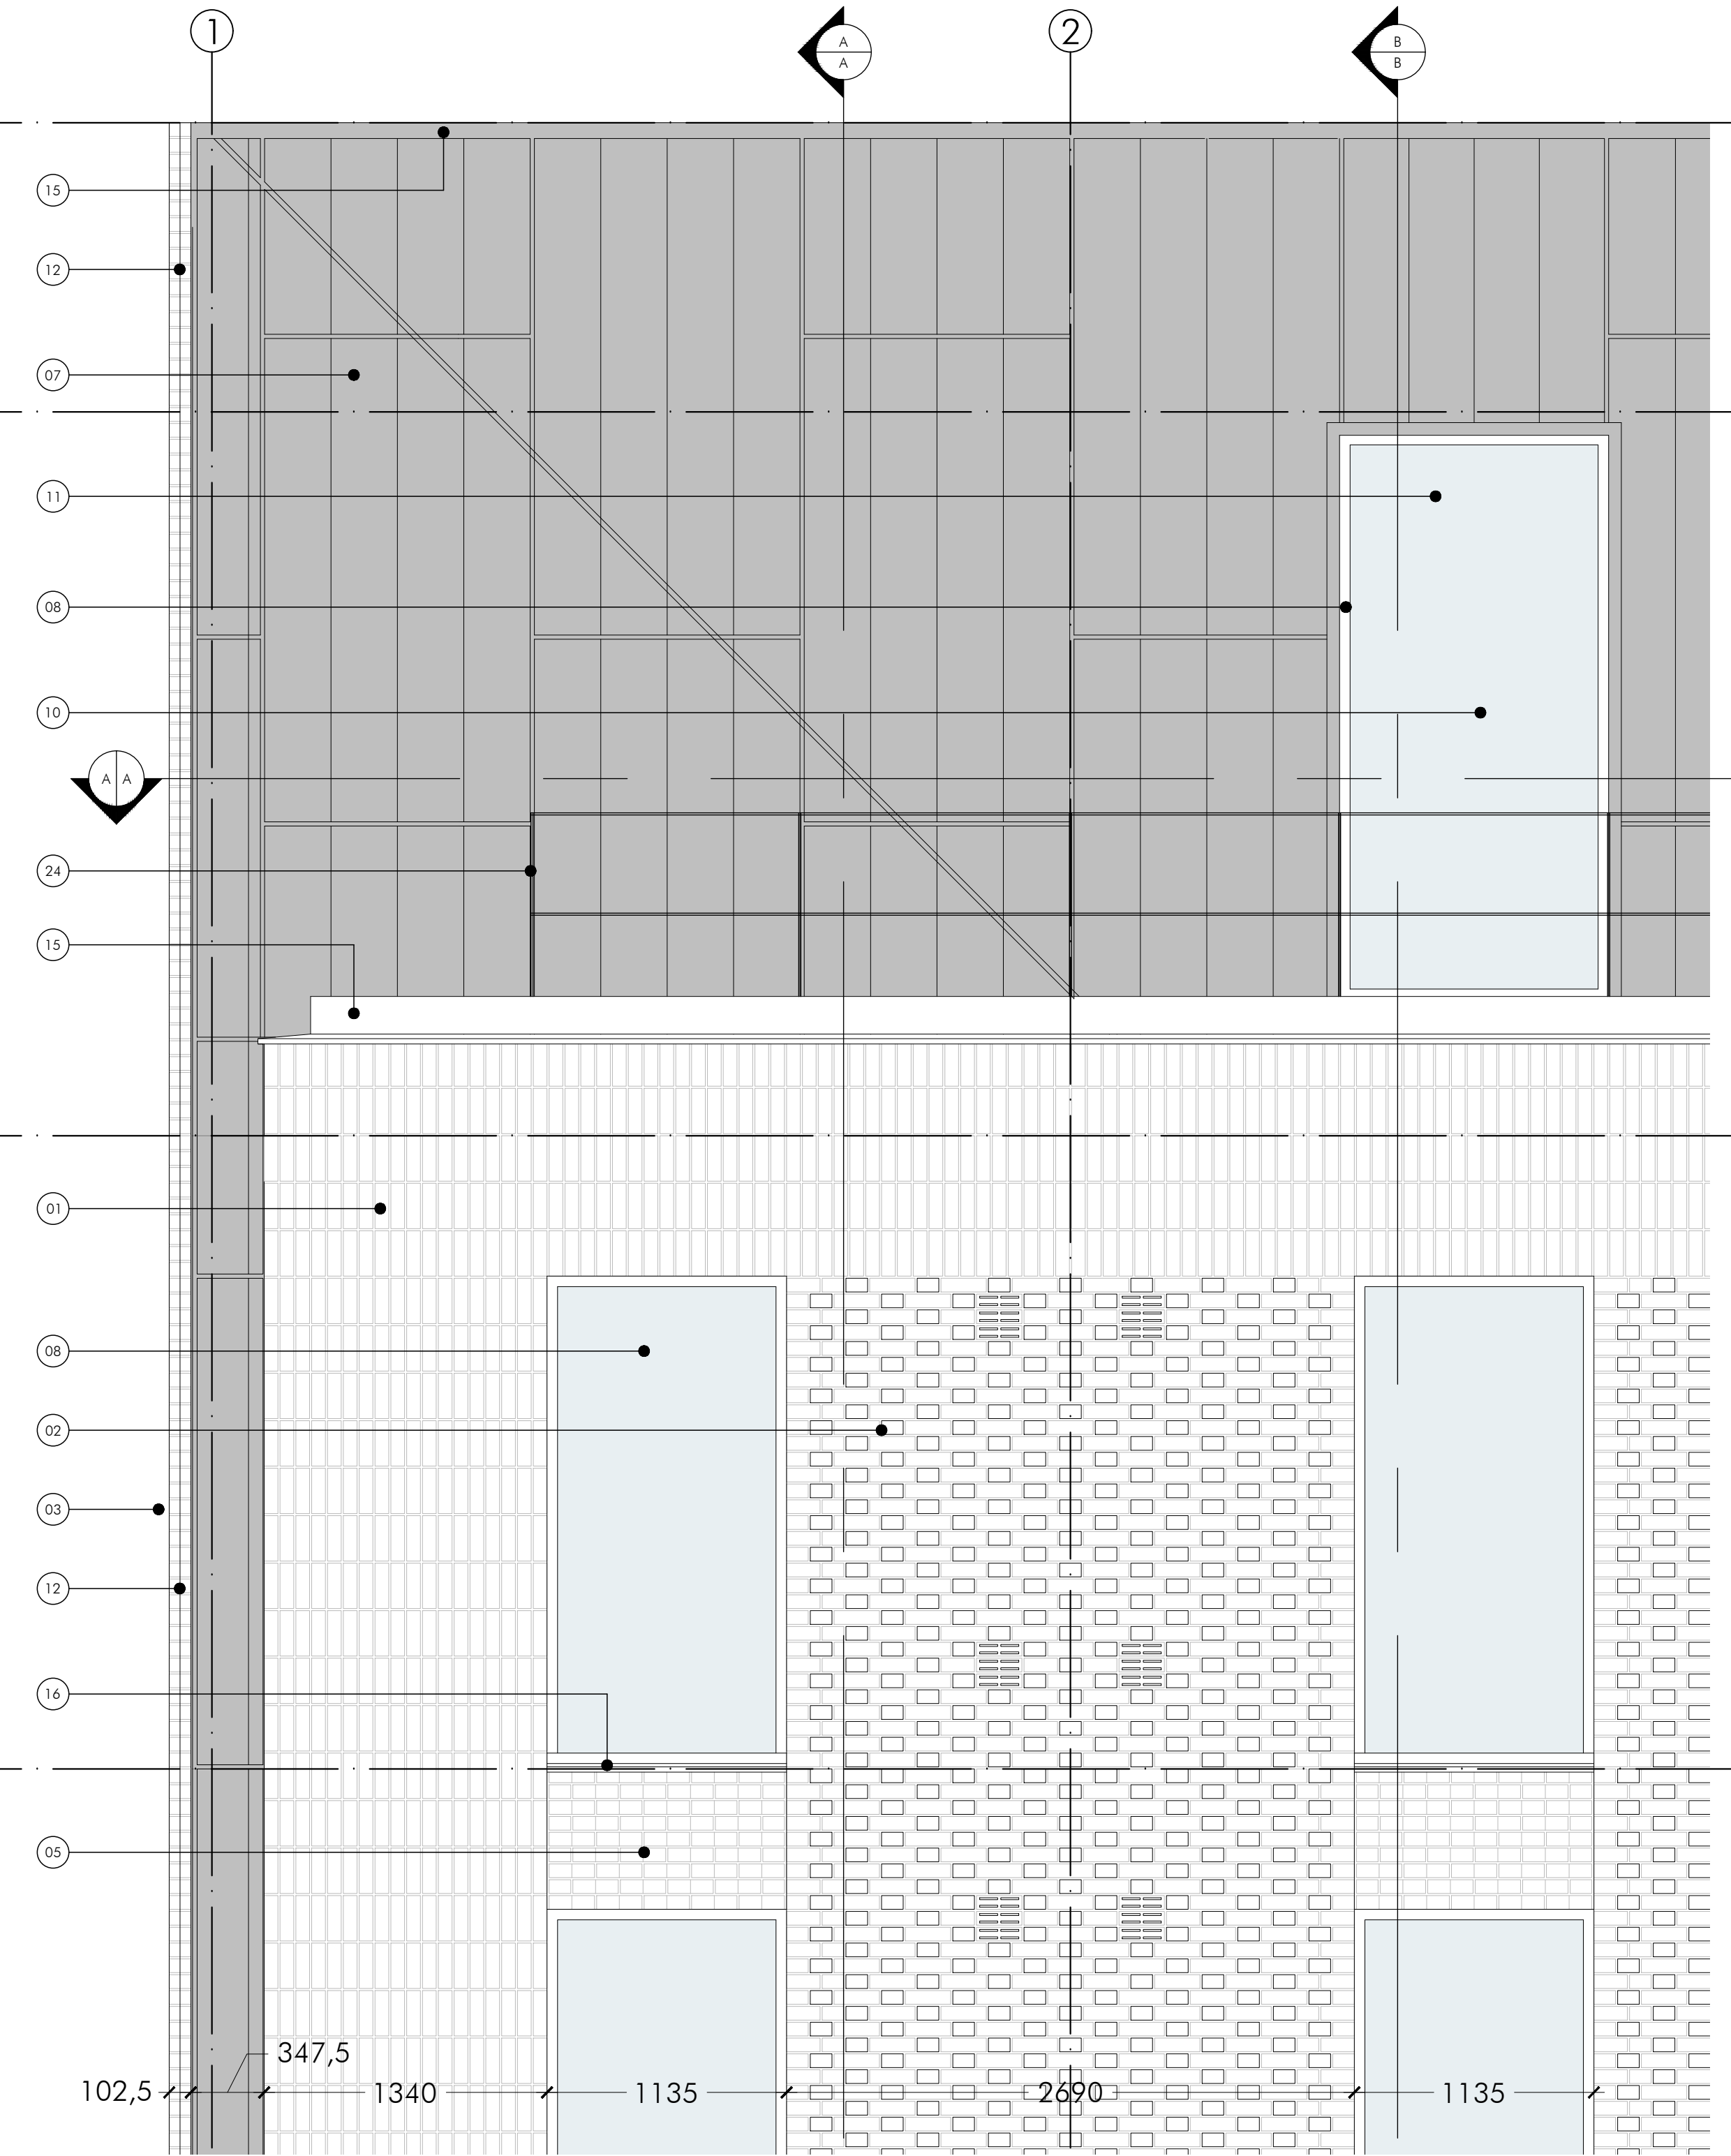


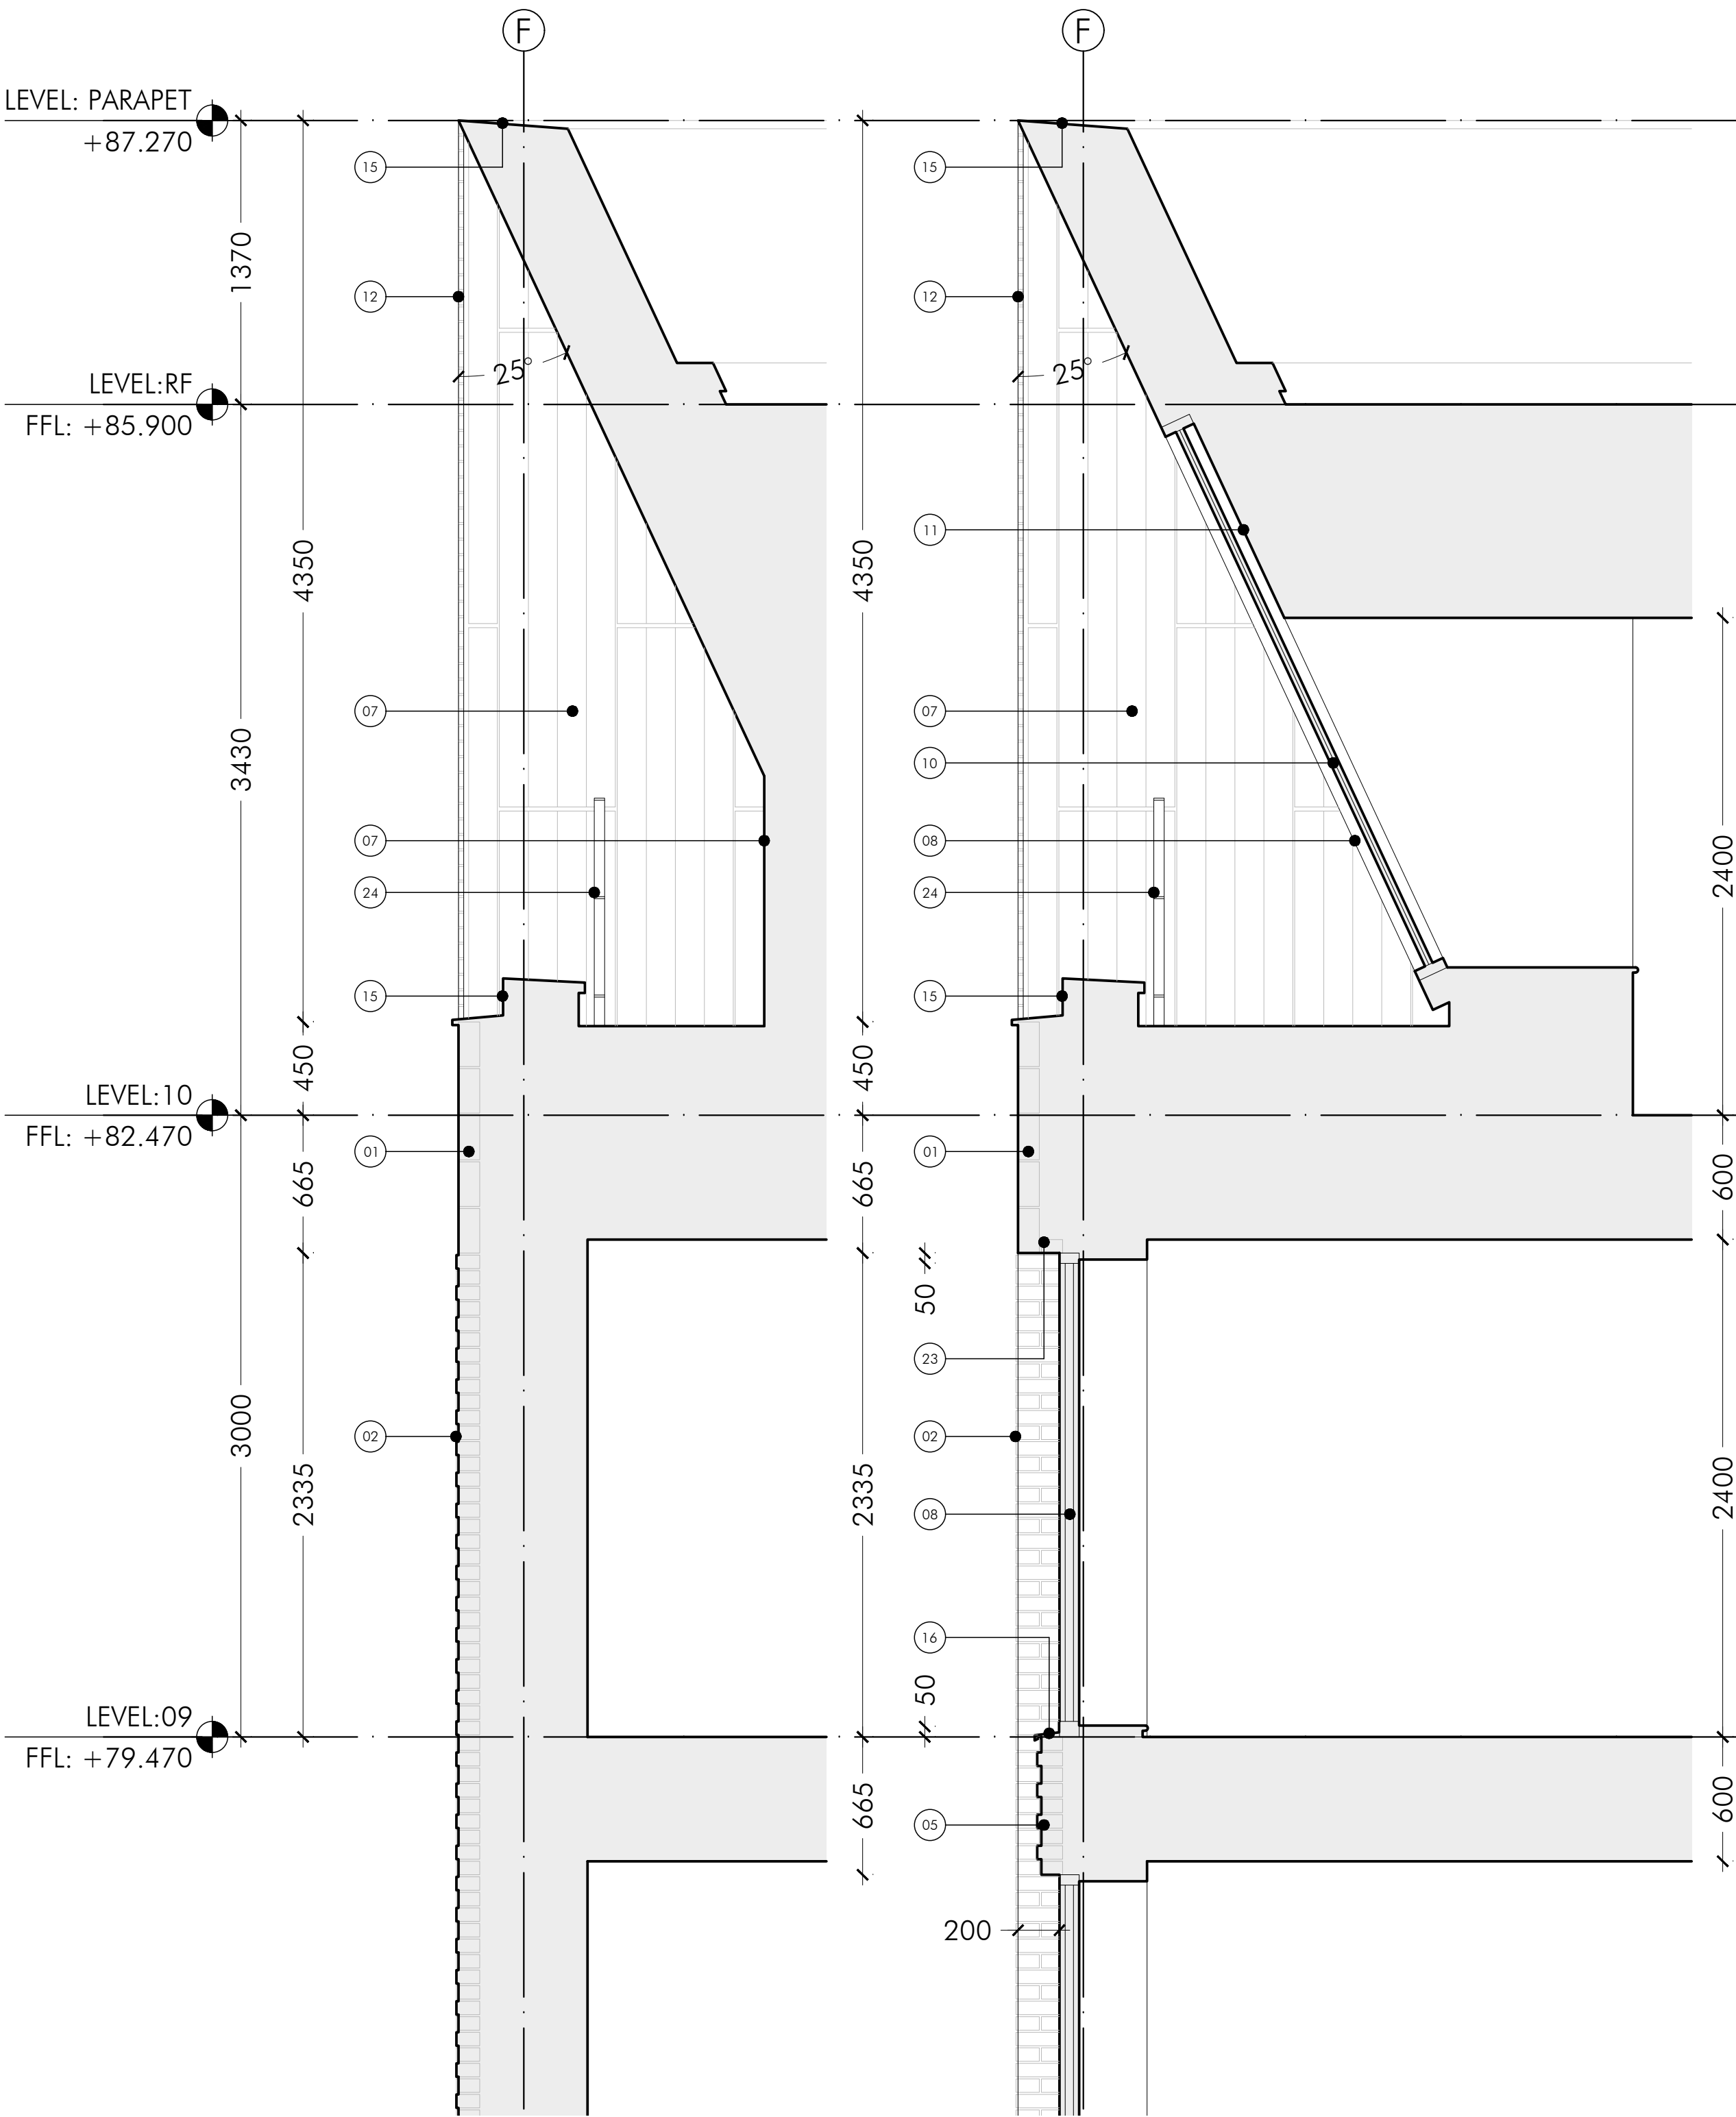

ROCHDALE ROAD ELEVATION

- 01 STACK-BONDED, SOLDIER COURSE, RED BRICKWORK WITH VARIATION OF TONE AND FLUSH BRUSHED MORTAR JOINTS
- 02 FLEMISH-BONDED, RED BRICKWORK WITH VARIATION OF TONE AND FLUSH BRUSHED MORTAR JOINTS WITH 10MM PROJECTING HEADS
- 03 STRETCHER-BONDED, RED BRICKWORK WITH VARIATION OF TONE AND FLUSH BRUSHED MORTAR JOINTS
- 04 STACK-BONDED, RED BRICKWORK RECESS WITH VARIATION OF TONE AND FLUSH BRUSHED MORTAR JOINTS
- 05 'SAWTOOTH', STRETCHER-BONDED, GREY GLAZED BRICKWORK RECESSED SPANDREL PANELS WITH VARIATION OF TONE AND FLUSH BRUSHED MORTAR JOINTS
- 06 STACK-BONDED, SOLDIER COURSE RED BRICKWORK RECESSED SPANDREL PANELS WITH VARIATION OF TONE AND FLUSH BRUSHED MORTAR JOINTS
- 07 PARTIALLY REFLECTIVE METAL CLADDING WITH SECRET FININGS AND STAGGERED PANELING
- 08 PPC RAL 7016 ALUMINIUM WINDOWS, FRAME THICKNESS NOM. 50-52MM
- 09 PPC RAL 7016 ALUMINIUM CURTAIN WALLING SYSTEM, TYPICAL NOM. 50-52MM
- 10 ANGLED GLAZING
- 11 PPC METAL FASCIA TO MATCH METAL CLADDING
- 12 FLUSH BRUSHED CHAMFERED BRICK FRAME
- 13 PPC METAL SOFFIT
- 14 DOWNLIGHTS WITHIN SOFFIT
- 15 PPC RAL 7016 PRESSED METAL COPING
- 16 PPC RAL 7016 PRESSED METAL SILL FABRICATED AS A SINGLE PIECE
- 17 PPC VERTICAL LOUVRES OR METAL CLADDING PANELS WITH METAL FINES TO MATCH ZINC CLADDING
- 18 PPC LOUVRES
- 19 SOLDIER COURSE BRICKWORK
- 20 CIRCULAR, EXPOSED ARCHITECTURAL QUALITY POLISHED CONCRETE COLUMNS
- 21 PPC RAL 7016 METAL UPSTAND
- 22 YORKSTONE PAVING
- 23 BRICK WINDOW REVEAL
- 24 PAINTED METAL BALUSTRADE

DRAWN	REVISION	DATE	VER
 ALLISON PIKE ARCHITECTS & DESIGNERS			
7 Buxton Road West, Disley, Stockport, Cheshire, SK12 2AE. Website: www.allisonpike.com			
Telephone: 01663 763000 Facsimile: 01663 766772 Email: studio@allisonpike.com			
© Allison Pike Partnership Limited.			
PLANNING ISSUE	PROJECT PREMIER INN ROCHDALE ROAD 25 ROCHDALE ROAD MANCHESTER, M4 4HT		
	TITLE PROPOSED TYPICAL BAY STUDY 02 ROCHDALE ROAD ELEVATION TOP		
	SCALE 1:25 @ A1		
	DRAWING No L017-APA-23-01.10-D-A-900010		REVISION