


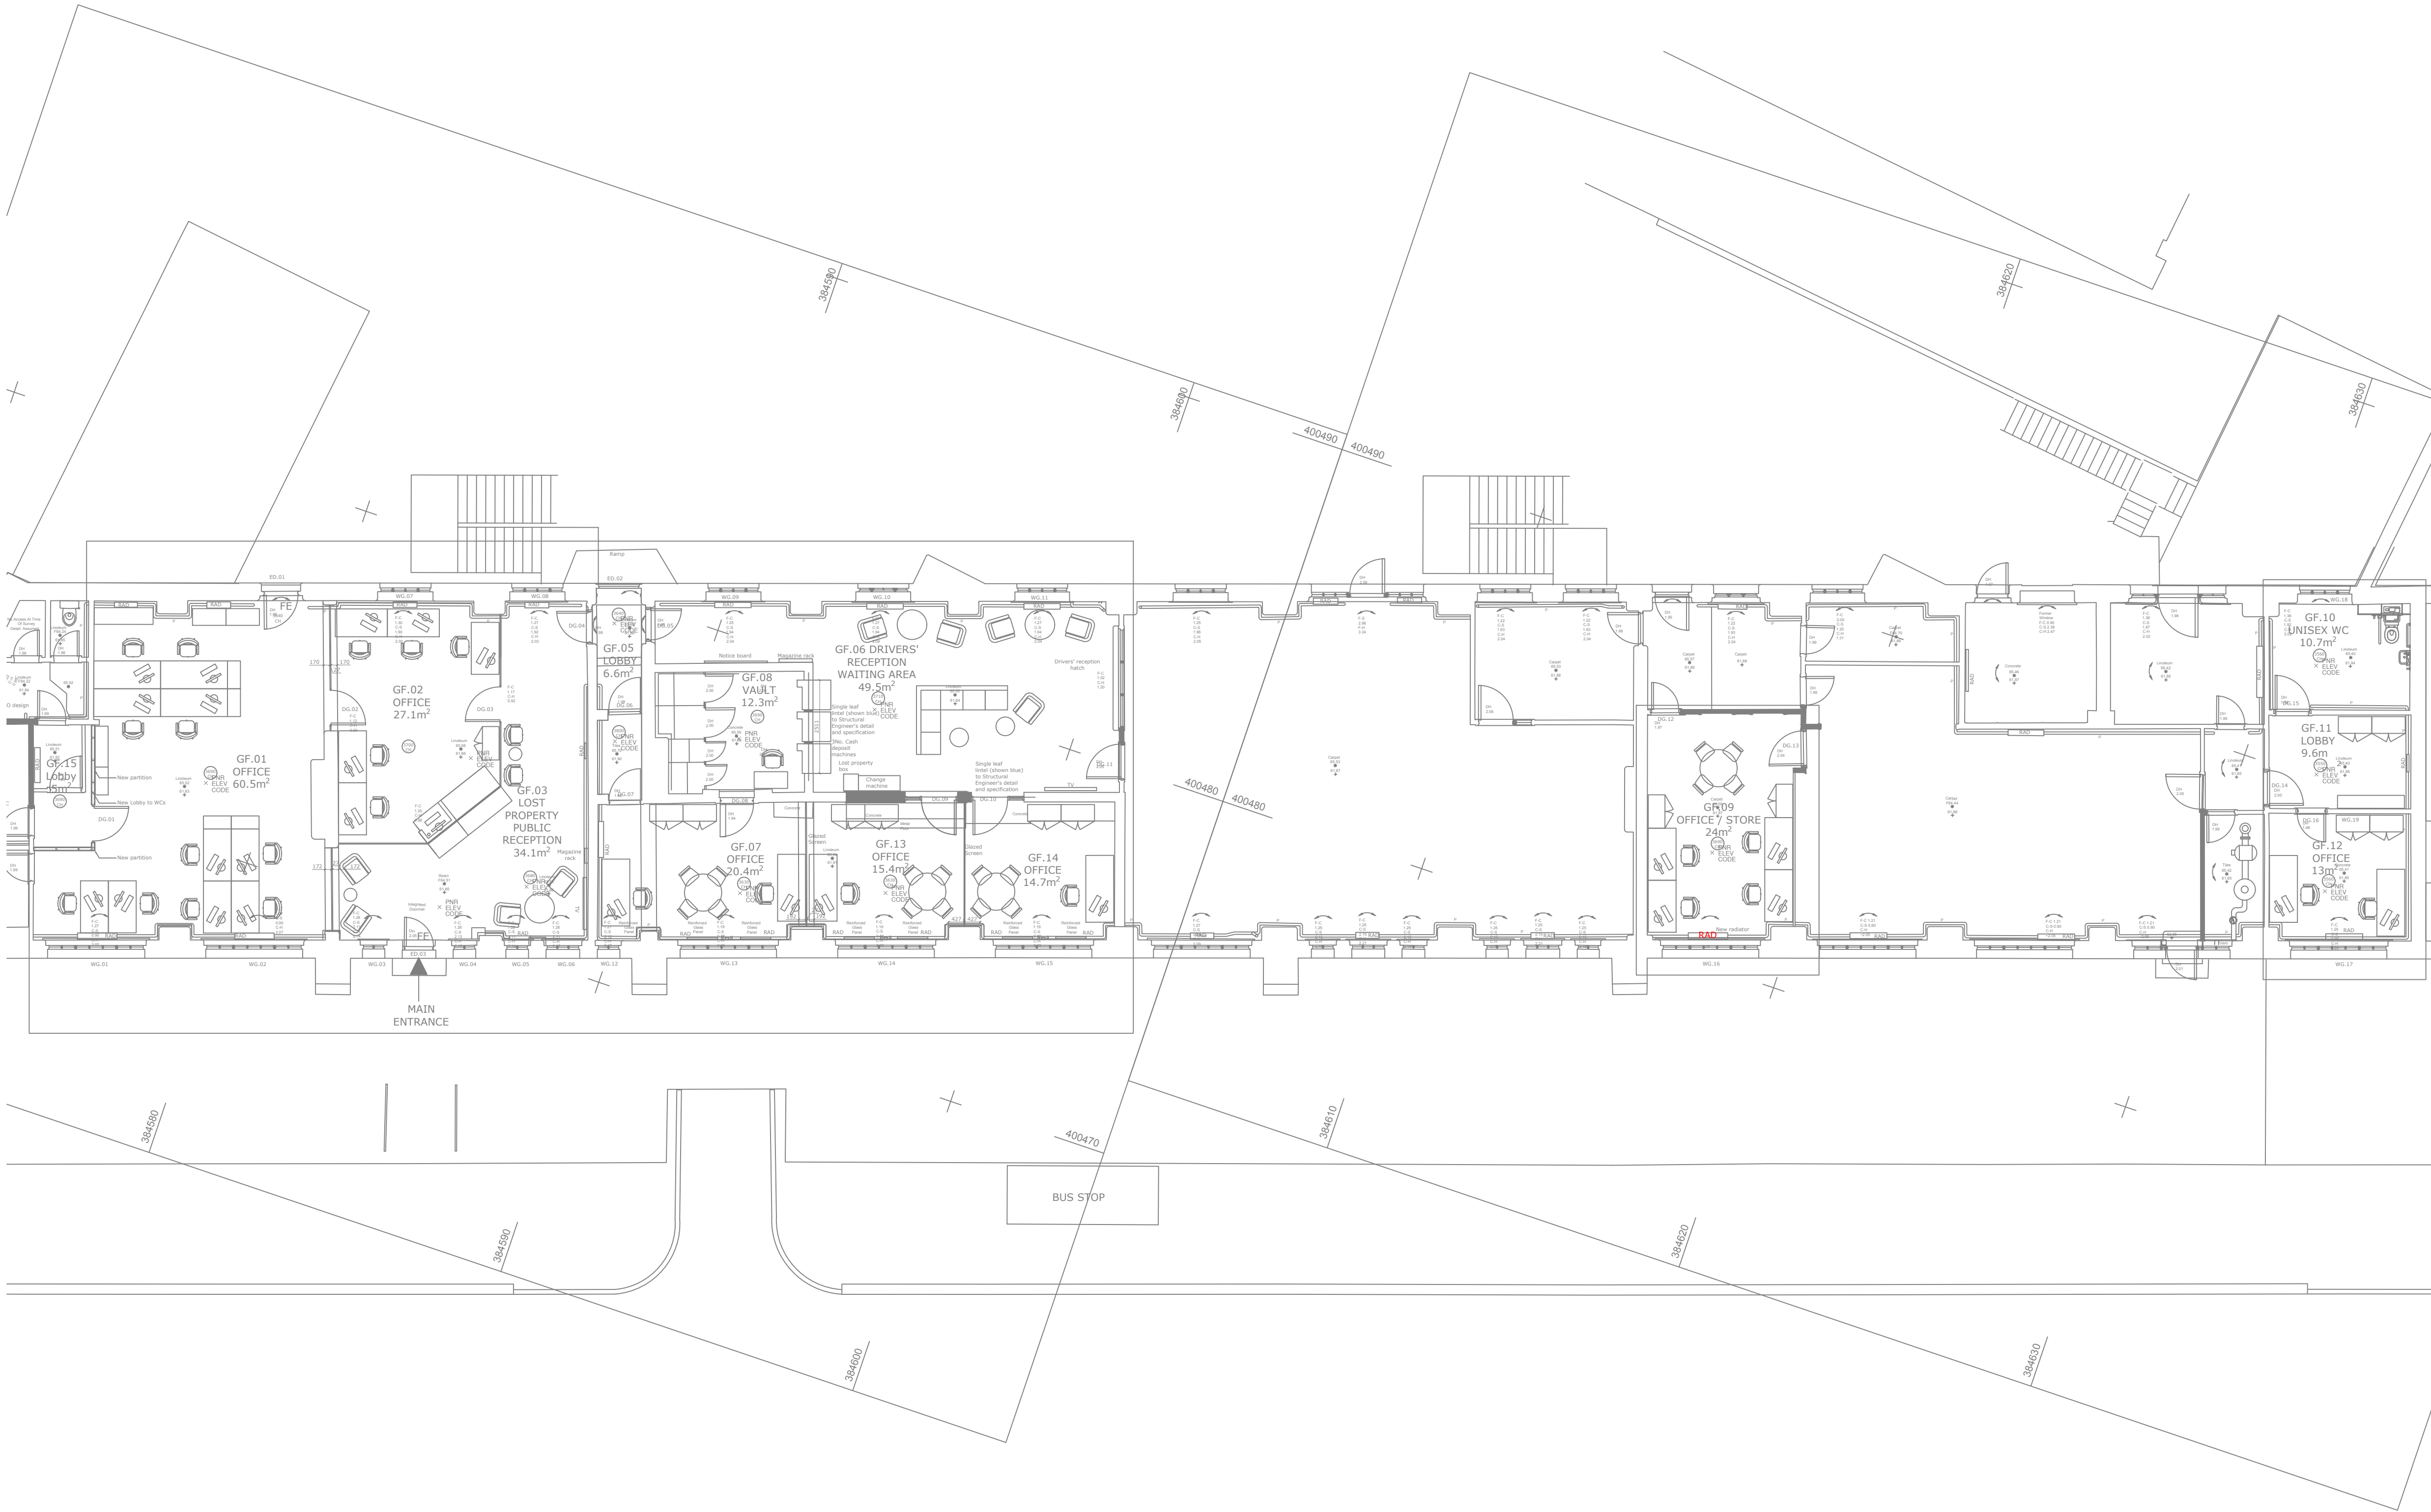

LEGEND	
RAD	Column Radiator - NEW

P2	Alterations	01.07.25	APM	AF	AF
P1	Preliminary Issue	14.04.25	APM	AF	AF
Rev.	Revision note	Date	Rev.	Sgn.	Chg.

TFGM - QUEENS ROAD BUS DEPOT -
CHEETHAM HILL

LTHW LAYOUT

SCALE	DATE	DRAWING NUMBER	REV
1:100 @ A1	14.04.25	TFGM 05	P2
DRW	DESIGN		
APM	AF		