


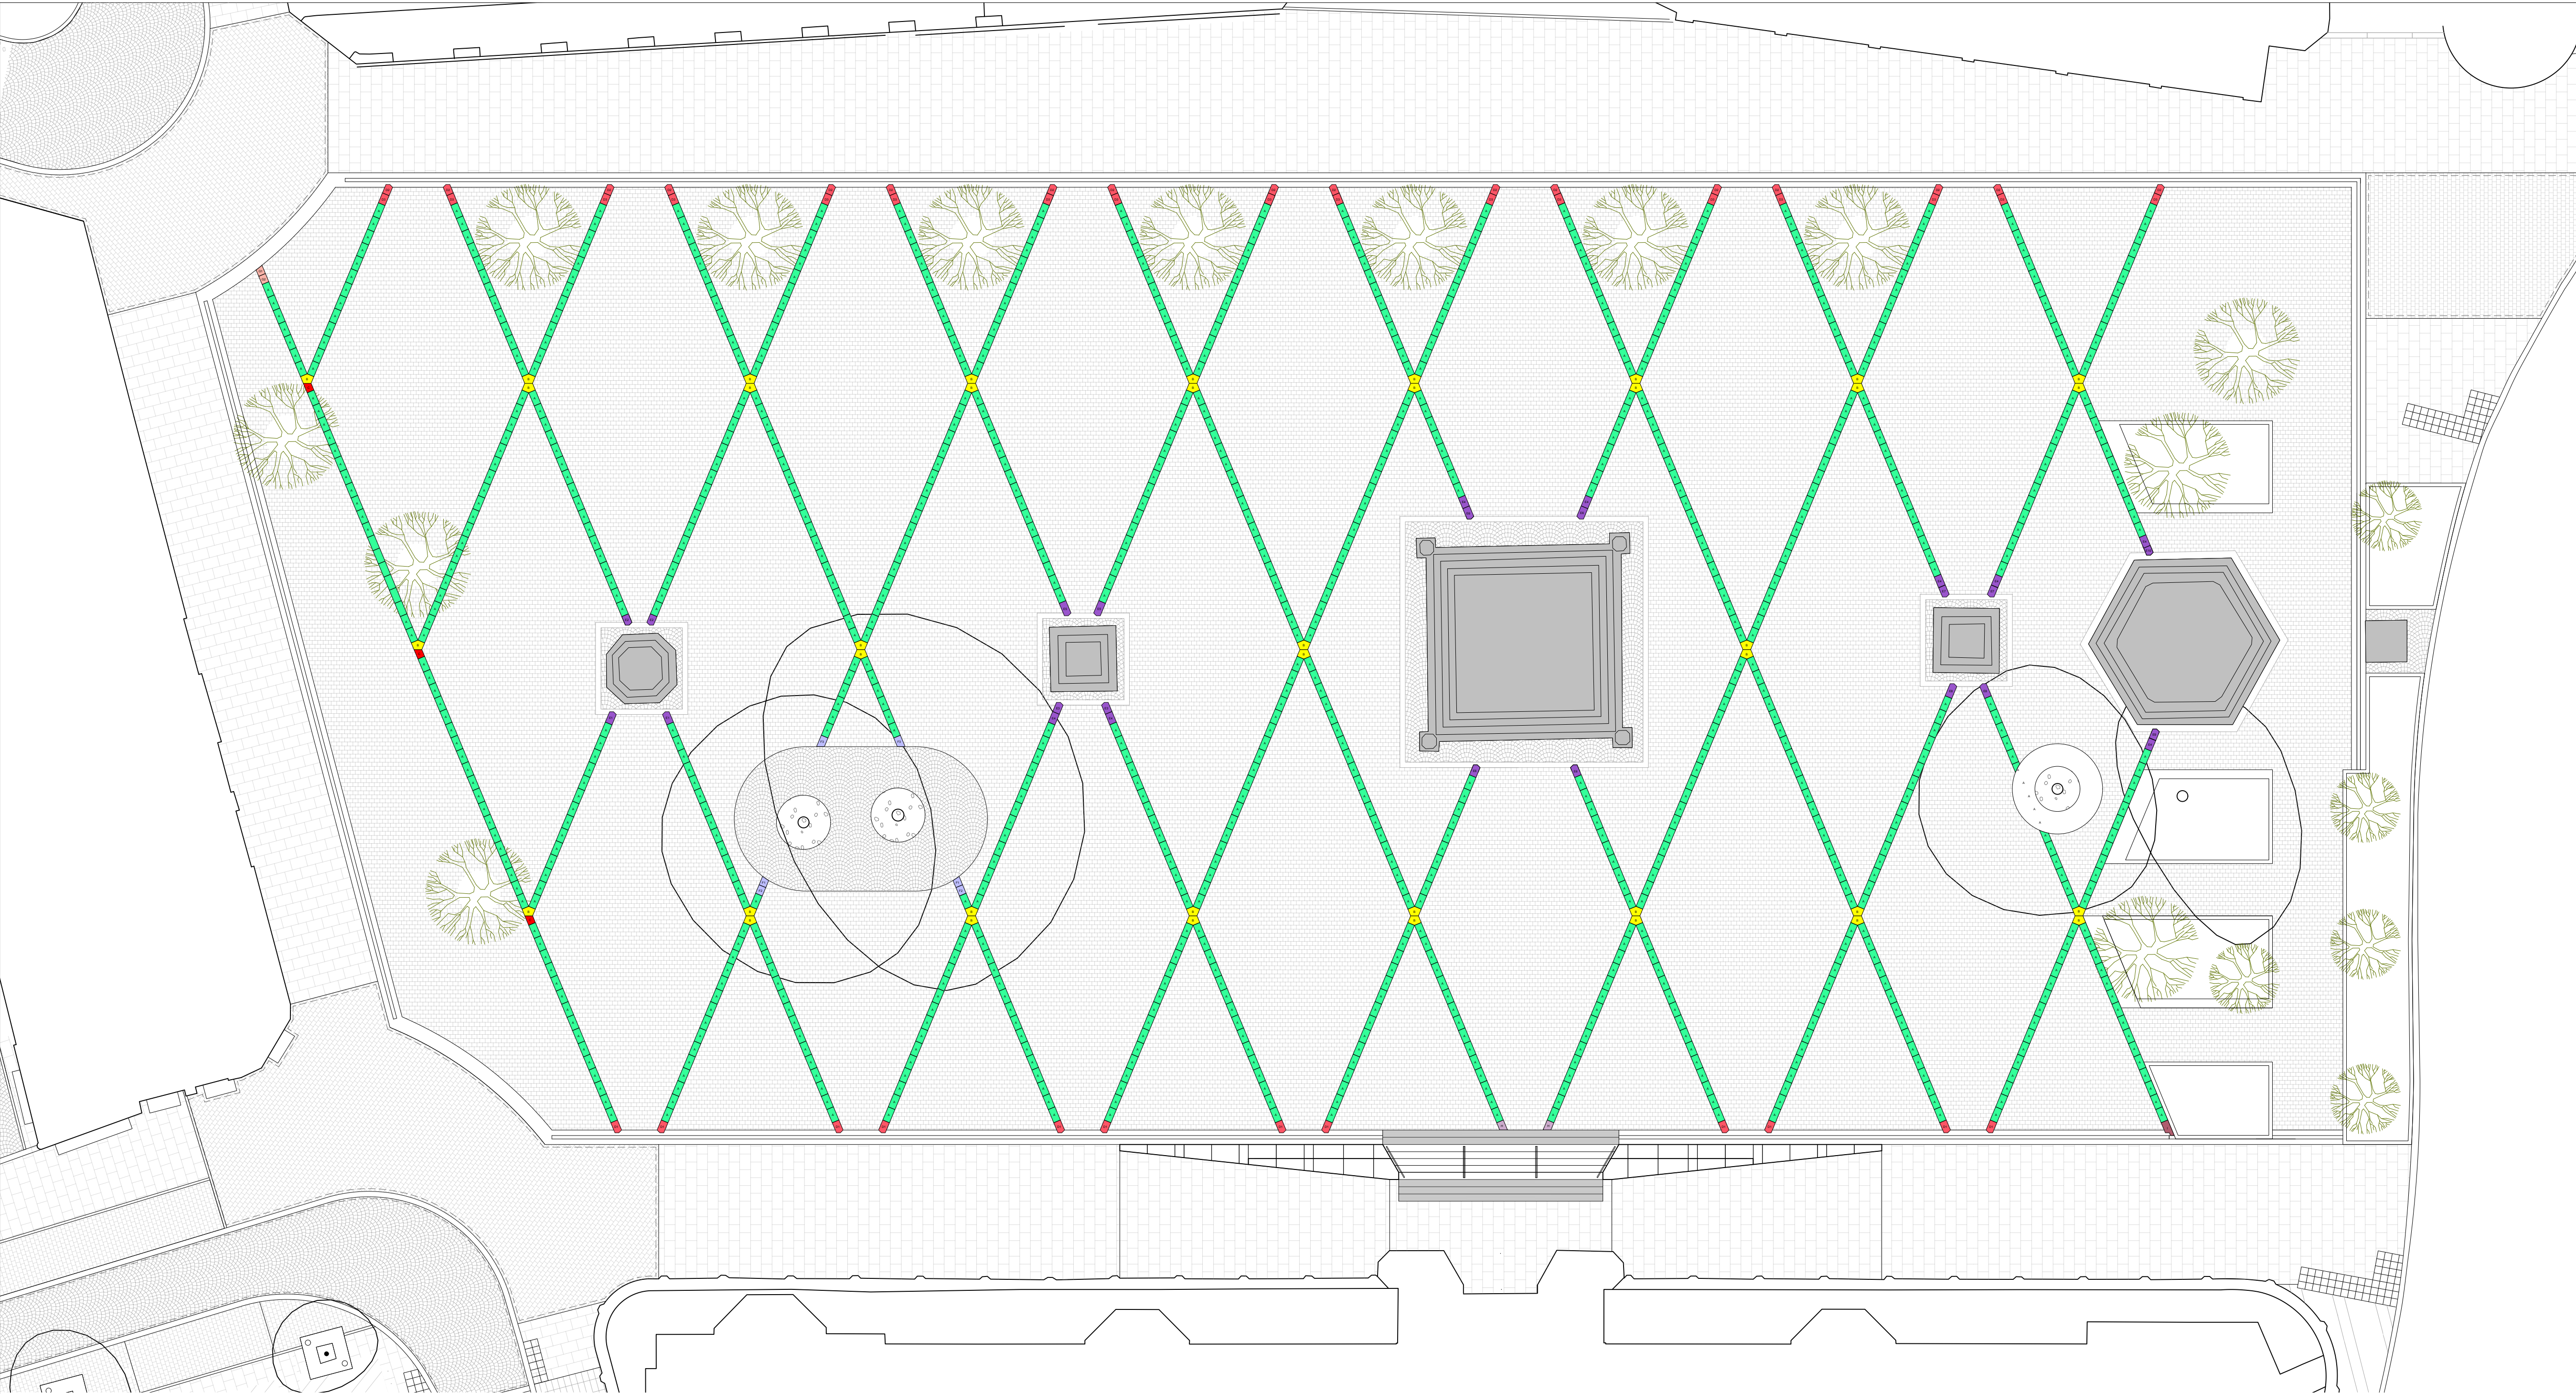

THIS DRAWING IS COPYRIGHT PROTECTED AND MAY NOT BE REPRODUCED IN WHOLE OR PART WITHOUT WRITTEN PERMISSION FROM THE CLIENT.

NOTES


1. Drawings shall be in accordance with the drawing.
2. Dimensions shall be in millimetres unless otherwise stated.
3. All dimensions shall be in millimetres unless otherwise stated.
4. The drawing shall be in accordance with the drawing.
5. The drawing shall be in accordance with the drawing.
6. The drawing shall be in accordance with the drawing.
7. The drawing shall be in accordance with the drawing.

1. Granite Diamond Paving Bands - REF S2.2
To clause Q25/142B and 142C

Main bands: 400mm width x 100mm depth.
Refer to drawing for bespoke lengths of units.

Special units: Bespoke units at intersections of bands and edge channel. Diamond intersection units to have inlaid bronze castings as indicated (subject to development of final detail). To be securely anchored into stone using threaded rod and epoxy resin.
Bond: Stretcher bond.
Cut units: lengths to be bespoke as indicated, cutting to be minimal and to be agreed with Landscape Architect prior to installation.

Paving Schedule - Granite Diamond Paving Band - REF S2.2

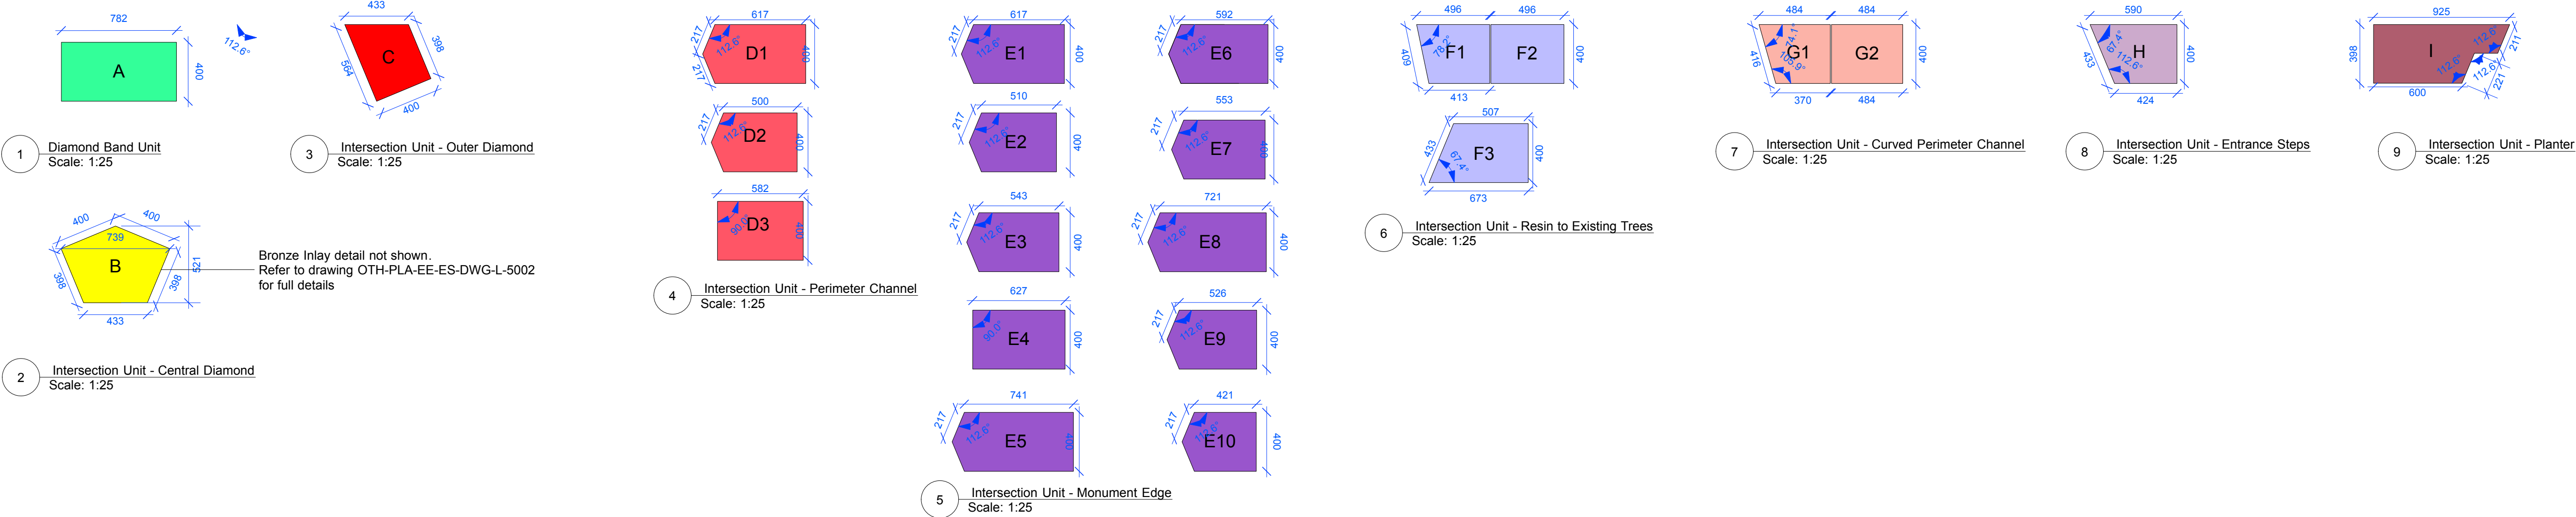

C01	01/04/21	Construction Issue	SR	MS/KR
Revision	Date	Description	Drawn	Apprvd.
Planit I.E. Limited E: info@planit-ie.com W: planit-ie.com MANCHESTER 2 Back Grafton St., Altrincham, WA14 1DY T: 0161 928 9281 LONDON Unit 6 Waterside, 44-48 Wharf Road, London, N1 7UX T: 0207 253 5678 LIVERPOOL No. 8 Princes Parade, Princes Dock, Liverpool, L3 1DL T: 0151 705 6746				
Client	Manchester City Council			
Project	Our Town Hall			
Drg Title	Detailed Paving Units - Drawing 1 of 3 Schedule of Diamond Band Units			
Created on	Created by	Approved by		
26.07.19	SR	MS/KR		
Scale	Size	Workstage		
As shown	A1	Stage 5		
Drg No.	Suitability	Revision		
OTH-PLA-EE-ES-DWG-L-5017	S4	C01		