


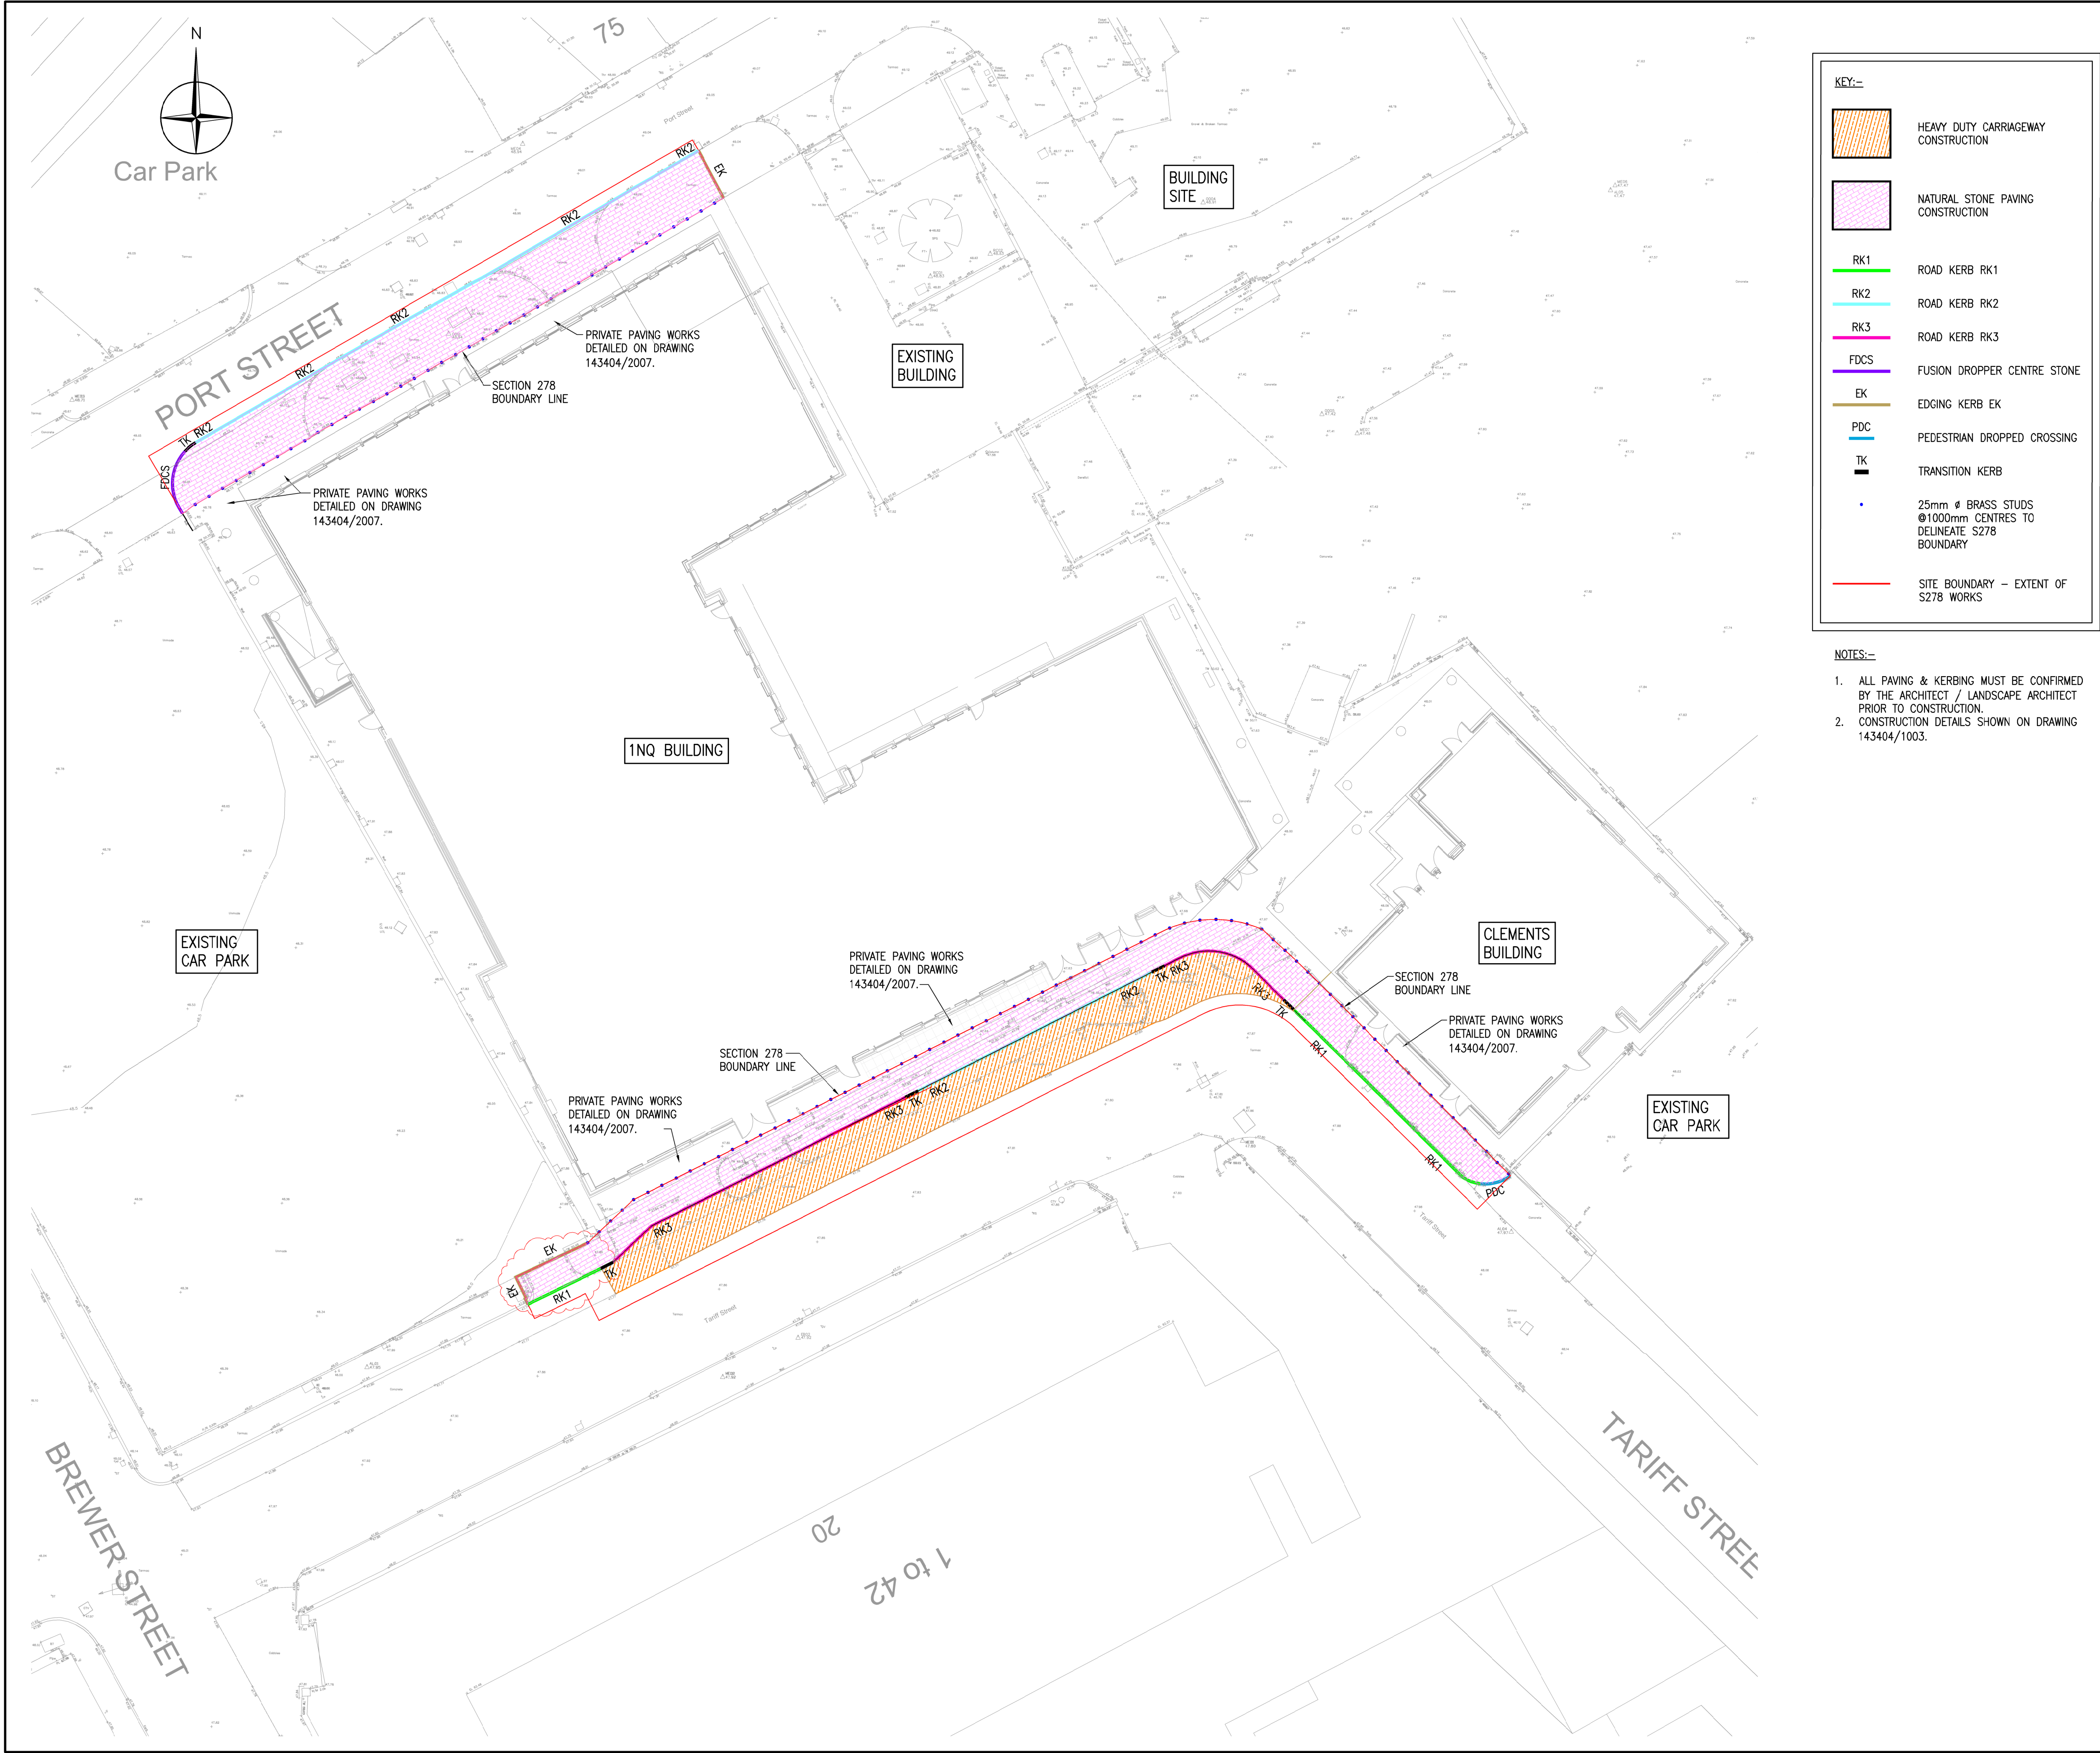

KEY:-

	HEAVY DUTY CARRIAGEWAY CONSTRUCTION
	NATURAL STONE PAVING CONSTRUCTION
	ROAD KERB RK1
	ROAD KERB RK2
	ROAD KERB RK3
	FUSION DROPPER CENTRE STONE
	EDGING KERB EK
	PEDESTRIAN DROPPED CROSSING
	TRANSITION KERB
	25mm $\varnothing$ BRASS STUDS @1000mm CENTRES TO DELINEATE S278 BOUNDARY
	SITE BOUNDARY – EXTENT OF S278 WORKS

- NOTES:-**
- ALL PAVING & KERBING MUST BE CONFIRMED BY THE ARCHITECT / LANDSCAPE ARCHITECT PRIOR TO CONSTRUCTION.
 - CONSTRUCTION DETAILS SHOWN ON DRAWING 143404/1003.

Do not scale from this drawing.

SAFETY HEALTH AND ENVIRONMENTAL INFORMATION

IN ADDITION TO THE HAZARD/RISKS NORMALLY ASSOCIATED WITH THE TYPES OF WORK DETAILED ON THIS DRAWING, NOTE THE FOLLOWING RISKS AND INFORMATION.

RISKS LISTED HERE ARE NOT EXHAUSTIVE. REFER TO DESIGN ASSESSMENT FORM NO. 143404-QEMS1

CONSTRUCTION

- RESTRICTED SITE/CONFINED SPACES
- GROUND WATER/INUNDATION

DEMOLITION

FOR INFORMATION RELATING TO USE, CLEANING AND MAINTENANCE SEE THE HEALTH AND SAFETY FILE

IT IS ASSUMED THAT ALL WORKS WILL BE CARRIED OUT BY A COMPETENT CONTRACTOR WORKING, WHERE APPROPRIATE, TO AN APPROVED METHOD STATEMENT.

P05	07/02/23	FORMER SITE ENTRANCE ON TARIFF STREET TO CLOSED OFF FOLLOWING COMMENTS FROM M.C.C. PAVING & KERBING UPDATED ACCORDINGLY.	DAS	JRT	JRT
P04	19/12/21	KERBING & PAVING UPDATED FOLLOWING COMMENTS FROM M.C.C. / UPDATED LEVELS.	DAS	JRT	JRT
P03	08/08/21	SITE BOUNDARY – EXTENT OF S278 WORKS ADDED. OWNERSHIP BOUNDARY REMOVED. BUILDING FOOTPRINTS UPDATED TO LRM DETAILS.	DAS	JRT	JRT
P02	06/04/21	CROSSING ON PORT STREET AMENDED FOLLOWING COMMENT FROM ROAD SAFETY AUDIT.	DAS	JRT	JRT
P01	06/04/21	CLIENT UPDATED. UPDATED FOLLOWING COMMENTS FROM MANCHESTER CITY COUNCIL.	DAS	JRT	JRT

Rev.	Date	Description	Drwn.	Chkd.	Appd.

FAIRHURST

51a St. Pauls Street
LEEDS
LS1 2TE

Tel: 0113 243 4671
Fax: 0844 381 4412

united
living
new homes

Project Title:

1 NQ & CLEMENTS BUILDING
TARIFF STREET
MANCHESTER

Drawing Title:

SECTION 278
PAVING & KERBING LAYOUT

Scale of A1: 1:200	Status: Preliminary	
Drawn: DS	Checked: JRT	Approved: JRT
Date: 06/10/23	Date: 08/01/24	Date: 08/01/24

Drawing No.:
143404-FAI-EX-EX-DR-H-01002-P05