




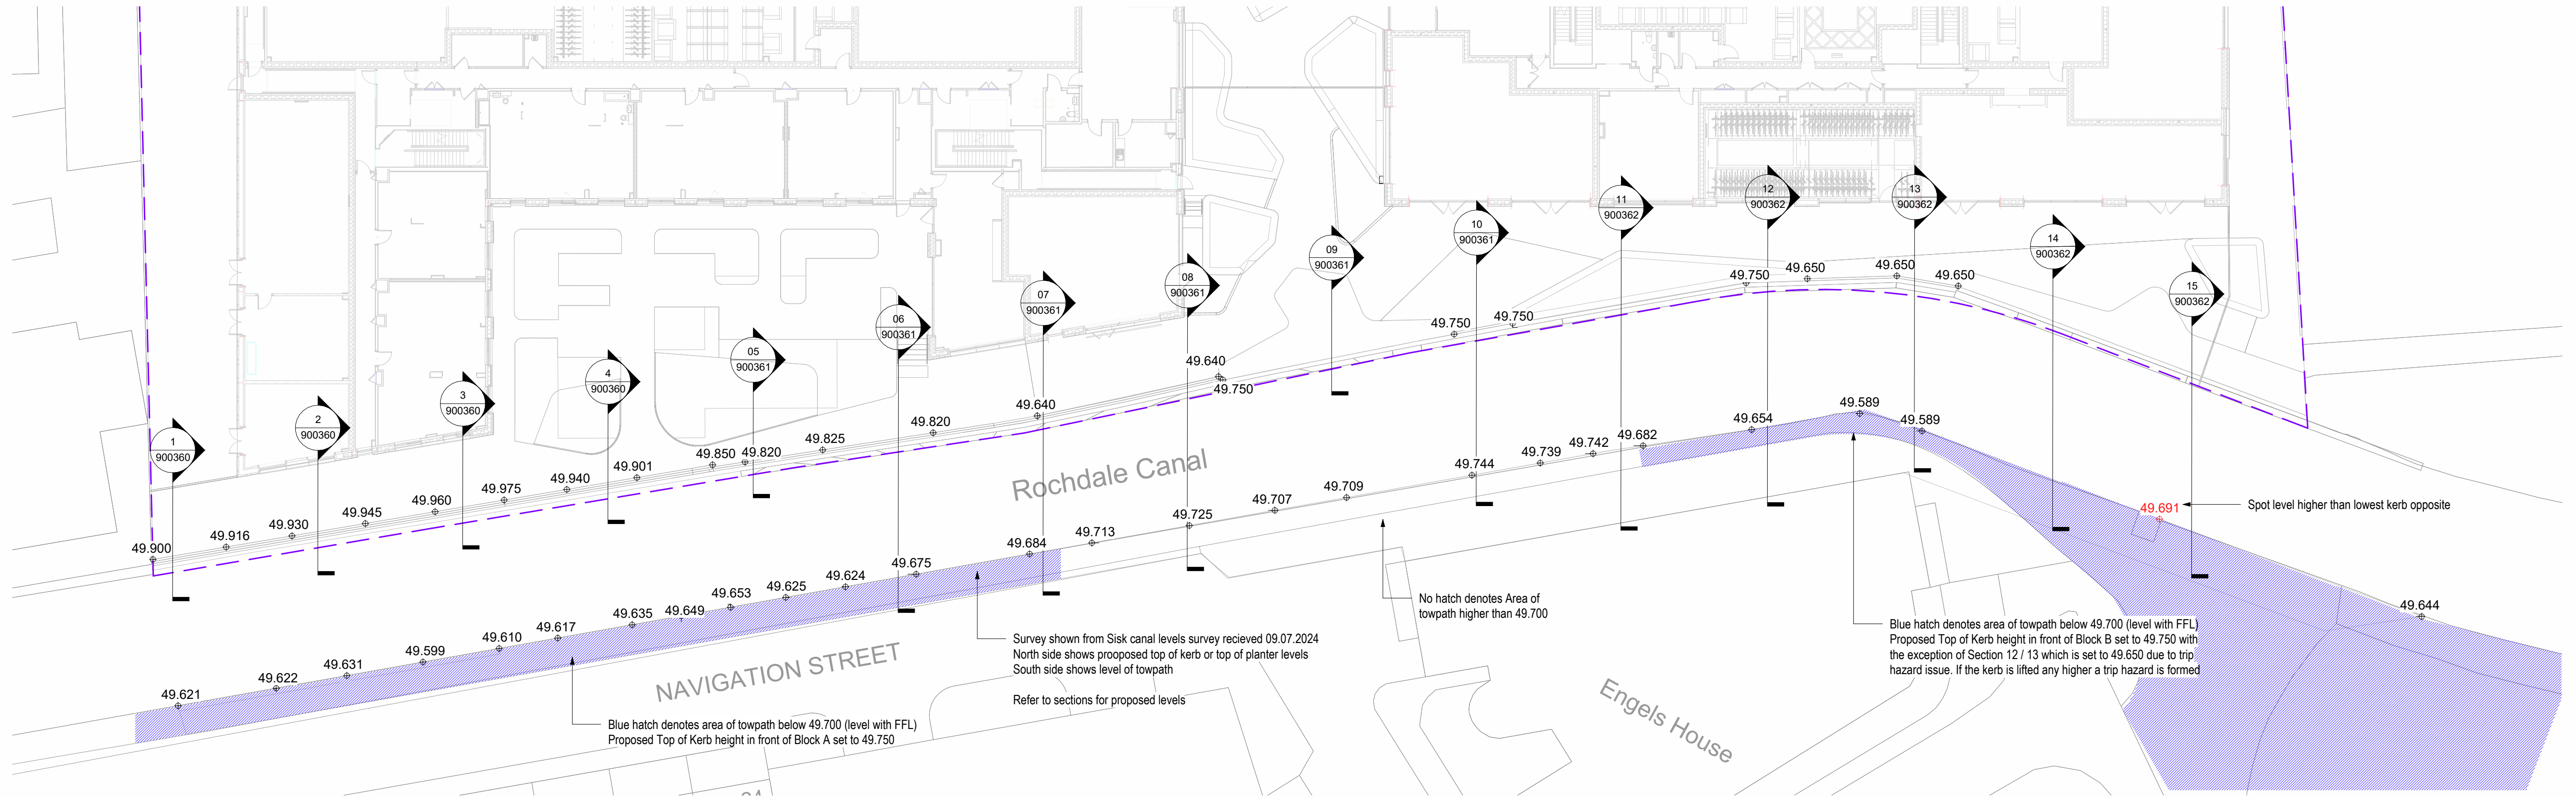


0 900360 08. Section Key Plan Sketch 1: 250 @ A1

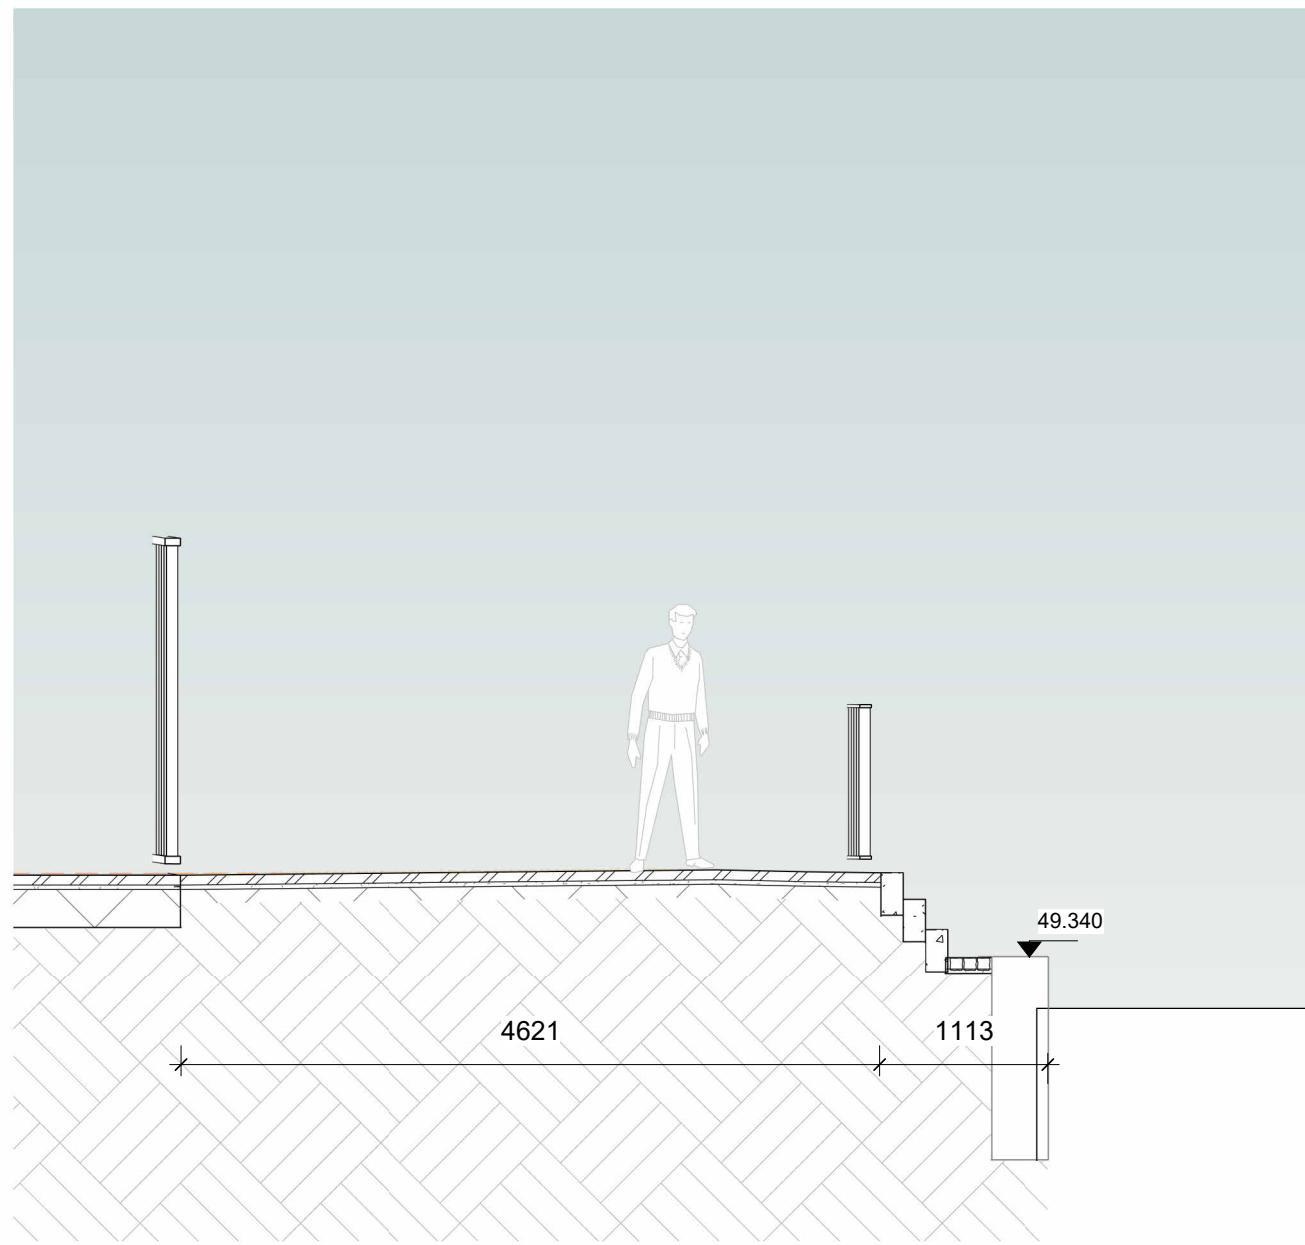


1 900360 Section through canal edge 01 1: 50 @

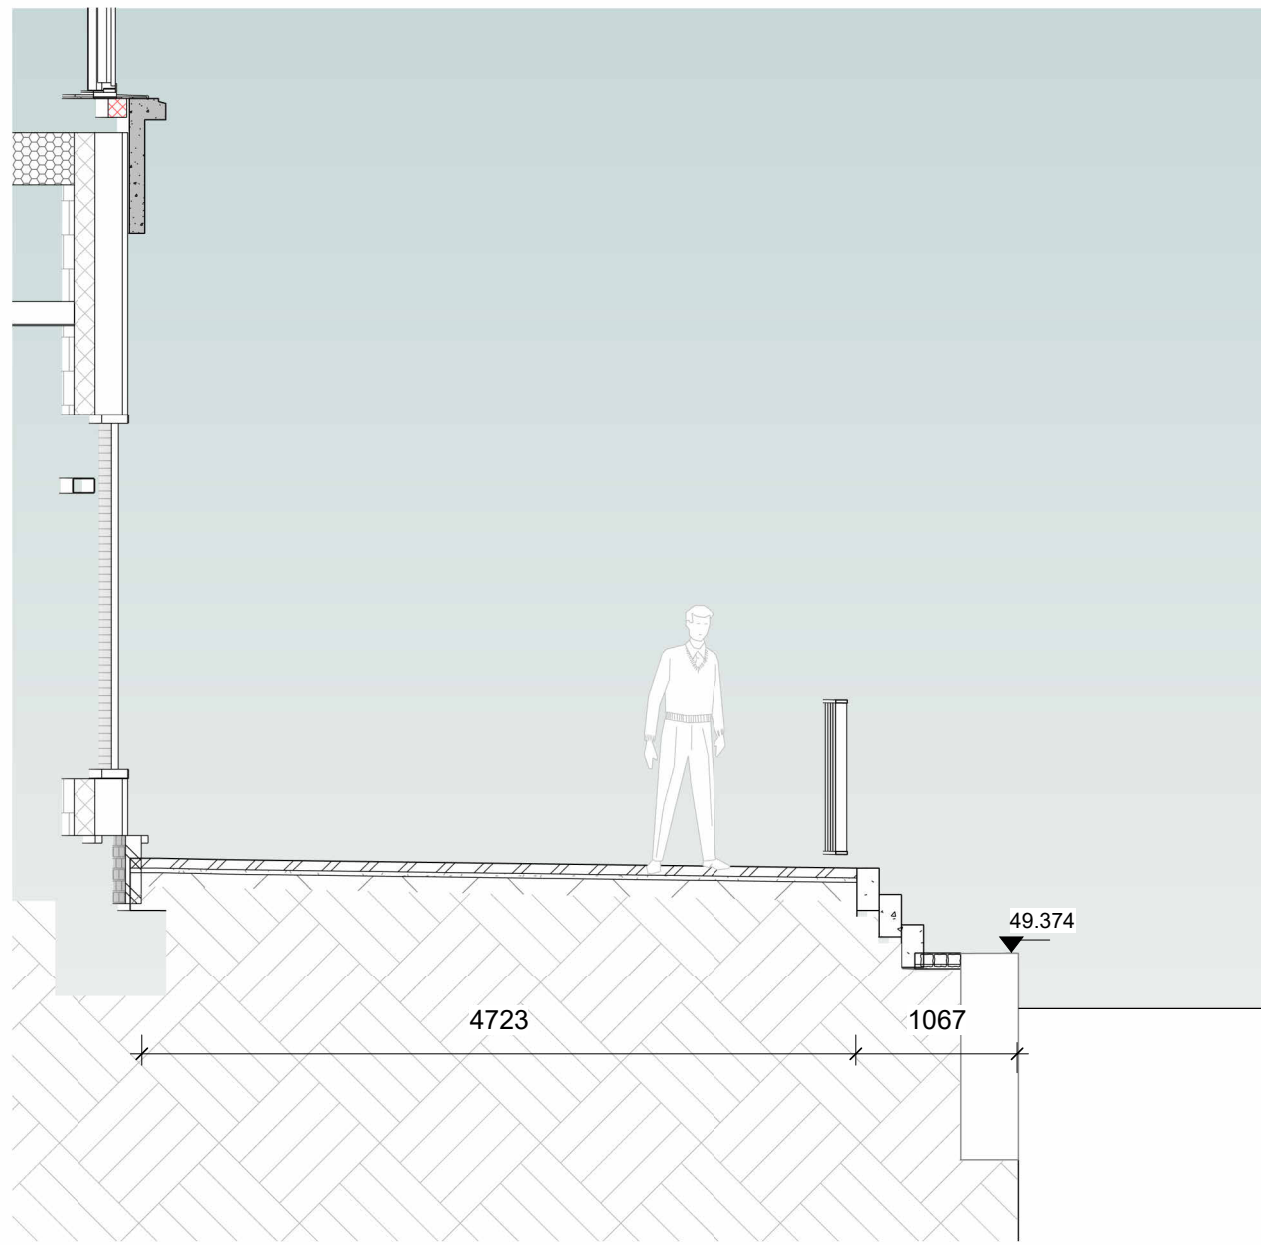

2 900360 Section through canal edge 02 1: 50 @

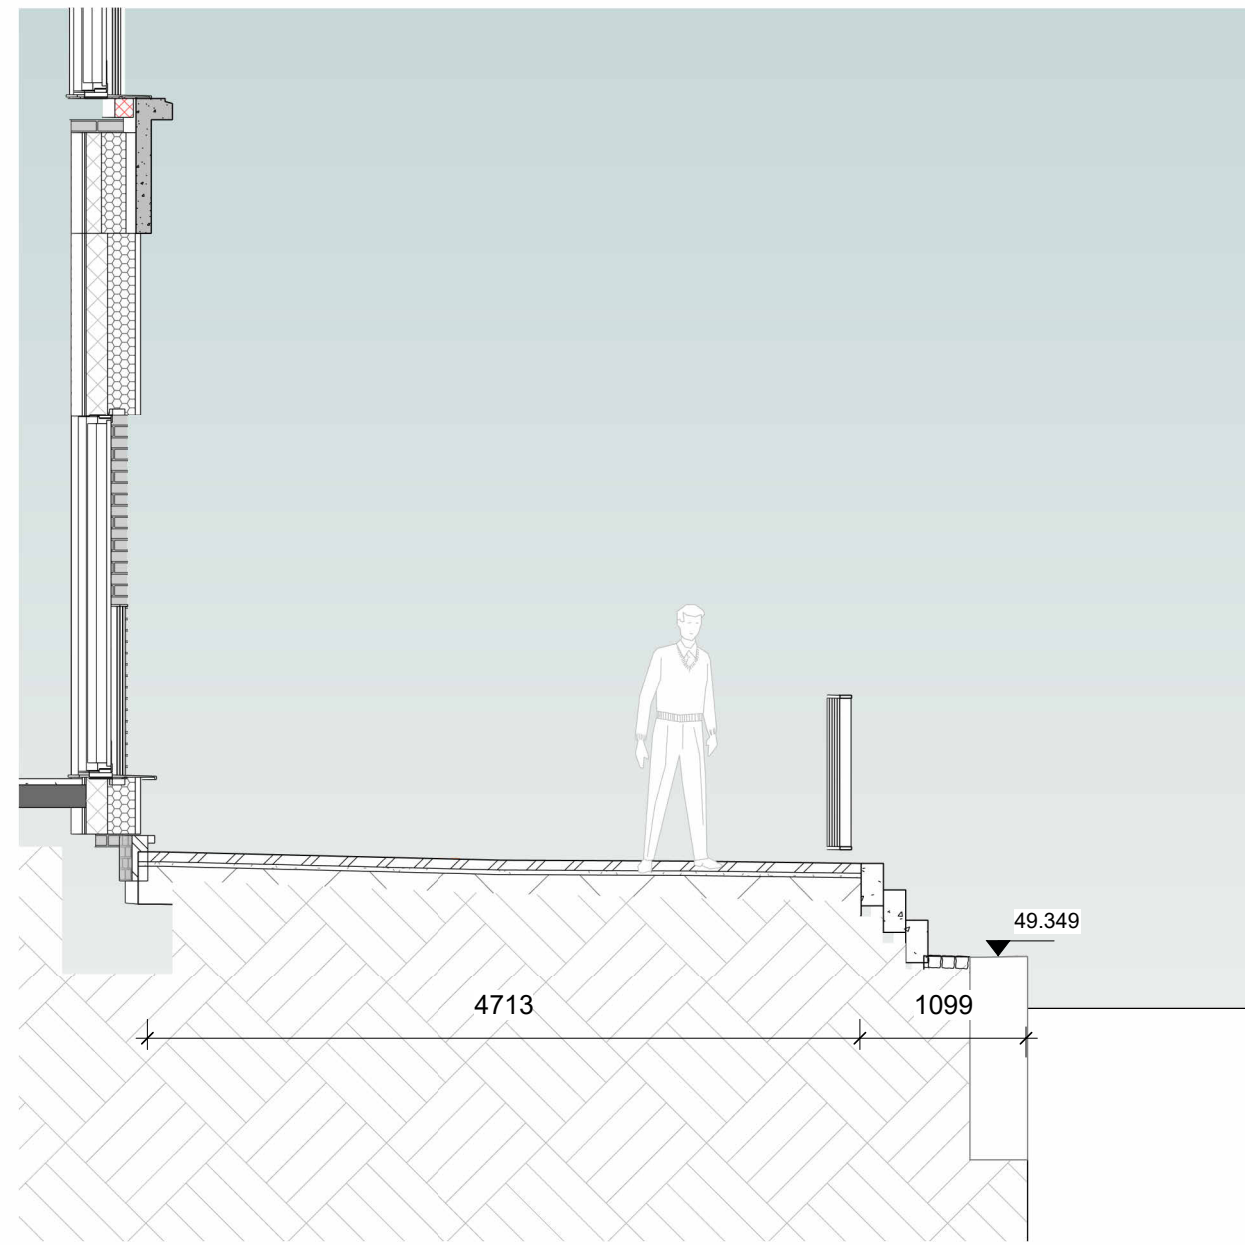

3 900360 Section through canal edge 03 1: 50 @

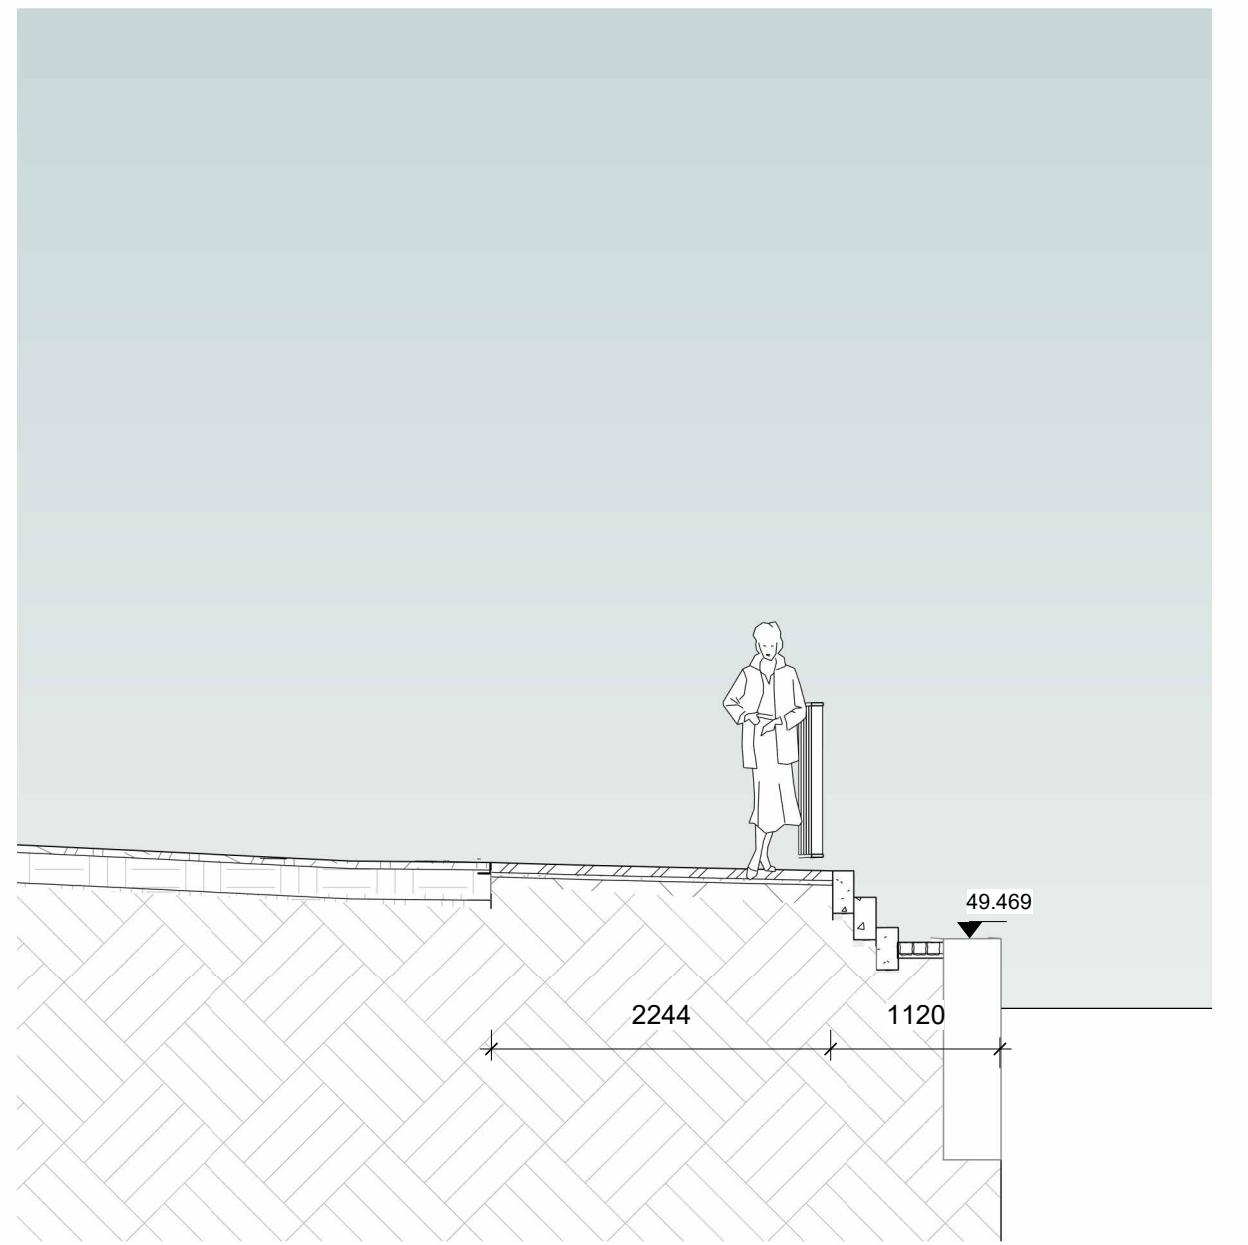

4 900360 Section through canal edge 04 1: 50 @

rev	details	by	date
P01	STAGE 5	ER	02.04.2025
P02	PLANNING NMA	ER	28.05.2025
P03	PLANNING NMA	ER	01.10.2025
P04	PLANNING NMA	OC	03.10.2025

C:\Users\jordan\Documents\B-R - Rent Fleet\NY\N-GIL-EX-00-MS-L-900000_08a.dgn(1:500) v1

Project Title Jersey Wharf, Ancoats P21641- 00- 001	Drawing Number EYJW-GIL-EX-00-DR-L-900360	Client John Sisk and Sons Ltd 2410 Rogers Court The Crescent Birmingham Business Park Birmingham B37 7YE
Drawing Status S4 - FOR REVIEW AND AUTHORISATION	Purpose of Issue Planning NMA	Revision P04
Date 07/03/24	Scale As @A1 indicated	Drawn CB
		Checked SB
		© copyright GILLESPIES LLP, all rights reserved



Gillespies

5th Floor, Phoenix House, 3 South Parade, Leeds, LS1 5DQ.
P: +44 (0)113 247 5550 E: Rachel.Taylor@gillespies.co.uk