


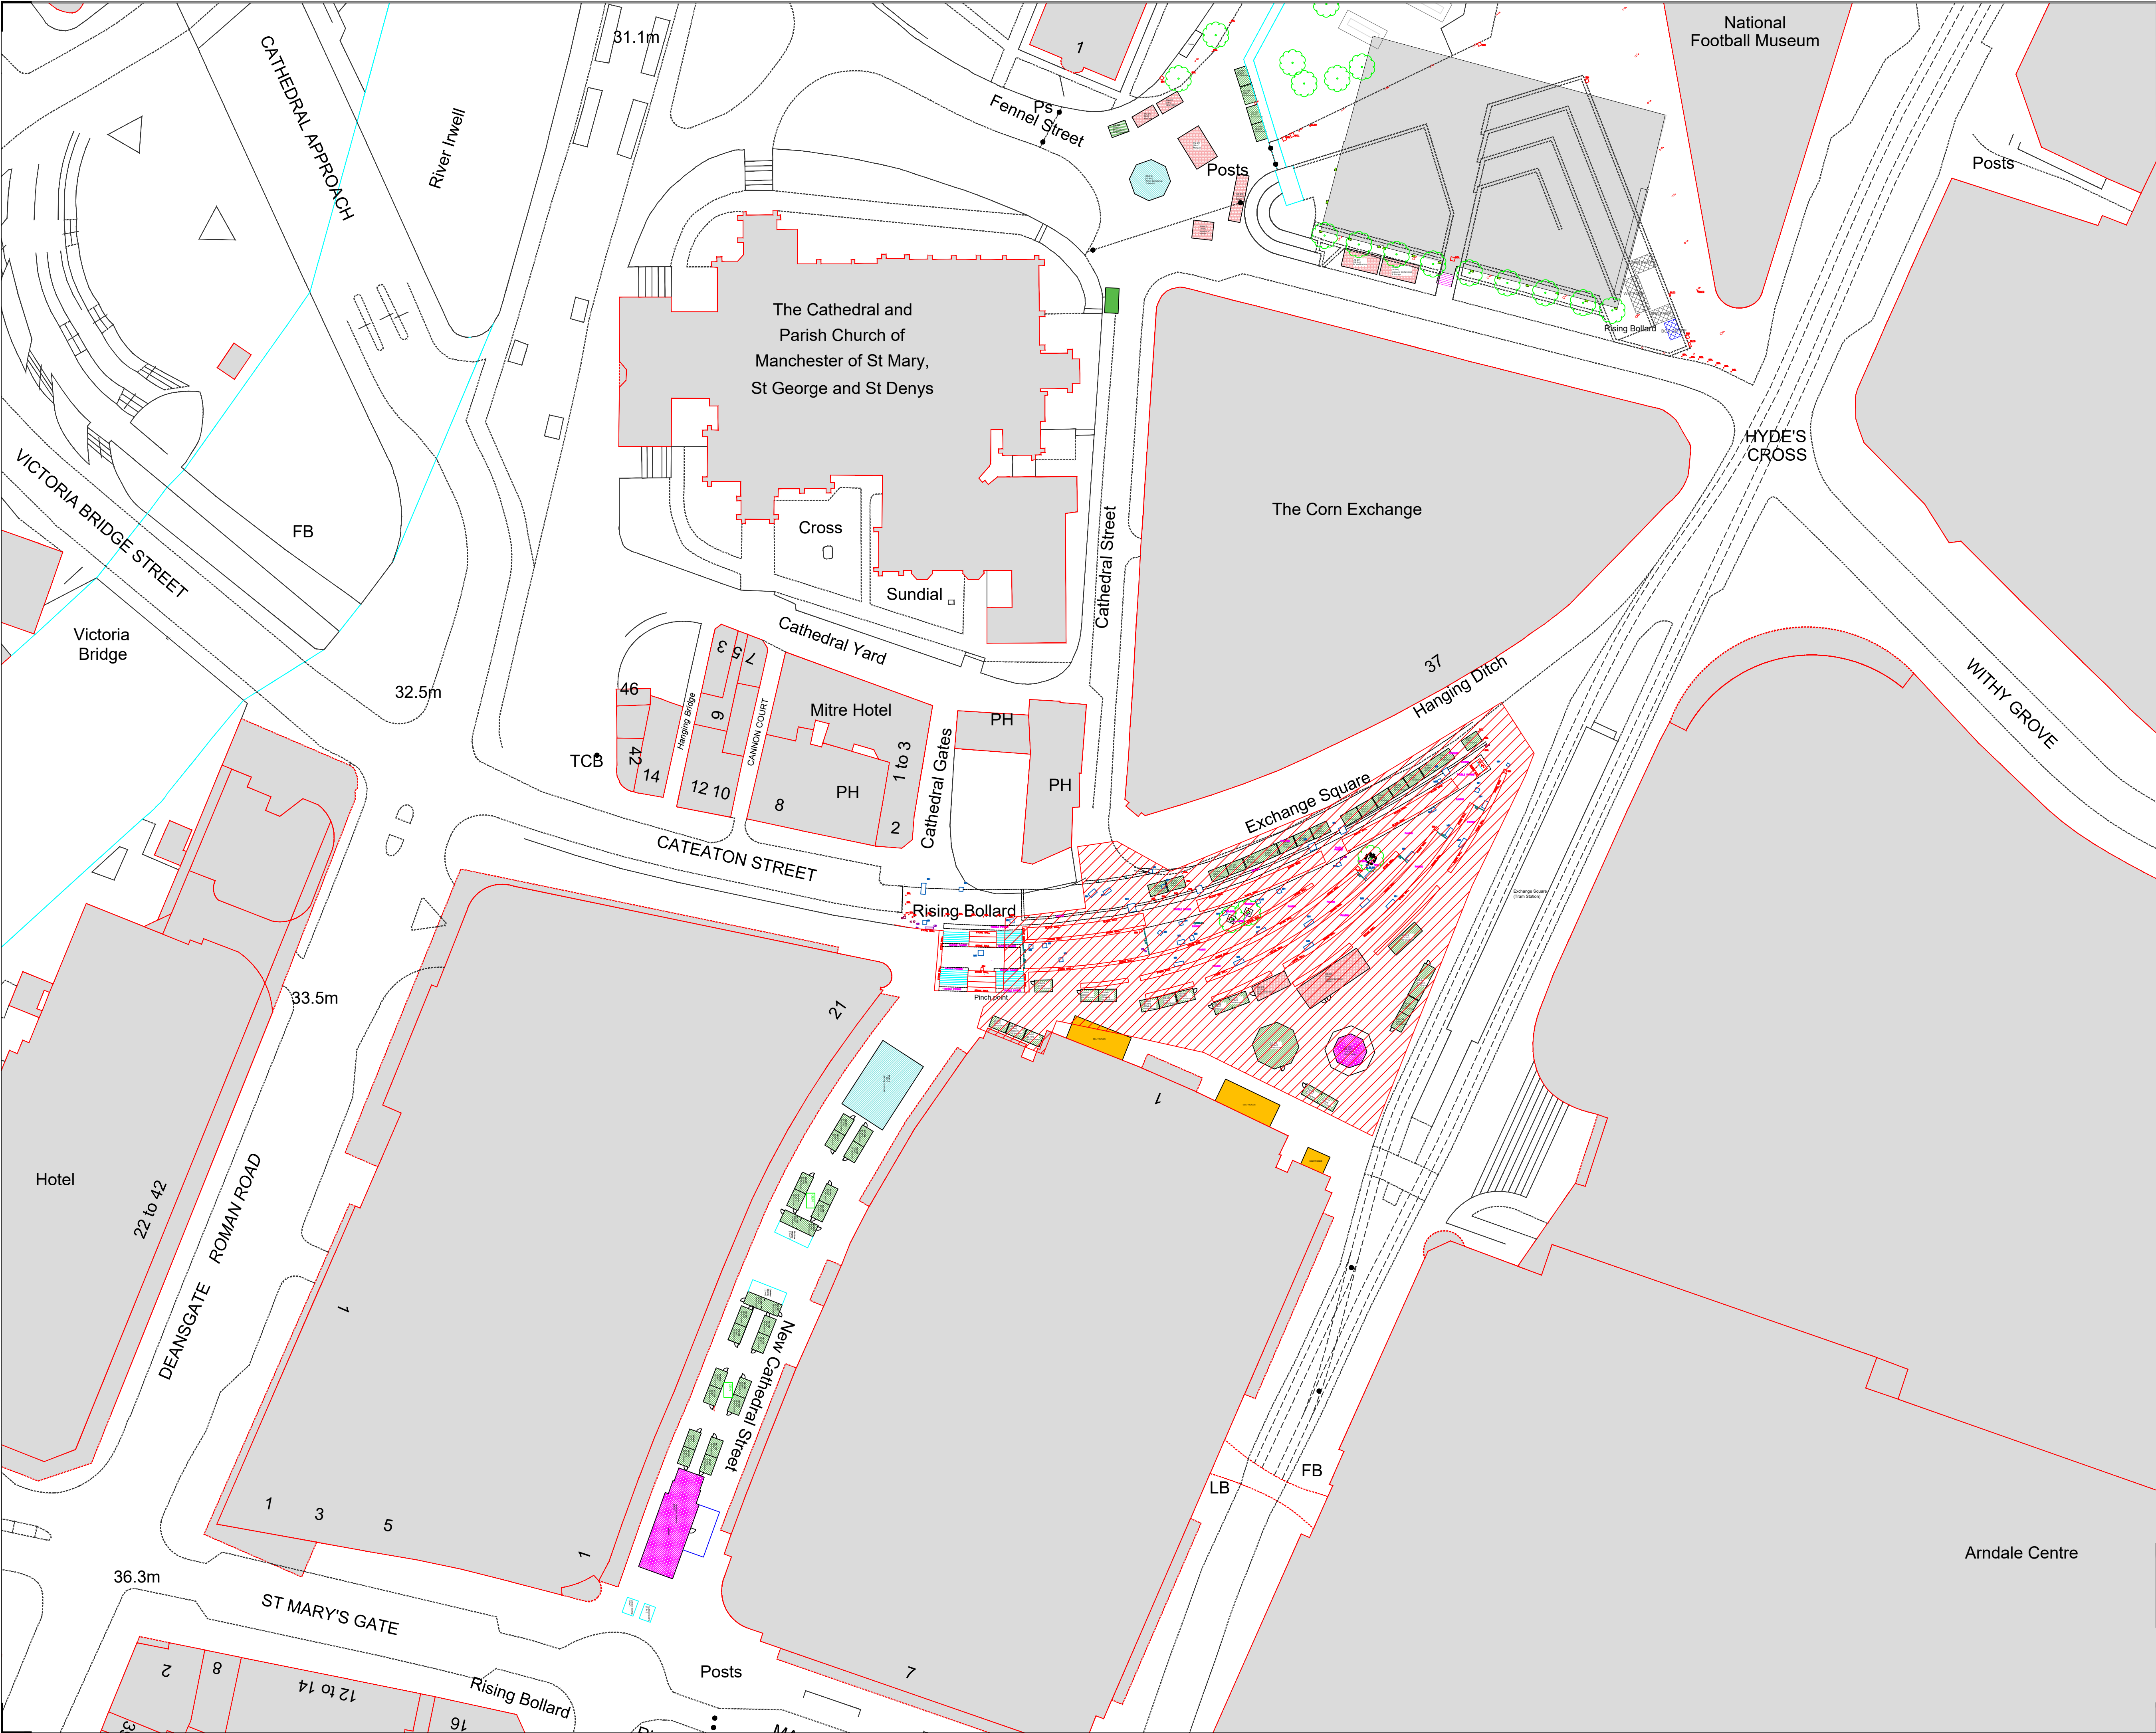

Legend:

MARKET LOCATION

REFUSE COLLECTION POINT

N



MANCHESTER

CITY COUNCIL

Capital Programmes

Division

Manchester City Council

PO Box 532, Town Hall

Manchester

M60 2LA

DRAWING STATUS CONSTRUCTION ISSUE

PROPERTY TITLE

UPRN DFE NO.

PROJECT TITLE
MANCHESTER CHRISTMAS MARKETS 2025

DRAWING TITLE
LOCATION PLAN - CORN EXCHANGE & EXCHANGE SQUARE

JOB NO. DATE REV
OT46045 SEPTEMBER 2025

SCALE 1:500@A1 AUTHOR RH CHECKED BY TJ APPROVED BY

DRAWING NO.
MCC-XX-DR-B-002