



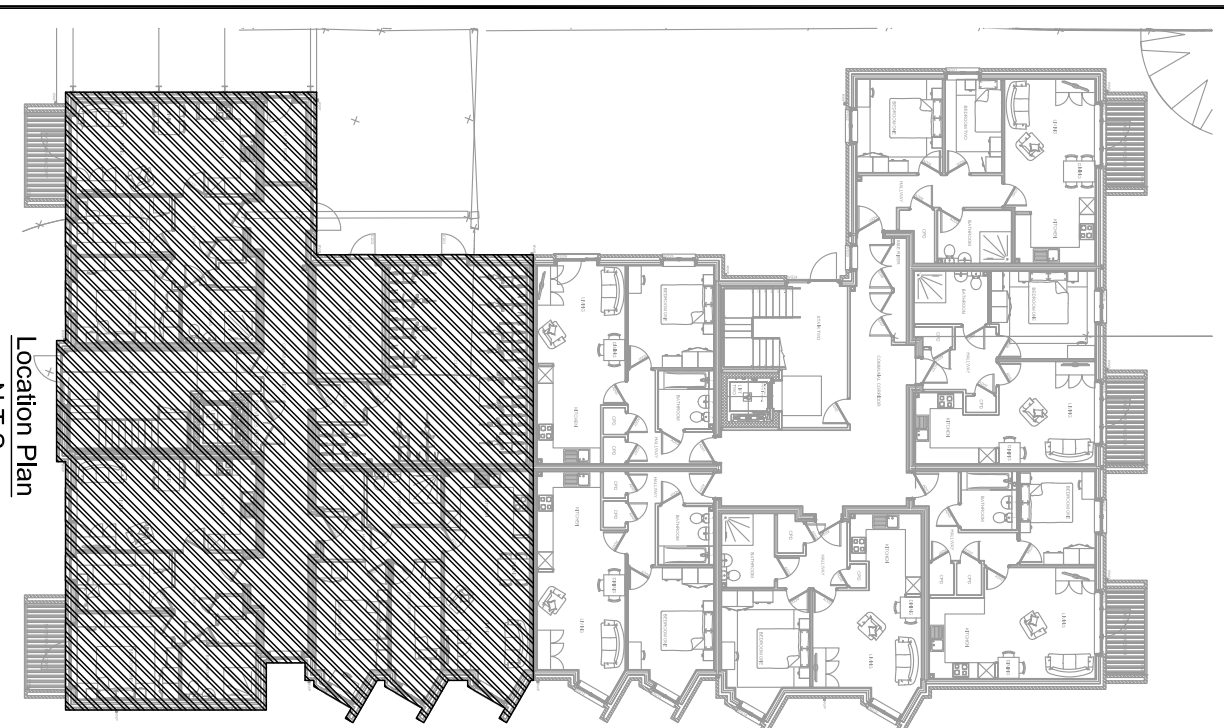

30	Comment Issue Only.	K/K	Drawn:		Revised:	
C1	01					
25						
Description:						
Date:						

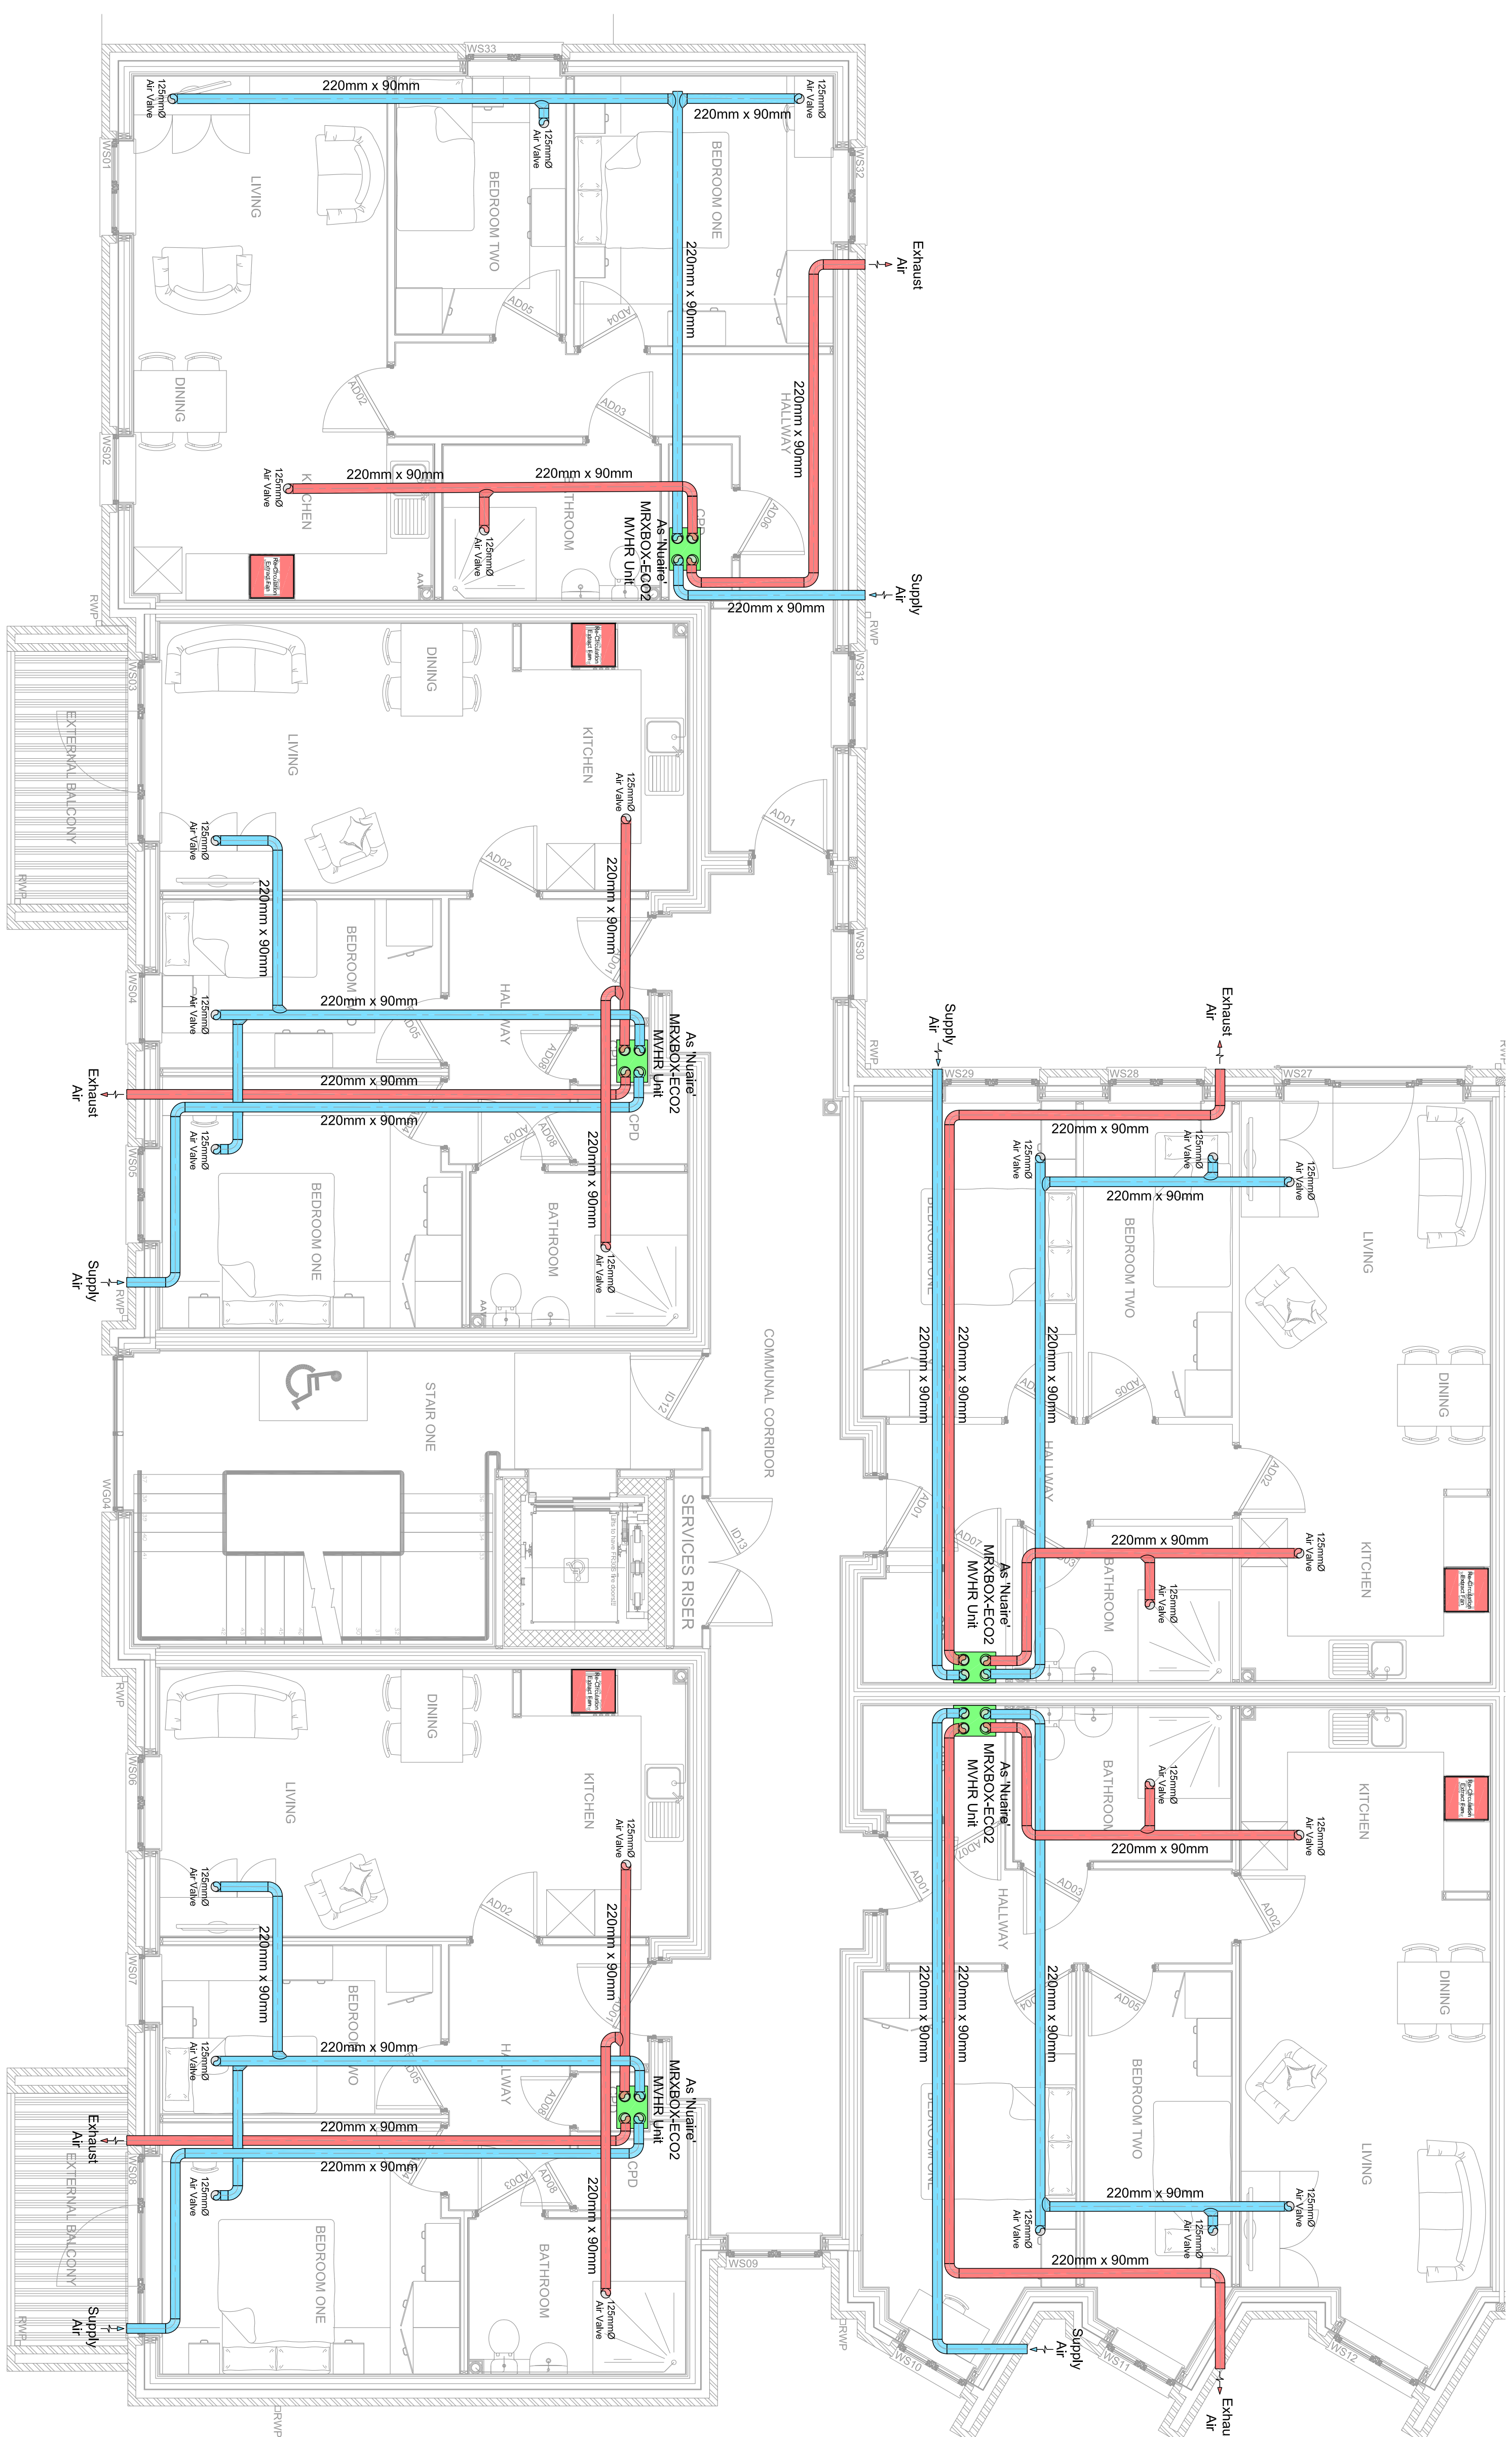

MULLIN ASSOCIATES LTD
(GROUP)

Building Services Consultants
 Suite 4, Harwood Business Centre
 2 Telford Road, Burton, SK17 7BP

Project: Challenger Building Services Ltd
 Apartment Development
 Albany Road, Chilton

Title: Second Floor
 Proposed WWHF Layout
 1 of 2

Drawing no:	Revision:
0507-02-M400.1	C1

Scale: COMMENT ISSUE

Drawn:	Checked:	C.M
K.K		
Date:	Scale:	1:50@A1
JAN 2025		