




VISUAL SCALE 1:100 @ A1

Do not scale from this drawing
The contractor is to check all dimensions on site and report any discrepancies to the architect.
All rights described in chapter IV of the copyright, designs and patents act 1988 have been generally asserted.

Notes

KEY

EXTENT OF WORKS

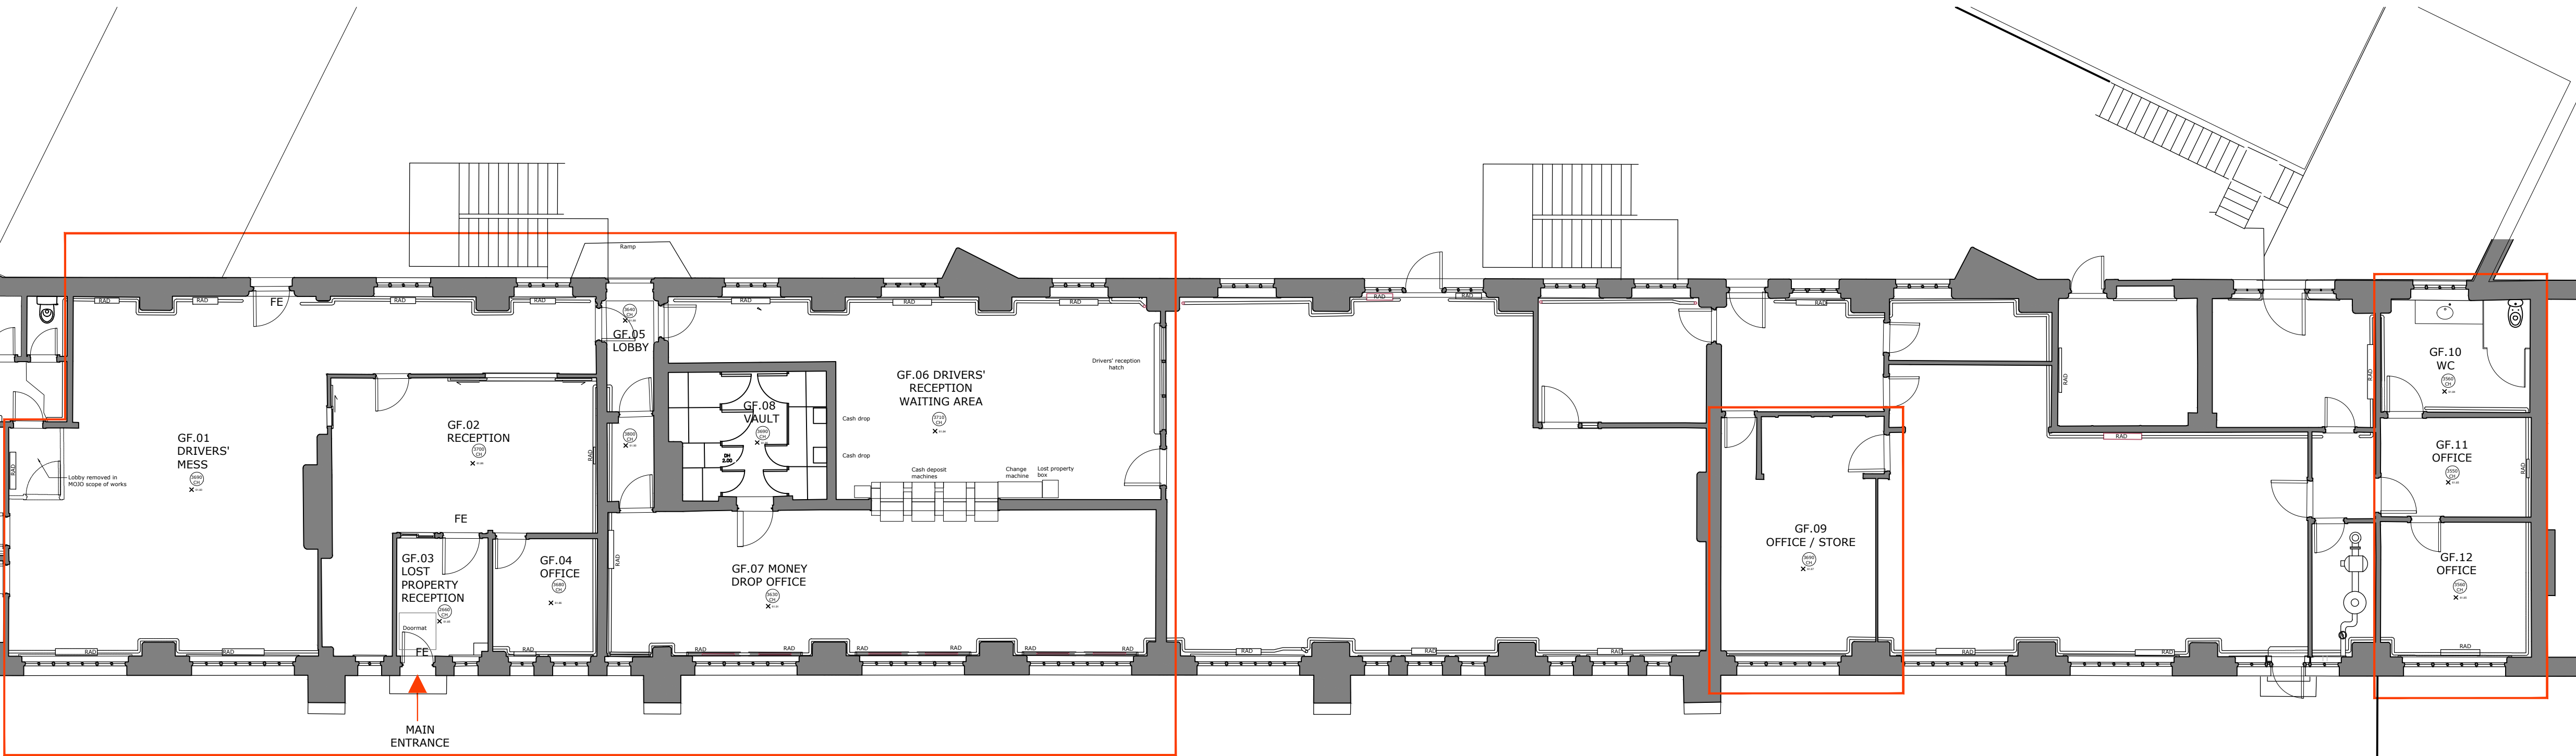

01 Existing GA Plan

SCALE: 1:100

P4	Floor to ceiling heights added + Issued for Client approval	30/06/25	SHH	PM
P3	Updated to measured building survey	08/05/25	SHH	PM
P2	Lobby to WC included in scope	20/03/25	SHH	PM
P1	Initial Issue	20/01/25	SHH	PM

Rev	Description	Date	By	Chk
-----	-------------	------	----	-----

Rhodesia House
52 Princess Street
Manchester M1 6JX

Telephone +44(0)1612375646
Website www.jeffersonsheard.com



Project
TfGM
Queens Road Depot
Office & Reception Refurbishment

Drawing
Existing GA Plan

Scale 1:100	Drawn SHH	Date Date
Drawing Purpose FOR APPROVAL	Status S4	
Ref 2576-JSA-XX-00-DR-A-02001	Rev. P4	
Job No. Origin. Zone Level Type Dis. Number		