




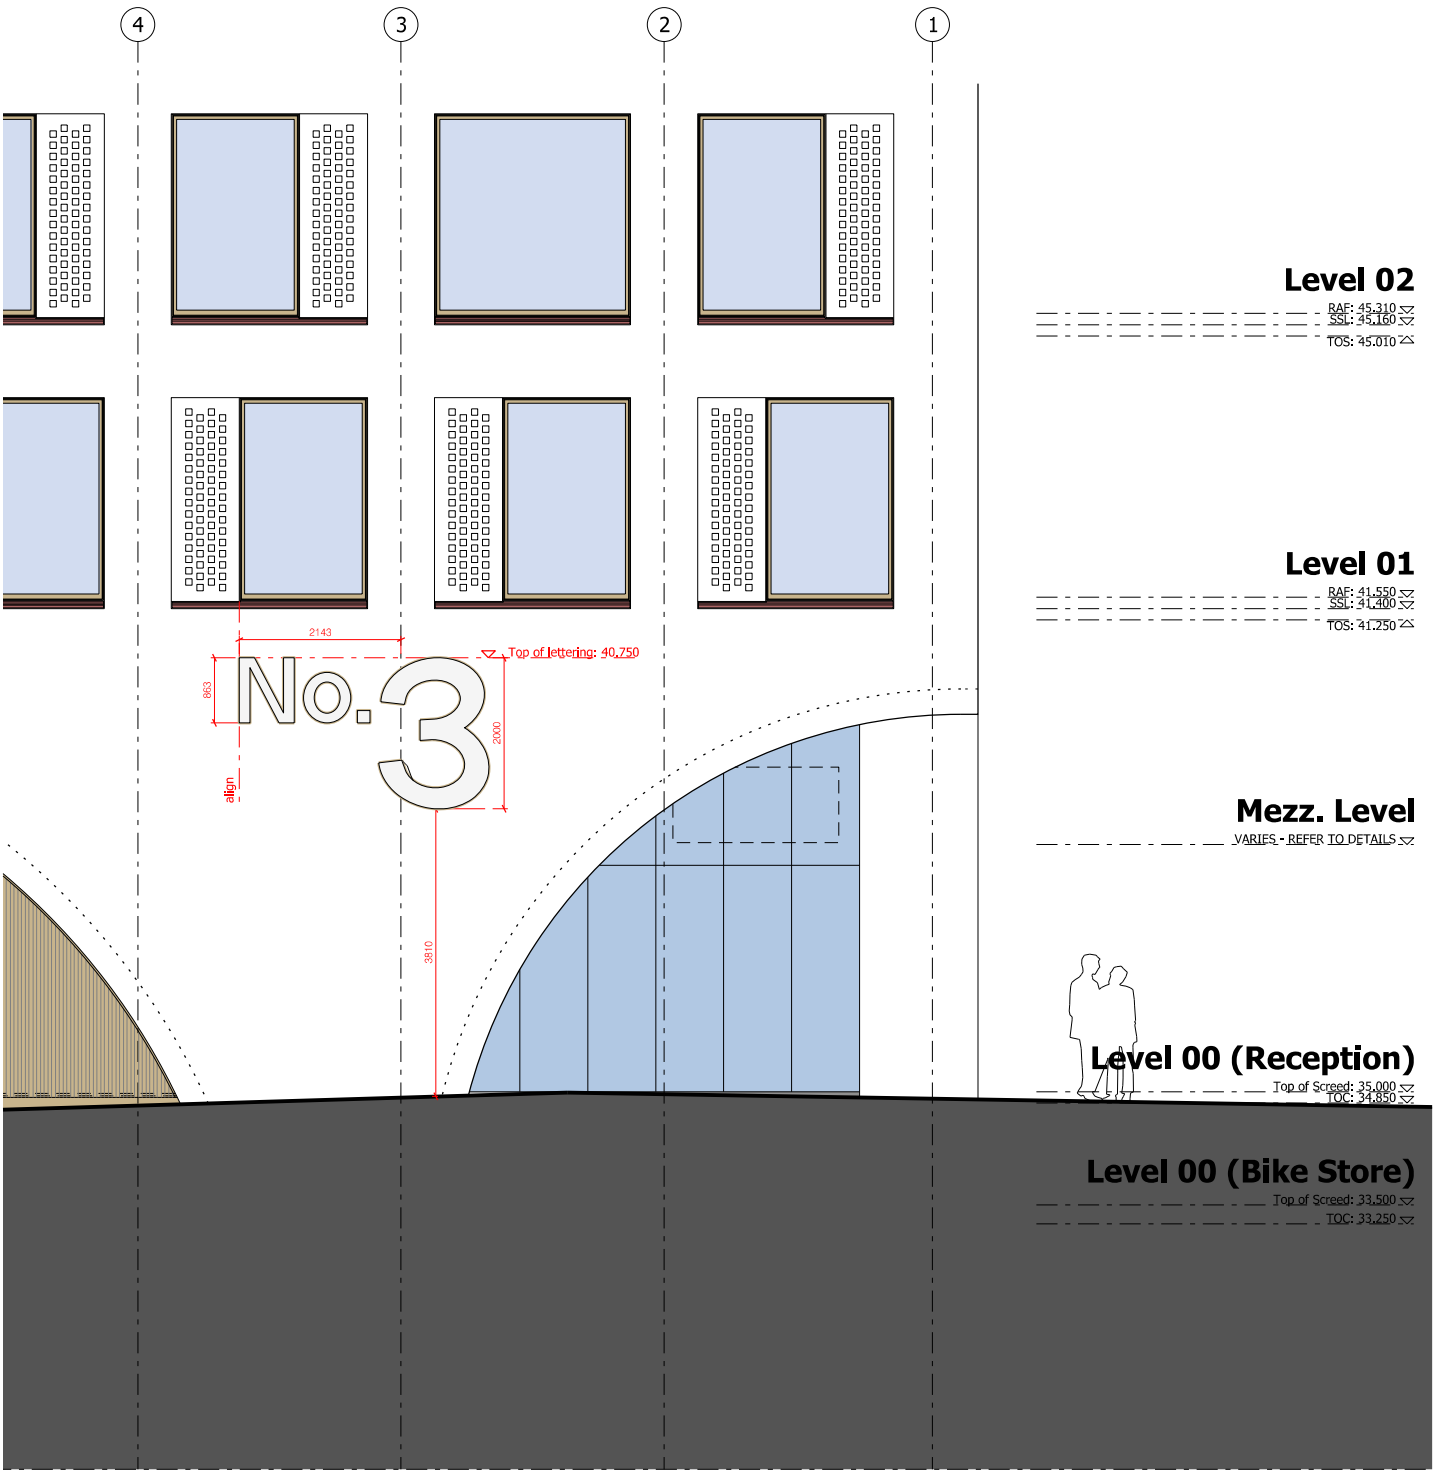

SOUTH ELEVATION (extract)

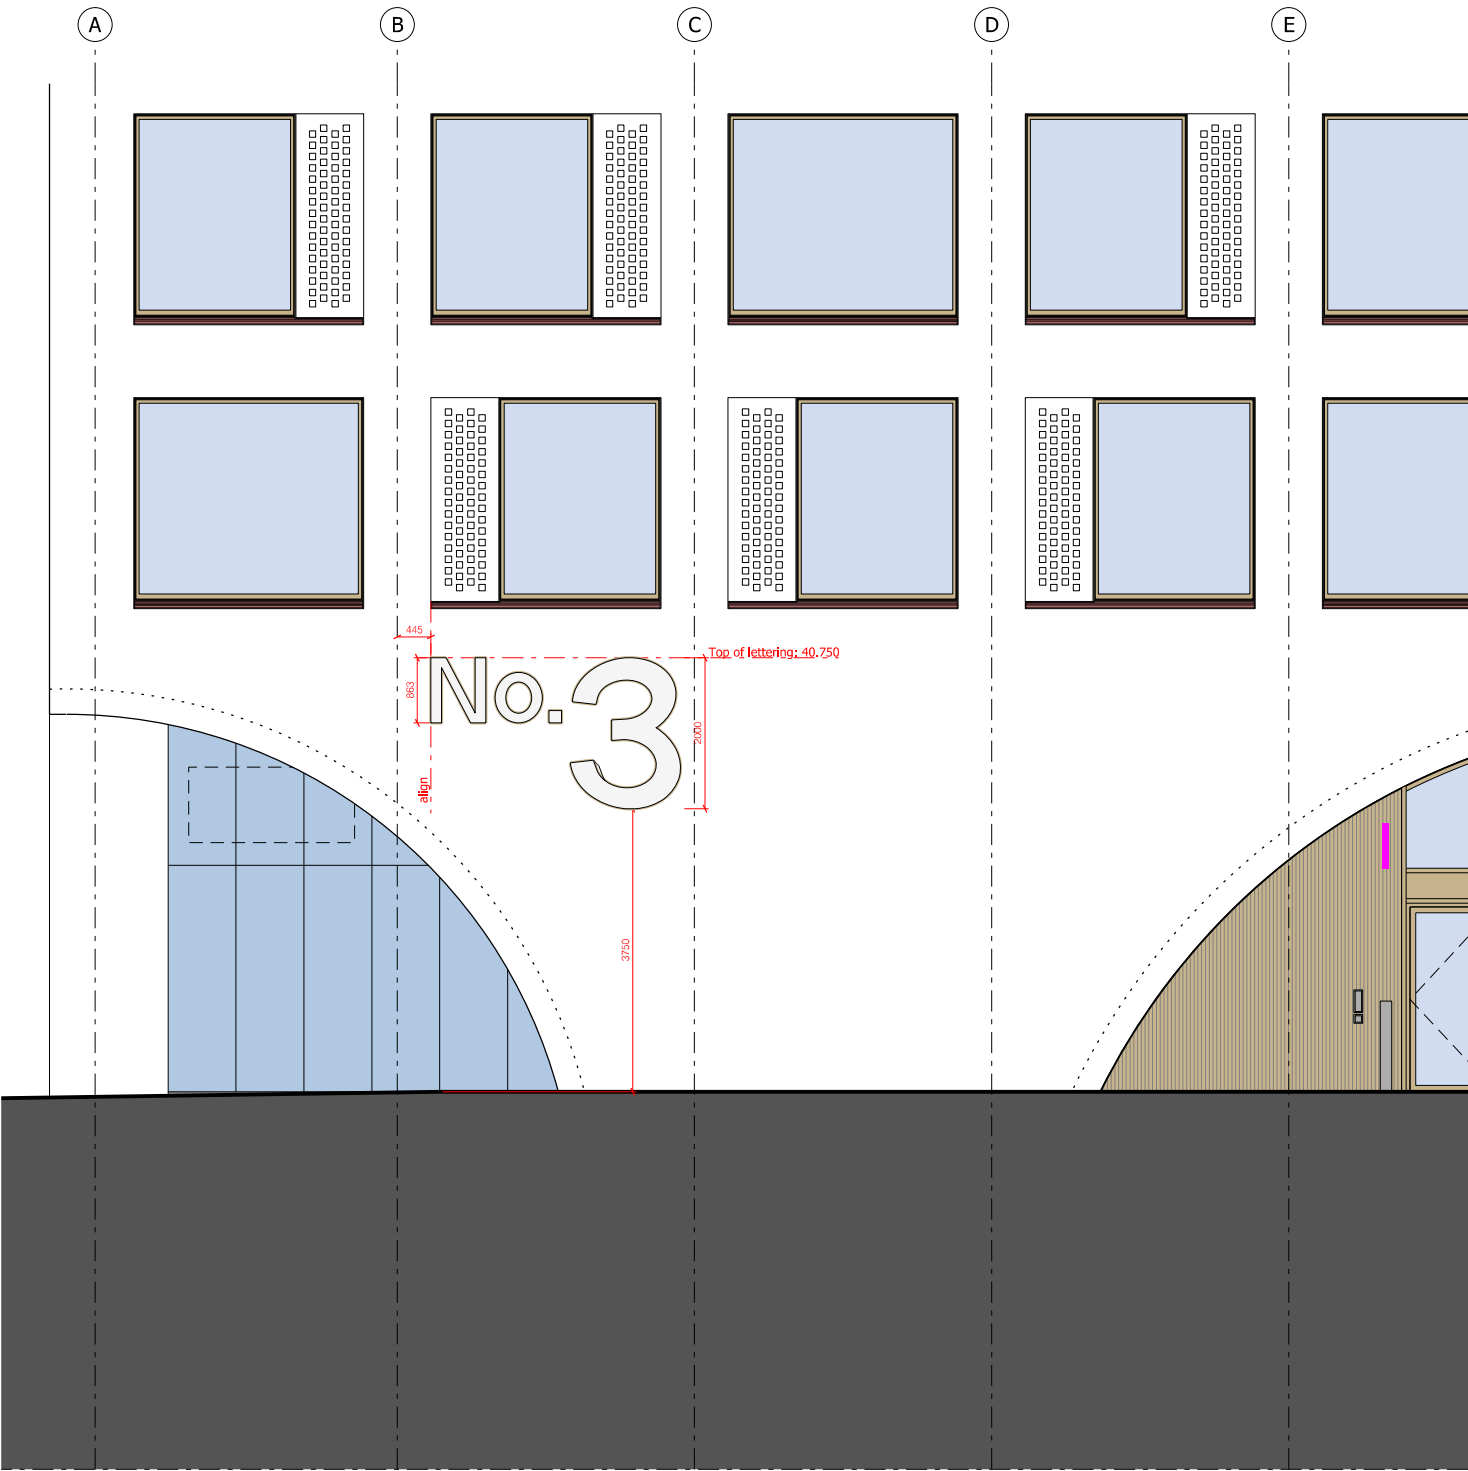

WEST ELEVATION (extract)

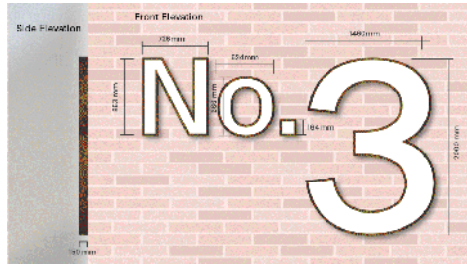

EXTERNAL SIGNAGE DIMENSIONS (AS PROVIDED BY PLACEMARQUE)
NOT TO SCALE

FOR ALL DETAILS OF SIGNAGE SPECIFICATION
REFER TO PLACEMARQUE DOCUMENTATION