

Didsbury Point

Car Parking Management Plan v01
DRAFT

October 2025

PREPARED FOR

Southway Housing Trust and Citybranch Healthcare Ltd

Car Parking Management Plan v01 DRAFT

Prepared By	Emily Ingham
Reviewed By	Emily Ingham
Report Reference	1215/05
Issued	Version 0.1 DRAFT on 17 December 2024
Revised	Version 0.2 DRAFT on 22 July 2025, Version 01 on 27 October 2025

This report is the copyright of Civic Engineers and is for the sole use of the person/organisation to whom it is addressed. It may not be used or referred to in whole or in part by anyone else without the express agreement of Civic Engineers. Civic Engineers do not accept liability for any loss or damage arising from any unauthorised use of this report. Civic Engineers is a trading name of Civic Engineers Limited (registered number 06824088), which is a limited company registered in England, registered address Carver's Warehouse, 77 Dale Street, Manchester M1 2HG

CONTENTS

CONTENTS..... 1

1. Overview 1

2. On-street Parking Context in Vicinity 2

2.1. 2024 Baseline Surveys (Pre-occupation)..... 2

2.2. Surveys within 12 Months of Occupation (Post-occupation)..... 3

2.3. Mitigating Development-related Parking Stress 3

3. On-site Parking Provision and Management 4

3.1. Residents' Parking 4

3.2. GP Surgery Parking 4

3.3. Short-stay Car Parking Spaces on The Avenue 4

4. The Role of Travel Planning: Management and Marketing 5

Appendix A: 2024 Pre-occupation Car Parking Survey Results

Appendix B: Car Park Layout

1. Overview

This is the pre-occupation parking strategy for Didsbury Point, comprised of 76 apartments and a new GP surgery currently being constructed.

There will be 56 car parking spaces provided in a new multi-level car park within the development, and 4 new parking bays on street (including a space for a car club vehicle). 31 of the spaces are for the residents, and 25 spaces are for the GP surgery. The on-street bays are short-stay for visitors to the area.

This note sets out how the use of these spaces will be managed, and forms part of the application to discharge Condition 37 of the planning approval (reference 135235/FO/2022) which states:

37) Prior to the first occupation of the development hereby approved a management plan for the car parking within and associated with the development shall be submitted to and approved in writing by the City Council as local planning authority. The plan shall include the following and shall be informed by a survey of on street parking within the wider area:

1) Measures to discourage car use and on-street car parking in the area associated with the development ;

2) Identification of the measures to monitor and review the effectiveness of the Car Parking Management Plan whilst the development is in use;

3) Identification of the provision of disabled car parking bays within and in the vicinity of the development ;

4) Mechanisms for the implementation of the identified measures in 1) and 2) above;

5) Explore and implement, if possible, the sharing of the car parking spaces allocated to the medical centre, when not in use for that purpose;

6) Ensure the availability of car parking spaces for use by patients attending the medical practice.

Within 12 months of the first use of the development, a revised Car Parking Management Plan that takes into account the information pursuant to item (2) above shall be submitted to and approved in writing by the City Council as local planning authority.

The development shall be subsequently carried out in accordance with the agreed Plan.

Reason - In the interests of pedestrian and highway safety pursuant to policy DM1 of the Core Strategy.

The development is currently under construction and is expected to be occupied in October 2025.

The report continues as follows:

- Section 2 reviews the car parking survey data for the streets in the surrounds
- Section 3 explains out the parking allocation at the development
- Section 4 and 5 sets out the disabled parking and electric vehicle charging provision, respectively
- Section 6 sets out how residents and GP staff/patients will encouraged to travel by non-car modes
- Section 7 provides a summary

2. On-street Parking Context in Vicinity

As required by Condition 37 of the planning approval, parking surveys are commissioned by the developer in order to understand the parking situation on nearby streets.

The purpose of the 2024 surveys described in Section 2.1 is to provide a suitable pre-occupation baseline of the on-street parking situation in the area, which will be compared to the post-occupation surveys, as described in Section 2.2.

2.1. 2024 Baseline Surveys (Pre-occupation)

An independent survey company was commissioned to carry out car parking surveys on Thursday 28 November 2024 on the streets surrounding the site. The streets surveyed are indicated on Figure 1, and are the same as those surveyed in February 2021 as part of the planning application for the development.

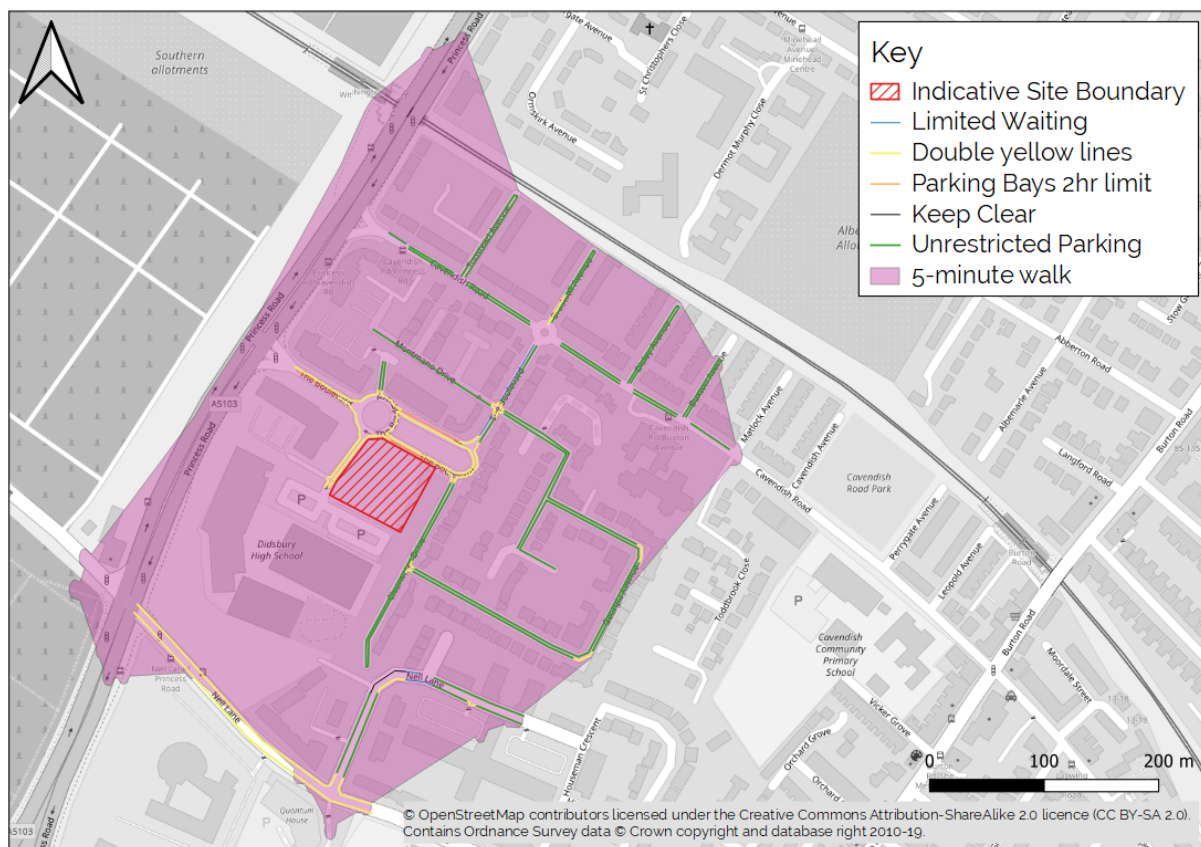


Figure 1: Parking Survey Scope

Full parking survey results are provided in Appendix A, indicating that there were 306-351 cars parked during the survey period. The 'official' parking capacity on surrounding streets is 429 during the day and 450 during the night¹, which includes only locations where it is legal to park. Therefore the occupancy of the official spaces was 70-80% during the survey period, noting that some of these will have been parked illegally, with some other 'official' spaces not in use.

Clearwater Drive, which runs parallel to The Avenue to the east, is an outlier in the parking survey results. There is space for 9 vehicles on Clearwater Drive on parts of the street which are not covered by 'no parking' white lines in front of driveways. These are not honoured, and therefore there were 21-31 cars parked on Clearwater Drive during the survey period.

¹ After 5pm and before 8am, single yellow lines on Highmarsh Crescent to the south east and The Boulevard to the north east can be parked on.

Not including Clearwater Drive, the occupancy of the other streets in the study area was 66-75%.

A typical indicator of parking stress can be that 85% of all available kerb space (taken to mean areas where parking would be legal) is occupied for a 5-hour period. This is taken from Bury Council's 2019 Resident Parking Policy document, but the survey findings can be compared against MCC equivalent if available.

The parking on surrounding streets was not at 85% occupancy or above at any of the survey times, therefore it is concluded that the surrounding streets are not currently under parking stress.

2.2. Surveys within 12 Months of Occupation (Post-occupation)

As per Condition 37, within 12 months of the development being occupied, further parking surveys will be carried out to understand if the streets are over 85% occupied with parking for a 5-hour period (or another metric to be agreed with MCC now), and if this can be directly linked to the Didsbury Point development. If parking stress is present in the post-occupation surveys, measures will be taken to address this, which are set out in Section 2.3.

In order to allow a reasonable comparison, the survey will be carried out on the same day of the week (Thursday) and efforts will be made for the surveys to be carried out at the same time of year.

2.3. Mitigating Development-related Parking Stress

If the post-occupation parking surveys identify new parking stress within the study area which can be directly related to the development, the Travel Plan Coordinator and operator will work together with MCC to enhance the Travel Plan and measures in place to encourage staff and patients of the GP surgery to travel by non-car modes, or address residents parking on surround streets, depending on the issue.

3. On-site Parking Provision and Management

A plan of the car park is presented at Appendix B.

3.1. Residents' Parking

There will be 76 apartments at Didsbury Point, with 46 being shared ownership and 30 being for social rent. 29 residents' car parking spaces will be available, with 2 being disabled spaces, plus two staff spaces, a total of 31 spaces for the residential element.

The intention is for 12 of the spaces to have electric vehicle chargers.

Resident parking will be split by proportion of social rent:shared ownership homes:

- 19 spaces for Shared Owners. These are allocated to specific properties and will be advertised as this when marketed.
- 10 spaces for Social rented homes. These will be allocated to specific plots and advertised on Manchester Move as either coming with a parking space or not. The two disabled parking spaces will be for the social rented homes.
- 2 staff spaces.

Note that as there are 28 parking spaces on each floor of the car park, 3 of the residential spaces will be provided at ground floor, with the remainder at first floor.

Information on the parking provision, alongside marketing of car club and local transport will be provided to potential new residents.

3.2. GP Surgery Parking

25 of the parking spaces in the multi-level car park at the development will be for the GP surgery, 11 for GP staff and 14 for GP patients. 2 of the parking spaces are disabled parking spaces, 1 for staff and 1 for patients. 5 of the staff spaces will have electric vehicle chargers, 4 for staff and 1 for patients. The NHS will arrange the contract with an EVC provider.

Patients will also be able to park short-stay in the 3 spaces on The Avenue (see Section 3.3).

An access barrier will be installed at the entrance to the car park. The first staff member will open this in the morning, and it will be held open during operating hours and closed when the last staff member leaves. Staff will be given staff car parking permits. 4 of the staff spaces will be designated for the partners, but these can be used by others if a partner won't be in on a particular day.

Cycling, walking and car sharing will be promoted among staff.

Staff will not be permitted to park in patient parking spaces.

3.3. Short-stay Car Parking Spaces on The Avenue

There are 4 spaces proposed on The Avenue to the west of the development.

3 of these will be short-stay only and will be for visitors to the area including to the GP, the school or the apartments.

1 will be reserved for Car Club.

4. The Role of Travel Planning: Management and Marketing

A Travel Plan was developed for the planning application, and its implementation is required under Condition 16 of the planning approval. Table 1 and Table 2 set out the Actions and Measures that will be implemented to encourage and enable residents and people working at or visiting the GP surgery to make journeys by sustainable modes.

Table 1: Framework Travel Plan Actions

Action	Responsibility	Timeframe
Appoint Travel Plan Coordinator	Southway Housing Trust (SWHT)	6 months prior to development completion
Review Travel Plan Measures	Travel Plan Coordinator	Prior to development completion
Implement Travel Plan Measures	See Table 2 of individual measures	
Carry out travel surveys and other monitoring exercises	Travel Plan Coordinator	Within 3 months of occupation, repeated annually for lifespan of Travel Plan

Table 2: Framework Travel Plan Measures

Measure	Responsibility	Timeframe
Residents		
Promote the benefits of travelling by sustainable modes	Travel Plan Coordinator	Ongoing
Display sustainable travel information in communal areas and in social media and web-based platforms used to promote and manage the development.	Travel Plan Coordinator	Ongoing
Explore provision of pool bike(s)	Developer	Before Occupation
Explore accommodating a car club vehicle on site	Developer	Before Occupation
Promote the use of the existing car club nearby	Travel Plan Coordinator	Ongoing
Cycle mechanic to come to the site annually to fix residents' cycles	Travel Plan Coordinator	Ongoing
Promote the free cycle training currently offered by TfGM	Travel Plan Coordinator	Ongoing
Home design includes space for home working	Developer	Construction



Measure	Responsibility	Timeframe
High speed internet will be provided to facilitate home working and studying	Developer	Construction
Consideration of delivery point for parcel delivery when residents are out – this avoids the need for people to drive to the shops or drive to a delivery depot	Developer	Construction
Encourage car sharing through communication	Travel Plan Coordinator	Ongoing
GP Surgery		
Produce a travel pack for staff containing sustainable travel information and communicating the funded measures in place	Travel Plan Coordinator	Ongoing
Showers, lockers, and changing facilities for staff included in the design	Developer	Construction
Provide a pool bike(s) for staff to borrow for free	Healthcare operator	Before Occupation
Fund free or discounted public transport tickets	Healthcare operator	Before Occupation
Explore accommodating a car club vehicle in one of the on-street bays and/or promote the existing car club nearby	Developer/ Healthcare operator	Before Occupation
Encourage car sharing through communication	Travel Plan Coordinator	Ongoing

Appendix A: 2024 Pre-occupation Car Parking Survey Results

Didsbury - Thursday 28th November 2024 (00:30 - 05:30, 07:30 - 18:00)
Duration of Stay

Observed Stay
Hours

- 0.5
- > 0.5 - 2
- > 2 - 4
- > 4 - 6
- > 6 - 8
- > 8 - 12
- > 12

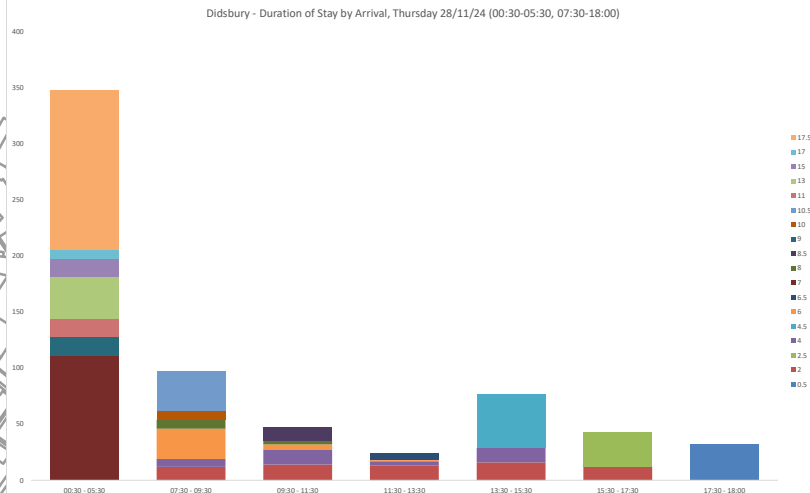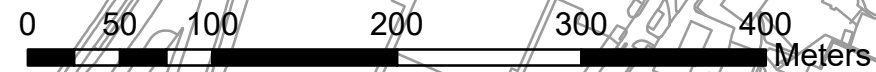

Streetwise Services Ltd
www.streetwiseservices.com
Tel: 01133 222 602
Email: england@streetwiseservices.com

Didsbury - Thursday 28th November 2024 (00:30 - 05:30, 07:30 - 18:00)
Occupancy & Capacity

Parking Location

CLASS


- Access/Junction
- Double yellow lines
- Dropped Kerb
- I-Bar
- Nose-in Bay
- Parallel Bay
- Single yellow line
- Unclassified
- Unclassified Nose-In

Classified links

CLASS

- Access/Junction
- Double yellow lines
- Dropped Kerb
- I-Bar
- Nose-in Bay
- Parallel Bay
- Single yellow line
- Unclassified
- Unclassified Nose-In

0 50 100 200 300 400 Meters

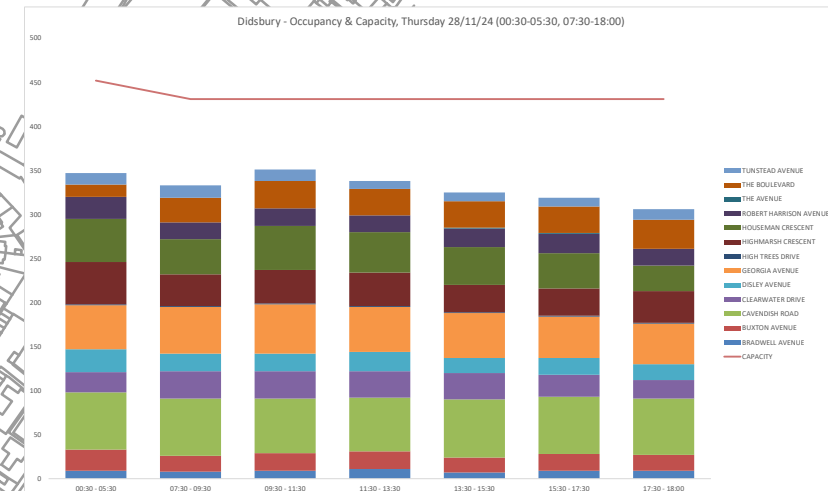


Streetwise Services Ltd
www.streetwiseservices.com
Tel: 01133 222 602
Email: england@streetwiseservices.com

Didsbury - Thursday 28th November 2024 (00:30 - 05:30, 07:30 - 18:00)
Turnover & Arrivals vs Departures

Classified links
Vehicles per "Space"

- 0
- > 0 - 1
- > 1 - 2
- > 2 - 3
- > 3 - 4
- > 4 - 5
- > 5

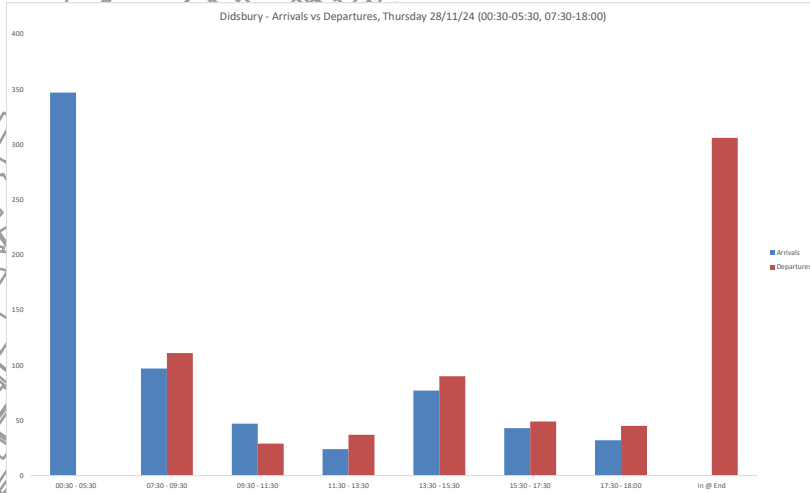

Streetwise Services Ltd
www.streetwiseservices.com
Tel: 01133 222 602
Email: england@streetwiseservices.com

This sheet provides a brief description of what information is held within each sheet of this document, and how the results were achieved.

RESULTS

Occupancy Vehicles by Link Table :- This table shows the occupancy per street / per beat. Therefore the maximum total value is the maximum number of vehicles present within the study area throughout the survey day. The graph below this table shows the "Accumulative" capacity - street by street stacked.

Duration of stay (Hrs) by Arrival Time :- This table presents the duration of stay (In Hours) that a vehicle has stayed for relative to the time period that it arrived (Example : 10 Vehicles arrived within beat 2 and stayed for 5 hours). The graph below this table shows the "Accumulative" number of vehicles by time period.

Arrivals vs Departures by Survey Period :- This table presents the number of vehicle that have arrived or departed within the survey. Note that a vehicle cannot depart in the 1st beat as the vehicle has to be active within the system to be departed. Generally the number of vehicles captured in the 1st beat represents the number of vehicles "In @ Start". The table to the right of table graphically shows the Arrival & Departure trend line.

PARKING

Vehicle Information :- This sheet contains all the VEHICLE information data which has been linked spatially to its nearest classified link restriction. This information can be easily queried by using the filter option to select specific streets, timebins, classification and much more. .

CAPACITY

Length of classifications (m) by link :- This table shows the length (Metres) of each classification within each street, that has been surveyed as part of the project. The length of each restriction is taken from a site visit using GIS and measuring the kerbside length. Only kerbside restrictions are captured, the more enforceable the restriction the higher it is in the survey hierarchy. For example a Double Yellow line is more enforceable than a dropped kerb. Where there is no kerbside restriction present this will be classified as "Unrestricted".

Calculated capacity (spaces) by link :- The table shows the number of spaces available within each individual network section (No of Spaces). This is calculated by two methods. The first method is to count the actual number of physical individual marked spaces within the section (example 5 number Parallel Bays). The second method is used where the spaces are not individually marked or there is no restriction present, to calculate the capacity using this method we would take each individual section length and divide it by 5 m (Standard car length) rounding the value "DOWN" at all calculations. As each restriction length is calculated individually, the combined value of capacity will often be less than the total length divided by 5m.

Road Width :- The width of the road has been accurately measured on GIS using OS background mapping. If a street measures less than or equal to 7m in width, it is not suitable for parking on one side, and that side will have a capacity of 0 (unless there are designated bays like disabled bays) and a note will be logged within the NOTES column "Unsuitable for Parking". If a street measures less than or equal to 5m in width, it is not suitable for parking on both sides, and each side will have a capacity of 0 (unless there are designated bays like disabled bays) and a note will be logged within the NOTES column "Unsuitable for Parking". These calculations are based on the average width of a car, which is 2.5m.

LINK CLASSIFICATION


Link Classification :- This sheet contains all the individual link (Classified Restrictions) within the survey area providing details on the ID, Class, Length and Capacity. "Count of Vehicles" is the number of vehicles captured parking on the section throughout the survey period which is used to calculate the next column "Turnover" by dividing the number of vehicles captured by the number of spaces available.

STRESS LEVEL



This table shows the capacity stress level (Legally Parked Only) for each street within the survey area for each beat conducted. It is possible for capacity to exceed 100% if vehicles are parking closer together and the number of vehicles recorded within a beat is greater than that of the Capacity Calculation detailed above, e.g., a section length of 29.2 m / 5 m = 5 Vehicles, however, it would in practice be possible to accommodate 6 vehicles.




Vehicle Occupancy by Link								
PERIOD	TIME							
	00:30 - 05:30	07:30 - 09:30	09:30 - 11:30	11:30 - 13:30	13:30 - 15:30	15:30 - 17:30	17:30 - 18:00	
BRADWELL AVENUE	9	8	9	11	7	9	9	
BUXTON AVENUE	24	18	20	20	17	19	18	
CAVENDISH ROAD	65	65	62	61	66	65	64	
CLEARWATER DRIVE	23	31	31	30	30	25	21	
DISLEY AVENUE	26	20	20	22	17	19	18	
GEORGIA AVENUE	50	53	56	51	51	47	46	
HIGH TREES DRIVE	1	1	1	1	1	1	1	
HIGHMARSH CRESCENT	48	36	38	38	31	31	36	
HOUSEMAN CRESCENT	49	40	50	46	43	40	29	
ROBERT HARRISON AVENUE	25	19	20	19	21	22	19	
THE AVENUE	0	0	0	0	1	1	0	
THE BOULEVARD	14	28	31	30	30	30	33	
TUNSTEAD AVENUE	13	14	13	9	10	10	12	
OCCUPANCY	347	333	351	338	325	319	306	
CAPACITY	459	438	438	438	438	438	438	

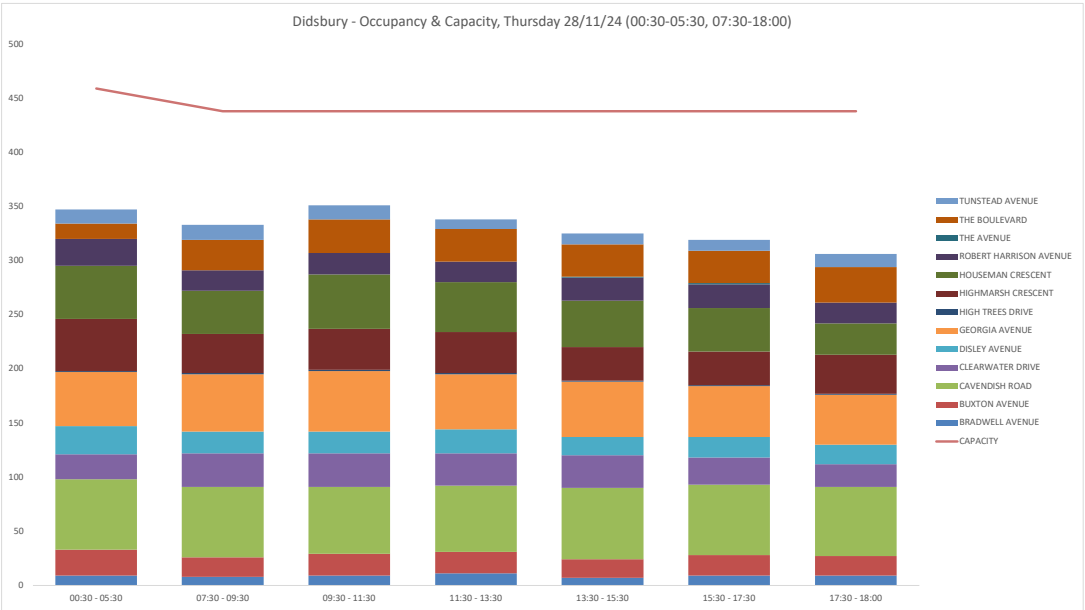

Duration of stay (Hrs) by Arrival Time								
TOTAL LENGTH OF STAY(HOURS)	TIME PERIOD							
	00:30 - 05:30	07:30 - 09:30	09:30 - 11:30	11:30 - 13:30	13:30 - 15:30	15:30 - 17:30	17:30 - 18:00	Grand Total
0.5	0	0	0	0	0	0	32	32
2	0	12	14	13	16	12	0	67
2.5	0	0	0	0	0	31	0	31
4	0	7	13	4	13	0	0	37
4.5	0	0	0	0	48	0	0	48
6	0	27	5	1	0	0	0	33
6.5	0	0	0	6	0	0	0	6
7	111	0	0	0	0	0	0	111
8	0	8	3	0	0	0	0	11
8.5	0	0	12	0	0	0	0	12
9	17	0	0	0	0	0	0	17
10	0	8	0	0	0	0	0	8
10.5	0	35	0	0	0	0	0	35
11	16	0	0	0	0	0	0	16
13	37	0	0	0	0	0	0	37
15	16	0	0	0	0	0	0	16
17	8	0	0	0	0	0	0	8
17.5	142	0	0	0	0	0	0	142
Grand Total	347	97	47	24	77	43	32	667

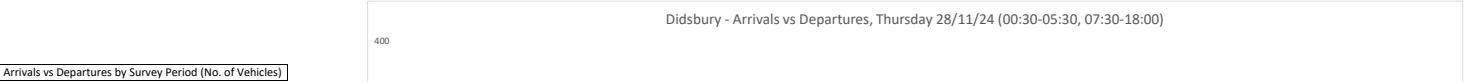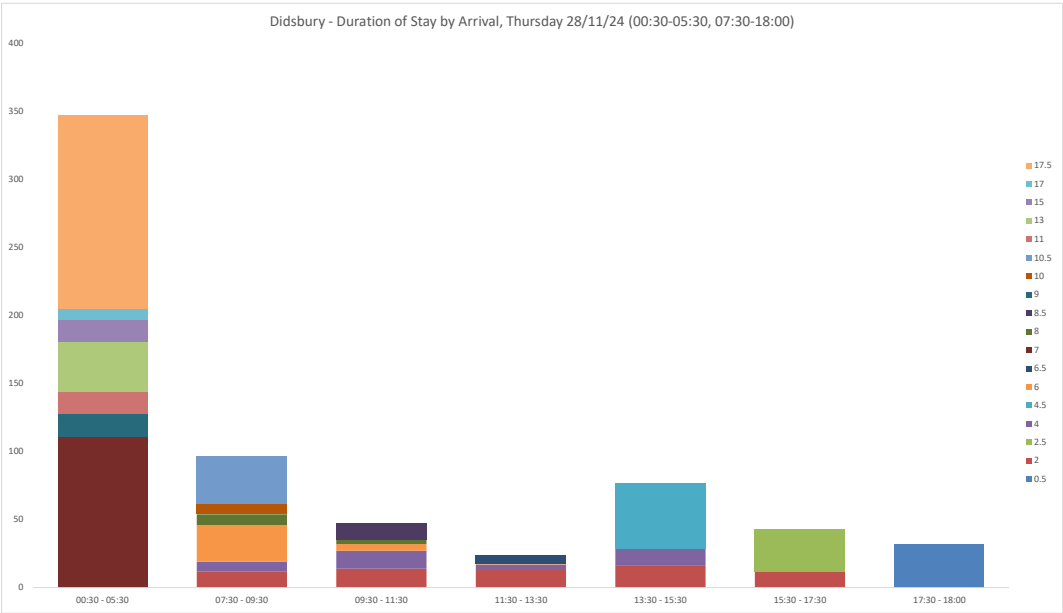

Time Period	Arrivals	Departures
00:30 - 05:30	347	N/A
07:30 - 09:30	97	111
09:30 - 11:30	47	29
11:30 - 13:30	24	37
13:30 - 15:30	77	90
15:30 - 17:30	43	49
17:30 - 18:00	32	45
In @ End	N/A	306
Total	667	

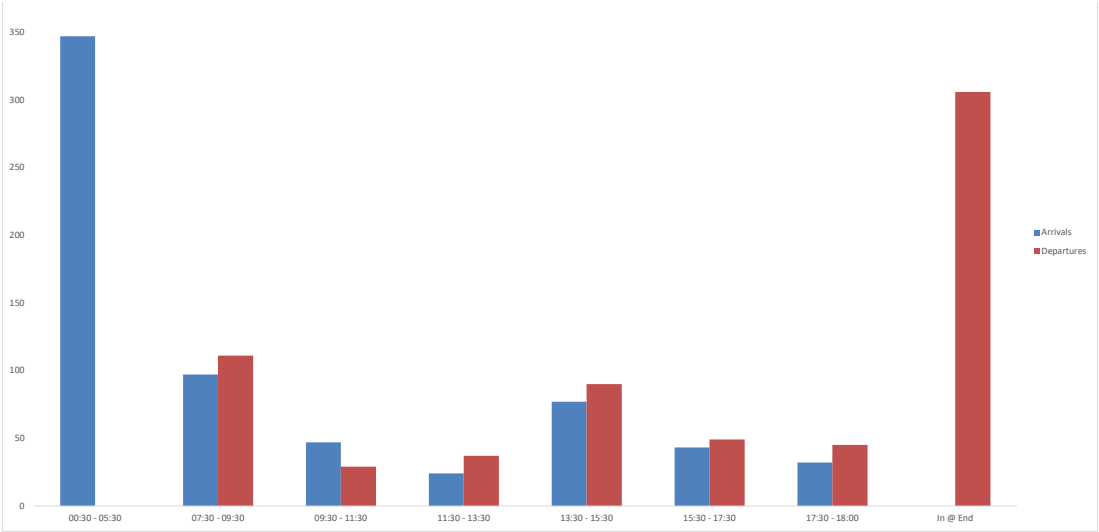



Length of Classifications by Link (Metres)										
Link	Access/Junction	Double yellow lines	Dropped Kerb	I-Bar	Nose-in Bay	Parallel Bay	Single yellow line	Unclassified	Unclassified Nose-In	Grand Total
BRADWELL AVENUE	0.00	71.47	0.00	0.00	0.00	0.00	0.00	99.84	0.00	171.31
BUXTON AVENUE	0.00	36.98	0.00	0.00	0.00	0.00	0.00	140.37	0.00	177.35
CAVENDISH ROAD	0.00	203.46	28.28	5.94	0.00	0.00	0.00	501.96	0.00	739.64
CLEARWATER DRIVE	0.00	31.01	0.00	239.20	0.00	0.00	0.00	86.21	5.51	361.93
DISLEY AVENUE	0.00	42.40	0.00	0.00	0.00	0.00	0.00	137.66	0.00	180.05
GEORGIA AVENUE	0.00	103.63	32.49	314.45	0.00	0.00	0.00	522.35	0.00	972.92
HIGH TREES DRIVE	0.00	0.00	17.78	18.84	0.00	0.00	0.00	71.64	0.00	108.26
HIGHMARSH CRESCENT	0.00	106.14	10.47	43.59	0.00	0.00	51.45	429.07	0.00	640.72
HOUSEMAN CRESCENT	27.37	14.47	163.15	89.91	19.89	0.00	0.00	452.06	0.00	766.86
ROBERT HARRISON AVENUE	0.00	15.20	46.01	50.18	53.45	0.00	0.00	103.21	0.00	268.04
THE AVENUE	0.00	114.77	0.00	0.00	0.00	0.00	0.00	0.00	0.00	114.77
THE BOULEVARD	0.00	567.36	5.15	18.14	0.00	108.48	64.29	107.22	15.28	885.92
TUNSTEAD AVENUE	0.00	49.75	32.95	0.00	0.00	0.00	0.00	89.19	0.00	171.89
Grand Total	27.37	1356.64	336.30	780.25	73.34	108.48	115.74	2740.76	20.79	5559.67

Calculated Capacity by Link (Official - No. of Spaces)										
Link	Access/Junction	Double yellow lines	Dropped Kerb	I-Bar	Nose-in Bay	Parallel Bay	Single yellow line	Unclassified	Unclassified Nose-In	Grand Total
BRADWELL AVENUE	0	0	0	0	0	0	0	11	0	11
BUXTON AVENUE	0	0	0	0	0	0	0	27	0	27
CAVENDISH ROAD	0	0	0	0	0	0	0	97	0	97
CLEARWATER DRIVE	0	0	0	0	0	0	0	7	2	9
DISLEY AVENUE	0	0	0	0	0	0	0	27	0	27
GEORGIA AVENUE	0	0	0	0	0	0	0	64	0	64
HIGH TREES DRIVE	0	0	0	0	0	0	0	6	0	6
HIGHMARSH CRESCENT	0	0	0	0	0	0	0	44	0	44
HOUSEMAN CRESCENT	0	0	0	0	7	0	0	60	0	67
ROBERT HARRISON AVENUE	0	0	0	0	21	0	0	6	0	27
THE AVENUE	0	0	0	0	0	0	0	0	0	0
THE BOULEVARD	0	0	0	0	0	20	0	19	6	45
TUNSTEAD AVENUE	0	0	0	0	0	0	0	14	0	14
Grand Total	0	0	0	0	28	20	0	382	8	438

Calculated Capacity by Link (Off Peak)										
Link	Access/Junction	Double yellow lines	Dropped Kerb	I-Bar	Nose-in Bay	Parallel Bay	Single yellow line	Unclassified	Unclassified Nose-In	Grand Total

BRADWELL AVENUE	0	0	0	0	0	0	0	11	0	11
BUXTON AVENUE	0	0	0	0	0	0	0	27	0	27
CAVENDISH ROAD	0	0	0	0	0	0	0	97	0	97
CLEARWATER DRIVE	0	0	0	0	0	0	0	7	2	9
DISLEY AVENUE	0	0	0	0	0	0	0	27	0	27
GEORGIA AVENUE	0	0	0	0	0	0	0	64	0	64
HIGH TREES DRIVE	0	0	0	0	0	0	0	6	0	6
HIGHMARSH CRESCENT	0	0	0	0	0	0	9	44	0	53
HOUSEMAN CRESCENT	0	0	0	0	7	0	0	60	0	67
ROBERT HARRISON AVENUE	0	0	0	0	21	0	0	6	0	27
THE AVENUE	0	0	0	0	0	0	0	0	0	0
THE BOULEVARD	0	0	0	0	0	20	12	19	6	57
TUNSTEAD AVENUE	0	0	0	0	0	0	0	14	0	14
Grand Total	0	0	0	0	28	20	21	382	8	459



OBJECTID	TOWN	LINK	CLASS	CAPACITY (Spaces)	Capacity Off-Peak(Spaces)	NOTES	RESTRICTIONS	LENGTH (M)
3295	WEST DIDSbury	CAVENDISH ROAD	Unclassified	8	8	CALCULATED		40.965167
3296	WEST DIDSbury	CAVENDISH ROAD	Unclassified	18	18	CALCULATED		90.882248
3297	WEST DIDSbury	CAVENDISH ROAD	Double yellow lines	0	0			4.876668
3298	WEST DIDSbury	CAVENDISH ROAD	Unclassified	16	16	CALCULATED		81.280044
3299	WEST DIDSbury	CAVENDISH ROAD	Double yellow lines	0	0			10.708305
3300	WEST DIDSbury	BRADWELL AVENUE	Unclassified	0	0	UNSUITABLE FOR PARKING		43.203813
3301	WEST DIDSbury	BRADWELL AVENUE	Double yellow lines	0	0			42.762396
3302	WEST DIDSbury	BRADWELL AVENUE	Unclassified	11	11	CALCULATED		56.636321
3303	WEST DIDSbury	BUXTON AVENUE	Unclassified	13	13	CALCULATED		67.679645
3304	WEST DIDSbury	BUXTON AVENUE	Double yellow lines	0	0			22.283685
3305	WEST DIDSbury	BUXTON AVENUE	Double yellow lines	0	0			14.699172
3306	WEST DIDSbury	BUXTON AVENUE	Unclassified	2	2	CALCULATED		10.980516
3307	WEST DIDSbury	CLEARWATER DRIVE	I-Bar	0	0			11.07151
3308	WEST DIDSbury	HOUSEMAN CRESCENT	Access/Junction	0	0			27.374448
3309	WEST DIDSbury	HOUSEMAN CRESCENT	Unclassified	3	3	CALCULATED		17.4287
3310	WEST DIDSbury	ROBERT HARRISON AVENUE	Unclassified	5	5	CALCULATED		29.963833
3311	WEST DIDSbury	ROBERT HARRISON AVENUE	Unclassified	0	0	UNSUITABLE FOR PARKING		15.101042
3312	WEST DIDSbury	ROBERT HARRISON AVENUE	Unclassified	0	0	UNSUITABLE FOR PARKING		2.285058
3313	WEST DIDSbury	HIGHMARSH CRESCENT	Unclassified	1	1	CALCULATED		9.81298
3314	WEST DIDSbury	ROBERT HARRISON AVENUE	I-Bar	0	0			2.619472
3315	WEST DIDSbury	ROBERT HARRISON AVENUE	Dropped Kerb	0	0			6.051057
3316	WEST DIDSbury	THE BOULEVARD	Double yellow lines	0	0			21.455997
3318	WEST DIDSbury	TUNSTEAD AVENUE	Double yellow lines	0	0			39.964066
3319	WEST DIDSbury	CAVENDISH ROAD	Double yellow lines	0	0			7.774117
3320	WEST DIDSbury	BRADWELL AVENUE	Double yellow lines	0	0			28.703576
3321	WEST DIDSbury	BUXTON AVENUE	Unclassified	12	12	CALCULATED		61.711132
3322	WEST DIDSbury	THE BOULEVARD	Single yellow line	0	9	CALCULATED		48.57964
3323	WEST DIDSbury	THE BOULEVARD	Double yellow lines	0	0			12.149316
3325	WEST DIDSbury	THE BOULEVARD	Double yellow lines	0	0			40.098546
3326	WEST DIDSbury	THE BOULEVARD	Double yellow lines	0	0			68.116464
3327	WEST DIDSbury	THE BOULEVARD	Double yellow lines	0	0			30.840923
3328	WEST DIDSbury	THE BOULEVARD	Unclassified	6	6	CALCULATED		30.809354
3329	WEST DIDSbury	THE AVENUE	Double yellow lines	0	0			42.886729
3330	WEST DIDSbury	THE AVENUE	Double yellow lines	0	0			11.106627
3331	WEST DIDSbury	THE AVENUE	Double yellow lines	0	0			3.072226
3332	WEST DIDSbury	HIGHMARSH CRESCENT	Double yellow lines	0	0			10.27658
3333	WEST DIDSbury	HIGHMARSH CRESCENT	Unclassified	6	6	CALCULATED		33.855909
3334	WEST DIDSbury	HIGHMARSH CRESCENT	Unclassified	0	0			4.488386
3335	WEST DIDSbury	HIGHMARSH CRESCENT	Dropped Kerb	0	0			10.468539
3336	WEST DIDSbury	HOUSEMAN CRESCENT	Unclassified	0	0	UNSUITABLE FOR PARKING		34.211189
3337	WEST DIDSbury	HOUSEMAN CRESCENT	Unclassified	0	0	UNSUITABLE FOR PARKING		69.806203
3340	WEST DIDSbury	HOUSEMAN CRESCENT	Dropped Kerb	0	0			7.080162
3346	WEST DIDSbury	HOUSEMAN CRESCENT	Nose-in Bay	7	7	CALCULATED		19.891545
3347	WEST DIDSbury	HOUSEMAN CRESCENT	Unclassified	9	9	CALCULATED		49.560583
3348	WEST DIDSbury	HIGH TREES DRIVE	Unclassified	0	0	UNSUITABLE FOR PARKING		31.378548
3349	WEST DIDSbury	HIGH TREES DRIVE	Dropped Kerb	0	0			8.217293
3350	WEST DIDSbury	HIGH TREES DRIVE	Dropped Kerb	0	0			6.208049
3351	WEST DIDSbury	CAVENDISH ROAD	Unclassified	27	27	CALCULATED		139.637873
3352	WEST DIDSbury	CAVENDISH ROAD	Double yellow lines	0	0			11.716354
3353	WEST DIDSbury	CAVENDISH ROAD	Double yellow lines	0	0			45.337666
3354	WEST DIDSbury	THE BOULEVARD	Unclassified	9	9	CALCULATED		49.964344
3355	WEST DIDSbury	THE BOULEVARD	Unclassified Nose-in	6	6			15.279615

Count of Vehicles/Link	Turnover
8	1.00
13	0.72
0	0.00
18	1.13
0	0.00
5	0.00
1	0.00
12	1.09
16	1.23
2	0.00
0	0.00
3	1.50
3	0.00
1	0.00
2	0.67
5	1.00
0	0.00
0	0.00
1	1.00
0	0.00
1	0.00
0	0.00
2	0.00
0	0.00
2	0.00
17	1.42
2	0.00
0	0.00
0	0.00
0	0.00
0	0.00
5	0.83
0	0.00
0	0.00
0	0.00
6	1.00
3	0.00
0	0.00
12	1.33
0	0.00
0	0.00
0	0.00
28	1.04
0	0.00
6	0.00
10	1.11
7	1.17

3356	WEST DIDSBURY	CLEARWATER DRIVE	I-Bar	0	0		9.616123
3357	WEST DIDSBURY	CLEARWATER DRIVE	Double yellow lines	0	0		3.154874
3358	WEST DIDSBURY	CLEARWATER DRIVE	Unclassified	0	0		3.6718
3359	WEST DIDSBURY	CLEARWATER DRIVE	I-Bar	0	0		11.434639
3360	WEST DIDSBURY	CLEARWATER DRIVE	Unclassified	0	0		2.976338
3361	WEST DIDSBURY	CLEARWATER DRIVE	I-Bar	0	0		16.001602
3362	WEST DIDSBURY	CLEARWATER DRIVE	Unclassified	0	0		1.735246
3363	WEST DIDSBURY	CLEARWATER DRIVE	I-Bar	0	0		11.927308
3364	WEST DIDSBURY	GEORGIA AVENUE	Unclassified	0	0	UNSUITABLE FOR PARKING	26.138939
3365	WEST DIDSBURY	GEORGIA AVENUE	Unclassified	0	0	UNSUITABLE FOR PARKING	41.058485
3366	WEST DIDSBURY	GEORGIA AVENUE	I-Bar	0	0		6.936436
3367	WEST DIDSBURY	GEORGIA AVENUE	Unclassified	0	0		1.179181
3368	WEST DIDSBURY	GEORGIA AVENUE	I-Bar	0	0		10.189919
3369	WEST DIDSBURY	GEORGIA AVENUE	Unclassified	0	0		2.189714
3370	WEST DIDSBURY	GEORGIA AVENUE	I-Bar	0	0		11.514096
3371	WEST DIDSBURY	GEORGIA AVENUE	Unclassified	0	0	UNSUITABLE FOR PARKING	10.542473
3372	WEST DIDSBURY	GEORGIA AVENUE	Double yellow lines	0	0		27.673768
3373	WEST DIDSBURY	GEORGIA AVENUE	I-Bar	0	0		9.931134
3374	WEST DIDSBURY	GEORGIA AVENUE	I-Bar	0	0		9.350173
3375	WEST DIDSBURY	GEORGIA AVENUE	Double yellow lines	0	0		29.531471
3377	WEST DIDSBURY	ROBERT HARRISON AVENUE	Unclassified	0	0	UNSUITABLE FOR PARKING	33.081991
3378	WEST DIDSBURY	GEORGIA AVENUE	Unclassified	0	0		2.84156
3379	WEST DIDSBURY	ROBERT HARRISON AVENUE	I-Bar	0	0		8.439053
3380	WEST DIDSBURY	ROBERT HARRISON AVENUE	Unclassified	0	0		2.468196
3382	WEST DIDSBURY	HIGHMARSH CRESCENT	Unclassified	0	0	UNSUITABLE FOR PARKING	18.505168
3383	WEST DIDSBURY	HIGHMARSH CRESCENT	Unclassified	0	0	UNSUITABLE FOR PARKING	50.613167
3384	WEST DIDSBURY	HIGHMARSH CRESCENT	Single yellow line	0	4	CALCULATED	21.248648
3385	WEST DIDSBURY	CAVENDISH ROAD	Double yellow lines	0	0		22.608156
3386	WEST DIDSBURY	CAVENDISH ROAD	Dropped Kerb	0	0		9.190465
3387	WEST DIDSBURY	CAVENDISH ROAD	Unclassified	4	4	CALCULATED	20.350918
3388	WEST DIDSBURY	CAVENDISH ROAD	Double yellow lines	0	0		10.284136
3389	WEST DIDSBURY	CAVENDISH ROAD	Unclassified	1	1	CALCULATED	6.482296
3390	WEST DIDSBURY	CAVENDISH ROAD	Double yellow lines	0	0		13.072193
3391	WEST DIDSBURY	CAVENDISH ROAD	Double yellow lines	0	0		12.271369
3392	WEST DIDSBURY	CAVENDISH ROAD	Unclassified	11	11	CALCULATED	55.733176
3393	WEST DIDSBURY	CAVENDISH ROAD	Double yellow lines	0	0		11.62867
3394	WEST DIDSBURY	CAVENDISH ROAD	Double yellow lines	0	0		10.038084
3395	WEST DIDSBURY	CAVENDISH ROAD	Unclassified	6	6	CALCULATED	34.287158
3396	WEST DIDSBURY	CAVENDISH ROAD	Double yellow lines	0	0		8.359858
3397	WEST DIDSBURY	CAVENDISH ROAD	Double yellow lines	0	0		8.827734
3398	WEST DIDSBURY	CAVENDISH ROAD	Double yellow lines	0	0		8.237789
3399	WEST DIDSBURY	CAVENDISH ROAD	Double yellow lines	0	0		7.411532
3400	WEST DIDSBURY	CAVENDISH ROAD	Unclassified	2	2	CALCULATED	10.178248
3401	WEST DIDSBURY	CAVENDISH ROAD	Dropped Kerb	0	0		8.581485
3402	WEST DIDSBURY	CAVENDISH ROAD	Unclassified	1	1	CALCULATED	6.371009
3404	WEST DIDSBURY	TUNSTEAD AVENUE	Dropped Kerb	0	0		6.307702
3405	WEST DIDSBURY	TUNSTEAD AVENUE	Dropped Kerb	0	0		7.18955
3406	WEST DIDSBURY	TUNSTEAD AVENUE	Unclassified	1	1	CALCULATED	8.660559
3407	WEST DIDSBURY	TUNSTEAD AVENUE	Unclassified	1	1	CALCULATED	6.295459
3408	WEST DIDSBURY	HIGHMARSH CRESCENT	Unclassified	0	0	UNSUITABLE FOR PARKING	38.876118
3409	WEST DIDSBURY	HIGHMARSH CRESCENT	Unclassified	6	6	CALCULATED	30.186663
3411	WEST DIDSBURY	HOUSEMAN CRESCENT	Unclassified	6	6	CALCULATED	33.400232
3416	WEST DIDSBURY	HOUSEMAN CRESCENT	Unclassified	18	18	CALCULATED	92.70763
3417	WEST DIDSBURY	HOUSEMAN CRESCENT	Unclassified	7	7	CALCULATED	39.071889
3418	WEST DIDSBURY	HIGH TREES DRIVE	Unclassified	0	0		1.217999
3419	WEST DIDSBURY	HIGH TREES DRIVE	I-Bar	0	0		5.38488
3420	WEST DIDSBURY	TUNSTEAD AVENUE	Unclassified	1	1	CALCULATED	6.112914
3421	WEST DIDSBURY	TUNSTEAD AVENUE	Double yellow lines	0	0		9.789883

0	0.00
0	0.00
1	0.00
0	0.00
1	0.00
3	0.00
1	0.00
1	0.00
4	0.00
8	0.00
0	0.00
1	0.00
0	0.00
2	0.00
1	0.00
1	0.00
0	0.00
0	0.00
0	0.00
0	0.00
0	0.00
1	0.00
1	0.00
4	0.00
10	0.00
0	0.00
0	0.00
1	0.00
6	1.50
1	0.00
2	2.00
1	0.00
0	0.00
14	1.27
1	0.00
0	0.00
9	1.50
0	0.00
0	0.00
0	0.00
2	1.00
1	0.00
2	2.00
1	0.00
0	0.00
1	1.00
2	2.00
0	0.00
6	1.00
0	0.00
20	1.11
6	0.86
0	0.00
0	0.00
1	1.00
0	0.00

3422	WEST DIDSBURY	TUNSTEAD AVENUE	Unclassified	4	4	CALCULATED	24.66712
3423	WEST DIDSBURY	TUNSTEAD AVENUE	Dropped Kerb	0	0		9.588685
3424	WEST DIDSBURY	TUNSTEAD AVENUE	Unclassified	5	5	CALCULATED	28.508238
3426	WEST DIDSBURY	DISLEY AVENUE	Unclassified	13	13	CALCULATED	65.550511
3427	WEST DIDSBURY	DISLEY AVENUE	Double yellow lines	0	0		24.556403
3428	WEST DIDSBURY	DISLEY AVENUE	Unclassified	14	14	CALCULATED	72.105907
3429	WEST DIDSBURY	DISLEY AVENUE	Double yellow lines	0	0		17.840581
3430	WEST DIDSBURY	THE BOULEVARD	Parallel Bay	6	6	CALCULATED	32.188307
3431	WEST DIDSBURY	THE BOULEVARD	Single yellow line	0	3	CALCULATED	15.713081
3433	WEST DIDSBURY	THE BOULEVARD	Double yellow lines	0	0		11.787745
3434	WEST DIDSBURY	THE BOULEVARD	Double yellow lines	0	0		52.540652
3435	WEST DIDSBURY	THE BOULEVARD	Double yellow lines	0	0		75.168208
3436	WEST DIDSBURY	THE BOULEVARD	Double yellow lines	0	0		44.701485
3437	WEST DIDSBURY	THE BOULEVARD	Double yellow lines	0	0		5.421647
3438	WEST DIDSBURY	THE BOULEVARD	Double yellow lines	0	0		33.43832
3439	WEST DIDSBURY	THE BOULEVARD	Dropped Kerb	0	0		5.150855
3440	WEST DIDSBURY	THE BOULEVARD	Parallel Bay	5	5	CALCULATED	25.956609
3441	WEST DIDSBURY	THE BOULEVARD	Double yellow lines	0	0		14.743399
3442	WEST DIDSBURY	THE BOULEVARD	I-Bar	0	0		5.856061
3443	WEST DIDSBURY	THE BOULEVARD	Unclassified	1	1	CALCULATED	8.569202
3444	WEST DIDSBURY	THE AVENUE	Double yellow lines	0	0		46.077258
3445	WEST DIDSBURY	THE AVENUE	Double yellow lines	0	0		11.622686
3446	WEST DIDSBURY	CLEARWATER DRIVE	Double yellow lines	0	0		27.856038
3447	WEST DIDSBURY	CLEARWATER DRIVE	I-Bar	0	0		9.101879
3448	WEST DIDSBURY	CLEARWATER DRIVE	I-Bar	0	0		10.748854
3449	WEST DIDSBURY	CLEARWATER DRIVE	Unclassified	0	0		1.589258
3450	WEST DIDSBURY	CLEARWATER DRIVE	I-Bar	0	0		17.370946
3451	WEST DIDSBURY	CLEARWATER DRIVE	Unclassified	0	0		4.219911
3452	WEST DIDSBURY	CLEARWATER DRIVE	I-Bar	0	0		17.864847
3453	WEST DIDSBURY	CLEARWATER DRIVE	Unclassified	0	0		2.085792
3454	WEST DIDSBURY	CLEARWATER DRIVE	I-Bar	0	0		19.284631
3455	WEST DIDSBURY	CLEARWATER DRIVE	Unclassified	0	0		4.238679
3456	WEST DIDSBURY	CLEARWATER DRIVE	I-Bar	0	0		19.339925
3457	WEST DIDSBURY	CLEARWATER DRIVE	Unclassified	0	0		4.641422
3458	WEST DIDSBURY	CLEARWATER DRIVE	I-Bar	0	0		20.067521
3459	WEST DIDSBURY	CLEARWATER DRIVE	Unclassified	0	0		2.847743
3460	WEST DIDSBURY	CLEARWATER DRIVE	I-Bar	0	0		24.546824
3461	WEST DIDSBURY	CLEARWATER DRIVE	Unclassified	5	5	CALCULATED	27.608088
3462	WEST DIDSBURY	CLEARWATER DRIVE	I-Bar	0	0		13.590987
3463	WEST DIDSBURY	CLEARWATER DRIVE	Unclassified	0	0		2.849328
3464	WEST DIDSBURY	CLEARWATER DRIVE	I-Bar	0	0		9.863
3465	WEST DIDSBURY	CLEARWATER DRIVE	Unclassified	0	0		2.265619
3466	WEST DIDSBURY	CLEARWATER DRIVE	I-Bar	0	0		8.712701
3467	WEST DIDSBURY	CLEARWATER DRIVE	Unclassified	0	0		2.868553
3468	WEST DIDSBURY	CLEARWATER DRIVE	I-Bar	0	0		8.65763
3469	WEST DIDSBURY	CLEARWATER DRIVE	Unclassified	0	0		3.872366
3470	WEST DIDSBURY	GEORGIA AVENUE	Unclassified	1	1	CALCULATED	7.209058
3471	WEST DIDSBURY	CLEARWATER DRIVE	Unclassified	0	0		2.813852
3472	WEST DIDSBURY	CLEARWATER DRIVE	Unclassified	1	1	CALCULATED	7.151944
3473	WEST DIDSBURY	GEORGIA AVENUE	Unclassified	28	28	CALCULATED	144.457585
3474	WEST DIDSBURY	GEORGIA AVENUE	Unclassified	4	4	CALCULATED	23.046271
3475	WEST DIDSBURY	GEORGIA AVENUE	I-Bar	0	0		14.491955
3476	WEST DIDSBURY	GEORGIA AVENUE	Unclassified	0	0		2.252119
3477	WEST DIDSBURY	GEORGIA AVENUE	I-Bar	0	0		9.365004
3478	WEST DIDSBURY	GEORGIA AVENUE	Unclassified	3	3	CALCULATED	15.21136
3479	WEST DIDSBURY	GEORGIA AVENUE	I-Bar	0	0		14.293299
3480	WEST DIDSBURY	GEORGIA AVENUE	Unclassified	4	4	CALCULATED	24.547021
3481	WEST DIDSBURY	GEORGIA AVENUE	I-Bar	0	0		5.480895

6	1.50
1	0.00
4	0.80
18	1.38
3	0.00
20	1.43
2	0.00
8	1.33
0	0.00
1	0.00
0	0.00
0	0.00
0	0.00
0	0.00
5	1.00
0	0.00
0	0.00
0	0.00
2	0.00
0	0.00
3	0.00
3	0.00
0	0.00
1	0.00
2	0.00
1	0.00
1	0.00
4	0.00
1	0.00
1	0.00
1	0.00
1	0.00
0	0.00
0	0.00
2	0.00
5	1.00
0	0.00
1	0.00
1	0.00
1	0.00
1	0.00
1	0.00
2	0.00
2	0.00
0	0.00
1	0.00
0	0.00
21	0.75
3	0.75
1	0.00
2	0.00
2	0.00
5	1.67
3	0.00
4	1.00
0	0.00

3482	WEST DIDSBURY	GEORGIA AVENUE	Unclassified	0	0			1.246292
3483	WEST DIDSBURY	GEORGIA AVENUE	I-Bar	0	0			5.194987
3484	WEST DIDSBURY	GEORGIA AVENUE	Unclassified	0	0			1.997611
3485	WEST DIDSBURY	GEORGIA AVENUE	I-Bar	0	0			5.254045
3486	WEST DIDSBURY	GEORGIA AVENUE	Unclassified	0	0			0.75008
3487	WEST DIDSBURY	GEORGIA AVENUE	I-Bar	0	0			4.665661
3488	WEST DIDSBURY	GEORGIA AVENUE	Unclassified	0	0			2.443306
3489	WEST DIDSBURY	GEORGIA AVENUE	I-Bar	0	0			5.465916
3490	WEST DIDSBURY	GEORGIA AVENUE	Unclassified	0	0			1.577968
3491	WEST DIDSBURY	GEORGIA AVENUE	I-Bar	0	0			6.915413
3492	WEST DIDSBURY	GEORGIA AVENUE	Unclassified	8	8	CALCULATED		40.712703
3493	WEST DIDSBURY	GEORGIA AVENUE	I-Bar	0	0			6.317758
3494	WEST DIDSBURY	GEORGIA AVENUE	Unclassified	0	0			2.066594
3495	WEST DIDSBURY	GEORGIA AVENUE	I-Bar	0	0			4.473804
3496	WEST DIDSBURY	GEORGIA AVENUE	Unclassified	0	0			1.42135
3497	WEST DIDSBURY	GEORGIA AVENUE	I-Bar	0	0			5.406326
3498	WEST DIDSBURY	GEORGIA AVENUE	Unclassified	0	0			1.79148
3499	WEST DIDSBURY	GEORGIA AVENUE	I-Bar	0	0			5.352988
3500	WEST DIDSBURY	GEORGIA AVENUE	Unclassified	0	0			1.556675
3501	WEST DIDSBURY	GEORGIA AVENUE	I-Bar	0	0			7.518196
3502	WEST DIDSBURY	GEORGIA AVENUE	Unclassified	0	0	UNSUITABLE FOR PARKING		7.254924
3503	WEST DIDSBURY	GEORGIA AVENUE	I-Bar	0	0			7.778442
3504	WEST DIDSBURY	GEORGIA AVENUE	Unclassified	0	0			1.982545
3505	WEST DIDSBURY	GEORGIA AVENUE	I-Bar	0	0			5.328983
3506	WEST DIDSBURY	GEORGIA AVENUE	Unclassified	0	0			1.837604
3507	WEST DIDSBURY	GEORGIA AVENUE	I-Bar	0	0			6.331458
3508	WEST DIDSBURY	GEORGIA AVENUE	Unclassified	0	0			1.51554
3509	WEST DIDSBURY	GEORGIA AVENUE	I-Bar	0	0			9.149182
3510	WEST DIDSBURY	GEORGIA AVENUE	Unclassified	0	0			3.949019
3511	WEST DIDSBURY	GEORGIA AVENUE	I-Bar	0	0			8.776678
3512	WEST DIDSBURY	GEORGIA AVENUE	Unclassified	0	0			3.361776
3513	WEST DIDSBURY	GEORGIA AVENUE	I-Bar	0	0			4.516152
3514	WEST DIDSBURY	GEORGIA AVENUE	Unclassified	0	0			2.068306
3515	WEST DIDSBURY	GEORGIA AVENUE	I-Bar	0	0			5.551125
3516	WEST DIDSBURY	GEORGIA AVENUE	Unclassified	0	0			1.57216
3517	WEST DIDSBURY	GEORGIA AVENUE	I-Bar	0	0			5.896814
3518	WEST DIDSBURY	GEORGIA AVENUE	Unclassified	0	0			1.299901
3519	WEST DIDSBURY	GEORGIA AVENUE	I-Bar	0	0			5.261871
3520	WEST DIDSBURY	GEORGIA AVENUE	Unclassified	0	0			1.732912
3521	WEST DIDSBURY	GEORGIA AVENUE	I-Bar	0	0			5.360359
3522	WEST DIDSBURY	GEORGIA AVENUE	Unclassified	0	0			1.890125
3523	WEST DIDSBURY	GEORGIA AVENUE	I-Bar	0	0			4.150018
3524	WEST DIDSBURY	GEORGIA AVENUE	I-Bar	0	0			5.129126
3525	WEST DIDSBURY	GEORGIA AVENUE	Unclassified	0	0			1.232416
3526	WEST DIDSBURY	GEORGIA AVENUE	Unclassified	0	0			1.896816
3527	WEST DIDSBURY	GEORGIA AVENUE	I-Bar	0	0			10.70656
3528	WEST DIDSBURY	GEORGIA AVENUE	Unclassified	0	0			1.971247
3529	WEST DIDSBURY	GEORGIA AVENUE	I-Bar	0	0			9.140574
3530	WEST DIDSBURY	ROBERT HARRISON AVENUE	I-Bar	0	0			5.191284
3531	WEST DIDSBURY	ROBERT HARRISON AVENUE	Unclassified	0	0			2.589129
3532	WEST DIDSBURY	ROBERT HARRISON AVENUE	I-Bar	0	0			4.735204
3533	WEST DIDSBURY	ROBERT HARRISON AVENUE	Unclassified	0	0			2.099434
3534	WEST DIDSBURY	ROBERT HARRISON AVENUE	I-Bar	0	0			5.038969
3535	WEST DIDSBURY	GEORGIA AVENUE	Unclassified	12	12	CALCULATED		63.087184
3536	WEST DIDSBURY	GEORGIA AVENUE	Unclassified	4	4	CALCULATED		21.753306
3537	WEST DIDSBURY	GEORGIA AVENUE	Unclassified	0	0	UNSUITABLE FOR PARKING		12.537177
3539	WEST DIDSBURY	GEORGIA AVENUE	Double yellow lines	0	0			9.28528
3540	WEST DIDSBURY	GEORGIA AVENUE	Unclassified	0	0	UNSUITABLE FOR PARKING		21.37751

0	0.00
1	0.00
0	0.00
1	0.00
0	0.00
2	0.00
0	0.00
0	0.00
1	0.00
0	0.00
6	0.75
0	0.00
0	0.00
0	0.00
1	0.00
0	0.00
1	0.00
0	0.00
1	0.00
1	0.00
1	0.00
0	0.00
0	0.00
0	0.00
1	0.00
0	0.00
1	0.00
1	0.00
1	0.00
0	0.00
1	0.00
0	0.00
0	0.00
0	0.00
0	0.00
0	0.00
0	0.00
1	0.00
0	0.00
0	0.00
1	0.00
0	0.00
0	0.00
1	0.00
0	0.00
0	0.00
1	0.00
0	0.00
1	0.00
0	0.00
0	0.00
1	0.00
0	0.00
7	0.58
5	1.25
2	0.00
0	0.00
3	0.00

3541	WEST DIDSbury	GEORGIA AVENUE	I-Bar	0	0		16.393351
3542	WEST DIDSbury	GEORGIA AVENUE	Unclassified	0	0	UNSUITABLE FOR PARKING	6.46643
3543	WEST DIDSbury	GEORGIA AVENUE	I-Bar	0	0		7.909452
3544	WEST DIDSbury	GEORGIA AVENUE	Unclassified	0	0	UNSUITABLE FOR PARKING	7.323757
3545	WEST DIDSbury	GEORGIA AVENUE	I-Bar	0	0		6.850317
3546	WEST DIDSbury	ROBERT HARRISON AVENUE	Unclassified	0	0	UNSUITABLE FOR PARKING	6.978818
3547	WEST DIDSbury	ROBERT HARRISON AVENUE	I-Bar	0	0		6.940739
3548	WEST DIDSbury	ROBERT HARRISON AVENUE	Unclassified	0	0		0.912772
3549	WEST DIDSbury	ROBERT HARRISON AVENUE	I-Bar	0	0		5.535301
3550	WEST DIDSbury	ROBERT HARRISON AVENUE	I-Bar	0	0		7.379698
3551	WEST DIDSbury	ROBERT HARRISON AVENUE	Dropped Kerb	0	0		37.866927
3552	WEST DIDSbury	ROBERT HARRISON AVENUE	Unclassified	0	0		1.077118
3553	WEST DIDSbury	ROBERT HARRISON AVENUE	Unclassified	0	0		0.986201
3554	WEST DIDSbury	HIGHMARSH CRESCENT	Unclassified	0	0	UNSUITABLE FOR PARKING	6.126404
3555	WEST DIDSbury	HIGHMARSH CRESCENT	I-Bar	0	0		5.856354
3556	WEST DIDSbury	HIGHMARSH CRESCENT	I-Bar	0	0		10.598714
3557	WEST DIDSbury	HIGHMARSH CRESCENT	Unclassified	0	0	UNSUITABLE FOR PARKING	2.702081
3558	WEST DIDSbury	HIGHMARSH CRESCENT	I-Bar	0	0		4.665252
3559	WEST DIDSbury	HIGHMARSH CRESCENT	Unclassified	0	0	UNSUITABLE FOR PARKING	4.155773
3560	WEST DIDSbury	HIGHMARSH CRESCENT	I-Bar	0	0		6.062588
3561	WEST DIDSbury	HIGHMARSH CRESCENT	Unclassified	0	0	UNSUITABLE FOR PARKING	1.44787
3562	WEST DIDSbury	HIGHMARSH CRESCENT	I-Bar	0	0		7.708632
3563	WEST DIDSbury	HIGHMARSH CRESCENT	Unclassified	4	4	CALCULATED	22.021176
3564	WEST DIDSbury	HIGHMARSH CRESCENT	Unclassified	9	9	CALCULATED	45.961199
3565	WEST DIDSbury	HIGHMARSH CRESCENT	Unclassified	0	0	UNSUITABLE FOR PARKING	38.800558
3566	WEST DIDSbury	HIGHMARSH CRESCENT	I-Bar	0	0		8.702293
3567	WEST DIDSbury	HIGHMARSH CRESCENT	Unclassified	12	12	CALCULATED	63.03496
3568	WEST DIDSbury	HIGHMARSH CRESCENT	Double yellow lines	0	0		18.303727
3569	WEST DIDSbury	HIGHMARSH CRESCENT	Unclassified	6	6	CALCULATED	32.260179
3571	WEST DIDSbury	HOUSEMAN CRESCENT	I-Bar	0	0		4.03147
3588	WEST DIDSbury	HOUSEMAN CRESCENT	Unclassified	3	3	CALCULATED	16.548823
3589	WEST DIDSbury	HOUSEMAN CRESCENT	Unclassified	2	2	CALCULATED	10.269139
3590	WEST DIDSbury	HOUSEMAN CRESCENT	Unclassified	12	12	CALCULATED	60.343708
3591	WEST DIDSbury	HIGH TREES DRIVE	Unclassified	6	6	CALCULATED	33.68055
3592	WEST DIDSbury	HIGH TREES DRIVE	I-Bar	0	0		8.777648
3593	WEST DIDSbury	HIGH TREES DRIVE	I-Bar	0	0		4.680606
3594	WEST DIDSbury	HIGH TREES DRIVE	Unclassified	0	0		1.954914
3595	WEST DIDSbury	HIGH TREES DRIVE	Dropped Kerb	0	0		3.357717
3596	WEST DIDSbury	HIGH TREES DRIVE	Unclassified	0	0		1.315717
3597	WEST DIDSbury	HIGH TREES DRIVE	Unclassified	0	0		2.088824
3598	WEST DIDSbury	THE BOULEVARD	Double yellow lines	0	0		18.714428
3619	WEST DIDSbury	THE BOULEVARD	Double yellow lines	0	0		20.360235
3620	WEST DIDSbury	THE BOULEVARD	Parallel Bay	2	2	CALCULATED	11.178406
3621	WEST DIDSbury	THE BOULEVARD	I-Bar	0	0		3.527596
3622	WEST DIDSbury	THE BOULEVARD	Parallel Bay	1	1	CALCULATED	5.692958
3624	WEST DIDSbury	THE BOULEVARD	I-Bar	0	0		4.214017
3625	WEST DIDSbury	THE BOULEVARD	Double yellow lines	0	0		33.928346
3627	WEST DIDSbury	THE BOULEVARD	Parallel Bay	3	3	CALCULATED	15.698472
3628	WEST DIDSbury	THE BOULEVARD	Parallel Bay	2	2	CALCULATED	11.354989
3629	WEST DIDSbury	THE BOULEVARD	Double yellow lines	0	0		13.501577
3630	WEST DIDSbury	THE BOULEVARD	Parallel Bay	1	1	CALCULATED	6.405426
3631	WEST DIDSbury	THE BOULEVARD	I-Bar	0	0		4.543741
3632	WEST DIDSbury	THE BOULEVARD	Double yellow lines	0	0		17.727928
3633	WEST DIDSbury	THE BOULEVARD	Unclassified	3	3	CALCULATED	17.873269
3634	WEST DIDSbury	THE BOULEVARD	Double yellow lines	0	0		13.050684
3635	WEST DIDSbury	THE BOULEVARD	Double yellow lines	0	0		13.38682
3637	WEST DIDSbury	GEORGIA AVENUE	Dropped Kerb	0	0		5.327229
3638	WEST DIDSbury	GEORGIA AVENUE	I-Bar	0	0		7.0948

2	0.00
1	0.00
1	0.00
1	0.00
0	0.00
1	0.00
0	0.00
2	0.00
0	0.00
0	0.00
2	0.00
1	0.00
0	0.00
0	0.00
0	0.00
2	0.00
0	0.00
0	0.00
0	0.00
1	0.00
5	1.25
13	1.44
7	0.00
0	0.00
17	1.42
1	0.00
5	0.83
0	0.00
2	0.67
3	1.50
13	1.08
0	0.00
0	0.00
0	0.00
0	0.00
1	0.00
0	0.00
0	0.00
2	1.00
0	0.00
2	2.00
0	0.00
0	0.00
5	1.67
3	1.50
0	0.00
1	1.00
0	0.00
0	0.00
3	1.00
0	0.00
0	0.00
0	0.00

3639	WEST DIDSbury	GEORGIA AVENUE	Dropped Kerb	0	0		7.518843
3640	WEST DIDSbury	GEORGIA AVENUE	I-Bar	0	0		5.549174
3641	WEST DIDSbury	GEORGIA AVENUE	Dropped Kerb	0	0		4.90872
3642	WEST DIDSbury	GEORGIA AVENUE	I-Bar	0	0		3.807651
3643	WEST DIDSbury	GEORGIA AVENUE	Dropped Kerb	0	0		3.58572
3644	WEST DIDSbury	GEORGIA AVENUE	I-Bar	0	0		9.412396
3645	WEST DIDSbury	GEORGIA AVENUE	Dropped Kerb	0	0		2.727384
3646	WEST DIDSbury	GEORGIA AVENUE	I-Bar	0	0		3.751322
3647	WEST DIDSbury	GEORGIA AVENUE	Dropped Kerb	0	0		4.383545
3648	WEST DIDSbury	GEORGIA AVENUE	Dropped Kerb	0	0		4.043038
3649	WEST DIDSbury	GEORGIA AVENUE	I-Bar	0	0		3.681811
3650	WEST DIDSbury	GEORGIA AVENUE	I-Bar	0	0		4.522006
3651	Larbert	ROBERT HARRISON AVENUE	Nose-in Bay	3	3		7.528651
3652	Larbert	ROBERT HARRISON AVENUE	Nose-in Bay	2	2		5.18288
3653	Larbert	ROBERT HARRISON AVENUE	Nose-in Bay	2	2		5.241595
3654	Larbert	ROBERT HARRISON AVENUE	Nose-in Bay	2	2		5.222466
3655	Larbert	ROBERT HARRISON AVENUE	Nose-in Bay	6	6		14.856032
3656	WEST DIDSbury	ROBERT HARRISON AVENUE	Unclassified	1	1	CALCULATED	5.664023
3657	WEST DIDSbury	ROBERT HARRISON AVENUE	Dropped Kerb	0	0		2.090748
3658	WEST DIDSbury	ROBERT HARRISON AVENUE	Double yellow lines	0	0		9.422154
3659	WEST DIDSbury	ROBERT HARRISON AVENUE	I-Bar	0	0		4.29793
3660	WEST DIDSbury	ROBERT HARRISON AVENUE	Double yellow lines	0	0		5.775724
3661	Larbert	ROBERT HARRISON AVENUE	Nose-in Bay	6	6		15.420044
3662	WEST DIDSbury	HIGHMARSH CRESCENT	Double yellow lines	0	0		14.536972
3663	WEST DIDSbury	HIGHMARSH CRESCENT	Unclassified	0	0	UNSUITABLE FOR PARKING	15.874688
3665	WEST DIDSbury	HIGHMARSH CRESCENT	Double yellow lines	0	0		39.957212
3666	WEST DIDSbury	HIGHMARSH CRESCENT	Single yellow line	0	5	CALCULATED	25.320273
3667	WEST DIDSbury	HIGHMARSH CRESCENT	Single yellow line	0	0		4.881164
3668	WEST DIDSbury	HIGHMARSH CRESCENT	Double yellow lines	0	0		8.088077
3669	WEST DIDSbury	HIGHMARSH CRESCENT	Unclassified	0	0	UNSUITABLE FOR PARKING	7.032916
3670	WEST DIDSbury	HIGHMARSH CRESCENT	Unclassified	0	0		3.311363
3671	WEST DIDSbury	HIGHMARSH CRESCENT	Double yellow lines	0	0		4.351783
3672	WEST DIDSbury	HIGHMARSH CRESCENT	Double yellow lines	0	0		4.810182
3673	WEST DIDSbury	HIGHMARSH CRESCENT	Double yellow lines	0	0		5.819607
3674	WEST DIDSbury	HOUSEMAN CRESCENT	Double yellow lines	0	0		3.974859
3675	WEST DIDSbury	HOUSEMAN CRESCENT	Double yellow lines	0	0		4.196506
3677	WEST DIDSbury	HOUSEMAN CRESCENT	Dropped Kerb	0	0		2.918756
3678	WEST DIDSbury	HOUSEMAN CRESCENT	Dropped Kerb	0	0		4.152574
3679	WEST DIDSbury	HOUSEMAN CRESCENT	Dropped Kerb	0	0		2.446786
3683	WEST DIDSbury	HOUSEMAN CRESCENT	Dropped Kerb	0	0		11.869173
3686	WEST DIDSbury	HOUSEMAN CRESCENT	Dropped Kerb	0	0		7.236483
3687	WEST DIDSbury	HOUSEMAN CRESCENT	I-Bar	0	0		7.348237
3688	WEST DIDSbury	HOUSEMAN CRESCENT	Dropped Kerb	0	0		6.475066
3689	WEST DIDSbury	HOUSEMAN CRESCENT	I-Bar	0	0		3.896492
3690	WEST DIDSbury	HOUSEMAN CRESCENT	Dropped Kerb	0	0		1.953627
3691	WEST DIDSbury	HOUSEMAN CRESCENT	I-Bar	0	0		7.910258
3692	WEST DIDSbury	HOUSEMAN CRESCENT	Dropped Kerb	0	0		1.631762
3693	WEST DIDSbury	HOUSEMAN CRESCENT	I-Bar	0	0		7.741101
3694	WEST DIDSbury	HOUSEMAN CRESCENT	Dropped Kerb	0	0		14.844507
3695	WEST DIDSbury	HOUSEMAN CRESCENT	I-Bar	0	0		7.151627
3696	WEST DIDSbury	HOUSEMAN CRESCENT	Dropped Kerb	0	0		9.794913
3697	WEST DIDSbury	HOUSEMAN CRESCENT	I-Bar	0	0		5.66064
3699	WEST DIDSbury	HOUSEMAN CRESCENT	I-Bar	0	0		3.567995
3700	WEST DIDSbury	HOUSEMAN CRESCENT	Dropped Kerb	0	0		30.867738
3701	WEST DIDSbury	HOUSEMAN CRESCENT	I-Bar	0	0		9.673278
3702	WEST DIDSbury	HOUSEMAN CRESCENT	Dropped Kerb	0	0		3.794773
3703	WEST DIDSbury	HOUSEMAN CRESCENT	I-Bar	0	0		5.857445
3704	WEST DIDSbury	HOUSEMAN CRESCENT	Dropped Kerb	0	0		4.37

[illegible]

3705	WEST DIDSBURY	HOUSEMAN CRESCENT	I-Bar	0	0		5.063976
3706	WEST DIDSBURY	HOUSEMAN CRESCENT	Unclassified	0	0		1.305399
3707	WEST DIDSBURY	HOUSEMAN CRESCENT	I-Bar	0	0		4.505352
3708	WEST DIDSBURY	HOUSEMAN CRESCENT	Dropped Kerb	0	0		4.932428
3709	WEST DIDSBURY	HOUSEMAN CRESCENT	Unclassified	0	0		3.111444
3710	WEST DIDSBURY	HOUSEMAN CRESCENT	Dropped Kerb	0	0		7.225599
3711	WEST DIDSBURY	HOUSEMAN CRESCENT	I-Bar	0	0		4.172089
3712	WEST DIDSBURY	HOUSEMAN CRESCENT	Dropped Kerb	0	0		9.477217
3713	WEST DIDSBURY	HOUSEMAN CRESCENT	I-Bar	0	0		4.171766
3714	WEST DIDSBURY	HOUSEMAN CRESCENT	Dropped Kerb	0	0		6.646361
3715	WEST DIDSBURY	HOUSEMAN CRESCENT	I-Bar	0	0		4.811164
3716	WEST DIDSBURY	HOUSEMAN CRESCENT	Dropped Kerb	0	0		5.829023
3717	WEST DIDSBURY	HOUSEMAN CRESCENT	I-Bar	0	0		4.344309
3718	WEST DIDSBURY	HOUSEMAN CRESCENT	Dropped Kerb	0	0		6.157162
3719	WEST DIDSBURY	HOUSEMAN CRESCENT	Unclassified	0	0		2.773459
3720	WEST DIDSBURY	HOUSEMAN CRESCENT	Dropped Kerb	0	0		2.923022
3721	WEST DIDSBURY	HOUSEMAN CRESCENT	Dropped Kerb	0	0		2.833226
3722	WEST DIDSBURY	HOUSEMAN CRESCENT	Dropped Kerb	0	0		4.741182
3723	WEST DIDSBURY	HOUSEMAN CRESCENT	Unclassified	0	0		1.974406
3724	WEST DIDSBURY	HOUSEMAN CRESCENT	Unclassified	0	0		2.088534
3725	WEST DIDSBURY	HOUSEMAN CRESCENT	Unclassified	0	0		3.082818
3726	WEST DIDSBURY	HOUSEMAN CRESCENT	Dropped Kerb	0	0		2.947397
3727	WEST DIDSBURY	HOUSEMAN CRESCENT	Unclassified	0	0		1.878924
3728	WEST DIDSBURY	HOUSEMAN CRESCENT	Double yellow lines	0	0		3.270758
3729	WEST DIDSBURY	HOUSEMAN CRESCENT	Double yellow lines	0	0		3.026505
3730	WEST DIDSBURY	CAVENDISH ROAD	Double yellow lines	0	0		10.306572
3731	WEST DIDSBURY	CAVENDISH ROAD	Dropped Kerb	0	0		5.710327
3733	WEST DIDSBURY	TUNSTEAD AVENUE	Dropped Kerb	0	0		4.827645
3734	WEST DIDSBURY	TUNSTEAD AVENUE	Unclassified	1	1	CALCULATED	6.250752
3735	WEST DIDSBURY	TUNSTEAD AVENUE	Unclassified	1	1	CALCULATED	8.691846
3736	WEST DIDSBURY	TUNSTEAD AVENUE	Dropped Kerb	0	0		5.038454
3737	WEST DIDSBURY	CAVENDISH ROAD	Unclassified	2	2	CALCULATED	10.786007
3738	WEST DIDSBURY	CAVENDISH ROAD	I-Bar	0	0		5.937404
3740	WEST DIDSBURY	THE BOULEVARD	Double yellow lines	0	0		13.105063
3741	WEST DIDSBURY	THE BOULEVARD	Double yellow lines	0	0		13.126241
3742	WEST DIDSBURY	GEORGIA AVENUE	Double yellow lines	0	0		7.116012
3743	WEST DIDSBURY	GEORGIA AVENUE	Double yellow lines	0	0		7.243481
3744	WEST DIDSBURY	GEORGIA AVENUE	Double yellow lines	0	0		7.009592
3746	WEST DIDSBURY	CAVENDISH ROAD	Unclassified	1	1	CALCULATED	5.001757
3747	WEST DIDSBURY	CAVENDISH ROAD	Dropped Kerb	0	0		4.801254
3748	WEST DIDSBURY	GEORGIA AVENUE	Double yellow lines	0	0		8.215882
3749	WEST DIDSBURY	GEORGIA AVENUE	Double yellow lines	0	0		7.553501
3750	WEST DIDSBURY	GEORGIA AVENUE	I-Bar	0	0		4.28286
3751	WEST DIDSBURY	HOUSEMAN CRESCENT	Unclassified	0	0	UNSUITABLE FOR PARKING	12.501628
3752	WEST DIDSBURY	CLEARWATER DRIVE	Unclassified	1	1	CALCULATED	8.769279
3754	WEST DIDSBURY	CLEARWATER DRIVE	Unclassified Nose-In	2	2		5.510589

0	0.00
2	0.00
0	0.00
0	0.00
0	0.00
1	0.00
1	0.00
0	0.00
0	0.00
0	0.00
0	0.00
0	0.00
0	0.00
0	0.00
0	0.00
0	0.00
0	0.00
0	0.00
0	0.00
0	0.00
0	0.00
0	0.00
0	0.00
1	0.00
0	0.00
0	0.00
2	0.00
1	1.00
2	2.00
0	0.00
2	1.00
0	0.00
0	0.00
0	0.00
0	0.00
0	0.00
0	0.00
0	0.00
0	0.00
1	1.00
1	0.00
0	0.00
0	0.00
0	0.00
0	0.00
2	1.00

OBJECTID	COMMENTS	TYPE	ACTIVITY	ARR_BIN	DEP_BIN	STAY_HRS	LINK_ID	TOWN	LINK	CLASS	00:30 - 05:30	07:30 - 09:30	09:30 - 11:30	11:30 - 13:30	13:30 - 15:30	15:30 - 17:30	17:30 - 18:00
1	Partially on Footway	Car	Parked	00:30 - 05:30	13:30 - 15:30	13	3296	WEST DIDSbury	CAVENDISH ROAD	Unclassified		1	1	1			
2	Partially on Footway	Car	Parked	00:30 - 05:30	13:30 - 15:30	13	3402	WEST DIDSbury	CAVENDISH ROAD	Unclassified	1		1				
3	Partially on Footway	Car	Parked	00:30 - 05:30	09:30 - 11:30	9	3296	WEST DIDSbury	CAVENDISH ROAD	Unclassified	1	1					
4	Partially on Footway	Car	Parked	00:30 - 05:30	11:30 - 13:30	11	3746	WEST DIDSbury	CAVENDISH ROAD	Unclassified	1	1	1				
5	Partially on Footway	Car	Parked	00:30 - 05:30	18:00 - 24:00	17.5	3747	WEST DIDSbury	CAVENDISH ROAD	Dropped Kerb	1	1	1	1	1	1	1
6	Partially on Footway	Car	Parked	00:30 - 05:30	11:30 - 13:30	11	3400	WEST DIDSbury	CAVENDISH ROAD	Unclassified	1	1	1				
7	Partially on Footway	Car	Parked	00:30 - 05:30	09:30 - 11:30	9	3296	WEST DIDSbury	CAVENDISH ROAD	Unclassified	1	1					
8		Car	Parked	00:30 - 05:30	13:30 - 15:30	13	3303	WEST DIDSbury	BUXTON AVENUE	Unclassified	1	1		1			
9	Partially on Footway	Car	Parked	00:30 - 05:30	07:30 - 09:30	7	3303	WEST DIDSbury	BUXTON AVENUE	Unclassified	1						
10		Car	Parked	00:30 - 05:30	18:00 - 24:00	17.5	3303	WEST DIDSbury	BUXTON AVENUE	Unclassified	1	1	1	1	1	1	1
11		Car	Parked	00:30 - 05:30	18:00 - 24:00	17.5	3303	WEST DIDSbury	BUXTON AVENUE	Unclassified	1	1	1	1	1	1	1
12		Car	Parked	00:30 - 05:30	18:00 - 24:00	17.5	3303	WEST DIDSbury	BUXTON AVENUE	Unclassified	1	1	1	1	1	1	1
13		Car	Parked	00:30 - 05:30	13:30 - 15:30	13	3303	WEST DIDSbury	BUXTON AVENUE	Unclassified	1	1	1	1			
14		Car	Parked	00:30 - 05:30	07:30 - 09:30	7	3303	WEST DIDSbury	BUXTON AVENUE	Unclassified	1						
15		Car	Parked	00:30 - 05:30	13:30 - 15:30	13	3303	WEST DIDSbury	BUXTON AVENUE	Unclassified	1	1	1	1			
16		Car	Parked	00:30 - 05:30	18:00 - 24:00	17.5	3303	WEST DIDSbury	BUXTON AVENUE	Unclassified	1	1	1	1	1	1	1
17	Partially on Footway	Car	Parked	00:30 - 05:30	07:30 - 09:30	7	3303	WEST DIDSbury	BUXTON AVENUE	Unclassified	1						
18		Car	Parked	00:30 - 05:30	18:00 - 24:00	17.5	3304	WEST DIDSbury	BUXTON AVENUE	Double yellow lines	1	1	1	1	1	1	1
19		Car	Parked	00:30 - 05:30	18:00 - 24:00	17.5	3306	WEST DIDSbury	BUXTON AVENUE	Unclassified	1	1	1	1	1	1	1
20		Car	Parked	00:30 - 05:30	07:30 - 09:30	7	3306	WEST DIDSbury	BUXTON AVENUE	Unclassified	1						
21		Car	Parked	00:30 - 05:30	13:30 - 15:30	13	3321	WEST DIDSbury	BUXTON AVENUE	Unclassified	1	1	1	1			
22		Car	Parked	00:30 - 05:30	18:00 - 24:00	17.5	3321	WEST DIDSbury	BUXTON AVENUE	Unclassified	1	1	1	1	1	1	1
23		Car	Parked	00:30 - 05:30	07:30 - 09:30	7	3321	WEST DIDSbury	BUXTON AVENUE	Unclassified	1						
24		Car	Parked	00:30 - 05:30	18:00 - 24:00	17.5	3321	WEST DIDSbury	BUXTON AVENUE	Unclassified	1	1	1	1	1	1	1
25		Car	Parked	00:30 - 05:30	18:00 - 24:00	17.5	3321	WEST DIDSbury	BUXTON AVENUE	Unclassified	1	1	1	1	1	1	1
26		Car	Parked	00:30 - 05:30	18:00 - 24:00	17.5	3321	WEST DIDSbury	BUXTON AVENUE	Unclassified	1	1	1	1	1	1	1
27		Car	Parked	00:30 - 05:30	07:30 - 09:30	7	3321	WEST DIDSbury	BUXTON AVENUE	Unclassified	1						
28		Car	Parked	00:30 - 05:30	09:30 - 11:30	9	3321	WEST DIDSbury	BUXTON AVENUE	Unclassified	1	1					
29		Car	Parked	00:30 - 05:30	18:00 - 24:00	17.5	3321	WEST DIDSbury	BUXTON AVENUE	Unclassified	1	1	1	1	1	1	1
30		Car	Parked	00:30 - 05:30	07:30 - 09:30	7	3321	WEST DIDSbury	BUXTON AVENUE	Unclassified	1						
31		Car	Parked	00:30 - 05:30	07:30 - 09:30	7	3321	WEST DIDSbury	BUXTON AVENUE	Unclassified	1						
32	Partially on Footway	Car	Parked	00:30 - 05:30	18:00 - 24:00	17.5	3395	WEST DIDSbury	CAVENDISH ROAD	Unclassified	1	1	1	1	1	1	1
33	Partially on Footway	Car	Parked	00:30 - 05:30	18:00 - 24:00	17.5	3395	WEST DIDSbury	CAVENDISH ROAD	Unclassified	1	1	1	1	1	1	1
34	Partially on Footway	Car	Parked	00:30 - 05:30	07:30 - 09:30	7	3395	WEST DIDSbury	CAVENDISH ROAD	Unclassified	1						
35	Partially on Footway	Car	Parked	00:30 - 05:30	15:30 - 17:30	15	3395	WEST DIDSbury	CAVENDISH ROAD	Unclassified	1	1	1	1	1		
36	Partially on Footway	Car	Parked	00:30 - 05:30	07:30 - 09:30	7	3395	WEST DIDSbury	CAVENDISH ROAD	Unclassified	1						
37	Partially on Footway	Car	Parked	00:30 - 05:30	07:30 - 09:30	7	3395	WEST DIDSbury	CAVENDISH ROAD	Unclassified	1						
38	Partially on Footway	Car	Parked	00:30 - 05:30	18:00 - 24:00	17.5	3296	WEST DIDSbury	CAVENDISH ROAD	Unclassified	1	1	1	1	1	1	1
39	Partially on Footway	Car	Parked	00:30 - 05:30	17:30 - 18:00	17	3296	WEST DIDSbury	CAVENDISH ROAD	Unclassified	1	1	1	1	1	1	1
40	Partially on Footway	Car	Parked	00:30 - 05:30	13:30 - 15:30	13	3296	WEST DIDSbury	CAVENDISH ROAD	Unclassified	1	1	1	1			
41	Partially on Footway	Car	Parked	00:30 - 05:30	18:00 - 24:00	17.5	3296	WEST DIDSbury	CAVENDISH ROAD	Unclassified	1	1	1	1	1	1	1
42	Partially on Footway	Car	Parked	00:30 - 05:30	07:30 - 09:30	7	3298	WEST DIDSbury	CAVENDISH ROAD	Unclassified	1						
43		Car	Parked	00:30 - 05:30	17:30 - 18:00	17	3426	WEST DIDSbury	DISLEY AVENUE	Unclassified	1	1	1	1	1	1	1
44		Car	Parked	00:30 - 05:30	15:30 - 17:30	15	3426	WEST DIDSbury	DISLEY AVENUE	Unclassified	1	1	1	1	1		
45		Car	Parked	00:30 - 05:30	07:30 - 09:30	7	3426	WEST DIDSbury	DISLEY AVENUE	Unclassified	1						
46		Car	Parked	00:30 - 05:30	17:30 - 18:00	17	3426	WEST DIDSbury	DISLEY AVENUE	Unclassified	1	1	1	1	1	1	1
47		Car	Parked	00:30 - 05:30	15:30 - 17:30	15	3426	WEST DIDSbury	DISLEY AVENUE	Unclassified	1	1	1	1	1		
48		Car	Parked	00:30 - 05:30	09:30 - 11:30	9	3426	WEST DIDSbury	DISLEY AVENUE	Unclassified	1	1					
49		Car	Parked	00:30 - 05:30	13:30 - 15:30	13	3426	WEST DIDSbury	DISLEY AVENUE	Unclassified	1	1	1	1			
50		Car	Parked	00:30 - 05:30	07:30 - 09:30	7	3426	WEST DIDSbury	DISLEY AVENUE	Unclassified	1						
51		Car	Parked	00:30 - 05:30	09:30 - 11:30	9	3426	WEST DIDSbury	DISLEY AVENUE	Unclassified	1	1					
52		Car	Parked	00:30 - 05:30	18:00 - 24:00	17.5	3426	WEST DIDSbury	DISLEY AVENUE	Unclassified	1	1	1	1	1	1	1
53		Car	Parked	00:30 - 05:30	18:00 - 24:00	17.5	3427	WEST DIDSbury	DISLEY AVENUE	Double yellow lines	1	1	1	1	1	1	1
54		Car	Parked	00:30 - 05:30	07:30 - 09:30	7	3427	WEST DIDSbury	DISLEY AVENUE	Double yellow lines	1						
55		Car	Parked	00:30 - 05:30	15:30 - 17:30	15	3428	WEST DIDSbury	DISLEY AVENUE	Unclassified	1	1	1	1	1		
56		Car	Parked	00:30 - 05:30	07:30 - 09:30	7	3428	WEST DIDSbury	DISLEY AVENUE	Unclassified	1						
57		Car	Parked	00:30 - 05:30	07:30 - 09:30	7	3428	WEST DIDSbury	DISLEY AVENUE	Unclassified	1						
58		Car	Parked	00:30 - 05:30	18:00 - 24:00	17.5	3428	WEST DIDSbury	DISLEY AVENUE	Unclassified	1	1	1	1	1	1	1
59		Car	Parked	00:30 - 05:30	18:00 - 24:00	17.5	3428	WEST DIDSbury	DISLEY AVENUE	Unclassified	1	1	1	1	1	1	1

124		Car	Parked	00:30 - 05:30	18:00 - 24:00	17.5	3295	WEST DIDSURY	CAVENDISH ROAD	Unclassified	1	1	1	1	1	1	1	1	1
125		Car	Parked	00:30 - 05:30	18:00 - 24:00	17.5	3295	WEST DIDSURY	CAVENDISH ROAD	Unclassified	1	1	1	1	1	1	1	1	1
126		Car	Parked	00:30 - 05:30	18:00 - 24:00	17.5	3295	WEST DIDSURY	CAVENDISH ROAD	Unclassified	1	1	1	1	1	1	1	1	1
127	Partially on Footway	Car	Parked	00:30 - 05:30	18:00 - 24:00	17.5	3351	WEST DIDSURY	CAVENDISH ROAD	Unclassified	1	1	1	1	1	1	1	1	1
128	Partially on Footway	Car	Parked	00:30 - 05:30	18:00 - 24:00	17.5	3351	WEST DIDSURY	CAVENDISH ROAD	Unclassified	1	1	1	1	1	1	1	1	1
129	Partially on Footway	Car	Parked	00:30 - 05:30	07:30 - 09:30	7	3351	WEST DIDSURY	CAVENDISH ROAD	Unclassified	1								
130	Partially on Footway	Car	Parked	00:30 - 05:30	18:00 - 24:00	17.5	3351	WEST DIDSURY	CAVENDISH ROAD	Unclassified	1	1	1	1	1	1	1	1	1
131	Partially on Footway	Car	Parked	00:30 - 05:30	07:30 - 09:30	7	3351	WEST DIDSURY	CAVENDISH ROAD	Unclassified	1								
132	Partially on Footway	Car	Parked	00:30 - 05:30	18:00 - 24:00	17.5	3351	WEST DIDSURY	CAVENDISH ROAD	Unclassified	1	1	1	1	1	1	1	1	1
133	Partially on Footway	Car	Parked	00:30 - 05:30	18:00 - 24:00	17.5	3351	WEST DIDSURY	CAVENDISH ROAD	Unclassified	1	1	1	1	1	1	1	1	1
134	Partially on Footway	Car	Parked	00:30 - 05:30	09:30 - 11:30	9	3351	WEST DIDSURY	CAVENDISH ROAD	Unclassified	1	1							
135	Partially on Footway	Car	Parked	00:30 - 05:30	18:00 - 24:00	17.5	3351	WEST DIDSURY	CAVENDISH ROAD	Unclassified	1	1	1	1	1	1	1	1	1
136	Partially on Footway	LGV	Parked	00:30 - 05:30	07:30 - 09:30	7	3351	WEST DIDSURY	CAVENDISH ROAD	Unclassified	1								
137	Partially on Footway	Car	Parked	00:30 - 05:30	15:30 - 17:30	15	3353	WEST DIDSURY	CAVENDISH ROAD	Double yellow lines	1	1	1	1	1				
138		Car	Parked	00:30 - 05:30	18:00 - 24:00	17.5	3354	WEST DIDSURY	THE BOULEVARD	Unclassified	1	1	1	1	1	1	1	1	1
139		Car	Parked	00:30 - 05:30	07:30 - 09:30	7	3322	WEST DIDSURY	THE BOULEVARD	Single yellow line	1								
140		Car	Parked	00:30 - 05:30	18:00 - 24:00	17.5	3354	WEST DIDSURY	THE BOULEVARD	Unclassified	1	1	1	1	1	1	1	1	1
141		Car	Parked	00:30 - 05:30	18:00 - 24:00	17.5	3354	WEST DIDSURY	THE BOULEVARD	Unclassified	1	1	1	1	1	1	1	1	1
142		Car	Parked	00:30 - 05:30	18:00 - 24:00	17.5	3354	WEST DIDSURY	THE BOULEVARD	Unclassified	1	1	1	1	1	1	1	1	1
143		Car	Parked	00:30 - 05:30	13:30 - 15:30	13	3354	WEST DIDSURY	THE BOULEVARD	Unclassified	1	1	1	1	1				
144		Car	Parked	00:30 - 05:30	18:00 - 24:00	17.5	3354	WEST DIDSURY	THE BOULEVARD	Unclassified	1	1	1	1	1	1	1	1	1
145		Car	Parked	00:30 - 05:30	18:00 - 24:00	17.5	3354	WEST DIDSURY	THE BOULEVARD	Unclassified	1	1	1	1	1	1	1	1	1
146	Partially on Footway	Car	Parked	00:30 - 05:30	18:00 - 24:00	17.5	3537	WEST DIDSURY	GEORGIA AVENUE	Unclassified	1	1	1	1	1	1	1	1	1
147	Partially on Footway	Car	Parked	00:30 - 05:30	13:30 - 15:30	13	3536	WEST DIDSURY	GEORGIA AVENUE	Unclassified	1	1	1	1					
148	Partially on Footway	Car	Parked	00:30 - 05:30	07:30 - 09:30	7	3536	WEST DIDSURY	GEORGIA AVENUE	Unclassified	1								
149	Partially on Footway	Car	Parked	00:30 - 05:30	18:00 - 24:00	17.5	3536	WEST DIDSURY	GEORGIA AVENUE	Unclassified	1	1	1	1	1	1	1	1	1
150	Partially on Footway	Car	Parked	00:30 - 05:30	18:00 - 24:00	17.5	3540	WEST DIDSURY	GEORGIA AVENUE	Unclassified	1	1	1	1	1	1	1	1	1
151	Partially on Footway	Car	Parked	00:30 - 05:30	18:00 - 24:00	17.5	3535	WEST DIDSURY	GEORGIA AVENUE	Unclassified	1	1	1	1	1	1	1	1	1
152	Partially on Footway	Car	Parked	00:30 - 05:30	18:00 - 24:00	17.5	3535	WEST DIDSURY	GEORGIA AVENUE	Unclassified	1	1	1	1	1	1	1	1	1
153	Partially on Footway	Car	Parked	00:30 - 05:30	11:30 - 13:30	11	3542	WEST DIDSURY	GEORGIA AVENUE	Unclassified	1	1	1						
154	Partially on Footway	Car	Parked	00:30 - 05:30	13:30 - 15:30	13	3379	WEST DIDSURY	ROBERT HARRISON AVENUE	I-Bar	1	1	1	1	1				
155	Partially on Footway	Car	Parked	00:30 - 05:30	15:30 - 17:30	15	3380	WEST DIDSURY	ROBERT HARRISON AVENUE	Unclassified	1	1	1	1	1				
156	Partially on Footway	Car	Parked	00:30 - 05:30	07:30 - 09:30	7	3548	WEST DIDSURY	ROBERT HARRISON AVENUE	Unclassified	1								
157	Partially on Footway	Car	Parked	00:30 - 05:30	07:30 - 09:30	7	3531	WEST DIDSURY	ROBERT HARRISON AVENUE	Unclassified	1								
158	Partially on Footway	Car	Parked	00:30 - 05:30	18:00 - 24:00	17.5	3310	WEST DIDSURY	ROBERT HARRISON AVENUE	Unclassified	1	1	1	1	1	1	1	1	1
159		Car	Parked	00:30 - 05:30	18:00 - 24:00	17.5	3661	Larbert	ROBERT HARRISON AVENUE	Nose-in Bay	1	1	1	1	1	1	1	1	1
160		Car	Parked	00:30 - 05:30	18:00 - 24:00	17.5	3661	Larbert	ROBERT HARRISON AVENUE	Nose-in Bay	1	1	1	1	1	1	1	1	1
161		Car	Parked	00:30 - 05:30	18:00 - 24:00	17.5	3661	Larbert	ROBERT HARRISON AVENUE	Nose-in Bay	1	1	1	1	1	1	1	1	1
162		Car	Parked	00:30 - 05:30	18:00 - 24:00	17.5	3661	Larbert	ROBERT HARRISON AVENUE	Nose-in Bay	1	1	1	1	1	1	1	1	1
163		Car	Parked	00:30 - 05:30	18:00 - 24:00	17.5	3661	Larbert	ROBERT HARRISON AVENUE	Nose-in Bay	1	1	1	1	1	1	1	1	1
164		Car	Parked	00:30 - 05:30	13:30 - 15:30	13	3315	WEST DIDSURY	ROBERT HARRISON AVENUE	Dropped Kerb	1	1	1	1					
165		Car	Parked	00:30 - 05:30	07:30 - 09:30	7	3655	Larbert	ROBERT HARRISON AVENUE	Nose-in Bay	1								
166		Car	Parked	00:30 - 05:30	07:30 - 09:30	7	3655	Larbert	ROBERT HARRISON AVENUE	Nose-in Bay	1								
167		Car	Parked	00:30 - 05:30	18:00 - 24:00	17.5	3655	Larbert	ROBERT HARRISON AVENUE	Nose-in Bay	1	1	1	1	1	1	1	1	1
168		Car	Parked	00:30 - 05:30	13:30 - 15:30	13	3655	Larbert	ROBERT HARRISON AVENUE	Nose-in Bay	1	1	1	1					
169		Car	Parked	00:30 - 05:30	17:30 - 18:00	17	3655	Larbert	ROBERT HARRISON AVENUE	Nose-in Bay	1	1	1	1	1				
170		Car	Parked	00:30 - 05:30	07:30 - 09:30	7	3551	WEST DIDSURY	ROBERT HARRISON AVENUE	Dropped Kerb	1								
171		Car	Parked	00:30 - 05:30	07:30 - 09:30	7	3654	Larbert	ROBERT HARRISON AVENUE	Nose-in Bay	1								
172		Car	Parked	00:30 - 05:30	07:30 - 09:30	7	3654	Larbert	ROBERT HARRISON AVENUE	Nose-in Bay	1								
173		Car	Parked	00:30 - 05:30	07:30 - 09:30	7	3653	Larbert	ROBERT HARRISON AVENUE	Nose-in Bay	1								
174		Car	Parked	00:30 - 05:30	07:30 - 09:30	7	3653	Larbert	ROBERT HARRISON AVENUE	Nose-in Bay	1								
175		Car	Parked	00:30 - 05:30	18:00 - 24:00	17.5	3652	Larbert	ROBERT HARRISON AVENUE	Nose-in Bay	1	1	1	1	1	1	1	1	1
176		Car	Parked	00:30 - 05:30	18:00 - 24:00	17.5	3652	Larbert	ROBERT HARRISON AVENUE	Nose-in Bay	1	1	1	1	1	1	1	1	1
177		Car	Parked	00:30 - 05:30	17:30 - 18:00	17	3651	Larbert	ROBERT HARRISON AVENUE	Nose-in Bay	1	1	1	1	1	1	1	1	1
178		Car	Parked	00:30 - 05:30	18:00 - 24:00	17.5	3651	Larbert	ROBERT HARRISON AVENUE	Nose-in Bay	1	1	1	1	1	1	1	1	1
179	Partially on Footway	Car	Parked	00:30 - 05:30	09:30 - 11:30	9	3474	WEST DIDSURY	GEORGIA AVENUE	Unclassified	1	1							
180	Partially on Footway	Car	Parked	00:30 - 05:30	07:30 - 09:30	7	3365	WEST DIDSURY	GEORGIA AVENUE	Unclassified	1								
181	Partially on Footway	Car	Parked	00:30 - 05:30	07:30 - 09:30	7	3365	WEST DIDSURY	GEORGIA AVENUE	Unclassified	1								
182	Partially on Footway	Car	Parked	00:30 - 05:30	07:30 - 09:30	7	3365	WEST DIDSURY	GEORGIA AVENUE	Unclassified	1								
183	Partially on Footway	Car	Parked	00:30 - 05:30	18:00 - 24:00	17.5	3365	WEST DIDSURY	GEORGIA AVENUE	Unclassified	1	1	1	1	1	1	1	1	1
184	Partially on Footway	Car	Parked	00:30 - 05:30	07:30 - 09:30	7	3476	WEST DIDSURY	GEORGIA AVENUE	Unclassified	1								
185	Partially on Footway	Car	Parked	00:30 - 05:30	07:30 - 09:30	7	3367	WEST DIDSURY	GEORGIA AVENUE	Unclassified	1								
186	Partially on Footway	Car	Parked	00:30 - 05:30	18:00 - 24:00	17.5	3477	WEST DIDSURY	GEORGIA AVENUE	I-Bar	1	1	1	1	1	1	1	1	1
187	Partially on Footway	Car	Parked	00:30 - 05:30	09:30 - 11:30	9	3478	WEST DIDSURY	GEORGIA AVENUE	Unclassified	1	1							

188	Partially on Footway	Car	Parked	00:30 - 05:30	07:30 - 09:30	7	3369	WEST DIDSURY	GEORGIA AVENUE	Unclassified	1							
189	Partially on Footway	Car	Parked	00:30 - 05:30	18:00 - 24:00	17.5	3371	WEST DIDSURY	GEORGIA AVENUE	Unclassified	1	1	1	1	1	1	1	1
190	Partially on Footway	Car	Parked	00:30 - 05:30	07:30 - 09:30	7	3370	WEST DIDSURY	GEORGIA AVENUE	I-Bar	1							
191	Partially on Footway	Car	Parked	00:30 - 05:30	07:30 - 09:30	7	3478	WEST DIDSURY	GEORGIA AVENUE	Unclassified	1							
192	Partially on Footway	Car	Parked	00:30 - 05:30	07:30 - 09:30	7	3479	WEST DIDSURY	GEORGIA AVENUE	I-Bar	1							
193	Partially on Footway	Car	Parked	00:30 - 05:30	07:30 - 09:30	7	3479	WEST DIDSURY	GEORGIA AVENUE	I-Bar	1							
194	Partially on Footway	Car	Parked	00:30 - 05:30	07:30 - 09:30	7	3473	WEST DIDSURY	GEORGIA AVENUE	Unclassified	1							
195	Partially on Footway	Car	Parked	00:30 - 05:30	18:00 - 24:00	17.5	3473	WEST DIDSURY	GEORGIA AVENUE	Unclassified	1	1	1	1	1	1	1	1
196	Partially on Footway	Car	Parked	00:30 - 05:30	07:30 - 09:30	7	3473	WEST DIDSURY	GEORGIA AVENUE	Unclassified	1							
197	Partially on Footway	Car	Parked	00:30 - 05:30	07:30 - 09:30	7	3473	WEST DIDSURY	GEORGIA AVENUE	Unclassified	1							
198	Partially on Footway	Car	Parked	00:30 - 05:30	18:00 - 24:00	17.5	3473	WEST DIDSURY	GEORGIA AVENUE	Unclassified	1	1	1	1	1	1	1	1
199	Partially on Footway	Car	Parked	00:30 - 05:30	18:00 - 24:00	17.5	3473	WEST DIDSURY	GEORGIA AVENUE	Unclassified	1	1	1	1	1	1	1	1
200	Partially on Footway	Car	Parked	00:30 - 05:30	07:30 - 09:30	7	3473	WEST DIDSURY	GEORGIA AVENUE	Unclassified	1							
201	Partially on Footway	Car	Parked	00:30 - 05:30	07:30 - 09:30	7	3473	WEST DIDSURY	GEORGIA AVENUE	Unclassified	1							
202	Partially on Footway	Car	Parked	00:30 - 05:30	07:30 - 09:30	7	3473	WEST DIDSURY	GEORGIA AVENUE	Unclassified	1							
203	Partially on Footway	Car	Parked	00:30 - 05:30	11:30 - 13:30	11	3473	WEST DIDSURY	GEORGIA AVENUE	Unclassified	1	1	1					
204	Partially on Footway	Car	Parked	00:30 - 05:30	13:30 - 15:30	13	3473	WEST DIDSURY	GEORGIA AVENUE	Unclassified	1	1	1	1				
205	Partially on Footway	Car	Parked	00:30 - 05:30	07:30 - 09:30	7	3473	WEST DIDSURY	GEORGIA AVENUE	Unclassified	1							
206	Partially on Footway	Car	Parked	00:30 - 05:30	07:30 - 09:30	7	3473	WEST DIDSURY	GEORGIA AVENUE	Unclassified	1							
207	Partially on Footway	Car	Parked	00:30 - 05:30	13:30 - 15:30	13	3473	WEST DIDSURY	GEORGIA AVENUE	Unclassified	1	1	1	1				
208	Partially on Footway	Car	Parked	00:30 - 05:30	18:00 - 24:00	17.5	3490	WEST DIDSURY	GEORGIA AVENUE	Unclassified	1	1	1	1	1	1	1	1
209	Partially on Footway	LGV	Parked	00:30 - 05:30	07:30 - 09:30	7	3483	WEST DIDSURY	GEORGIA AVENUE	I-Bar	1							
210	Partially on Footway	Car	Parked	00:30 - 05:30	18:00 - 24:00	17.5	3506	WEST DIDSURY	GEORGIA AVENUE	Unclassified	1	1	1	1	1	1	1	1
211	Partially on Footway	Car	Parked	00:30 - 05:30	13:30 - 15:30	13	3508	WEST DIDSURY	GEORGIA AVENUE	Unclassified	1	1	1	1				
212	Partially on Footway	Car	Parked	00:30 - 05:30	07:30 - 09:30	7	3487	WEST DIDSURY	GEORGIA AVENUE	I-Bar	1							
213	Partially on Footway	Car	Parked	00:30 - 05:30	18:00 - 24:00	17.5	3485	WEST DIDSURY	GEORGIA AVENUE	I-Bar	1	1	1	1	1	1	1	1
214	Partially on Footway	Car	Parked	00:30 - 05:30	13:30 - 15:30	13	3510	WEST DIDSURY	GEORGIA AVENUE	Unclassified	1	1	1	1				
215	Partially on Footway	Car	Parked	00:30 - 05:30	18:00 - 24:00	17.5	3512	WEST DIDSURY	GEORGIA AVENUE	Unclassified	1	1	1	1	1	1	1	1
216	Partially on Footway	Car	Parked	00:30 - 05:30	07:30 - 09:30	7	3496	WEST DIDSURY	GEORGIA AVENUE	Unclassified	1							
217	Partially on Footway	Car	Parked	00:30 - 05:30	18:00 - 24:00	17.5	3480	WEST DIDSURY	GEORGIA AVENUE	Unclassified	1	1	1	1	1	1	1	1
218	Partially on Footway	Car	Parked	00:30 - 05:30	11:30 - 13:30	11	3480	WEST DIDSURY	GEORGIA AVENUE	Unclassified	1	1	1					
219	Partially on Footway	Car	Parked	00:30 - 05:30	18:00 - 24:00	17.5	3526	WEST DIDSURY	GEORGIA AVENUE	Unclassified	1	1	1	1	1	1	1	1
220	Partially on Footway	Car	Parked	00:30 - 05:30	18:00 - 24:00	17.5	3364	WEST DIDSURY	GEORGIA AVENUE	Unclassified	1	1	1	1	1	1	1	1
221	Partially on Footway	Car	Parked	00:30 - 05:30	18:00 - 24:00	17.5	3453	WEST DIDSURY	CLEARWATER DRIVE	Unclassified	1	1	1	1	1	1	1	1
222	Partially on Footway	Car	Parked	00:30 - 05:30	07:30 - 09:30	7	3452	WEST DIDSURY	CLEARWATER DRIVE	I-Bar	1							
223	Partially on Footway	Car	Parked	00:30 - 05:30	07:30 - 09:30	7	3447	WEST DIDSURY	CLEARWATER DRIVE	I-Bar	1							
224	Partially on Footway	Car	Parked	00:30 - 05:30	07:30 - 09:30	7	3469	WEST DIDSURY	CLEARWATER DRIVE	Unclassified	1							
225	Partially on Footway	Car	Parked	00:30 - 05:30	11:30 - 13:30	11	3468	WEST DIDSURY	CLEARWATER DRIVE	I-Bar	1	1	1					
226	Partially on Footway	Car	Parked	00:30 - 05:30	13:30 - 15:30	13	3465	WEST DIDSURY	CLEARWATER DRIVE	Unclassified	1	1	1	1	1			
227	Partially on Footway	Car	Parked	00:30 - 05:30	11:30 - 13:30	11	3454	WEST DIDSURY	CLEARWATER DRIVE	I-Bar	1	1	1					
228	Partially on Footway	Car	Parked	00:30 - 05:30	18:00 - 24:00	17.5	3455	WEST DIDSURY	CLEARWATER DRIVE	Unclassified	1	1	1	1	1	1	1	1
229	Partially on Footway	Car	Parked	00:30 - 05:30	18:00 - 24:00	17.5	3457	WEST DIDSURY	CLEARWATER DRIVE	Unclassified	1	1	1	1	1	1	1	1
230	Partially on Footway	Car	Parked	00:30 - 05:30	18:00 - 24:00	17.5	3456	WEST DIDSURY	CLEARWATER DRIVE	I-Bar	1	1	1	1	1	1	1	1
231	Partially on Footway	Car	Parked	00:30 - 05:30	18:00 - 24:00	17.5	3460	WEST DIDSURY	CLEARWATER DRIVE	I-Bar	1	1	1	1	1	1	1	1
232	Partially on Footway	Car	Parked	00:30 - 05:30	18:00 - 24:00	17.5	3460	WEST DIDSURY	CLEARWATER DRIVE	I-Bar	1	1	1	1	1	1	1	1
233	Partially on Footway	Car	Parked	00:30 - 05:30	18:00 - 24:00	17.5	3461	WEST DIDSURY	CLEARWATER DRIVE	Unclassified	1	1	1	1	1	1	1	1
234	Partially on Footway	Car	Parked	00:30 - 05:30	13:30 - 15:30	13	3461	WEST DIDSURY	CLEARWATER DRIVE	Unclassified	1	1	1					
235		Car	Parked	00:30 - 05:30	18:00 - 24:00	17.5	3754	WEST DIDSURY	CLEARWATER DRIVE	Unclassified Nose-In	1	1	1	1	1	1	1	1
236	Partially on Footway	Car	Parked	00:30 - 05:30	15:30 - 17:30	15	3451	WEST DIDSURY	CLEARWATER DRIVE	Unclassified	1	1	1	1	1	1		
237	Partially on Footway	Car	Parked	00:30 - 05:30	15:30 - 17:30	15	3450	WEST DIDSURY	CLEARWATER DRIVE	I-Bar	1	1	1	1	1	1		
238	Partially on Footway	Car	Parked	00:30 - 05:30	18:00 - 24:00	17.5	3449	WEST DIDSURY	CLEARWATER DRIVE	Unclassified	1	1	1	1	1	1	1	1
239	Partially on Footway	Car	Parked	00:30 - 05:30	18:00 - 24:00	17.5	3450	WEST DIDSURY	CLEARWATER DRIVE	I-Bar	1	1	1	1	1	1	1	1
240	Partially on Footway	Car	Parked	00:30 - 05:30	09:30 - 11:30	9	3363	WEST DIDSURY	CLEARWATER DRIVE	I-Bar	1	1						
241	Partially on Footway	Car	Parked	00:30 - 05:30	07:30 - 09:30	7	3361	WEST DIDSURY	CLEARWATER DRIVE	I-Bar	1							
242	Partially on Footway	Car	Parked	00:30 - 05:30	18:00 - 24:00	17.5	3446	WEST DIDSURY	CLEARWATER DRIVE	Double yellow lines	1	1	1	1	1	1	1	1
243	Partially on Footway	Car	Parked	00:30 - 05:30	07:30 - 09:30	7	3307	WEST DIDSURY	CLEARWATER DRIVE	I-Bar	1							
244		Car	Parked	00:30 - 05:30	18:00 - 24:00	17.5	3328	WEST DIDSURY	THE BOULEVARD	Unclassified	1	1	1			1	1	1
245		Car	Parked	00:30 - 05:30	18:00 - 24:00	17.5	3328	WEST DIDSURY	THE BOULEVARD	Unclassified	1	1	1	1	1	1	1	1
246		Car	Parked	00:30 - 05:30	13:30 - 15:30	13	3328	WEST DIDSURY	THE BOULEVARD	Unclassified	1	1	1	1				
248		Car	Parked	00:30 - 05:30	11:30 - 13:30	11	3620	WEST DIDSURY	THE BOULEVARD	Parallel Bay	1	1	1					
249		Car	Parked	00:30 - 05:30	18:00 - 24:00	17.5	3633	WEST DIDSURY	THE BOULEVARD	Unclassified	1	1	1	1	1	1	1	1
250		Car	Parked	00:30 - 05:30	18:00 - 24:00	17.5	3633	WEST DIDSURY	THE BOULEVARD	Unclassified	1	1	1	1	1	1	1	1
251	Partially on Footway	Car	Parked	00:30 - 05:30	18:00 - 24:00	17.5	3382	WEST DIDSURY	HIGHMARSH CRESCENT	Unclassified	1	1	1	1	1	1	1	1
252	Partially on Footway	Car	Parked	00:30 - 05:30	07:30 - 09:30	7	3382	WEST DIDSURY	HIGHMARSH CRESCENT	Unclassified	1							

317	Partially on Footway	Car	Parked	00:30 - 05:30	07:30 - 09:30	7	3706	WEST DIDSbury	HOUSEMAN CRESCENT	Unclassified	1						
318	Partially on Footway	Car	Parked	00:30 - 05:30	13:30 - 15:30	13	3700	WEST DIDSbury	HOUSEMAN CRESCENT	Dropped Kerb	1	1	1	1			
319	Partially on Footway	Car	Parked	00:30 - 05:30	09:30 - 11:30	9	3417	WEST DIDSbury	HOUSEMAN CRESCENT	Unclassified	1	1					
320	Partially on Footway	Car	Parked	00:30 - 05:30	18:00 - 24:00	17.5	3417	WEST DIDSbury	HOUSEMAN CRESCENT	Unclassified	1	1	1	1	1	1	1
321	Partially on Footway	Car	Parked	00:30 - 05:30	18:00 - 24:00	17.5	3417	WEST DIDSbury	HOUSEMAN CRESCENT	Unclassified	1	1	1	1	1	1	1
322		Car	Parked	00:30 - 05:30	07:30 - 09:30	7	3417	WEST DIDSbury	HOUSEMAN CRESCENT	Unclassified	1						
323		Car	Parked	00:30 - 05:30	18:00 - 24:00	17.5	3309	WEST DIDSbury	HOUSEMAN CRESCENT	Unclassified	1	1	1	1	1	1	1
324		Car	Parked	00:30 - 05:30	07:30 - 09:30	7	3309	WEST DIDSbury	HOUSEMAN CRESCENT	Unclassified	1						
325		Car	Parked	00:30 - 05:30	18:00 - 24:00	17.5	3308	WEST DIDSbury	HOUSEMAN CRESCENT	Access/Junction	1	1	1	1	1	1	1
326	Partially on Footway	Car	Parked	00:30 - 05:30	18:00 - 24:00	17.5	3596	WEST DIDSbury	HIGH TREES DRIVE	Unclassified	1	1	1	1	1	1	1
327	Partially on Footway	Car	Parked	00:30 - 05:30	13:30 - 15:30	13	3337	WEST DIDSbury	HOUSEMAN CRESCENT	Unclassified	1	1	1	1			
328	Partially on Footway	Car	Parked	00:30 - 05:30	09:30 - 11:30	9	3337	WEST DIDSbury	HOUSEMAN CRESCENT	Unclassified	1	1					
329	Partially on Footway	Car	Parked	00:30 - 05:30	07:30 - 09:30	7	3337	WEST DIDSbury	HOUSEMAN CRESCENT	Unclassified	1						
330	Partially on Footway	Car	Parked	00:30 - 05:30	18:00 - 24:00	17.5	3337	WEST DIDSbury	HOUSEMAN CRESCENT	Unclassified	1	1	1	1	1	1	1
331	Partially on Footway	Car	Parked	00:30 - 05:30	18:00 - 24:00	17.5	3337	WEST DIDSbury	HOUSEMAN CRESCENT	Unclassified	1	1	1	1	1	1	1
332	Partially on Footway	Car	Parked	00:30 - 05:30	11:30 - 13:30	11	3347	WEST DIDSbury	HOUSEMAN CRESCENT	Unclassified	1	1	1				
333	Partially on Footway	Car	Parked	00:30 - 05:30	11:30 - 13:30	11	3347	WEST DIDSbury	HOUSEMAN CRESCENT	Unclassified	1	1	1				
334	Partially on Footway	Car	Parked	00:30 - 05:30	18:00 - 24:00	17.5	3347	WEST DIDSbury	HOUSEMAN CRESCENT	Unclassified	1	1	1	1	1	1	1
335	Partially on Footway	Car	Parked	00:30 - 05:30	18:00 - 24:00	17.5	3347	WEST DIDSbury	HOUSEMAN CRESCENT	Unclassified	1	1	1	1	1	1	1
336	Partially on Footway	Car	Parked	00:30 - 05:30	07:30 - 09:30	7	3347	WEST DIDSbury	HOUSEMAN CRESCENT	Unclassified	1						
337	Partially on Footway	Car	Parked	00:30 - 05:30	07:30 - 09:30	7	3347	WEST DIDSbury	HOUSEMAN CRESCENT	Unclassified	1						
338	Partially on Footway	Car	Parked	00:30 - 05:30	07:30 - 09:30	7	3590	WEST DIDSbury	HOUSEMAN CRESCENT	Unclassified	1						
339	Partially on Footway	Car	Parked	00:30 - 05:30	13:30 - 15:30	13	3590	WEST DIDSbury	HOUSEMAN CRESCENT	Unclassified	1	1	1	1			
340	Partially on Footway	Car	Parked	00:30 - 05:30	07:30 - 09:30	7	3590	WEST DIDSbury	HOUSEMAN CRESCENT	Unclassified	1						
341	Partially on Footway	Car	Parked	00:30 - 05:30	13:30 - 15:30	13	3590	WEST DIDSbury	HOUSEMAN CRESCENT	Unclassified	1	1	1	1			
342	Partially on Footway	Car	Parked	00:30 - 05:30	18:00 - 24:00	17.5	3590	WEST DIDSbury	HOUSEMAN CRESCENT	Unclassified	1	1	1	1	1	1	1
343	Partially on Footway	Car	Parked	00:30 - 05:30	17:30 - 18:00	17	3590	WEST DIDSbury	HOUSEMAN CRESCENT	Unclassified	1	1	1	1	1	1	
344	Partially on Footway	Car	Parked	00:30 - 05:30	17:30 - 18:00	17	3590	WEST DIDSbury	HOUSEMAN CRESCENT	Unclassified	1	1	1	1	1	1	
345	Partially on Footway	Car	Parked	00:30 - 05:30	11:30 - 13:30	11	3336	WEST DIDSbury	HOUSEMAN CRESCENT	Unclassified	1	1	1				
346	Partially on Footway	Car	Parked	00:30 - 05:30	15:30 - 17:30	15	3336	WEST DIDSbury	HOUSEMAN CRESCENT	Unclassified	1	1	1	1	1		
347	Partially on Footway	Car	Parked	00:30 - 05:30	13:30 - 15:30	13	3336	WEST DIDSbury	HOUSEMAN CRESCENT	Unclassified	1	1	1	1			
348	Partially on Footway	Car	Parked	00:30 - 05:30	07:30 - 09:30	7	3337	WEST DIDSbury	HOUSEMAN CRESCENT	Unclassified	1						
349	Partially on Footway	Car	Parked	07:30 - 09:30	18:00 - 24:00	10.5	3382	WEST DIDSbury	HIGHMARSH CRESCENT	Unclassified		1	1	1	1	1	1
350	Partially on Footway	Car	Parked	07:30 - 09:30	18:00 - 24:00	10.5	3567	WEST DIDSbury	HIGHMARSH CRESCENT	Unclassified		1	1	1	1	1	1
351	Partially on Footway	Car	Parked	07:30 - 09:30	18:00 - 24:00	10.5	3567	WEST DIDSbury	HIGHMARSH CRESCENT	Unclassified		1	1	1	1	1	1
352	Partially on Footway	Car	Parked	07:30 - 09:30	13:30 - 15:30	6	3563	WEST DIDSbury	HIGHMARSH CRESCENT	Unclassified		1	1	1			
353	Partially on Footway	Car	Parked	07:30 - 09:30	15:30 - 17:30	8	3565	WEST DIDSbury	HIGHMARSH CRESCENT	Unclassified		1	1	1	1		
354	Partially on Footway	Car	Parked	07:30 - 09:30	11:30 - 13:30	4	3565	WEST DIDSbury	HIGHMARSH CRESCENT	Unclassified		1	1				
355	Partially on Footway	Car	Parked	07:30 - 09:30	09:30 - 11:30	2	3409	WEST DIDSbury	HIGHMARSH CRESCENT	Unclassified		1					
356	Partially on Footway	Car	Parked	07:30 - 09:30	13:30 - 15:30	6	3589	WEST DIDSbury	HOUSEMAN CRESCENT	Unclassified		1	1	1			
357	Partially on Footway	Car	Parked	07:30 - 09:30	13:30 - 15:30	6	3678	WEST DIDSbury	HOUSEMAN CRESCENT	Dropped Kerb		1	1	1			
358		LGV	Parked	07:30 - 09:30	09:30 - 11:30	2	3416	WEST DIDSbury	HOUSEMAN CRESCENT	Unclassified		1					
359	Partially on Footway	Car	Parked	07:30 - 09:30	17:30 - 18:00	10	3337	WEST DIDSbury	HOUSEMAN CRESCENT	Unclassified		1	1	1	1	1	1
360	Partially on Footway	Car	Parked	07:30 - 09:30	11:30 - 13:30	4	3337	WEST DIDSbury	HOUSEMAN CRESCENT	Unclassified		1	1				
361	Partially on Footway	Car	Parked	07:30 - 09:30	17:30 - 18:00	10	3590	WEST DIDSbury	HOUSEMAN CRESCENT	Unclassified		1	1	1	1	1	1
362	Partially on Footway	Car	Parked	07:30 - 09:30	18:00 - 24:00	10.5	3336	WEST DIDSbury	HOUSEMAN CRESCENT	Unclassified		1	1	1	1	1	1
363	Partially on Footway	Car	Parked	07:30 - 09:30	18:00 - 24:00	10.5	3336	WEST DIDSbury	HOUSEMAN CRESCENT	Unclassified		1	1	1	1	1	1
364	Partially on Footway	Car	Parked	07:30 - 09:30	09:30 - 11:30	2	3296	WEST DIDSbury	CAVENDISH ROAD	Unclassified		1					
365		Car	Parked	07:30 - 09:30	11:30 - 13:30	4	3303	WEST DIDSbury	BUXTON AVENUE	Unclassified		1	1				
366	Partially on Footway	Car	Parked	07:30 - 09:30	13:30 - 15:30	6	3304	WEST DIDSbury	BUXTON AVENUE	Double yellow lines		1	1	1			
367	Partially on Footway	Car	Parked	07:30 - 09:30	09:30 - 11:30	2	3296	WEST DIDSbury	CAVENDISH ROAD	Unclassified		1					
368		Car	Parked	07:30 - 09:30	13:30 - 15:30	6	3426	WEST DIDSbury	DISLEY AVENUE	Unclassified		1	1	1			
369		Car	Parked	07:30 - 09:30	13:30 - 15:30	6	3428	WEST DIDSbury	DISLEY AVENUE	Unclassified		1	1	1			
370		Car	Parked	07:30 - 09:30	11:30 - 13:30	4	3428	WEST DIDSbury	DISLEY AVENUE	Unclassified		1	1				
371	Partially on Footway	Car	Parked	07:30 - 09:30	13:30 - 15:30	6	3298	WEST DIDSbury	CAVENDISH ROAD	Unclassified		1	1	1			
372	Partially on Footway	Car	Parked	07:30 - 09:30	09:30 - 11:30	2	3392	WEST DIDSbury	CAVENDISH ROAD	Unclassified		1					
373	Partially on Footway	LGV	Parked	07:30 - 09:30	09:30 - 11:30	2	3392	WEST DIDSbury	CAVENDISH ROAD	Unclassified		1					
374	Partially on Footway	LGV	Parked	07:30 - 09:30	15:30 - 17:30	8	3298	WEST DIDSbury	CAVENDISH ROAD	Unclassified		1	1	1	1		
375		Car	Parked	07:30 - 09:30	09:30 - 11:30	2	3302	WEST DIDSbury	BRADWELL AVENUE	Unclassified		1					
376	Partially on Footway	Car	Parked	07:30 - 09:30	13:30 - 15:30	6	3302	WEST DIDSbury	BRADWELL AVENUE	Unclassified		1	1	1			
377	Partially on Footway	Car	Parked	07:30 - 09:30	17:30 - 18:00	10	3351	WEST DIDSbury	CAVENDISH ROAD	Unclassified		1	1	1	1	1	1
378	Partially on Footway	Car	Parked	07:30 - 09:30	18:00 - 24:00	10.5	3351	WEST DIDSbury	CAVENDISH ROAD	Unclassified		1	1	1	1	1	1
379		Car	Parked	07:30 - 09:30	18:00 - 24:00	10.5	3737	WEST DIDSbury	CAVENDISH ROAD	Unclassified		1	1	1	1	1	1
380		Car	Parked	07:30 - 09:30	13:30 - 15:30	6	3422	WEST DIDSbury	TUNSTEAD AVENUE	Unclassified		1	1	1	1		

381		LGV	Parked	07:30 - 09:30	11:30 - 13:30	4	3424	WEST DIDSURY	TUNSTEAD AVENUE	Unclassified		1	1				
382		Car	Parked	07:30 - 09:30	09:30 - 11:30	2	3423	WEST DIDSURY	TUNSTEAD AVENUE	Dropped Kerb		1					
383		Car	Parked	07:30 - 09:30	11:30 - 13:30	4	3407	WEST DIDSURY	TUNSTEAD AVENUE	Unclassified		1	1				
384		Car	Parked	07:30 - 09:30	18:00 - 24:00	10.5	3404	WEST DIDSURY	TUNSTEAD AVENUE	Dropped Kerb		1	1	1	1	1	1
385	Partially on Footway	Car	Parked	07:30 - 09:30	18:00 - 24:00	10.5	3351	WEST DIDSURY	CAVENDISH ROAD	Unclassified		1	1	1	1	1	1
386	Partially on Footway	LGV	Parked	07:30 - 09:30	18:00 - 24:00	10.5	3351	WEST DIDSURY	CAVENDISH ROAD	Unclassified		1	1	1	1	1	1
387	Partially on Footway	Car	Parked	07:30 - 09:30	15:30 - 17:30	8	3353	WEST DIDSURY	CAVENDISH ROAD	Double yellow lines		1	1	1	1		
388	Partially on Footway	Car	Parked	07:30 - 09:30	15:30 - 17:30	8	3353	WEST DIDSURY	CAVENDISH ROAD	Double yellow lines		1	1	1	1		
389	Partially on Footway	LGV	Parked	07:30 - 09:30	18:00 - 24:00	10.5	3351	WEST DIDSURY	CAVENDISH ROAD	Unclassified		1	1	1	1	1	1
390	Partially on Footway	Car	Parked	07:30 - 09:30	18:00 - 24:00	10.5	3354	WEST DIDSURY	THE BOULEVARD	Unclassified		1	1	1	1	1	1
391	Partially on Footway	Car	Parked	07:30 - 09:30	18:00 - 24:00	10.5	3354	WEST DIDSURY	THE BOULEVARD	Unclassified		1	1	1	1	1	1
392	Partially on Footway	LGV	Parked	07:30 - 09:30	13:30 - 15:30	6	3536	WEST DIDSURY	GEORGIA AVENUE	Unclassified		1	1	1			
393	Partially on Footway	Car	Parked	07:30 - 09:30	18:00 - 24:00	10.5	3537	WEST DIDSURY	GEORGIA AVENUE	Unclassified		1	1	1	1	1	1
394	Partially on Footway	LGV	Parked	07:30 - 09:30	18:00 - 24:00	10.5	3540	WEST DIDSURY	GEORGIA AVENUE	Unclassified		1	1	1	1	1	1
395	Partially on Footway	Car	Parked	07:30 - 09:30	18:00 - 24:00	10.5	3535	WEST DIDSURY	GEORGIA AVENUE	Unclassified		1	1	1	1	1	1
396	Partially on Footway	Car	Parked	07:30 - 09:30	15:30 - 17:30	8	3535	WEST DIDSURY	GEORGIA AVENUE	Unclassified		1	1	1	1		
397	Partially on Footway	Car	Parked	07:30 - 09:30	18:00 - 24:00	10.5	3535	WEST DIDSURY	GEORGIA AVENUE	Unclassified		1	1	1	1	1	1
398	Partially on Footway	Car	Parked	07:30 - 09:30	13:30 - 15:30	6	3535	WEST DIDSURY	GEORGIA AVENUE	Unclassified		1	1	1			
399	Partially on Footway	Car	Parked	07:30 - 09:30	18:00 - 24:00	10.5	3535	WEST DIDSURY	GEORGIA AVENUE	Unclassified		1	1	1	1	1	1
400	Partially on Footway	Car	Parked	07:30 - 09:30	15:30 - 17:30	8	3544	WEST DIDSURY	GEORGIA AVENUE	Unclassified		1	1	1	1		
401	Partially on Footway	Car	Parked	07:30 - 09:30	13:30 - 15:30	6	3552	WEST DIDSURY	ROBERT HARRISON AVENUE	Unclassified		1	1	1			
402	Partially on Footway	Car	Parked	07:30 - 09:30	11:30 - 13:30	4	3310	WEST DIDSURY	ROBERT HARRISON AVENUE	Unclassified		1	1				
403	Partially on Footway	Car	Parked	07:30 - 09:30	13:30 - 15:30	6	3310	WEST DIDSURY	ROBERT HARRISON AVENUE	Unclassified		1	1	1			
404	Partially on Footway	Car	Parked	07:30 - 09:30	17:30 - 18:00	10	3365	WEST DIDSURY	GEORGIA AVENUE	Unclassified		1	1	1	1	1	
405	Partially on Footway	Car	Parked	07:30 - 09:30	18:00 - 24:00	10.5	3365	WEST DIDSURY	GEORGIA AVENUE	Unclassified		1	1	1	1	1	1
406	Partially on Footway	Car	Parked	07:30 - 09:30	18:00 - 24:00	10.5	3365	WEST DIDSURY	GEORGIA AVENUE	Unclassified		1	1	1	1	1	1
407	Partially on Footway	Car	Parked	07:30 - 09:30	15:30 - 17:30	8	3475	WEST DIDSURY	GEORGIA AVENUE	I-Bar		1	1	1	1		
408	Partially on Footway	Car	Parked	07:30 - 09:30	13:30 - 15:30	6	3478	WEST DIDSURY	GEORGIA AVENUE	Unclassified		1	1	1			
409	Partially on Footway	Car	Parked	07:30 - 09:30	18:00 - 24:00	10.5	3478	WEST DIDSURY	GEORGIA AVENUE	Unclassified		1	1	1	1	1	1
410	Partially on Footway	Car	Parked	07:30 - 09:30	18:00 - 24:00	10.5	3479	WEST DIDSURY	GEORGIA AVENUE	I-Bar		1	1	1	1	1	1
411	Partially on Footway	Car	Parked	07:30 - 09:30	13:30 - 15:30	6	3473	WEST DIDSURY	GEORGIA AVENUE	Unclassified		1	1	1			
412	Partially on Footway	Car	Parked	07:30 - 09:30	13:30 - 15:30	6	3492	WEST DIDSURY	GEORGIA AVENUE	Unclassified		1	1	1			
413	Partially on Footway	Car	Parked	07:30 - 09:30	13:30 - 15:30	6	3492	WEST DIDSURY	GEORGIA AVENUE	Unclassified		1	1	1			
414	Partially on Footway	Car	Parked	07:30 - 09:30	18:00 - 24:00	10.5	3492	WEST DIDSURY	GEORGIA AVENUE	Unclassified		1	1	1	1	1	1
415	Partially on Footway	Car	Parked	07:30 - 09:30	18:00 - 24:00	10.5	3492	WEST DIDSURY	GEORGIA AVENUE	Unclassified		1	1	1	1	1	1
416	Partially on Footway	Car	Parked	07:30 - 09:30	18:00 - 24:00	10.5	3528	WEST DIDSURY	GEORGIA AVENUE	Unclassified		1	1	1	1	1	1
417		Car	Parked	07:30 - 09:30	09:30 - 11:30	2	3500	WEST DIDSURY	GEORGIA AVENUE	Unclassified		1					
418	Partially on Footway	LGV	Parked	07:30 - 09:30	13:30 - 15:30	6	3364	WEST DIDSURY	GEORGIA AVENUE	Unclassified		1	1	1			
419	Partially on Footway	Car	Parked	07:30 - 09:30	18:00 - 24:00	10.5	3364	WEST DIDSURY	GEORGIA AVENUE	Unclassified		1	1	1	1	1	1
420	Partially on Footway	Car	Parked	07:30 - 09:30	17:30 - 18:00	10	3454	WEST DIDSURY	CLEARWATER DRIVE	I-Bar		1	1	1	1	1	
421	Partially on Footway	Car	Parked	07:30 - 09:30	13:30 - 15:30	6	3447	WEST DIDSURY	CLEARWATER DRIVE	I-Bar		1	1	1			
422		Car	Parked	07:30 - 09:30	18:00 - 24:00	10.5	3467	WEST DIDSURY	CLEARWATER DRIVE	Unclassified		1	1	1	1	1	1
423	Partially on Footway	Car	Parked	07:30 - 09:30	18:00 - 24:00	10.5	3464	WEST DIDSURY	CLEARWATER DRIVE	I-Bar		1	1	1	1	1	1
424	Partially on Footway	Car	Parked	07:30 - 09:30	15:30 - 17:30	8	3463	WEST DIDSURY	CLEARWATER DRIVE	Unclassified		1	1	1	1		
425		Car	Parked	07:30 - 09:30	13:30 - 15:30	6	3461	WEST DIDSURY	CLEARWATER DRIVE	Unclassified		1	1	1			
426		Car	Parked	07:30 - 09:30	17:30 - 18:00	10	3461	WEST DIDSURY	CLEARWATER DRIVE	Unclassified		1	1	1	1	1	
427		Car	Parked	07:30 - 09:30	17:30 - 18:00	10	3754	WEST DIDSURY	CLEARWATER DRIVE	Unclassified Nose-In		1	1	1	1	1	
428	Partially on Footway	Car	Parked	07:30 - 09:30	09:30 - 11:30	2	3471	WEST DIDSURY	CLEARWATER DRIVE	Unclassified		1					
429	Partially on Footway	LGV	Parked	07:30 - 09:30	13:30 - 15:30	6	3360	WEST DIDSURY	CLEARWATER DRIVE	Unclassified		1	1	1			
430	Partially on Footway	Car	Parked	07:30 - 09:30	13:30 - 15:30	6	3446	WEST DIDSURY	CLEARWATER DRIVE	Double yellow lines		1	1	1			
431	Partially on Footway	Car	Parked	07:30 - 09:30	18:00 - 24:00	10.5	3358	WEST DIDSURY	CLEARWATER DRIVE	Unclassified		1	1	1	1	1	1
432	Partially on Footway	Car	Parked	07:30 - 09:30	18:00 - 24:00	10.5	3307	WEST DIDSURY	CLEARWATER DRIVE	I-Bar		1	1	1	1	1	1
433		LGV	Parked	07:30 - 09:30	13:30 - 15:30	6	3628	WEST DIDSURY	THE BOULEVARD	Parallel Bay		1	1	1			
434		Car	Parked	07:30 - 09:30	17:30 - 18:00	10	3440	WEST DIDSURY	THE BOULEVARD	Parallel Bay		1	1	1	1	1	
435		Car	Parked	07:30 - 09:30	18:00 - 24:00	10.5	3440	WEST DIDSURY	THE BOULEVARD	Parallel Bay		1	1	1	1	1	1
436		Car	Parked	07:30 - 09:30	18:00 - 24:00	10.5	3630	WEST DIDSURY	THE BOULEVARD	Parallel Bay		1	1	1	1	1	1
437		Car	Parked	07:30 - 09:30	18:00 - 24:00	10.5	3328	WEST DIDSURY	THE BOULEVARD	Unclassified		1	1	1	1	1	1
438		Car	Parked	07:30 - 09:30	13:30 - 15:30	6	3355	WEST DIDSURY	THE BOULEVARD	Unclassified Nose-In		1	1	1			
439		Car	Parked	07:30 - 09:30	18:00 - 24:00	10.5	3355	WEST DIDSURY	THE BOULEVARD	Unclassified Nose-In		1	1	1	1	1	1
440		Car	Parked	07:30 - 09:30	09:30 - 11:30	2	3355	WEST DIDSURY	THE BOULEVARD	Unclassified Nose-In		1					
445		Car	Parked	07:30 - 09:30	18:00 - 24:00	10.5	3620	WEST DIDSURY	THE BOULEVARD	Parallel Bay		1	1	1	1	1	1
446		Car	Parked	07:30 - 09:30	13:30 - 15:30	6	3430	WEST DIDSURY	THE BOULEVARD	Parallel Bay		1	1	1			
447		Car	Parked	07:30 - 09:30	09:30 - 11:30	2	3430	WEST DIDSURY	THE BOULEVARD	Parallel Bay		1					
448		Car	Parked	07:30 - 09:30	13:30 - 15:30	6	3627	WEST DIDSURY	THE BOULEVARD	Parallel Bay		1	1	1			

449		Car	Parked	07:30 - 09:30	13:30 - 15:30	6	3627	WEST DIDSURY	THE BOULEVARD	Parallel Bay		1	1	1			
450	Partially on Footway	Car	Parked	09:30 - 11:30	18:00 - 24:00	8.5	3296	WEST DIDSURY	CAVENDISH ROAD	Unclassified			1	1	1	1	1
451	Partially on Footway	Car	Parked	09:30 - 11:30	13:30 - 15:30	4	3321	WEST DIDSURY	BUXTON AVENUE	Unclassified			1	1			
452	Partially on Footway	Car	Parked	09:30 - 11:30	18:00 - 24:00	8.5	3303	WEST DIDSURY	BUXTON AVENUE	Unclassified			1	1	1	1	1
453		Car	Parked	09:30 - 11:30	13:30 - 15:30	4	3321	WEST DIDSURY	BUXTON AVENUE	Unclassified			1	1			
454	Partially on Footway	Car	Parked	09:30 - 11:30	15:30 - 17:30	6	3395	WEST DIDSURY	CAVENDISH ROAD	Unclassified			1	1	1		
455	Partially on Footway	Car	Parked	09:30 - 11:30	18:00 - 24:00	8.5	3395	WEST DIDSURY	CAVENDISH ROAD	Unclassified			1	1	1	1	1
456	Partially on Footway	Car	Parked	09:30 - 11:30	18:00 - 24:00	8.5	3426	WEST DIDSURY	DISLEY AVENUE	Unclassified			1	1	1	1	1
457	Partially on Footway	LGV	Parked	09:30 - 11:30	13:30 - 15:30	4	3428	WEST DIDSURY	DISLEY AVENUE	Unclassified			1	1			
458	Partially on Footway	LGV	Parked	09:30 - 11:30	11:30 - 13:30	2	3298	WEST DIDSURY	CAVENDISH ROAD	Unclassified			1				
459	Partially on Footway	Car	Parked	09:30 - 11:30	11:30 - 13:30	2	3298	WEST DIDSURY	CAVENDISH ROAD	Unclassified			1				
460	Partially on Footway	Car	Parked	09:30 - 11:30	13:30 - 15:30	4	3298	WEST DIDSURY	CAVENDISH ROAD	Unclassified			1	1			
461		Car	Parked	09:30 - 11:30	13:30 - 15:30	4	3300	WEST DIDSURY	BRADWELL AVENUE	Unclassified			1	1			
462		Car	Parked	09:30 - 11:30	18:00 - 24:00	8.5	3320	WEST DIDSURY	BRADWELL AVENUE	Double yellow lines			1	1		1	1
463		Car	Parked	09:30 - 11:30	18:00 - 24:00	8.5	3320	WEST DIDSURY	BRADWELL AVENUE	Double yellow lines			1	1	1	1	1
464		Car	Parked	09:30 - 11:30	13:30 - 15:30	4	3661	Larbert	ROBERT HARRISON AVENUE	Nose-in Bay			1	1			
465		Car	Parked	09:30 - 11:30	18:00 - 24:00	8.5	3633	WEST DIDSURY	THE BOULEVARD	Unclassified			1	1	1	1	1
466		LGV	Parked	09:30 - 11:30	15:30 - 17:30	6	3466	WEST DIDSURY	CLEARWATER DRIVE	I-Bar			1	1	1		
467		Car	Parked	09:30 - 11:30	13:30 - 15:30	4	3461	WEST DIDSURY	CLEARWATER DRIVE	Unclassified			1	1			
468	Partially on Footway	Car	Parked	09:30 - 11:30	11:30 - 13:30	2	3364	WEST DIDSURY	GEORGIA AVENUE	Unclassified			1				
469		LGV	Parked	09:30 - 11:30	13:30 - 15:30	4	3480	WEST DIDSURY	GEORGIA AVENUE	Unclassified			1	1			
470		Car	Parked	09:30 - 11:30	13:30 - 15:30	4	3501	WEST DIDSURY	GEORGIA AVENUE	I-Bar			1	1			
471	Partially on Footway	Car	Parked	09:30 - 11:30	15:30 - 17:30	6	3498	WEST DIDSURY	GEORGIA AVENUE	Unclassified			1	1	1		
472	Partially on Footway	LGV	Parked	09:30 - 11:30	13:30 - 15:30	4	3529	WEST DIDSURY	GEORGIA AVENUE	I-Bar			1	1			
473	Partially on Footway	LGV	Parked	09:30 - 11:30	11:30 - 13:30	2	3473	WEST DIDSURY	GEORGIA AVENUE	Unclassified			1				
474	Partially on Footway	LGV	Parked	09:30 - 11:30	11:30 - 13:30	2	3619	WEST DIDSURY	THE BOULEVARD	Double yellow lines			1				
475		Car	Parked	09:30 - 11:30	11:30 - 13:30	2	3430	WEST DIDSURY	THE BOULEVARD	Parallel Bay			1				
476		Car	Parked	09:30 - 11:30	11:30 - 13:30	2	3430	WEST DIDSURY	THE BOULEVARD	Parallel Bay			1				
477		Car	Parked	09:30 - 11:30	11:30 - 13:30	2	3627	WEST DIDSURY	THE BOULEVARD	Parallel Bay			1				
478	Partially on Footway	Car	Parked	09:30 - 11:30	11:30 - 13:30	2	3568	WEST DIDSURY	HIGHMARSH CRESCENT	Double yellow lines			1				
479	Partially on Footway	LGV	Parked	09:30 - 11:30	11:30 - 13:30	2	3567	WEST DIDSURY	HIGHMARSH CRESCENT	Unclassified			1				
480	Partially on Footway	Car	Parked	09:30 - 11:30	18:00 - 24:00	8.5	3567	WEST DIDSURY	HIGHMARSH CRESCENT	Unclassified			1	1	1	1	1
481	Partially on Footway	Car	Parked	09:30 - 11:30	17:30 - 18:00	8	3383	WEST DIDSURY	HIGHMARSH CRESCENT	Unclassified			1	1	1	1	
482	Partially on Footway	Car	Parked	09:30 - 11:30	18:00 - 24:00	8.5	3383	WEST DIDSURY	HIGHMARSH CRESCENT	Unclassified			1	1	1	1	1
483	Partially on Footway	Car	Parked	09:30 - 11:30	13:30 - 15:30	4	3588	WEST DIDSURY	HOUSEMAN CRESCENT	Unclassified			1	1			
484	Partially on Footway	Car	Parked	09:30 - 11:30	13:30 - 15:30	4	3416	WEST DIDSURY	HOUSEMAN CRESCENT	Unclassified			1	1			
485	Partially on Footway	Car	Parked	09:30 - 11:30	11:30 - 13:30	2	3700	WEST DIDSURY	HOUSEMAN CRESCENT	Dropped Kerb			1				
486	Partially on Footway	Car	Parked	09:30 - 11:30	17:30 - 18:00	8	3417	WEST DIDSURY	HOUSEMAN CRESCENT	Unclassified			1	1	1	1	
487	Partially on Footway	Car	Parked	09:30 - 11:30	18:00 - 24:00	8.5	3337	WEST DIDSURY	HOUSEMAN CRESCENT	Unclassified			1	1	1	1	1
488	Partially on Footway	Car	Parked	09:30 - 11:30	17:30 - 18:00	8	3337	WEST DIDSURY	HOUSEMAN CRESCENT	Unclassified			1	1	1	1	
489	Partially on Footway	Car	Parked	09:30 - 11:30	11:30 - 13:30	2	3337	WEST DIDSURY	HOUSEMAN CRESCENT	Unclassified			1				
490	Partially on Footway	Car	Parked	09:30 - 11:30	11:30 - 13:30	2	3347	WEST DIDSURY	HOUSEMAN CRESCENT	Unclassified			1				
491	Partially on Footway	Car	Parked	09:30 - 11:30	13:30 - 15:30	4	3347	WEST DIDSURY	HOUSEMAN CRESCENT	Unclassified			1	1			
492	Partially on Footway	LGV	Parked	09:30 - 11:30	11:30 - 13:30	2	3347	WEST DIDSURY	HOUSEMAN CRESCENT	Unclassified			1				
493	Partially on Footway	Car	Parked	09:30 - 11:30	18:00 - 24:00	8.5	3337	WEST DIDSURY	HOUSEMAN CRESCENT	Unclassified			1	1	1	1	1
494	Partially on Footway	Car	Parked	09:30 - 11:30	15:30 - 17:30	6	3590	WEST DIDSURY	HOUSEMAN CRESCENT	Unclassified			1	1	1		
495	Partially on Footway	Car	Parked	09:30 - 11:30	18:00 - 24:00	8.5	3590	WEST DIDSURY	HOUSEMAN CRESCENT	Unclassified			1	1	1	1	1
496	Partially on Footway	Car	Parked	09:30 - 11:30	15:30 - 17:30	6	3590	WEST DIDSURY	HOUSEMAN CRESCENT	Unclassified			1	1	1		
497		Car	Parked	11:30 - 13:30	13:30 - 15:30	2	3296	WEST DIDSURY	CAVENDISH ROAD	Unclassified				1			
498		LGV	Parked	11:30 - 13:30	13:30 - 15:30	2	3321	WEST DIDSURY	BUXTON AVENUE	Unclassified				1			
499		Car	Parked	11:30 - 13:30	13:30 - 15:30	2	3426	WEST DIDSURY	DISLEY AVENUE	Unclassified				1			
500		Car	Parked	11:30 - 13:30	17:30 - 18:00	6	3426	WEST DIDSURY	DISLEY AVENUE	Unclassified				1	1	1	
501		Car	Parked	11:30 - 13:30	18:00 - 24:00	6.5	3426	WEST DIDSURY	DISLEY AVENUE	Unclassified				1	1	1	1
502	Partially on Footway	Car	Parked	11:30 - 13:30	18:00 - 24:00	6.5	3298	WEST DIDSURY	CAVENDISH ROAD	Unclassified				1	1	1	1
503	Partially on Footway	Car	Parked	11:30 - 13:30	13:30 - 15:30	2	3392	WEST DIDSURY	CAVENDISH ROAD	Unclassified				1			
504		Car	Parked	11:30 - 13:30	13:30 - 15:30	2	3302	WEST DIDSURY	BRADWELL AVENUE	Unclassified				1			
505		Car	Parked	11:30 - 13:30	13:30 - 15:30	2	3300	WEST DIDSURY	BRADWELL AVENUE	Unclassified				1			
506		Car	Parked	11:30 - 13:30	18:00 - 24:00	6.5	3295	WEST DIDSURY	CAVENDISH ROAD	Unclassified				1	1	1	1
507	Partially on Footway	LGV	Parked	11:30 - 13:30	18:00 - 24:00	6.5	3361	WEST DIDSURY	CLEARWATER DRIVE	I-Bar				1	1	1	1
508		Car	Parked	11:30 - 13:30	13:30 - 15:30	2	3440	WEST DIDSURY	THE BOULEVARD	Parallel Bay				1			
509		Car	Parked	11:30 - 13:30	15:30 - 17:30	4	3430	WEST DIDSURY	THE BOULEVARD	Parallel Bay				1	1		
510		Car	Parked	11:30 - 13:30	18:00 - 24:00	6.5	3430	WEST DIDSURY	THE BOULEVARD	Parallel Bay				1	1	1	1
511		LGV	Parked	11:30 - 13:30	15:30 - 17:30	4	3622	WEST DIDSURY	THE BOULEVARD	Parallel Bay				1	1		
512	Partially on Footway	Car	Parked	11:30 - 13:30	13:30 - 15:30	2	3382	WEST DIDSURY	HIGHMARSH CRESCENT	Unclassified				1			

513		Car	Parked	11:30 - 13:30	15:30 - 17:30	4	3333	WEST DIDSbury	HIGHMARSH CRESCENT	Unclassified					1	1		
514	Partially on Footway	LGV	Parked	11:30 - 13:30	13:30 - 15:30	2	3564	WEST DIDSbury	HIGHMARSH CRESCENT	Unclassified					1			
515	Partially on Footway	Car	Parked	11:30 - 13:30	15:30 - 17:30	4	3565	WEST DIDSbury	HIGHMARSH CRESCENT	Unclassified					1	1		
516	Partially on Footway	Car	Parked	11:30 - 13:30	18:00 - 24:00	6.5	3409	WEST DIDSbury	HIGHMARSH CRESCENT	Unclassified					1	1	1	1
517	Partially on Footway	Car	Parked	11:30 - 13:30	13:30 - 15:30	2	3711	WEST DIDSbury	HOUSEMAN CRESCENT	I-Bar					1			
518		Car	Parked	11:30 - 13:30	13:30 - 15:30	2	3417	WEST DIDSbury	HOUSEMAN CRESCENT	Unclassified					1			
519		LGV	Parked	11:30 - 13:30	13:30 - 15:30	2	3337	WEST DIDSbury	HOUSEMAN CRESCENT	Unclassified					1			
520		LGV	Parked	11:30 - 13:30	13:30 - 15:30	2	3729	WEST DIDSbury	HOUSEMAN CRESCENT	Double yellow lines					1			
521	Partially on Footway	Car	Parked	13:30 - 15:30	18:00 - 24:00	4.5	3400	WEST DIDSbury	CAVENDISH ROAD	Unclassified						1	1	1
522	Partially on Footway	Car	Parked	13:30 - 15:30	18:00 - 24:00	4.5	3303	WEST DIDSbury	BUXTON AVENUE	Unclassified						1	1	1
523	Partially on Footway	Car	Parked	13:30 - 15:30	18:00 - 24:00	4.5	3306	WEST DIDSbury	BUXTON AVENUE	Unclassified						1	1	1
524		Car	Parked	13:30 - 15:30	18:00 - 24:00	4.5	3321	WEST DIDSbury	BUXTON AVENUE	Unclassified						1	1	1
525		Car	Parked	13:30 - 15:30	18:00 - 24:00	4.5	3321	WEST DIDSbury	BUXTON AVENUE	Unclassified						1	1	1
526		Car	Parked	13:30 - 15:30	17:30 - 18:00	4	3303	WEST DIDSbury	BUXTON AVENUE	Unclassified						1	1	
527		Car	Parked	13:30 - 15:30	18:00 - 24:00	4.5	3298	WEST DIDSbury	CAVENDISH ROAD	Unclassified						1	1	1
528		Car	Parked	13:30 - 15:30	18:00 - 24:00	4.5	3427	WEST DIDSbury	DISLEY AVENUE	Double yellow lines						1	1	1
529		Car	Parked	13:30 - 15:30	18:00 - 24:00	4.5	3428	WEST DIDSbury	DISLEY AVENUE	Unclassified						1	1	1
530	Partially on Footway	Car	Parked	13:30 - 15:30	17:30 - 18:00	4	3298	WEST DIDSbury	CAVENDISH ROAD	Unclassified						1	1	
531	Partially on Footway	Car	Parked	13:30 - 15:30	18:00 - 24:00	4.5	3298	WEST DIDSbury	CAVENDISH ROAD	Unclassified						1	1	1
532	Partially on Footway	Car	Parked	13:30 - 15:30	18:00 - 24:00	4.5	3298	WEST DIDSbury	CAVENDISH ROAD	Unclassified						1	1	1
533	Partially on Footway	Car	Parked	13:30 - 15:30	17:30 - 18:00	4	3298	WEST DIDSbury	CAVENDISH ROAD	Unclassified						1	1	
534	Partially on Footway	Car	Parked	13:30 - 15:30	15:30 - 17:30	2	3298	WEST DIDSbury	CAVENDISH ROAD	Unclassified						1		
535	Partially on Footway	Car	Parked	13:30 - 15:30	15:30 - 17:30	2	3392	WEST DIDSbury	CAVENDISH ROAD	Unclassified						1		
536	Partially on Footway	Car	Parked	13:30 - 15:30	18:00 - 24:00	4.5	3300	WEST DIDSbury	BRADWELL AVENUE	Unclassified						1	1	1
537	Partially on Footway	Car	Parked	13:30 - 15:30	18:00 - 24:00	4.5	3351	WEST DIDSbury	CAVENDISH ROAD	Unclassified						1	1	1
538	Partially on Footway	Car	Parked	13:30 - 15:30	18:00 - 24:00	4.5	3387	WEST DIDSbury	CAVENDISH ROAD	Unclassified						1	1	1
539	Partially on Footway	Car	Parked	13:30 - 15:30	17:30 - 18:00	4	3387	WEST DIDSbury	CAVENDISH ROAD	Unclassified						1	1	
540		Car	Parked	13:30 - 15:30	18:00 - 24:00	4.5	3389	WEST DIDSbury	CAVENDISH ROAD	Unclassified						1	1	1
541		Car	Parked	13:30 - 15:30	18:00 - 24:00	4.5	3295	WEST DIDSbury	CAVENDISH ROAD	Unclassified						1	1	1
542	Partially on Footway	Car	Parked	13:30 - 15:30	18:00 - 24:00	4.5	3424	WEST DIDSbury	TUNSTEAD AVENUE	Unclassified						1	1	1
543	Partially on Footway	Car	Parked	13:30 - 15:30	18:00 - 24:00	4.5	3733	WEST DIDSbury	TUNSTEAD AVENUE	Dropped Kerb						1	1	1
544		OGV	Parked	13:30 - 15:30	17:30 - 18:00	4	3433	WEST DIDSbury	THE BOULEVARD	Double yellow lines						1	1	
545		LGV	Parked	13:30 - 15:30	15:30 - 17:30	2	3536	WEST DIDSbury	GEORGIA AVENUE	Unclassified						1		
546		Car	Parked	13:30 - 15:30	15:30 - 17:30	2	3541	WEST DIDSbury	GEORGIA AVENUE	I-Bar						1		
547		Car	Parked	13:30 - 15:30	18:00 - 24:00	4.5	3548	WEST DIDSbury	ROBERT HARRISON AVENUE	Unclassified						1	1	1
548		Car	Parked	13:30 - 15:30	18:00 - 24:00	4.5	3655	Larbert	ROBERT HARRISON AVENUE	Nose-in Bay						1	1	1
549		Car	Parked	13:30 - 15:30	18:00 - 24:00	4.5	3654	Larbert	ROBERT HARRISON AVENUE	Nose-in Bay						1	1	1
550		Car	Parked	13:30 - 15:30	18:00 - 24:00	4.5	3653	Larbert	ROBERT HARRISON AVENUE	Nose-in Bay						1	1	1
551		Car	Parked	13:30 - 15:30	18:00 - 24:00	4.5	3655	Larbert	ROBERT HARRISON AVENUE	Nose-in Bay						1	1	1
552		Car	Parked	13:30 - 15:30	18:00 - 24:00	4.5	3551	WEST DIDSbury	ROBERT HARRISON AVENUE	Dropped Kerb						1	1	1
553	Partially on Footway	Car	Parked	13:30 - 15:30	17:30 - 18:00	4	3310	WEST DIDSbury	ROBERT HARRISON AVENUE	Unclassified						1	1	
554	Partially on Footway	Car	Parked	13:30 - 15:30	18:00 - 24:00	4.5	3546	WEST DIDSbury	ROBERT HARRISON AVENUE	Unclassified						1	1	1
555	Partially on Footway	Car	Parked	13:30 - 15:30	18:00 - 24:00	4.5	3474	WEST DIDSbury	GEORGIA AVENUE	Unclassified						1	1	1
556	Partially on Footway	Car	Parked	13:30 - 15:30	18:00 - 24:00	4.5	3365	WEST DIDSbury	GEORGIA AVENUE	Unclassified						1	1	1
557	Partially on Footway	Car	Parked	13:30 - 15:30	15:30 - 17:30	2	3477	WEST DIDSbury	GEORGIA AVENUE	I-Bar						1		
558	Partially on Footway	Car	Parked	13:30 - 15:30	15:30 - 17:30	2	3473	WEST DIDSbury	GEORGIA AVENUE	Unclassified						1		
559	Partially on Footway	Car	Parked	13:30 - 15:30	18:00 - 24:00	4.5	3473	WEST DIDSbury	GEORGIA AVENUE	Unclassified						1	1	1
560	Partially on Footway	LGV	Parked	13:30 - 15:30	15:30 - 17:30	2	3473	WEST DIDSbury	GEORGIA AVENUE	Unclassified						1		
561	Partially on Footway	Car	Parked	13:30 - 15:30	17:30 - 18:00	4	3473	WEST DIDSbury	GEORGIA AVENUE	Unclassified						1	1	
562	Partially on Footway	Car	Parked	13:30 - 15:30	18:00 - 24:00	4.5	3480	WEST DIDSbury	GEORGIA AVENUE	Unclassified						1	1	1
563	Partially on Footway	Car	Parked	13:30 - 15:30	18:00 - 24:00	4.5	3522	WEST DIDSbury	GEORGIA AVENUE	Unclassified						1	1	1
564	Partially on Footway	Car	Parked	13:30 - 15:30	18:00 - 24:00	4.5	3492	WEST DIDSbury	GEORGIA AVENUE	Unclassified						1	1	1
565	Partially on Footway	Car	Parked	13:30 - 15:30	15:30 - 17:30	2	3492	WEST DIDSbury	GEORGIA AVENUE	Unclassified						1		
566	Partially on Footway	Car	Parked	13:30 - 15:30	18:00 - 24:00	4.5	3487	WEST DIDSbury	GEORGIA AVENUE	I-Bar						1	1	1
567		LGV	Parked	13:30 - 15:30	15:30 - 17:30	2	3509	WEST DIDSbury	GEORGIA AVENUE	I-Bar						1		
568	Partially on Footway	Car	Parked	13:30 - 15:30	15:30 - 17:30	2	3454	WEST DIDSbury	CLEARWATER DRIVE	I-Bar						1		
569	Partially on Footway	Car	Parked	13:30 - 15:30	18:00 - 24:00	4.5	3468	WEST DIDSbury	CLEARWATER DRIVE	I-Bar						1	1	1
570	Partially on Footway	LGV	Parked	13:30 - 15:30	17:30 - 18:00	4	3447	WEST DIDSbury	CLEARWATER DRIVE	I-Bar						1	1	
571	Partially on Footway	Car	Parked	13:30 - 15:30	18:00 - 24:00	4.5	3446	WEST DIDSbury	CLEARWATER DRIVE	Double yellow lines						1	1	1
572	Partially on Footway	Car	Parked	13:30 - 15:30	17:30 - 18:00	4	3362	WEST DIDSbury	CLEARWATER DRIVE	Unclassified						1	1	
573	Partially on Footway	Car	Parked	13:30 - 15:30	18:00 - 24:00	4.5	3361	WEST DIDSbury	CLEARWATER DRIVE	I-Bar						1	1	1
574	Partially on Footway	LGV	Parked	13:30 - 15:30	15:30 - 17:30	2	3307	WEST DIDSbury	CLEARWATER DRIVE	I-Bar						1		
575		Car	Parked	13:30 - 15:30	18:00 - 24:00	4.5	3628	WEST DIDSbury	THE BOULEVARD	Parallel Bay						1	1	1
576		Car	Parked	13:30 - 15:30	18:00 - 24:00	4.5	3628	WEST DIDSbury	THE BOULEVARD	Parallel Bay						1	1	1

577		Car	Parked	13:30 - 15:30	18:00 - 24:00	4.5	3440	WEST DIDSURY	THE BOULEVARD	Parallel Bay						1	1	1
578		Car	Parked	13:30 - 15:30	18:00 - 24:00	4.5	3440	WEST DIDSURY	THE BOULEVARD	Parallel Bay						1	1	1
579	Partially on Footway	LGV	Parked	13:30 - 15:30	15:30 - 17:30	2	3444	WEST DIDSURY	THE AVENUE	Double yellow lines						1		
581		Car	Parked	13:30 - 15:30	18:00 - 24:00	4.5	3355	WEST DIDSURY	THE BOULEVARD	Unclassified Nose-In						1	1	1
582		Car	Parked	13:30 - 15:30	18:00 - 24:00	4.5	3355	WEST DIDSURY	THE BOULEVARD	Unclassified Nose-In						1	1	1
583		Car	Parked	13:30 - 15:30	15:30 - 17:30	2	3430	WEST DIDSURY	THE BOULEVARD	Parallel Bay						1		
584	Partially on Footway	Car	Parked	13:30 - 15:30	18:00 - 24:00	4.5	3383	WEST DIDSURY	HIGHMARSH CRESCENT	Unclassified						1	1	1
585	Partially on Footway	Car	Parked	13:30 - 15:30	18:00 - 24:00	4.5	3567	WEST DIDSURY	HIGHMARSH CRESCENT	Unclassified						1	1	1
586		Car	Parked	13:30 - 15:30	15:30 - 17:30	2	3334	WEST DIDSURY	HIGHMARSH CRESCENT	Unclassified						1		
587	Partially on Footway	Car	Parked	13:30 - 15:30	18:00 - 24:00	4.5	3416	WEST DIDSURY	HOUSEMAN CRESCENT	Unclassified						1	1	1
588	Partially on Footway	Car	Parked	13:30 - 15:30	15:30 - 17:30	2	3416	WEST DIDSURY	HOUSEMAN CRESCENT	Unclassified						1		
589		Car	Parked	13:30 - 15:30	17:30 - 18:00	4	3416	WEST DIDSURY	HOUSEMAN CRESCENT	Unclassified						1	1	
590	Partially on Footway	Car	Parked	13:30 - 15:30	18:00 - 24:00	4.5	3683	WEST DIDSURY	HOUSEMAN CRESCENT	Dropped Kerb						1	1	1
591	Partially on Footway	Car	Parked	13:30 - 15:30	17:30 - 18:00	4	3337	WEST DIDSURY	HOUSEMAN CRESCENT	Unclassified						1	1	
592	Partially on Footway	Car	Parked	13:30 - 15:30	18:00 - 24:00	4.5	3337	WEST DIDSURY	HOUSEMAN CRESCENT	Unclassified						1	1	1
593	Partially on Footway	Car	Parked	13:30 - 15:30	18:00 - 24:00	4.5	3337	WEST DIDSURY	HOUSEMAN CRESCENT	Unclassified						1	1	1
594	Partially on Footway	Car	Parked	13:30 - 15:30	18:00 - 24:00	4.5	3347	WEST DIDSURY	HOUSEMAN CRESCENT	Unclassified						1	1	1
595	Partially on Footway	Car	Parked	13:30 - 15:30	17:30 - 18:00	4	3347	WEST DIDSURY	HOUSEMAN CRESCENT	Unclassified						1	1	
596	Partially on Footway	Car	Parked	13:30 - 15:30	18:00 - 24:00	4.5	3590	WEST DIDSURY	HOUSEMAN CRESCENT	Unclassified						1	1	1
597	Partially on Footway	Car	Parked	13:30 - 15:30	15:30 - 17:30	2	3337	WEST DIDSURY	HOUSEMAN CRESCENT	Unclassified						1		
598	Partially on Footway	Car	Parked	13:30 - 15:30	17:30 - 18:00	4	3336	WEST DIDSURY	HOUSEMAN CRESCENT	Unclassified						1	1	
599	Partially on Footway	Car	Parked	15:30 - 17:30	18:00 - 24:00	2.5	3401	WEST DIDSURY	CAVENDISH ROAD	Dropped Kerb							1	1
600	Partially on Footway	Car	Parked	15:30 - 17:30	17:30 - 18:00	2	3402	WEST DIDSURY	CAVENDISH ROAD	Unclassified							1	
601	Partially on Footway	Car	Parked	15:30 - 17:30	18:00 - 24:00	2.5	3296	WEST DIDSURY	CAVENDISH ROAD	Unclassified								1
602		Car	Parked	15:30 - 17:30	18:00 - 24:00	2.5	3321	WEST DIDSURY	BUXTON AVENUE	Unclassified							1	1
603		LGV	Parked	15:30 - 17:30	17:30 - 18:00	2	3303	WEST DIDSURY	BUXTON AVENUE	Unclassified							1	
604	Partially on Footway	Car	Parked	15:30 - 17:30	18:00 - 24:00	2.5	3426	WEST DIDSURY	DISLEY AVENUE	Unclassified						1		1
605		Car	Parked	15:30 - 17:30	18:00 - 24:00	2.5	3428	WEST DIDSURY	DISLEY AVENUE	Unclassified							1	1
606		Car	Parked	15:30 - 17:30	18:00 - 24:00	2.5	3428	WEST DIDSURY	DISLEY AVENUE	Unclassified							1	1
607		Car	Parked	15:30 - 17:30	18:00 - 24:00	2.5	3428	WEST DIDSURY	DISLEY AVENUE	Unclassified						1		1
608		Car	Parked	15:30 - 17:30	18:00 - 24:00	2.5	3428	WEST DIDSURY	DISLEY AVENUE	Unclassified							1	1
609	Partially on Footway	LGV	Parked	15:30 - 17:30	18:00 - 24:00	2.5	3392	WEST DIDSURY	CAVENDISH ROAD	Unclassified							1	1
610	Partially on Footway	Car	Parked	15:30 - 17:30	17:30 - 18:00	2	3393	WEST DIDSURY	CAVENDISH ROAD	Double yellow lines							1	
611	Partially on Footway	Car	Parked	15:30 - 17:30	17:30 - 18:00	2	3301	WEST DIDSURY	BRADWELL AVENUE	Double yellow lines							1	
612	Partially on Footway	Car	Parked	15:30 - 17:30	18:00 - 24:00	2.5	3300	WEST DIDSURY	BRADWELL AVENUE	Unclassified							1	1
613	Partially on Footway	Car	Parked	15:30 - 17:30	18:00 - 24:00	2.5	3387	WEST DIDSURY	CAVENDISH ROAD	Unclassified							1	1
614	Partially on Footway	LGV	Parked	15:30 - 17:30	18:00 - 24:00	2.5	3388	WEST DIDSURY	CAVENDISH ROAD	Double yellow lines							1	1
615	Partially on Footway	Car	Parked	15:30 - 17:30	18:00 - 24:00	2.5	3422	WEST DIDSURY	TUNSTEAD AVENUE	Unclassified							1	1
616	Partially on Footway	Car	Parked	15:30 - 17:30	18:00 - 24:00	2.5	3351	WEST DIDSURY	CAVENDISH ROAD	Unclassified							1	1
617	Partially on Footway	Car	Parked	15:30 - 17:30	18:00 - 24:00	2.5	3351	WEST DIDSURY	CAVENDISH ROAD	Unclassified							1	1
618	Partially on Footway	Car	Parked	15:30 - 17:30	18:00 - 24:00	2.5	3543	WEST DIDSURY	GEORGIA AVENUE	I-Bar							1	1
619		Car	Parked	15:30 - 17:30	18:00 - 24:00	2.5	3655	Larbert	ROBERT HARRISON AVENUE	Nose-in Bay							1	1
620	Partially on Footway	Car	Parked	15:30 - 17:30	17:30 - 18:00	2	3310	WEST DIDSURY	ROBERT HARRISON AVENUE	Unclassified							1	
621	Partially on Footway	Car	Parked	15:30 - 17:30	17:30 - 18:00	2	3369	WEST DIDSURY	GEORGIA AVENUE	Unclassified							1	
622	Partially on Footway	Car	Parked	15:30 - 17:30	18:00 - 24:00	2.5	3474	WEST DIDSURY	GEORGIA AVENUE	Unclassified							1	1
623	Partially on Footway	Car	Parked	15:30 - 17:30	18:00 - 24:00	2.5	3476	WEST DIDSURY	GEORGIA AVENUE	Unclassified							1	1
624	Partially on Footway	Car	Parked	15:30 - 17:30	18:00 - 24:00	2.5	3478	WEST DIDSURY	GEORGIA AVENUE	Unclassified							1	1
625	Partially on Footway	LGV	Parked	15:30 - 17:30	17:30 - 18:00	2	3650	WEST DIDSURY	GEORGIA AVENUE	I-Bar							1	
626	Partially on Footway	Car	Parked	15:30 - 17:30	17:30 - 18:00	2	3502	WEST DIDSURY	GEORGIA AVENUE	Unclassified							1	
627	Partially on Footway	Car	Parked	15:30 - 17:30	18:00 - 24:00	2.5	3469	WEST DIDSURY	CLEARWATER DRIVE	Unclassified							1	1
628	Partially on Footway	Car	Parked	15:30 - 17:30	17:30 - 18:00	2	3444	WEST DIDSURY	THE AVENUE	Double yellow lines							1	
629		Car	Parked	15:30 - 17:30	17:30 - 18:00	2	3355	WEST DIDSURY	THE BOULEVARD	Unclassified Nose-In							1	
630		Car	Parked	15:30 - 17:30	18:00 - 24:00	2.5	3355	WEST DIDSURY	THE BOULEVARD	Unclassified Nose-In							1	1
631		Car	Parked	15:30 - 17:30	18:00 - 24:00	2.5	3627	WEST DIDSURY	THE BOULEVARD	Parallel Bay							1	1
632	Partially on Footway	Car	Parked	15:30 - 17:30	18:00 - 24:00	2.5	3567	WEST DIDSURY	HIGHMARSH CRESCENT	Unclassified							1	1
633	Partially on Footway	Car	Parked	15:30 - 17:30	17:30 - 18:00	2	3563	WEST DIDSURY	HIGHMARSH CRESCENT	Unclassified							1	
634	Partially on Footway	Car	Parked	15:30 - 17:30	18:00 - 24:00	2.5	3563	WEST DIDSURY	HIGHMARSH CRESCENT	Unclassified							1	1
635	Partially on Footway	Car	Parked	15:30 - 17:30	18:00 - 24:00	2.5	3562	WEST DIDSURY	HIGHMARSH CRESCENT	I-Bar							1	1
636	Partially on Footway	LGV	Parked	15:30 - 17:30	18:00 - 24:00	2.5	3564	WEST DIDSURY	HIGHMARSH CRESCENT	Unclassified							1	1
637	Partially on Footway	Car	Parked	15:30 - 17:30	18:00 - 24:00	2.5	3564	WEST DIDSURY	HIGHMARSH CRESCENT	Unclassified							1	1
638	Partially on Footway	Car	Parked	15:30 - 17:30	18:00 - 24:00	2.5	3564	WEST DIDSURY	HIGHMARSH CRESCENT	Unclassified							1	1
639	Partially on Footway	Car	Parked	15:30 - 17:30	17:30 - 18:00	2	3416	WEST DIDSURY	HOUSEMAN CRESCENT	Unclassified							1	
640	Partially on Footway	Car	Parked	15:30 - 17:30	18:00 - 24:00	2.5	3706	WEST DIDSURY	HOUSEMAN CRESCENT	Unclassified							1	1
641	Partially on Footway	Car	Parked	15:30 - 17:30	18:00 - 24:00	2.5	3590	WEST DIDSURY	HOUSEMAN CRESCENT	Unclassified							1	1

642		Car	Parked	17:30 - 18:00	18:00 - 24:00	0.5	3303	WEST DIDSBURY	BUXTON AVENUE	Unclassified							1
643	Partially on Footway	Car	Parked	17:30 - 18:00	18:00 - 24:00	0.5	3395	WEST DIDSBURY	CAVENDISH ROAD	Unclassified							1
644	Partially on Footway	Car	Parked	17:30 - 18:00	18:00 - 24:00	0.5	3296	WEST DIDSBURY	CAVENDISH ROAD	Unclassified							1
645		Car	Parked	17:30 - 18:00	18:00 - 24:00	0.5	3426	WEST DIDSBURY	DISLEY AVENUE	Unclassified							1
646		Car	Parked	17:30 - 18:00	18:00 - 24:00	0.5	3426	WEST DIDSBURY	DISLEY AVENUE	Unclassified							1
647	Partially on Footway	Car	Parked	17:30 - 18:00	18:00 - 24:00	0.5	3392	WEST DIDSBURY	CAVENDISH ROAD	Unclassified							1
648		Car	Parked	17:30 - 18:00	18:00 - 24:00	0.5	3302	WEST DIDSBURY	BRADWELL AVENUE	Unclassified							1
649		Car	Parked	17:30 - 18:00	18:00 - 24:00	0.5	3422	WEST DIDSBURY	TUNSTEAD AVENUE	Unclassified							1
650	Partially on Footway	Car	Parked	17:30 - 18:00	18:00 - 24:00	0.5	3318	WEST DIDSBURY	TUNSTEAD AVENUE	Double yellow lines							1
651	Partially on Footway	Car	Parked	17:30 - 18:00	18:00 - 24:00	0.5	3353	WEST DIDSBURY	CAVENDISH ROAD	Double yellow lines							1
652	Partially on Footway	Car	Parked	17:30 - 18:00	18:00 - 24:00	0.5	3353	WEST DIDSBURY	CAVENDISH ROAD	Double yellow lines							1
653	Partially on Footway	Car	Parked	17:30 - 18:00	18:00 - 24:00	0.5	3353	WEST DIDSBURY	CAVENDISH ROAD	Double yellow lines							1
654		Car	Parked	17:30 - 18:00	18:00 - 24:00	0.5	3354	WEST DIDSBURY	THE BOULEVARD	Unclassified							1
655	Partially on Footway	Car	Parked	17:30 - 18:00	18:00 - 24:00	0.5	3322	WEST DIDSBURY	THE BOULEVARD	Single yellow line							1
656	Partially on Footway	Car	Parked	17:30 - 18:00	18:00 - 24:00	0.5	3540	WEST DIDSBURY	GEORGIA AVENUE	Unclassified							1
657	Partially on Footway	Car	Parked	17:30 - 18:00	18:00 - 24:00	0.5	3541	WEST DIDSBURY	GEORGIA AVENUE	I-Bar							1
658	Partially on Footway	Car	Parked	17:30 - 18:00	18:00 - 24:00	0.5	3533	WEST DIDSBURY	ROBERT HARRISON AVENUE	Unclassified							1
659	Partially on Footway	Car	Parked	17:30 - 18:00	18:00 - 24:00	0.5	3473	WEST DIDSBURY	GEORGIA AVENUE	Unclassified							1
660	Partially on Footway	Car	Parked	17:30 - 18:00	18:00 - 24:00	0.5	3519	WEST DIDSBURY	GEORGIA AVENUE	I-Bar							1
661	Partially on Footway	Car	Parked	17:30 - 18:00	18:00 - 24:00	0.5	3454	WEST DIDSBURY	CLEARWATER DRIVE	I-Bar							1
662	Partially on Footway	Car	Parked	17:30 - 18:00	18:00 - 24:00	0.5	3328	WEST DIDSBURY	THE BOULEVARD	Unclassified							1
663		Car	Parked	17:30 - 18:00	18:00 - 24:00	0.5	3430	WEST DIDSBURY	THE BOULEVARD	Parallel Bay							1
664		Car	Parked	17:30 - 18:00	18:00 - 24:00	0.5	3622	WEST DIDSBURY	THE BOULEVARD	Parallel Bay							1
665		Car	Parked	17:30 - 18:00	18:00 - 24:00	0.5	3627	WEST DIDSBURY	THE BOULEVARD	Parallel Bay							1
666		Car	Parked	17:30 - 18:00	18:00 - 24:00	0.5	3383	WEST DIDSBURY	HIGHMARSH CRESCENT	Unclassified							1
667		Car	Parked	17:30 - 18:00	18:00 - 24:00	0.5	3567	WEST DIDSBURY	HIGHMARSH CRESCENT	Unclassified							1
668	Partially on Footway	LGV	Parked	17:30 - 18:00	18:00 - 24:00	0.5	3665	WEST DIDSBURY	HIGHMARSH CRESCENT	Double yellow lines							1
669		Car	Parked	17:30 - 18:00	18:00 - 24:00	0.5	3334	WEST DIDSBURY	HIGHMARSH CRESCENT	Unclassified							1
670	Partially on Footway	Car	Parked	17:30 - 18:00	18:00 - 24:00	0.5	3564	WEST DIDSBURY	HIGHMARSH CRESCENT	Unclassified							1
671	Partially on Footway	Car	Parked	17:30 - 18:00	18:00 - 24:00	0.5	3564	WEST DIDSBURY	HIGHMARSH CRESCENT	Unclassified							1
672	Partially on Footway	Car	Parked	17:30 - 18:00	18:00 - 24:00	0.5	3409	WEST DIDSBURY	HIGHMARSH CRESCENT	Unclassified							1
673	Partially on Footway	Car	Parked	17:30 - 18:00	18:00 - 24:00	0.5	3416	WEST DIDSBURY	HOUSEMAN CRESCENT	Unclassified							1



STRESS LEVEL WITH CLEARWATER DRIVE INCLUDED IN ANALYSIS

STREET NAME	NUMBER OF VEHICLES PARKED (AT)																	
	00:30 - 05:30			07:30 - 09:30			09:30 - 11:30			11:30 - 13:30			13:30 - 15:30			15:30 - 17:30		
	CAP	TOT	%OCC	CAP	TOT	%OCC	CAP	TOT	%OCC	CAP	TOT	%OCC	CAP	TOT	%OCC	CAP	TOT	%OCC
BRADWELL AVENUE	11	9	81.8%	11	8	72.7%	11	9	81.8%	11	11	100.0%	11	7	63.6%	11	9	81.8%
BUXTON AVENUE	27	24	88.9%	27	18	66.7%	27	20	74.1%	27	20	74.1%	27	17	63.0%	27	19	70.4%
CAVENDISH ROAD	97	65	67.0%	97	65	67.0%	97	62	63.9%	97	61	62.9%	97	66	68.0%	97	65	67.0%
CLEARWATER DRIVE	9	23	255.6%	9	31	344.4%	9	31	344.4%	9	30	333.3%	9	30	333.3%	9	25	277.8%
DISLEY AVENUE	27	26	96.3%	27	20	74.1%	27	20	74.1%	27	22	81.5%	27	17	63.0%	27	19	70.4%
GEORGIA AVENUE	64	50	78.1%	64	53	82.8%	64	56	87.5%	64	51	79.7%	64	51	79.7%	64	47	73.4%
HIGH TREES DRIVE	6	1	16.7%	6	1	16.7%	6	1	16.7%	6	1	16.7%	6	1	16.7%	6	1	16.7%
HIGHMARSH CRESCENT	53	48	90.6%	44	36	81.8%	44	38	86.4%	44	38	86.4%	44	31	70.5%	44	31	70.5%
HOUSEMAN CRESCENT	67	49	73.1%	67	40	59.7%	67	50	74.6%	67	46	68.7%	67	43	64.2%	67	40	59.7%
ROBERT HARRISON AVENUE	27	25	92.6%	27	19	70.4%	27	20	74.1%	27	19	70.4%	27	21	77.8%	27	22	81.5%
THE AVENUE	0	0	N/A	0	0	N/A	0	0	N/A	0	0	N/A	0	1	N/A	0	1	N/A
THE BOULEVARD	57	14	24.6%	45	28	62.2%	45	31	68.9%	45	30	66.7%	45	30	66.7%	45	30	66.7%
TUNSTEAD AVENUE	14	13	92.9%	14	14	100.0%	14	13	92.9%	14	9	64.3%	14	10	71.4%	14	10	71.4%
TOTAL	459	347	75.6%	438	333	76.0%	438	351	80.1%	438	338	77.2%	438	325	74.2%	438	319	72.8%

STRESS LEVEL WITH CLEARWATER DRIVE OMITTED FROM ANALYSIS

STREET NAME	NUMBER OF VEHICLES PARKED (AT)																	
	00:30 - 05:30			07:30 - 09:30			09:30 - 11:30			11:30 - 13:30			13:30 - 15:30			15:30 - 17:30		
	CAP	TOT	%OCC	CAP	TOT	%OCC	CAP	TOT	%OCC	CAP	TOT	%OCC	CAP	TOT	%OCC	CAP	TOT	%OCC
BRADWELL AVENUE	11	9	81.8%	11	8	72.7%	11	9	81.8%	11	11	100.0%	11	7	63.6%	11	9	81.8%
BUXTON AVENUE	27	24	88.9%	27	18	66.7%	27	20	74.1%	27	20	74.1%	27	17	63.0%	27	19	70.4%
CAVENDISH ROAD	97	65	67.0%	97	65	67.0%	97	62	63.9%	97	61	62.9%	97	66	68.0%	97	65	67.0%
CLEARWATER DRIVE																		
DISLEY AVENUE	27	26	96.3%	27	20	74.1%	27	20	74.1%	27	22	81.5%	27	17	63.0%	27	19	70.4%
GEORGIA AVENUE	64	50	78.1%	64	53	82.8%	64	56	87.5%	64	51	79.7%	64	51	79.7%	64	47	73.4%
HIGH TREES DRIVE	6	1	16.7%	6	1	16.7%	6	1	16.7%	6	1	16.7%	6	1	16.7%	6	1	16.7%
HIGHMARSH CRESCENT	53	48	90.6%	44	36	81.8%	44	38	86.4%	44	38	86.4%	44	31	70.5%	44	31	70.5%
HOUSEMAN CRESCENT	67	49	73.1%	67	40	59.7%	67	50	74.6%	67	46	68.7%	67	43	64.2%	67	40	59.7%
ROBERT HARRISON AVENUE	27	25	92.6%	27	19	70.4%	27	20	74.1%	27	19	70.4%	27	21	77.8%	27	22	81.5%
THE AVENUE	0	0	N/A	0	0	N/A	0	0	N/A	0	0	N/A	0	1	N/A	0	1	N/A
THE BOULEVARD	57	14	24.6%	45	28	62.2%	45	31	68.9%	45	30	66.7%	45	30	66.7%	45	30	66.7%
TUNSTEAD AVENUE	14	13	92.9%	14	14	100.0%	14	13	92.9%	14	9	64.3%	14	10	71.4%	14	10	71.4%
TOTAL	450	324	72.0%	429	302	70.4%	429	320	74.6%	429	308	71.8%	429	295	68.8%	429	294	68.5%

Appendix B: Car Park Layout

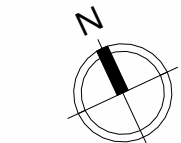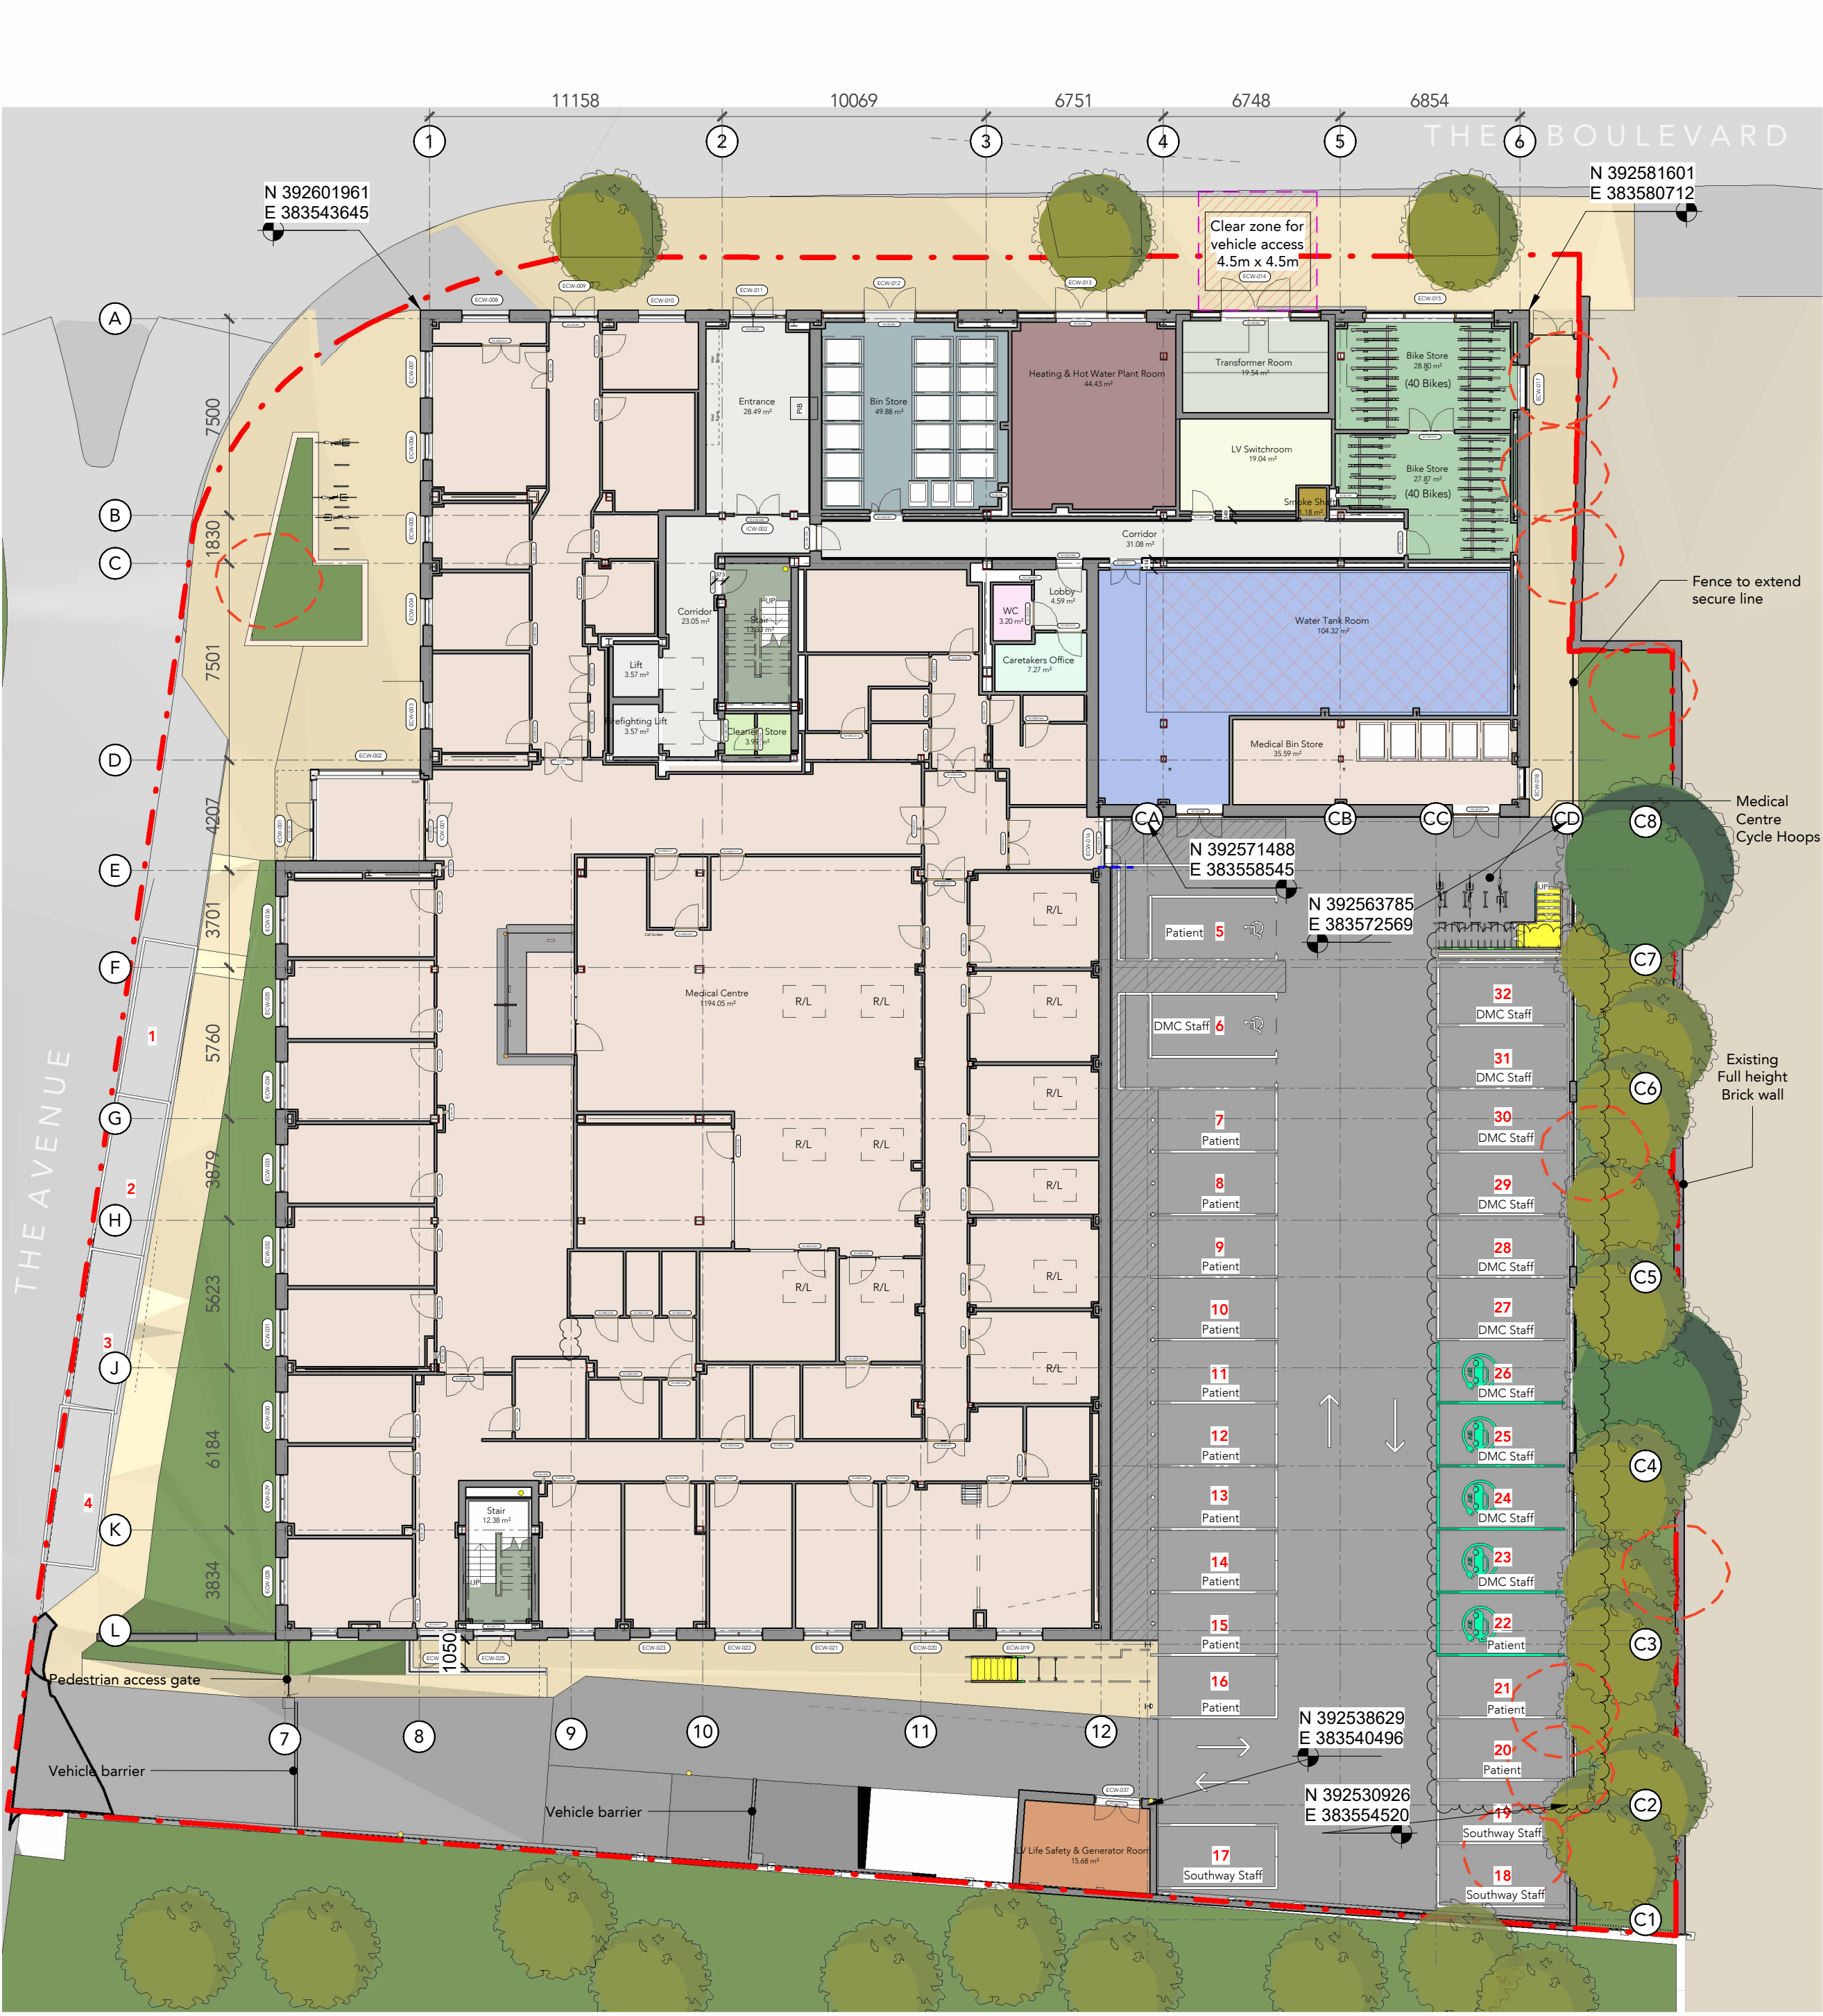

Name	Area
Bike Store	56.67 m ²
Bin Store	49.88 m ²
Caretakers Office	7.27 m ²
Cleaners Store	3.99 m ²
Corridor	54.14 m ²
Entrance	28.49 m ²
Firefighting Lift	3.57 m ²
Heating & Hot Water Plant Room	44.43 m ²
Lift	3.57 m ²
Lobby	4.59 m ²
LV Life Safety & Generator Room	15.68 m ²
LV Switchroom	19.04 m ²
Medical Bin Store	35.59 m ²
Medical Centre	1194.05 m ²
Smoke Shaft	1.18 m ²
Stair	25.72 m ²
Transformer Room	19.54 m ²
Water Tank Room	104.32 m ²
WC	3.2 m ²
Grand total: 22	1674.9 m ²

- Bike Store
- Caretakers Office
- Cleaners Store
- Bin Store
- Corridor
- Entrance
- Firefighting Lift
- Heating & Hot Water Plant Room
- Lift
- Lobby
- LV Life Safety & Generator Room
- LV Switchroom
- Medical Bin Store
- Medical Centre
- Smoke Shaft
- Stair
- Transformer Room
- Water Tank Room
- WC

Note:
Do Not Scale from this drawing.
Dimensions are to be checked on site.
If in doubt please ask.

NOTE:

- Areas are appropriate to the current design stage and are liable to change as a result of design development with Design Team
- Internal linings around perimeter columns to be confirmed by Knauf and fire engineer

LEGEND:	
ECW-XXX	External Curtain Wall Mark (ECW-Mark)
ICW-XXX	Internal Curtain Wall Mark (ICW-Count)
ED-XX-XXX	External Door Mark (ED-Level-Count)
ID-XX-XXX-XXX	Internal Door Mark (ID-Level-Apartment Number-Count)
ID-MED-XXX	Internal Door Mark (ID-Medical Centre-Count)
ID-CSK-XXX	Internal Door Mark (ID-Communal-Count)
XX-XXX	Window Mark (Level-Count)
PB	Premises Information Box

C7	22/10/2025	JB	Door ID44-M Omitted
C6	15/10/2025	JB	NMA Submission
C5	15/10/2025	PN	Parking bays and EV charger re-allocated following NHS comments
C4	13/08/2025	PN	Revisions as clouded
C3	16/07/2025	PN	Updated car parking layout and provision added
C2	19/03/2025	SG	Construction Issue - GA Plans
C1	20/02/2025	PN	General updates as clouded and noted
P12	10/12/2024	JT	Ground floor secure by design updates
P11	24/10/2024	PN	Plant area reduced as clouded
P10	10/10/2024	MP	GA Plans updates
P9	30/08/2024	JT	Updated Floor Areas
P8	09/08/2024	PN	General updates following coordination
P7	11/07/2024	MR	Coordination Issue
P6	01/05/2024	PN	Issued for client review
P5	15/04/2024	PN	Interim Coordination Issue
P4	28/03/2024	PN	Interim coordination issue
P3	15/03/2024	PN	Revisions to layout as clouded
P2	07/03/2024	PN	Interim issue to enable coordination & review. Apartment types updated generally
P1	09/02/2024	PN	Coordination Issue

Rev	Date	Intls	Details
© The moral rights of the author are hereby asserted.			
This drawing and design is the sole property of Buttress Ltd and must not be reproduced without permission.			
Buttress Ltd is Registered in England and Wales: 5363573			

Buttress

Manchester
41 Bengal Street
Manchester
M4 6AF
0161 236 3303
www.buttress.net

Leeds
Clockwise, Yorkshire House
Greek Street, Leeds
LS1 5SH
0113 539 7965

Certified


Corporation

Project Title	Didsbury Point
Client	Southway Housing
Location	West Didsbury, Manchester

Drawing ref	Ground Floor GA
-------------	-----------------

Date	22/10/2025 15:41:43	Scale	As indicated
Checker	AH	Size	A2
Job No:	8845	Status	S5 Suitable for Construction

Project	Origin	Volume	Level	Type	Role	Number	Rev
8845-BUT-ZZ-00-DR-A-04010-C7							

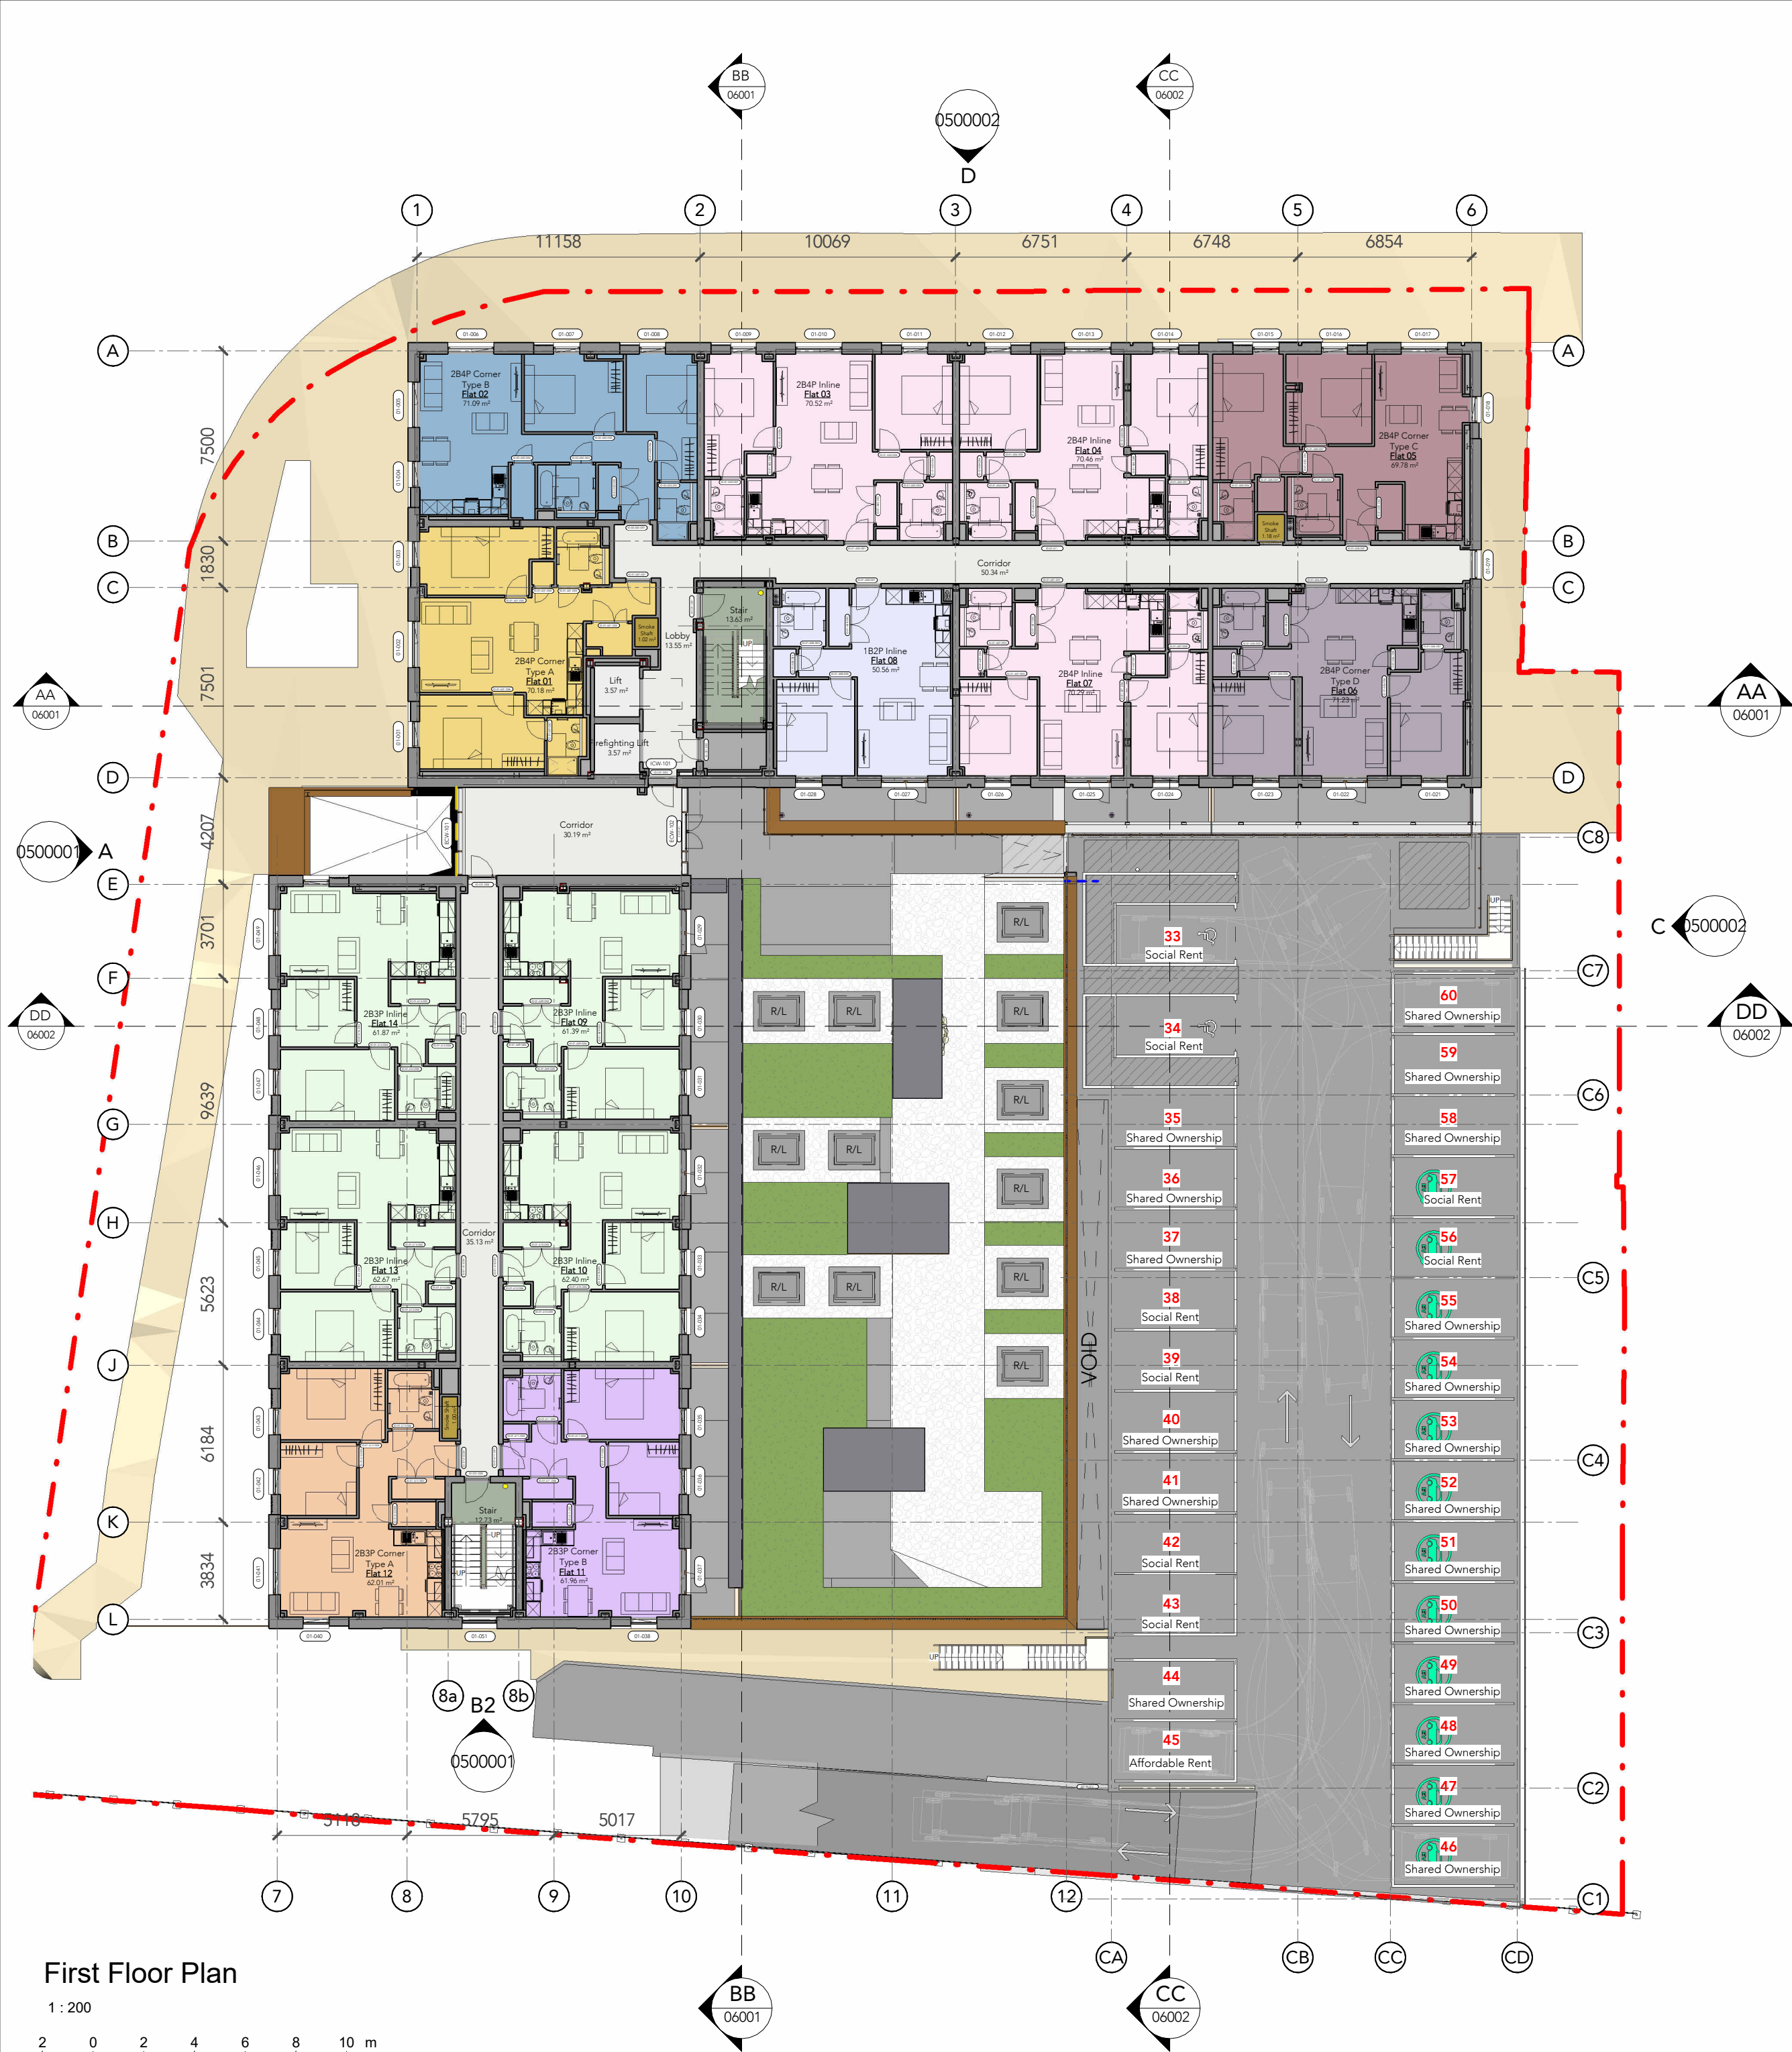

First Floor Plan

1 : 200

2 0 2 4 6 8 10 m

SCALE 1:200

Tenure Type	Name	Area
Affordable	2B3P Corner Type A	62.01 m ²
Affordable	2B3P Corner Type B	61.96 m ²
Affordable	2B3P Inline	62.4 m ²
Affordable	2B3P Inline	61.39 m ²
Affordable	2B3P Inline	61.87 m ²
Affordable	2B3P Inline	62.67 m ²
		372.3 m ²

Common	Lobby	13.55 m ²
Common	Stair	13.63 m ²
Common	Lift	3.57 m ²
Common	Firefighting Lift	3.57 m ²
Common	Smoke Shaft	1.18 m ²
Common	Smoke Shaft	1.02 m ²
Common	Stair	12.73 m ²
Common	Smoke Shaft	1 m ²
Common	Corridor	30.19 m ²
Common	Corridor	35.13 m ²
Common	Corridor	50.34 m ²
		165.91 m ²

Shared Ownership	2B4P Inline	70.52 m ²
Shared Ownership	2B4P Inline	70.46 m ²
Shared Ownership	2B4P Corner Type C	69.78 m ²
Shared Ownership	2B4P Corner Type D	71.23 m ²
Shared Ownership	2B4P Inline	70.29 m ²
Shared Ownership	1B2P Inline	50.56 m ²
Shared Ownership	2B4P Corner Type A	70.18 m ²
Shared Ownership	2B4P Corner Type B	71.09 m ²
		544.13 m ²

Note:
Do Not Scale from this drawing.
Dimensions are to be checked on site.
If in doubt please ask.

- 1B2P Inline
- 2B3P Corner Type A
- 2B3P Corner Type B
- 2B3P Inline
- 2B4P Corner Type A
- 2B4P Corner Type B
- 2B4P Corner Type C
- 2B4P Corner Type D
- 2B4P Inline
- Corridor
- Firefighting Lift
- Lift
- Lobby
- Smoke Shaft
- Stair

NOTE:

- Areas are appropriate to the current design stage and are liable to change as a result of design development with Design Team
- Internal linings around perimeter columns to be confirmed by Knauf and fire engineer

LEGEND:	
ECW-XXX	External Curtain Wall Mark (ECW-Mark)
ICW-XXX	Internal Curtain Wall Mark (ICW-Count)
ED-XX-XXX	External Door Mark (ED-Level-Count)
ID-XX-XXX-XXX	Internal Door Mark (ID-Level-Apartment Number-Count)
ID-M00-DXX	Internal Door Mark (ID-Medical Centre-Count)
ID-CXX-DXX	Internal Door Mark (ID-Communal-Count)
XX-XXX	Window Mark (Level-Count)
PB	Premises Information Box

Rev	Date	Intls	Details
C2	16/07/2025	PN	Updated car parking layout and provision added
C1	19/03/2025	SG	Construction Issue - GA Plans
P8	10/10/2024	MP	GA Plans updates
P7	30/08/2024	JT	Updated Floor Areas
P6	09/08/2024	PN	General updates following coordination
P5	10/07/2024	MR	Coordination Issue
P4	28/03/2024	PN	Interim coordination issue
P3	15/03/2024	PN	Client Issue
P2	07/03/2024	PN	Interim issue to enable coordination & review. Apartment types updated generally
P1	09/02/2024	PN	Coordination Issue

Rev Date Intls Details

© The moral rights of the author are hereby asserted.
This drawing and design is the sole property of Buttress Ltd and must not be reproduced without permission.
Buttress Ltd is Registered in England and Wales: 5363573

Buttress

Manchester 41 Bengal Street Manchester M4 6AF 0161 236 3303

Leeds Clockwise, Yorkshire House Greek Street, Leeds LS1 5SH 0113 539 7965

www.buttress.net



Project Title Didsbury Point

Client Southway Housing

Location West Didsbury, Manchester

Drawing ref First Floor GA

Date 16/07/2025 06:56:44 **Scale** As indicated

Checker AH **Size** A2

Job No: 8845 **Status** S5 Suitable for Construction

Project Origin Volume Level Type Role Number Rev

8845-BUT-ZZ-01-DR-A-04011-C2

CIVIC