


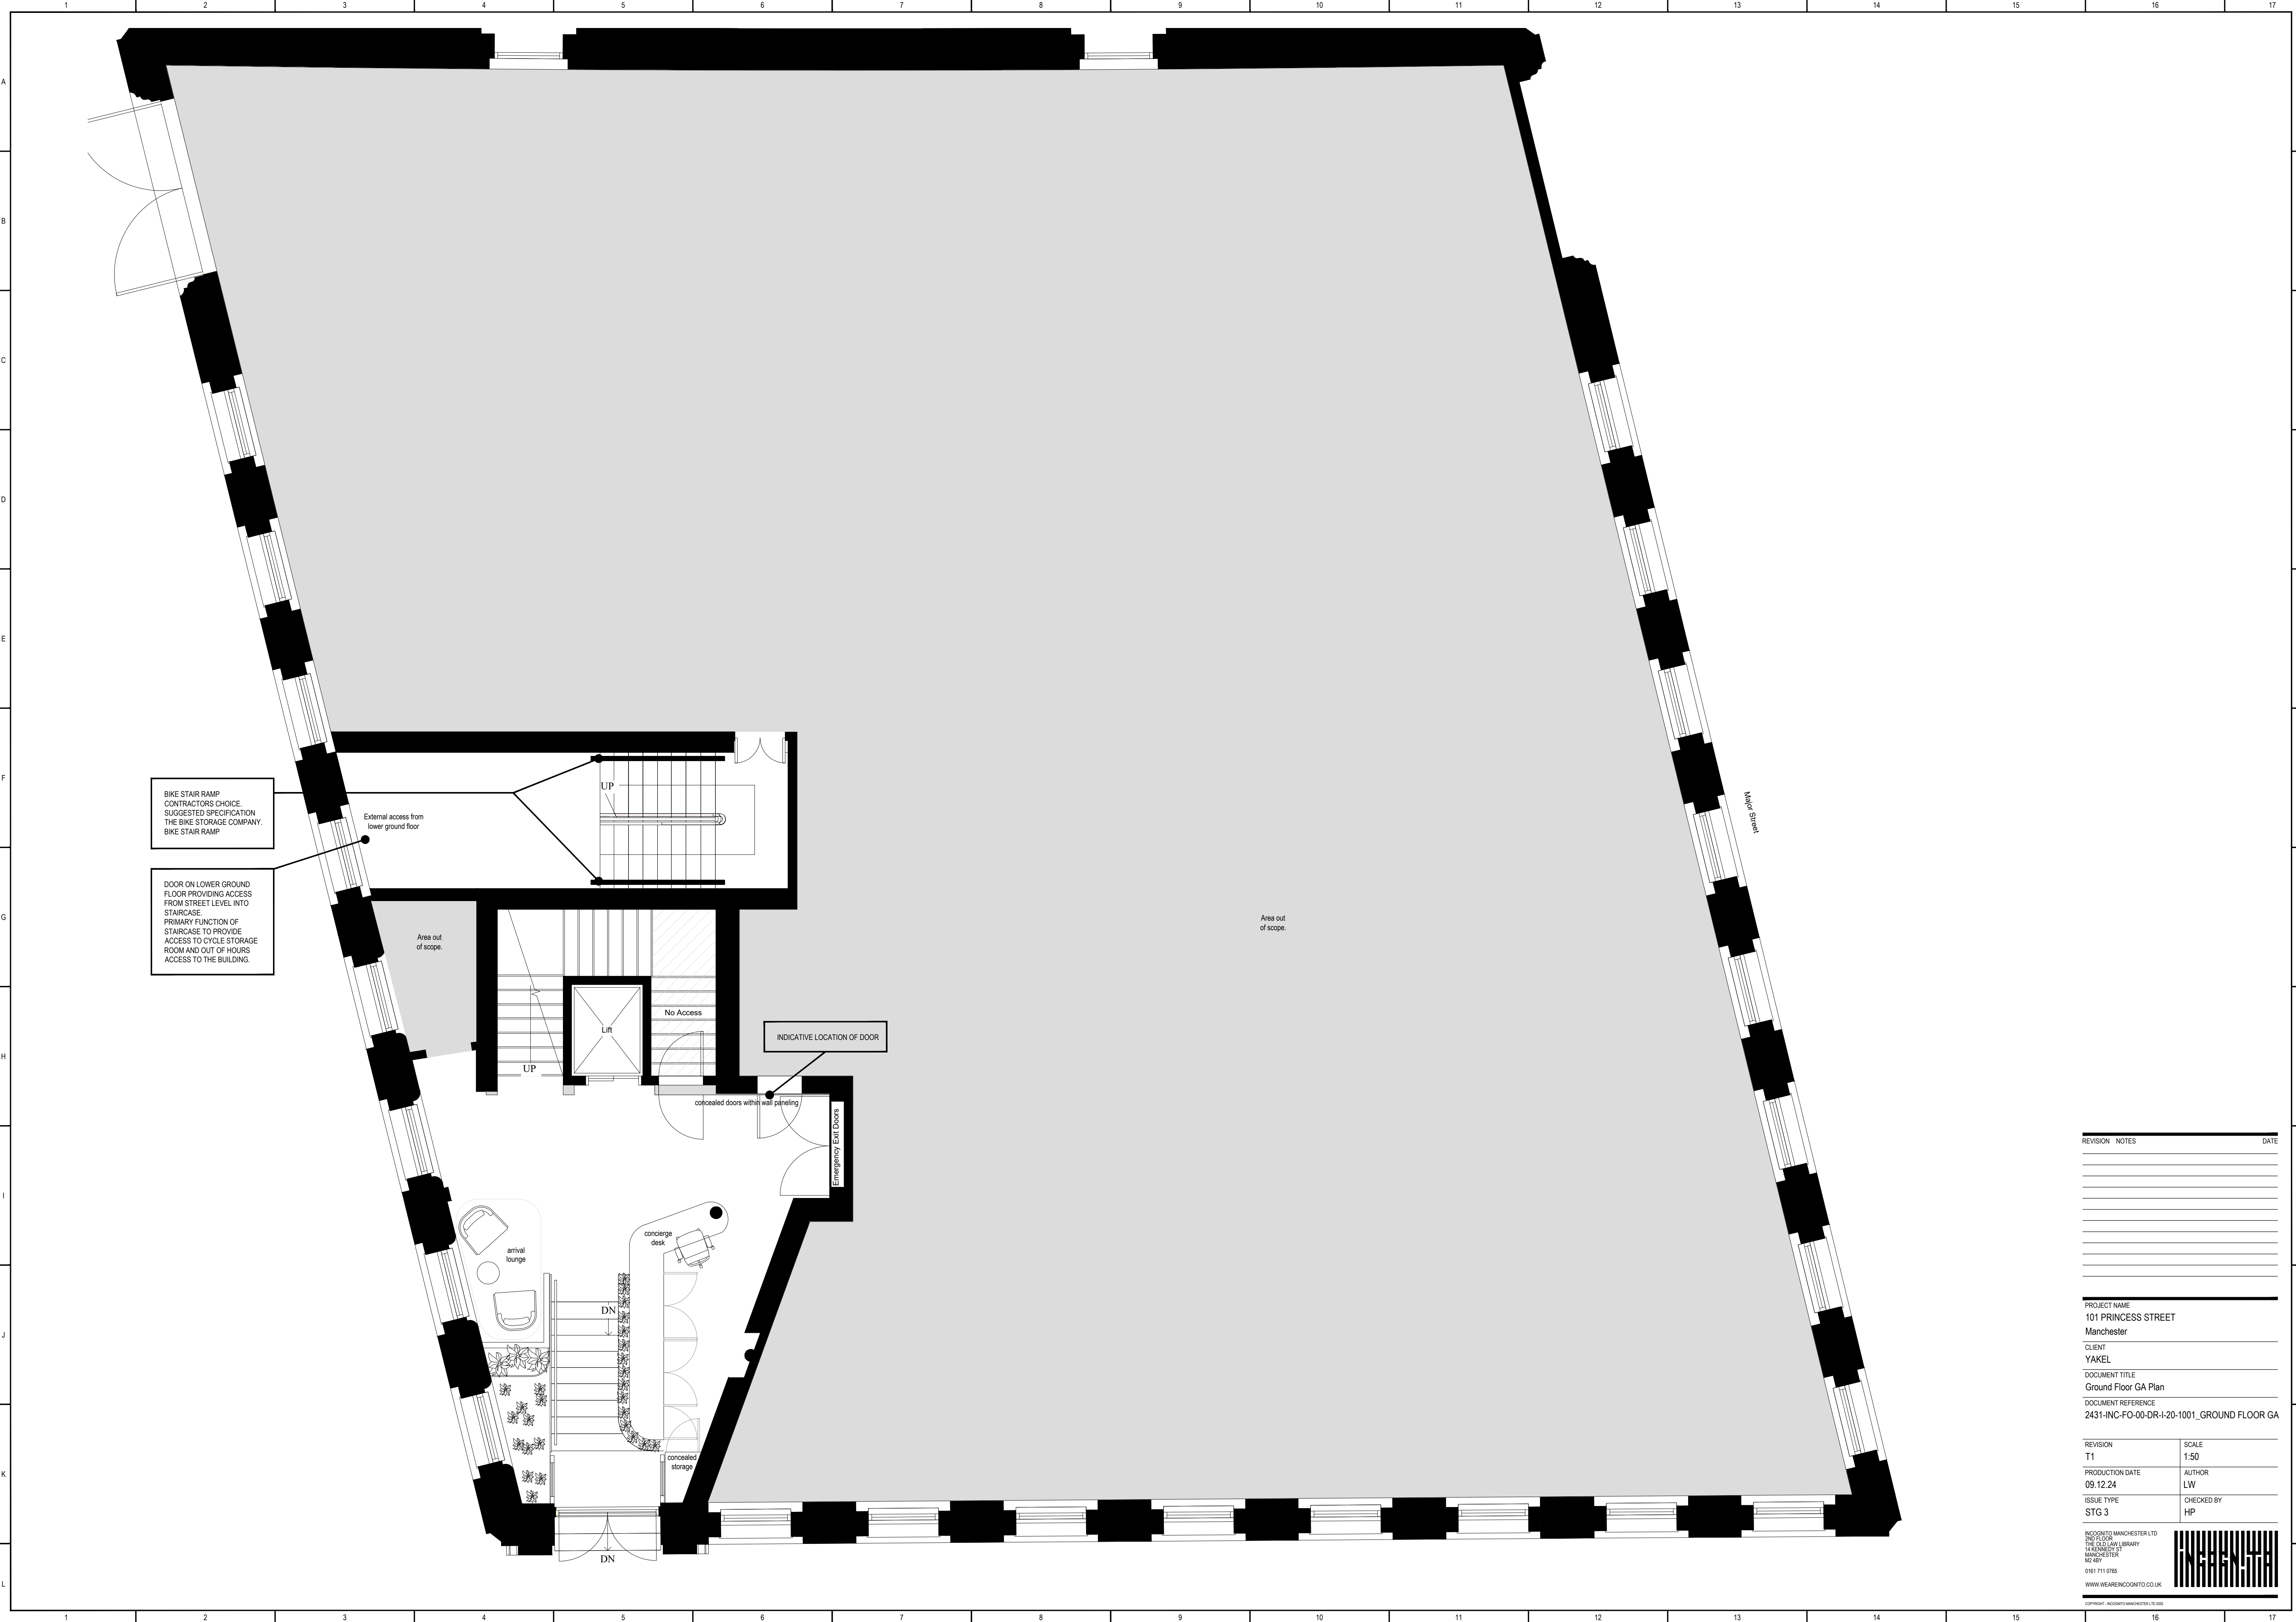

BIKE STAIR RAMP
CONTRACTORS CHOICE
SUGGESTED SPECIFICATION
THE BIKE STORAGE COMPANY.
BIKE STAIR RAMP

DOOR ON LOWER GROUND
FLOOR PROVIDING ACCESS
FROM STREET LEVEL INTO
STAIRCASE
PRIMARY FUNCTION OF
STAIRCASE TO PROVIDE
ACCESS TO CYCLE STORAGE
ROOM AND OUT OF HOURS
ACCESS TO THE BUILDING.

External access from
lower ground floor

UP

UP

DN

DN

Lift

No Access

INDICATIVE LOCATION OF DOOR

concealed doors without wall paneling

Emergency Exit Doors

arrival lounge

concierge desk

concealed storage

Area out of scope.


Princess Street

REVISION NOTES DATE

PROJECT NAME
101 PRINCESS STREET
Manchester
CLIENT
YAKEL
DOCUMENT TITLE
Ground Floor GA Plan
DOCUMENT REFERENCE
2431-INC-FO-00-DR-I-20-1001_GROUND FLOOR GA

REVISION T1	SCALE 1:50
PRODUCTION DATE 09.12.24	AUTHOR LW
ISSUE TYPE STG 3	CHECKED BY HP

INCQINQTO MANCHESTER LTD
2ND FLOOR
THE OLD LAW LIBRARY
14 ROXBURY ST
MANCHESTER
M2 8BY
0161 711 0785
WWW.WEAREINCQINQTO.CO.UK

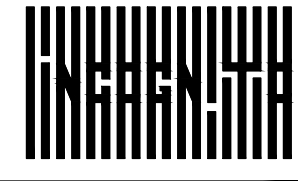

COPYRIGHT INCQINQTO MANCHESTER LTD 2023