


1. CONFIRM DIMENSIONS WITH SITE MANAGER ON SITE BEFORE RAISING THE PARTITIONS.
2. GENERAL DIMENSIONS INDICATE FURNITURE LAYOUT.
3. CASEWORK DIMENSIONS TO BE CONFIRMED FOLLOWING CONSTRUCTION OF PARTITIONS

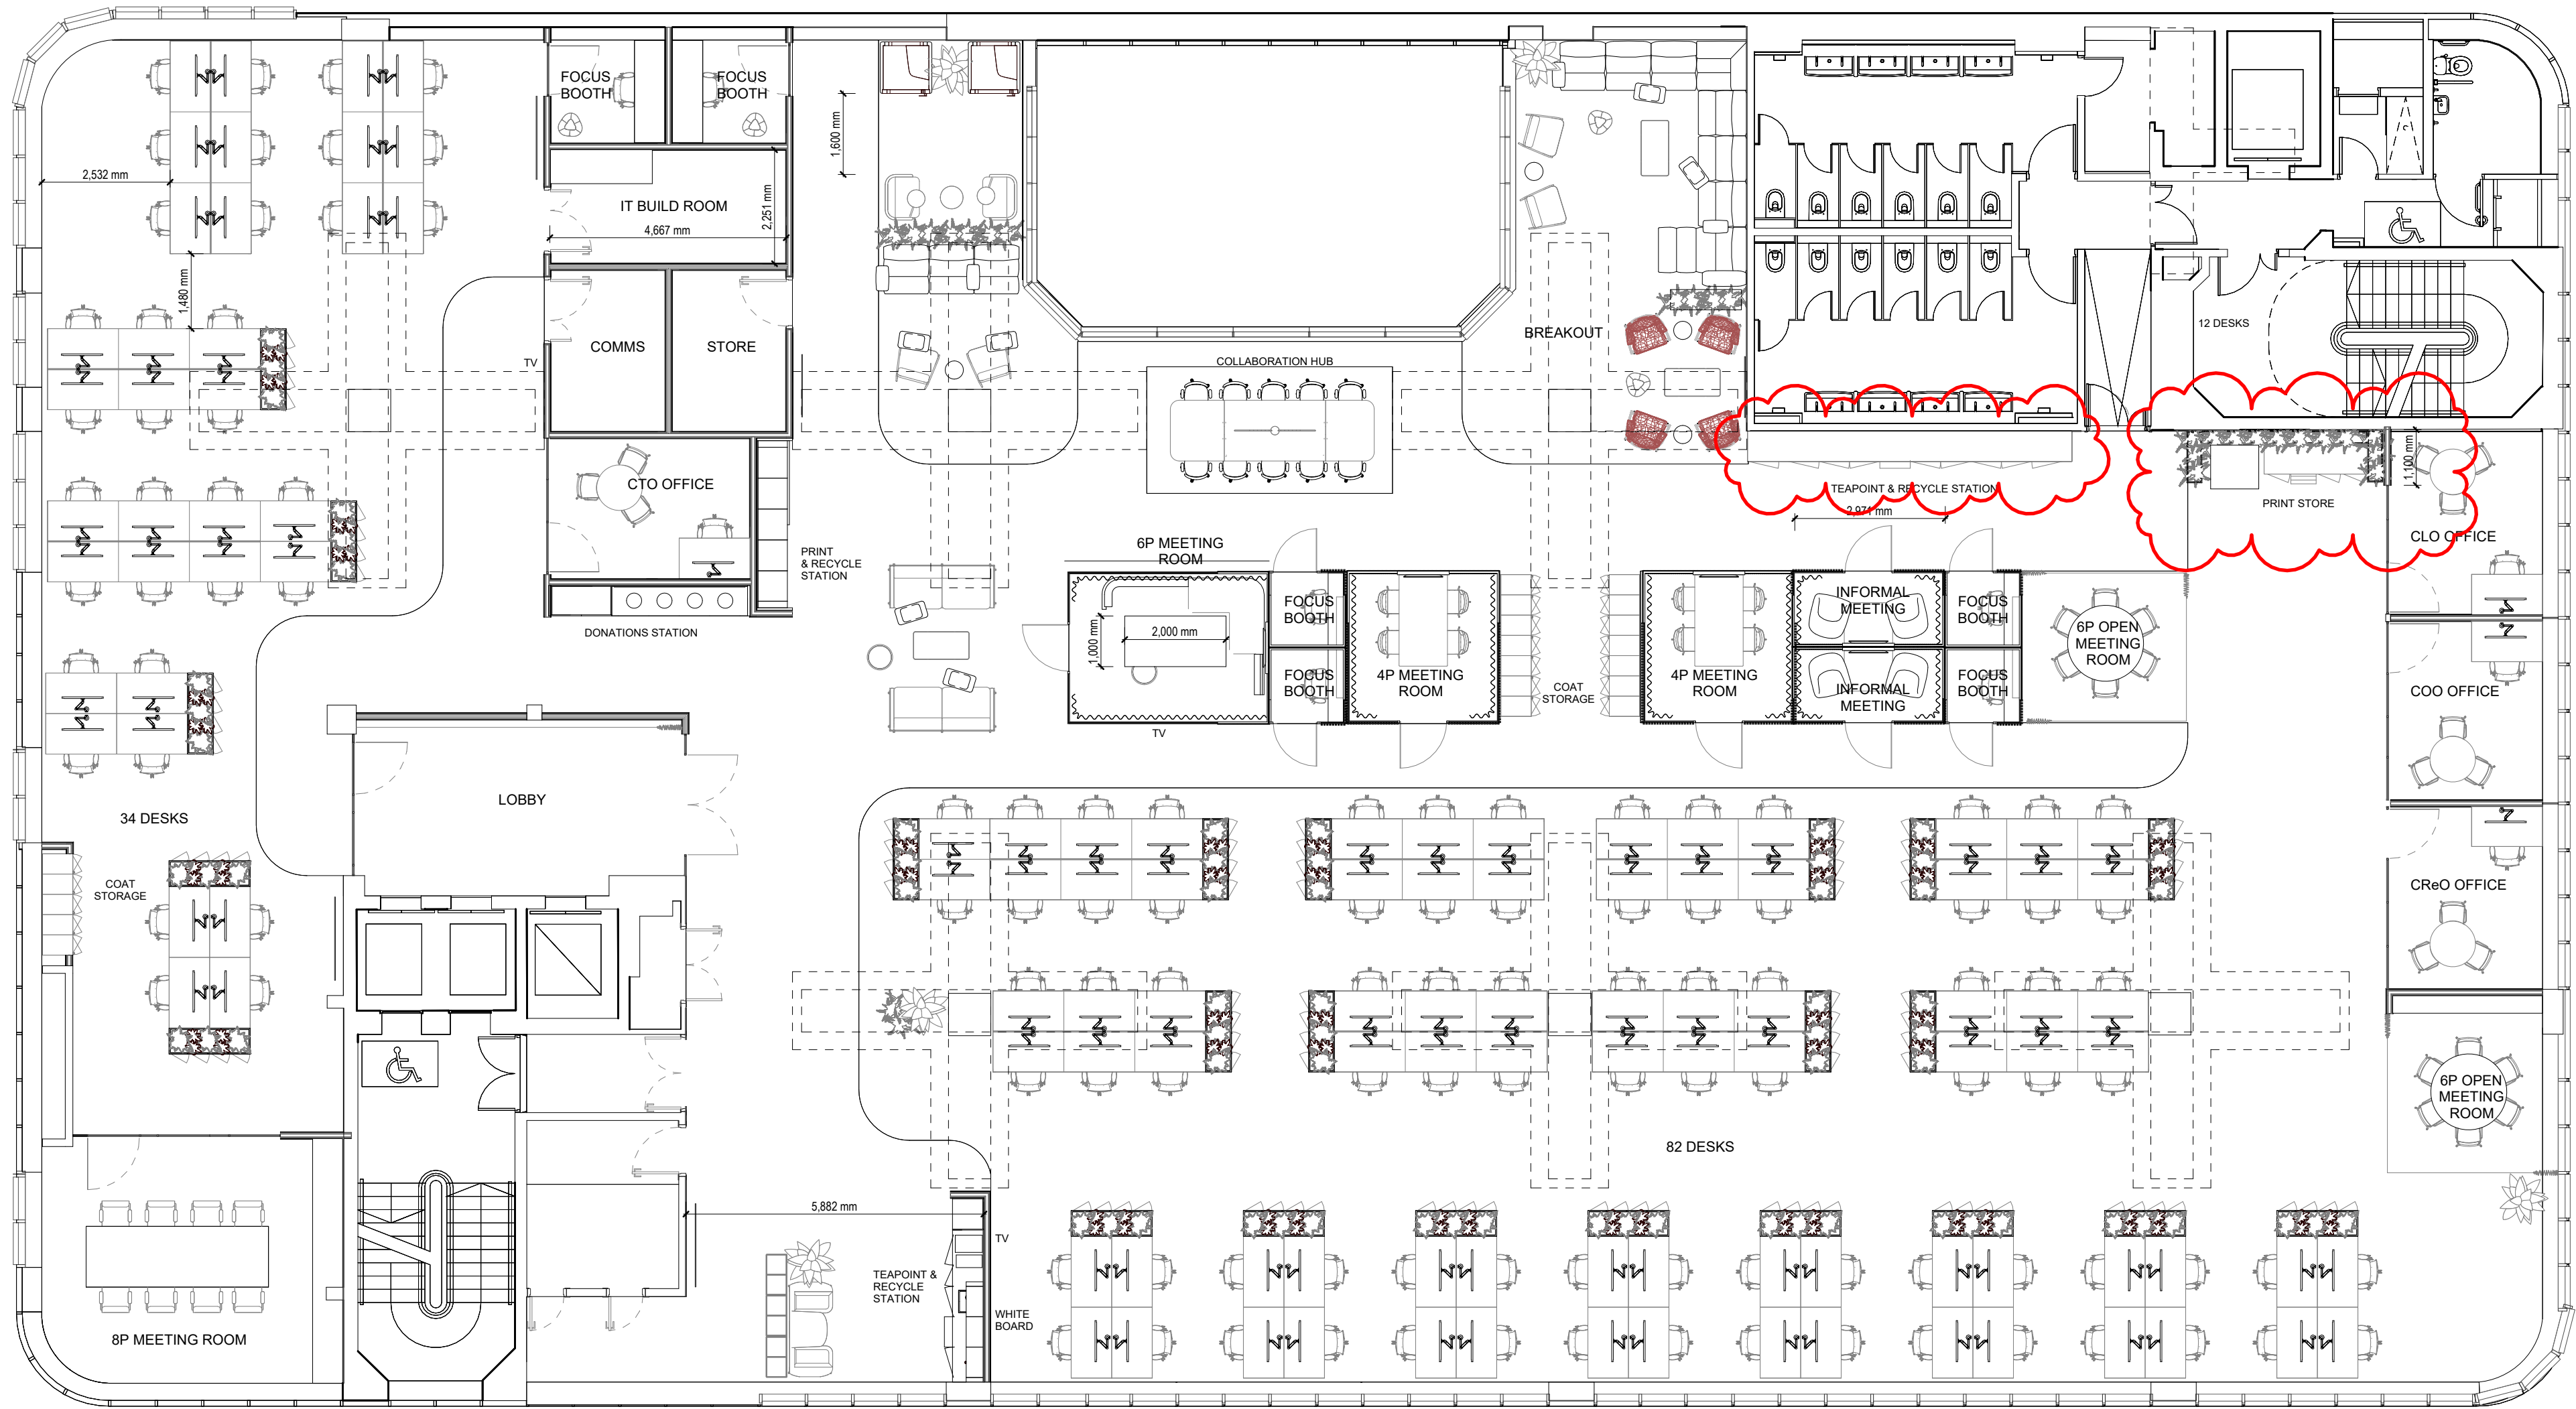

SCHEDULE OF ACCOMMODATION

- X1 COMMS ROOM
- X1 IT BUILD ROOM
- X2 PRINT HUB & STORAGE
- X1 STORE ROOM
- X2 TEAPPOINT & RECYCLE STATION
- X1 DONATIONS STATION
- X184 LOCKERS (END OF DESK WITH PLANTING)
- X6 FOCUS BOOTHS
- X2 PHONE BOOTHS
- X3 BREAKOUT/ COLLAB AREAS (MIX OF SOFT SEATING & TABLES)
- X1 BREAKOUT SPACE
- X1 8P MEETING ROOM
- X1 6P MEETING ROOM
- X2 4P MEETING ROOM
- X2 SEMI-OPEN 6P MEETING ROOM
- X2 2P INFORMAL MEETING ROOM
- X4 OFFICES
- X116 DESKS - OPEN OFFICE
- X3 COAT STORAGE AREA

COLUMN OUTLINE

3rd Floor - General Arrangement

Scale 1 : 100

03	Print store added / walls removed	23/06/2025
02	Amended Design	29/05/2025
01	Amended Design & Stage 4 Issue	25/04/2025
00	Issued for Planning	17/04/2025
REVISION No	DESCRIPTION	DATE



CLIENT

DF Capital

PROJECT

EXPRESS BUILDING - DFC

SHEET NAME

General Arrangement - Level 03

SCALE	PROJECT No	REVISION
1 : 100	596133	03
SHEET No		

596133_2A030_SHT_PR_L03