



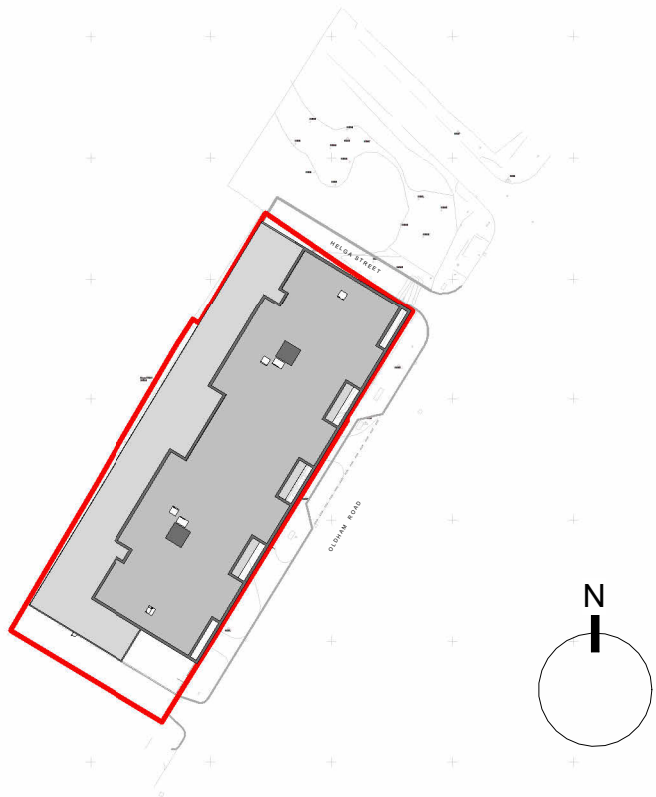

Location plan
1 : 1250

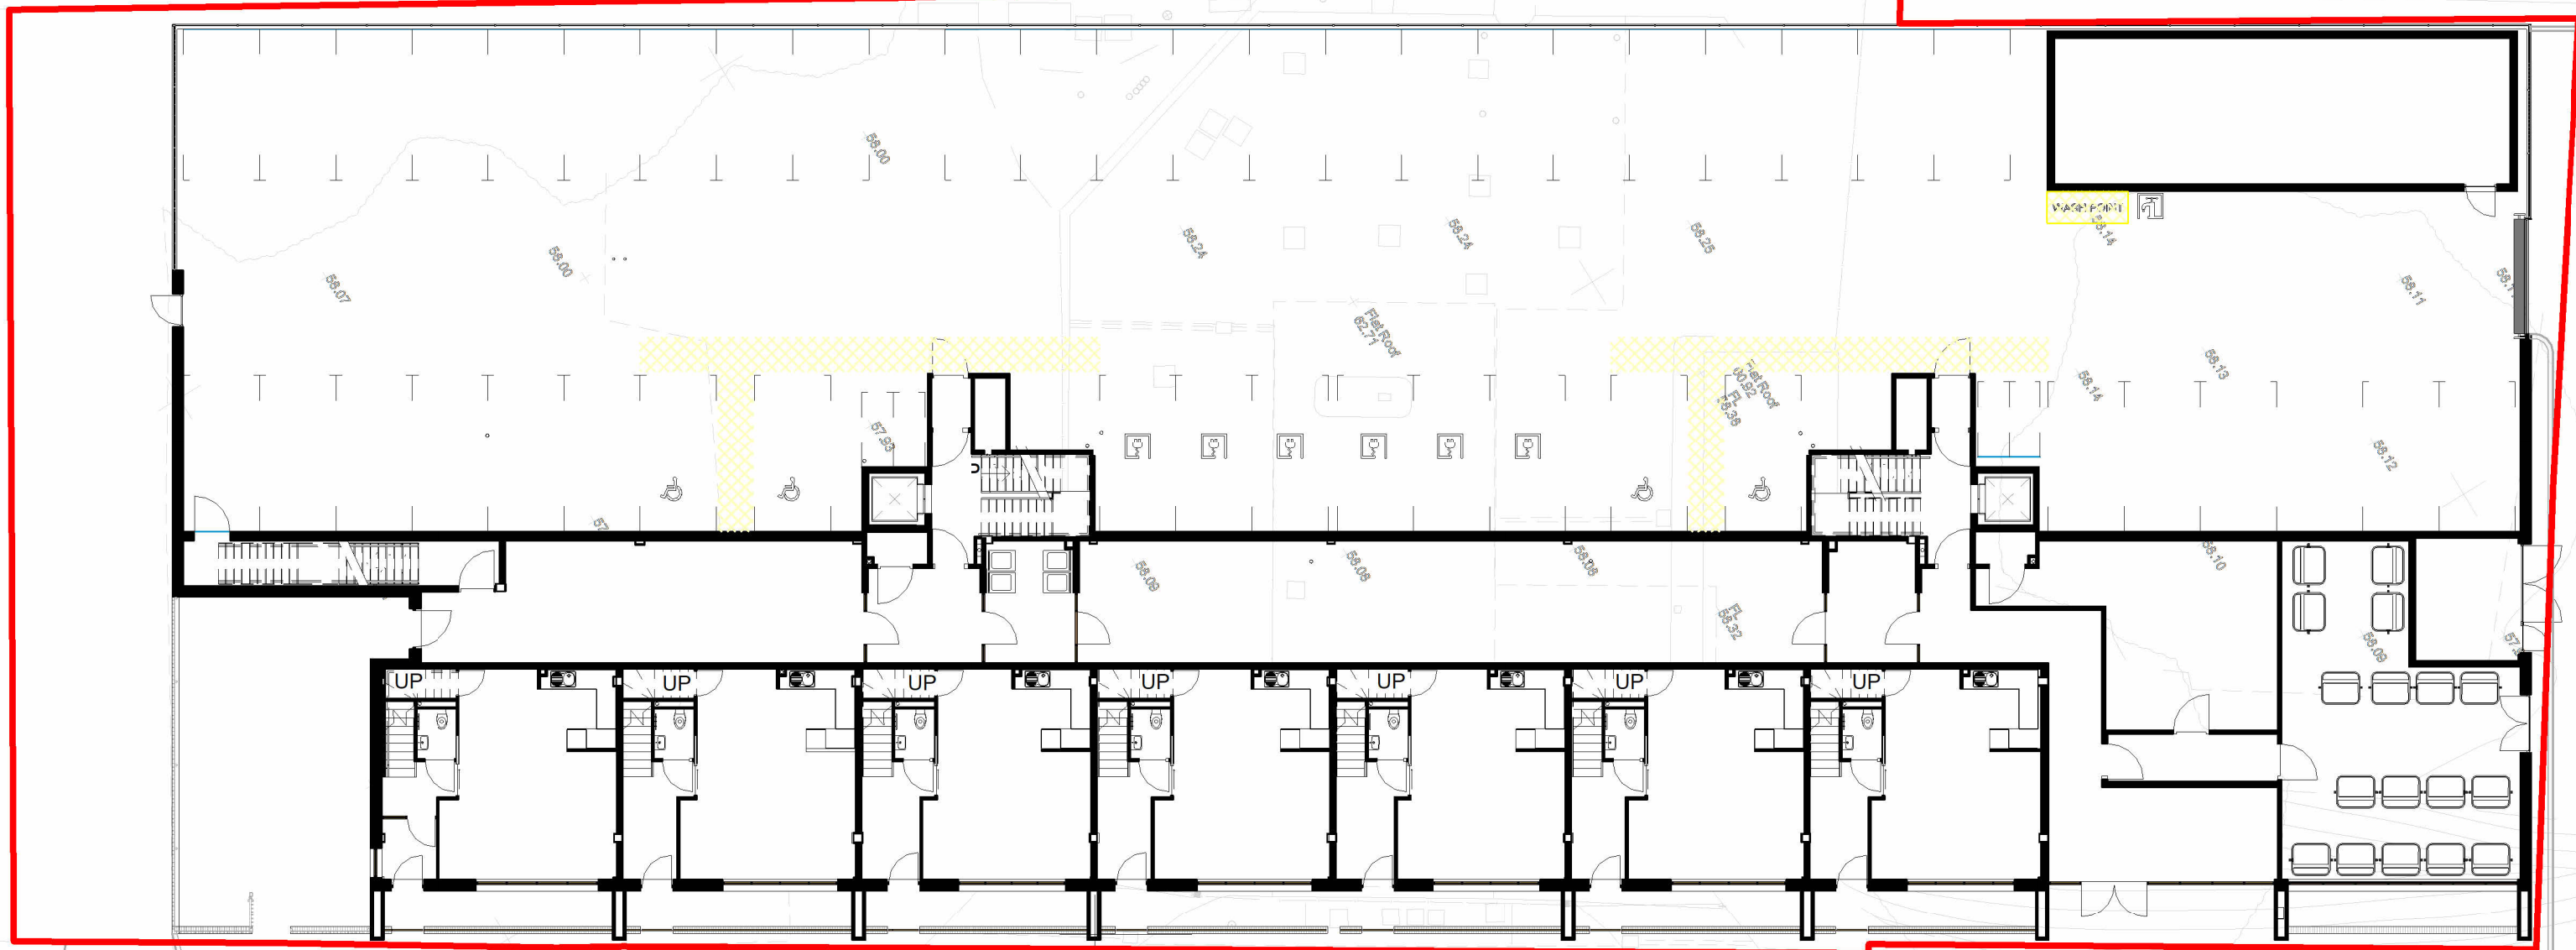

Site plan
1 : 200

