


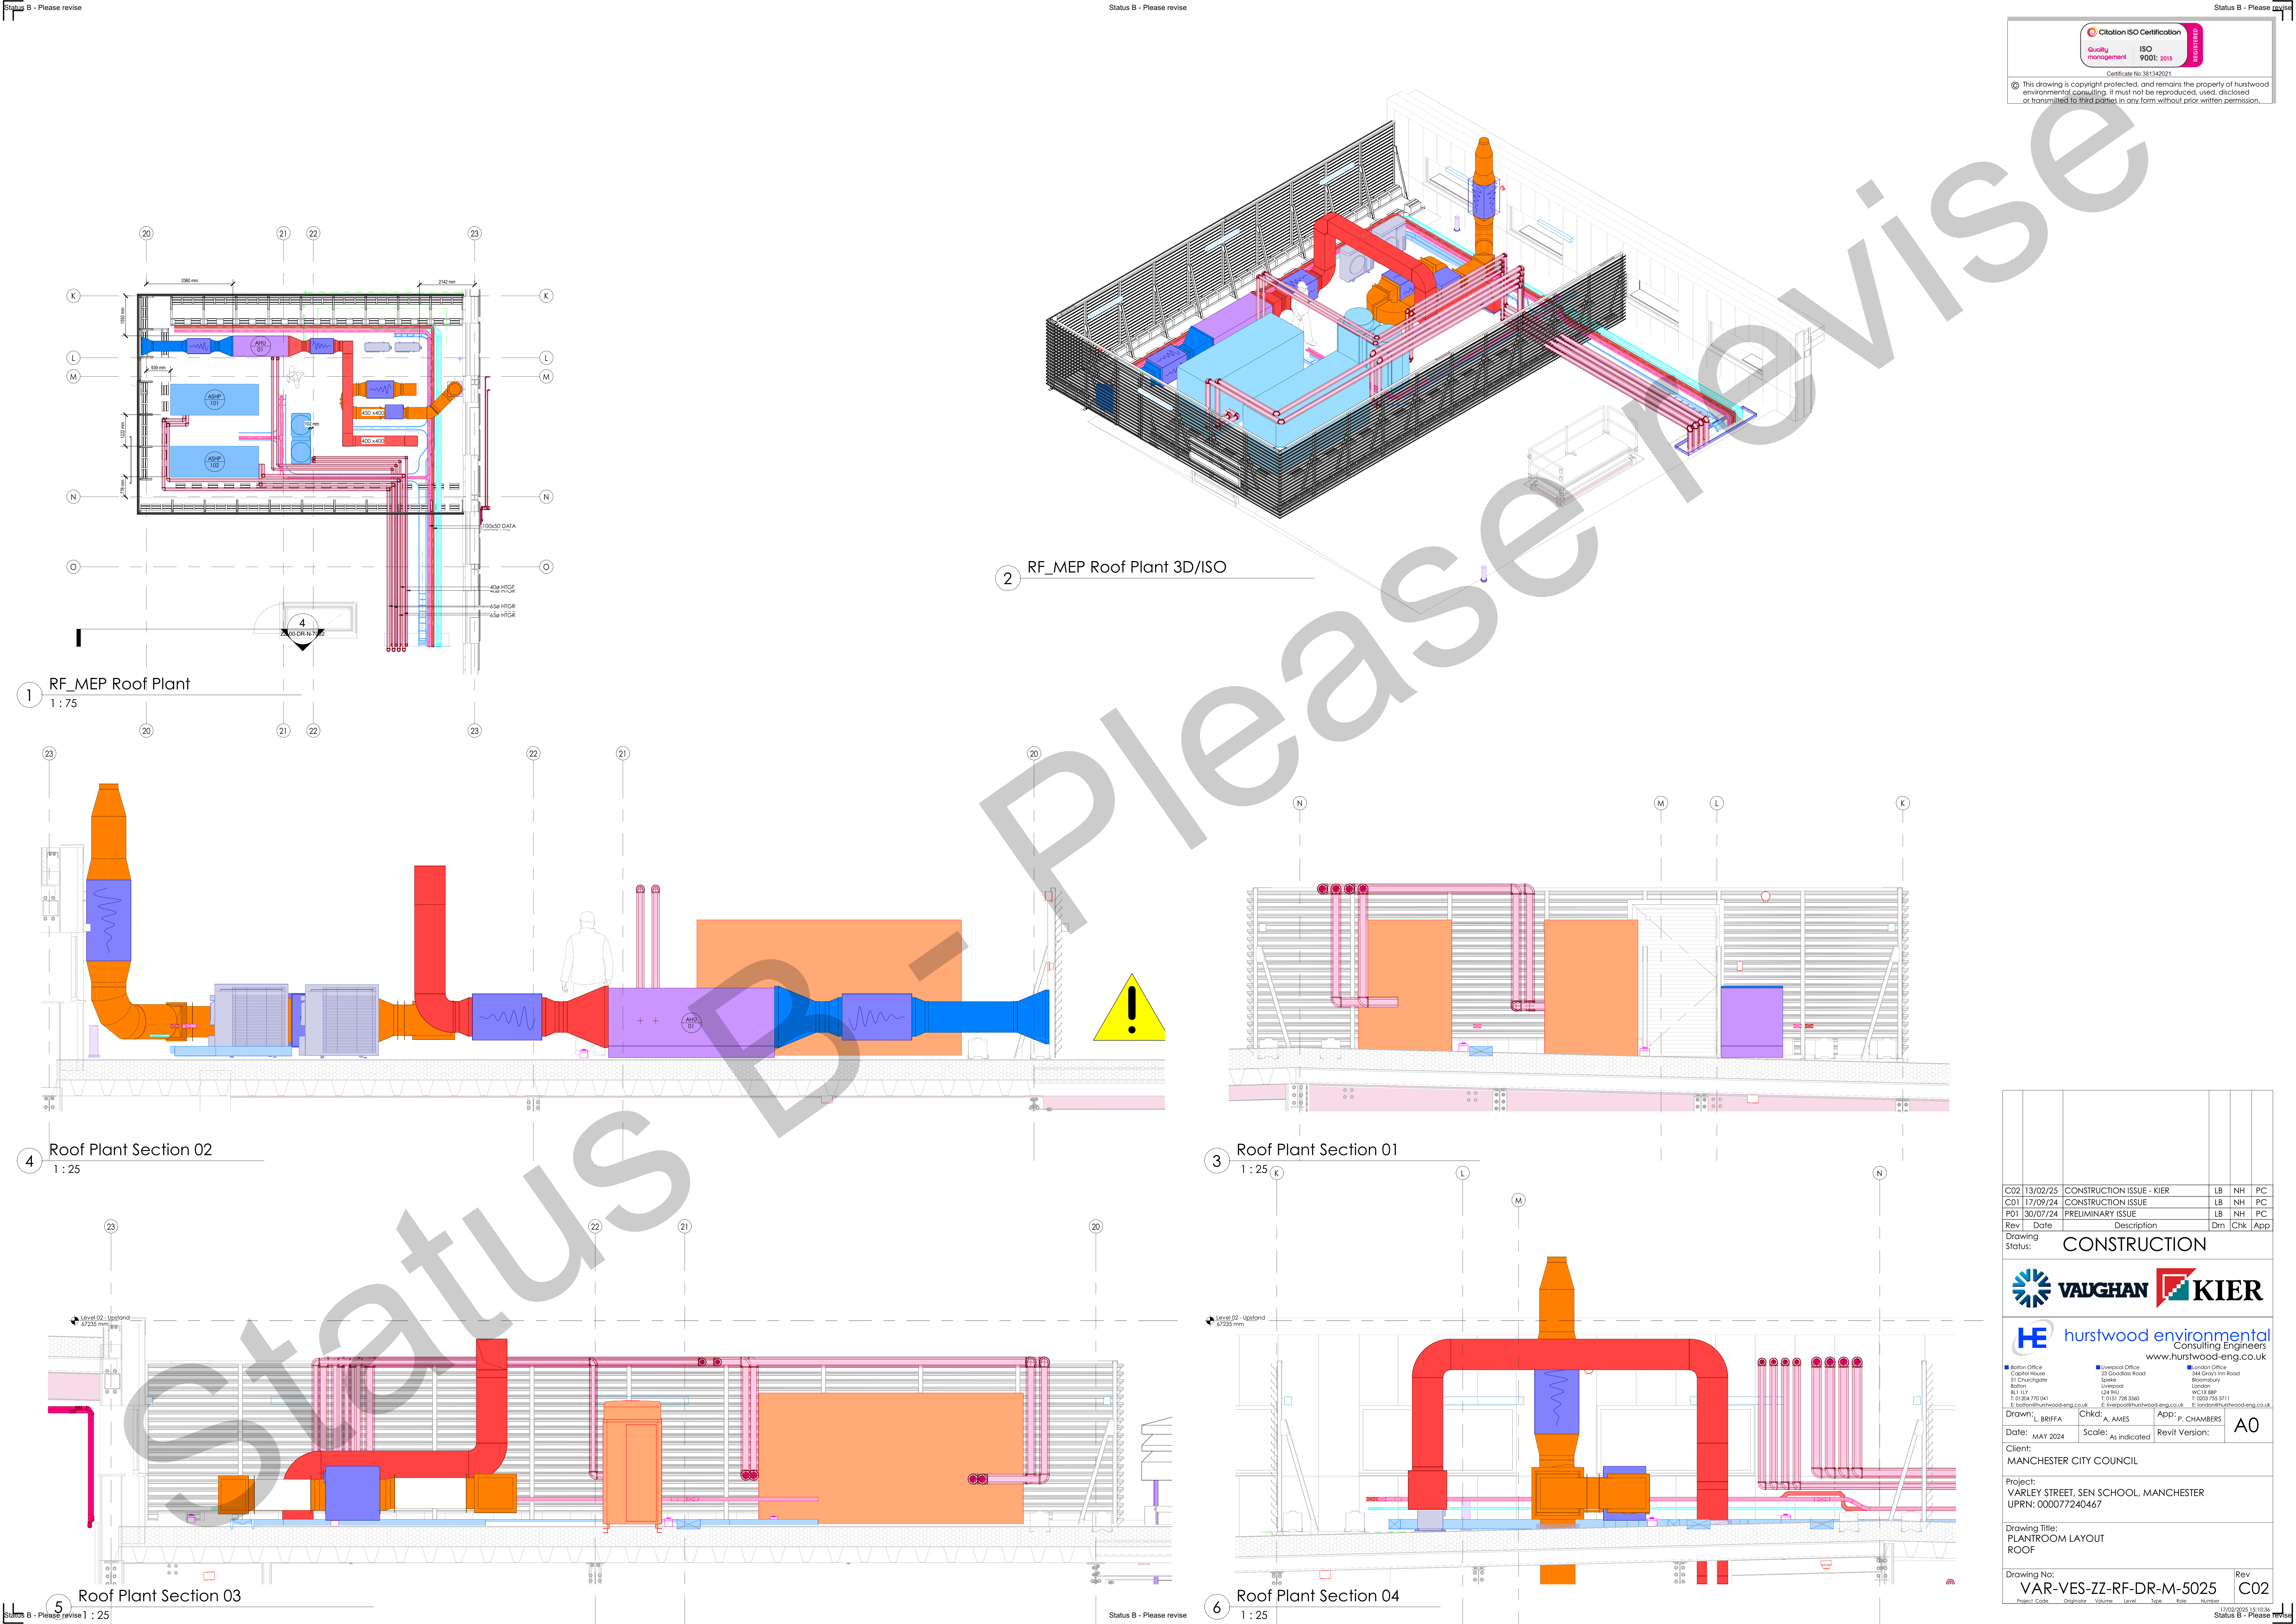

C02	13/02/25	CONSTRUCTION ISSUE - KIER	LB	NH	PC
C01	17/09/24	CONSTRUCTION ISSUE	LB	NH	PC
P01	30/07/24	PRELIMINARY ISSUE	LB	NH	PC
Rev	Date	Description	Dm	Chk	App

Drawing Status: CONSTRUCTION



hurstwood environmental
Consulting Engineers
www.hurstwood-eng.co.uk

■ Bolton Office
Capital House
51 Churchgate
Bolton
BL1 1LJ
T: 01204 770 041
E: bolton@hurstwood-eng.co.uk

■ Liverpool Office
23 Goodwin Road
Speke
Liverpool
L24 9HJ
T: 0151 728 3360
E: liverpool@hurstwood-eng.co.uk

■ London Office
344 Gray's Inn Road
Bloomsbury
London
WC1X 8BP
T: 0203 755 3711
E: london@hurstwood-eng.co.uk

Drawn: L. BRIFFA
Date: MAY 2024

Chk'd: A. AMES
Scale: As indicated

App'd: P. CHAMBERS
Revit Version:

Client:
MANCHESTER CITY COUNCIL

Project:
VARLEY STREET, SEN SCHOOL, MANCHESTER
UPRN: 000077240467

Drawing Title:
PLANTROOM LAYOUT
ROOF

Drawing No:
VAR-VES-ZZ-RF-DR-M-5025

Rev
C02