


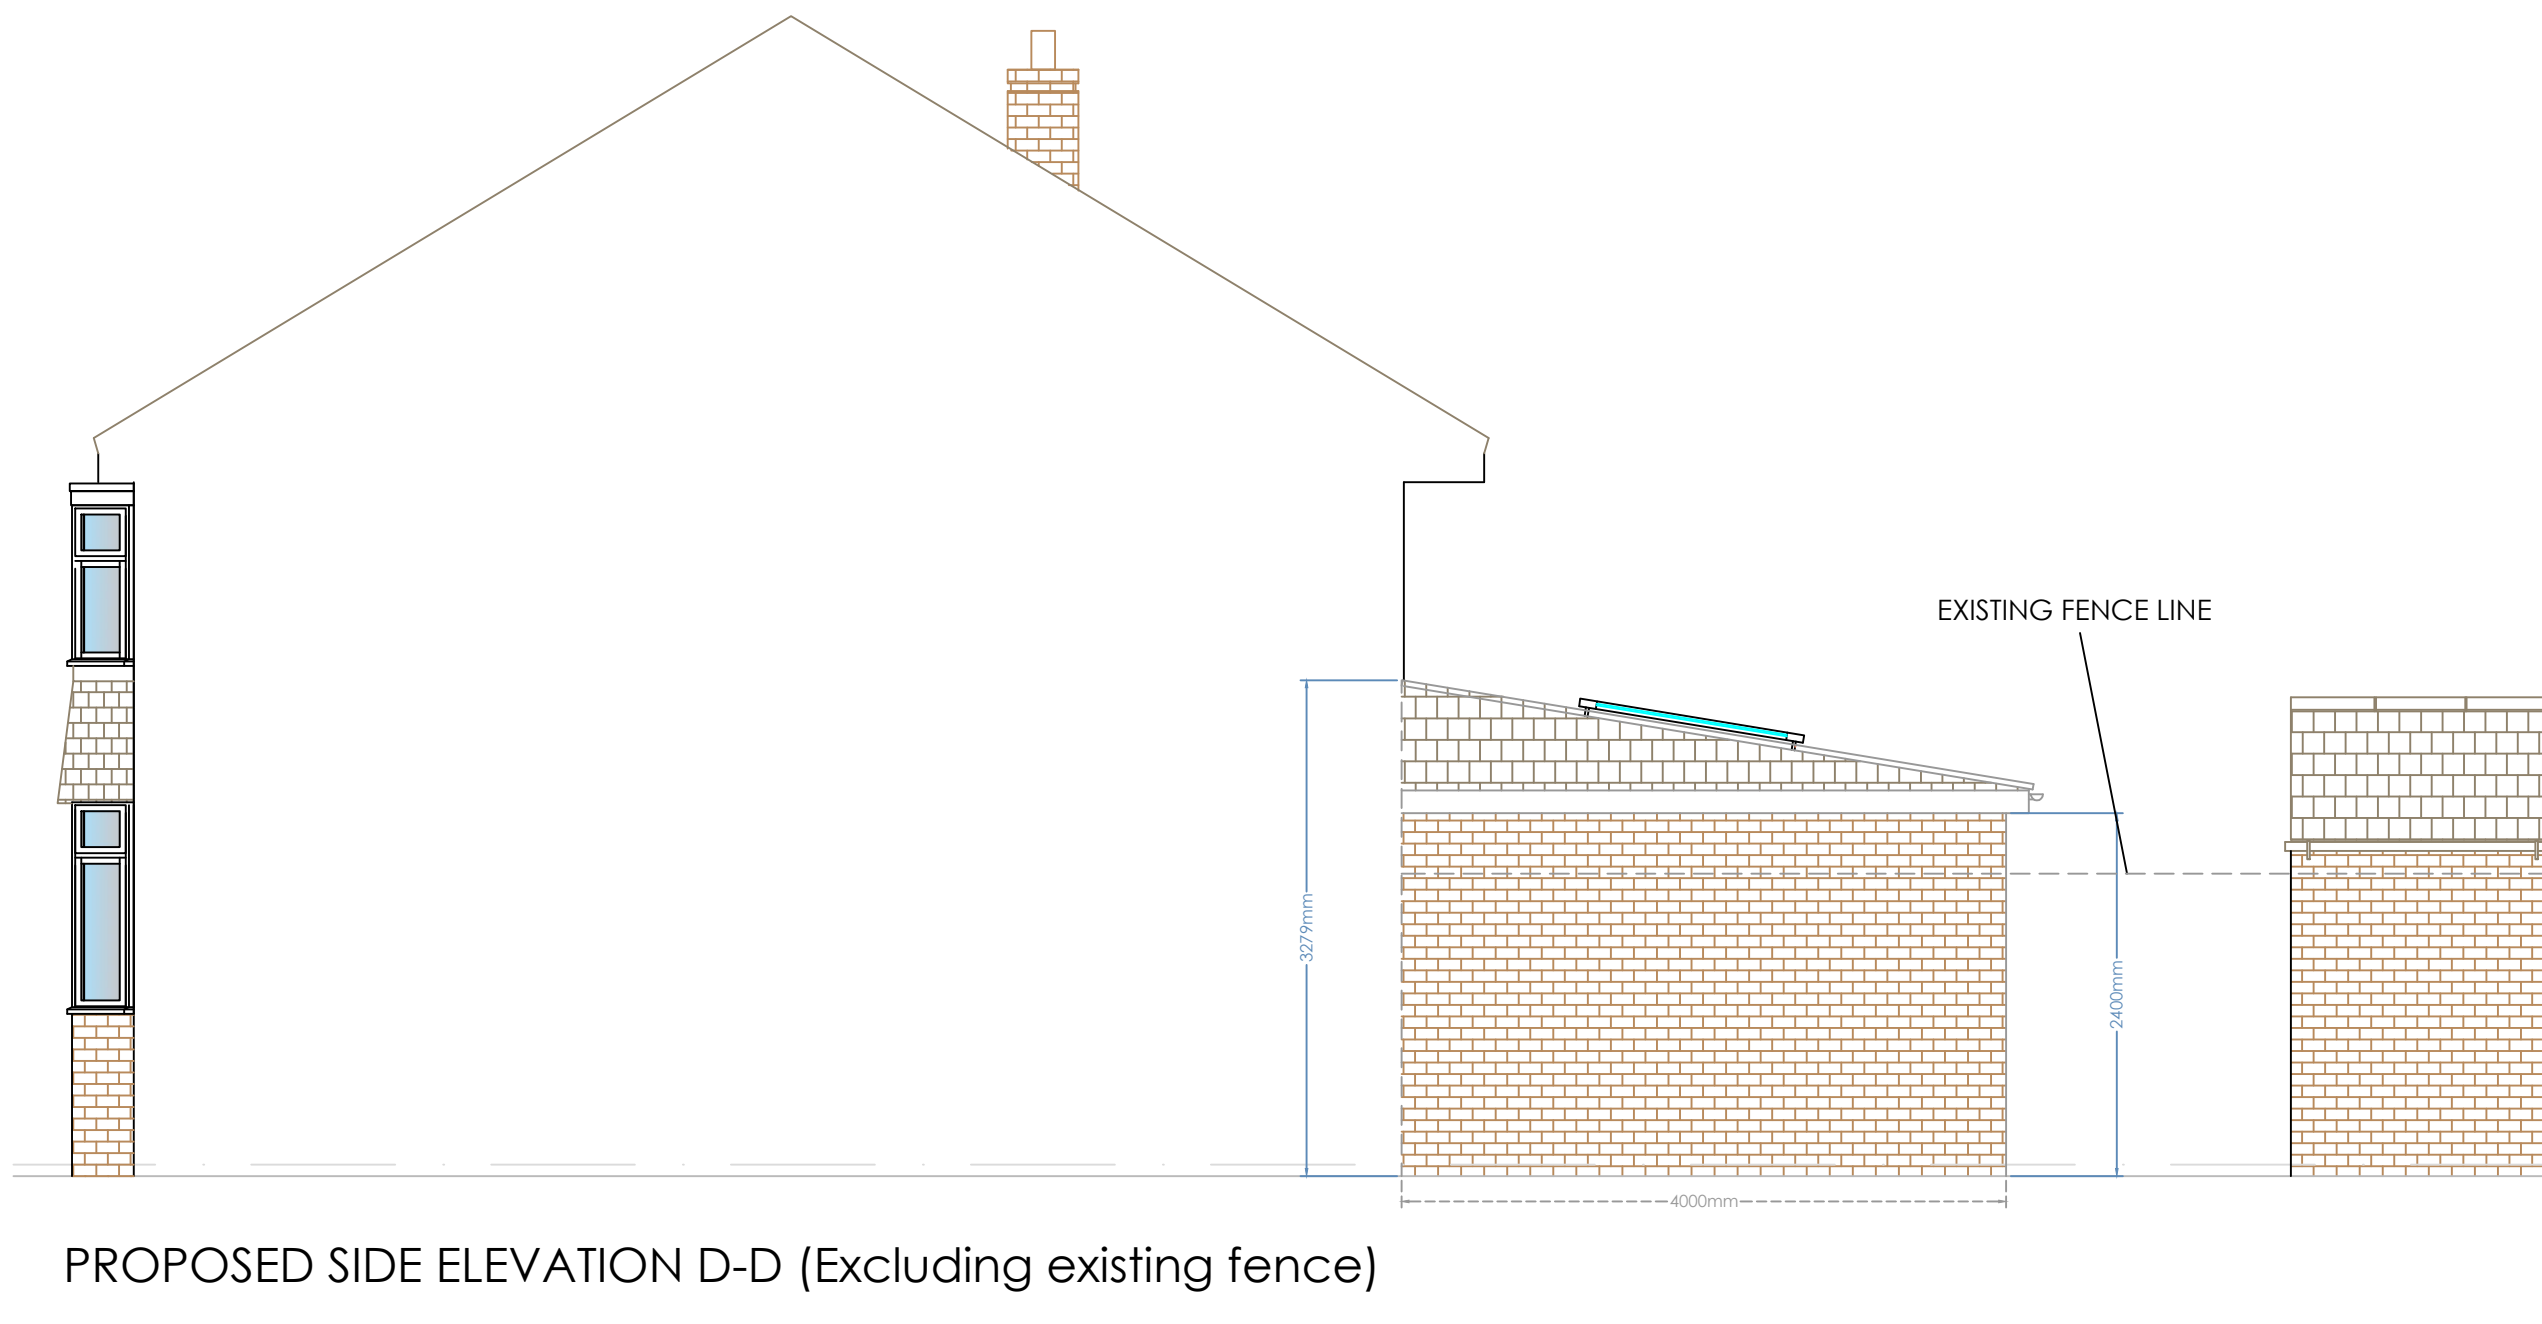

23 TUSCAN ROAD
DIDSBURY
MANCHESTER
M20 5GS

