
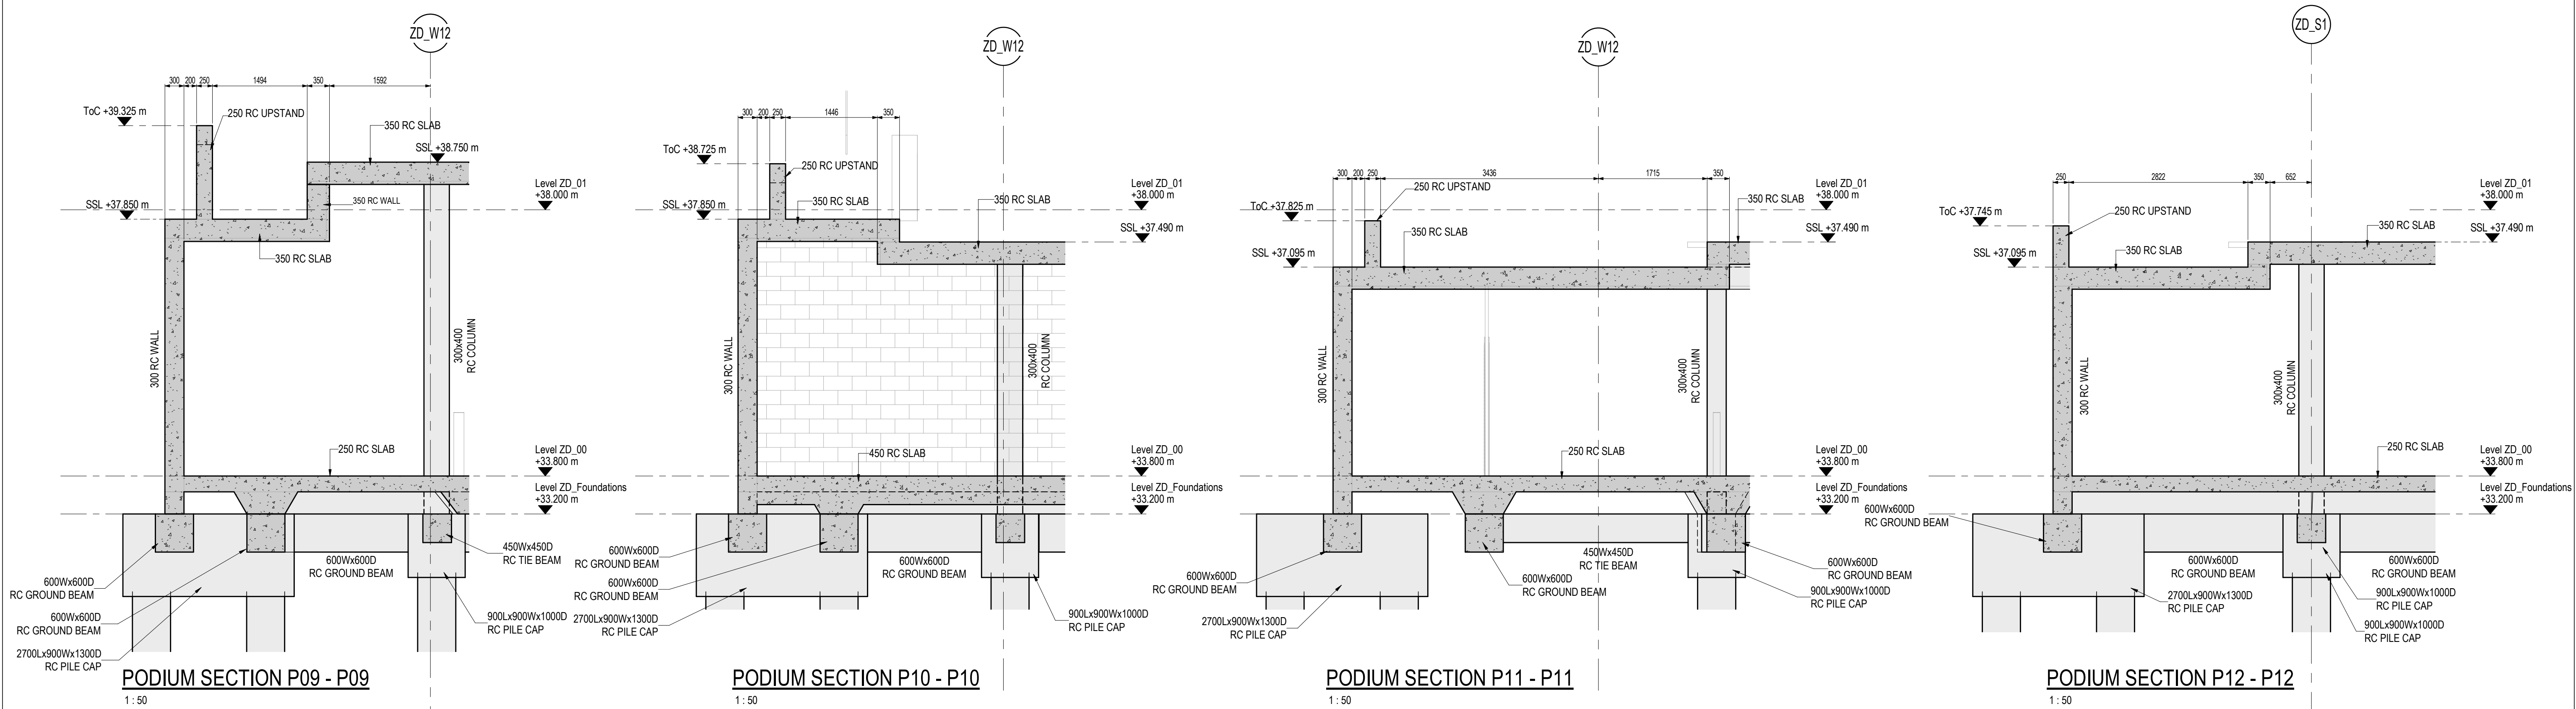


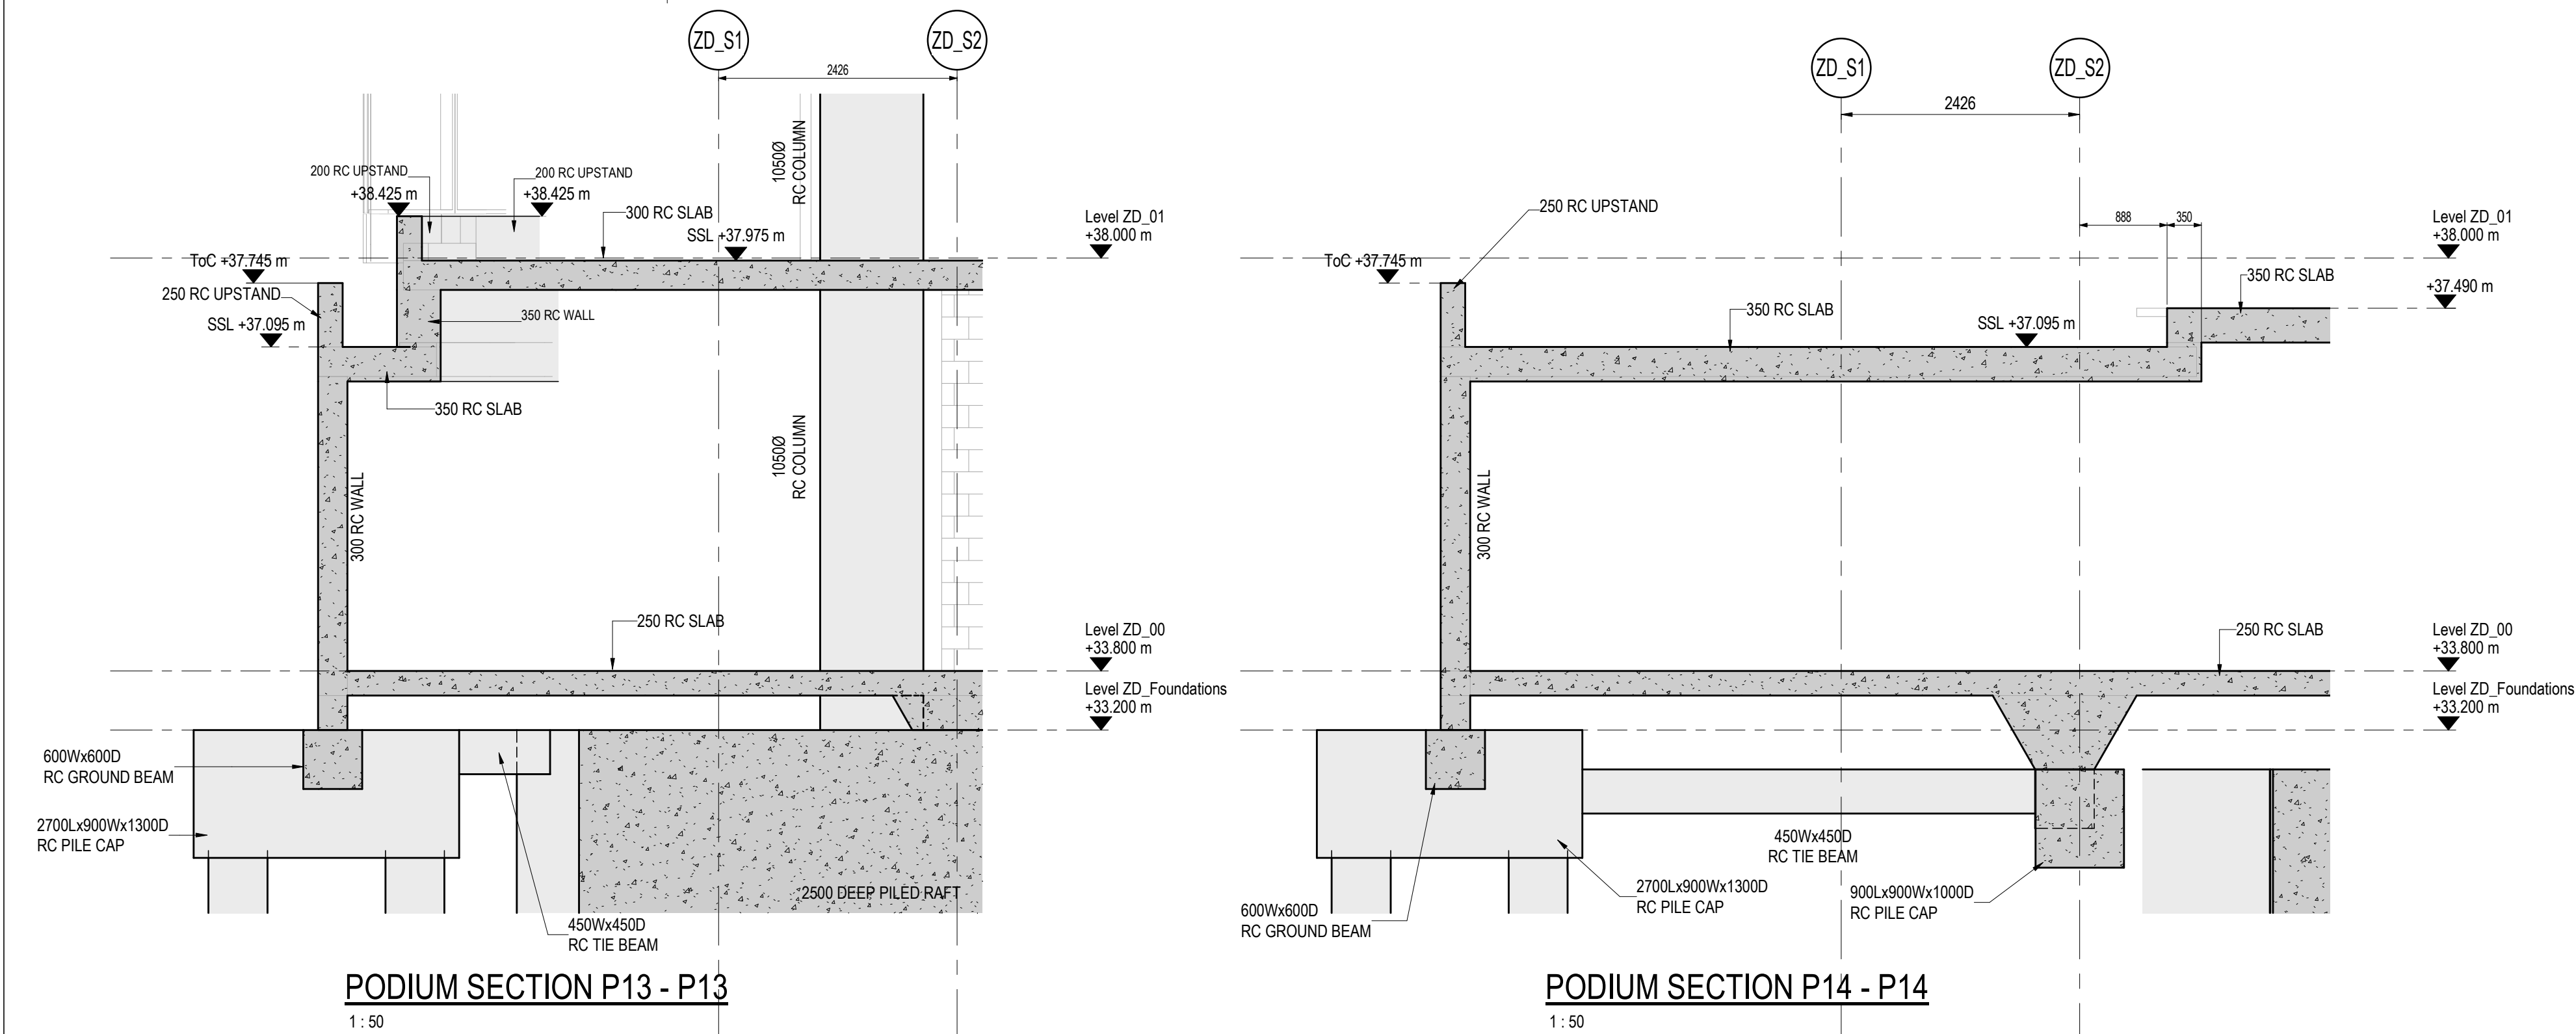

P06	31.07.2027	FINAL ISSUE - CONSTRUCTION INTENT	CW	DJS	DJS
P05	30.09.2022	RIBA Stage 4 (Technical Design)	CW	DJS	DJS
P04	28.08.2022	Ground floor and podium issue	CW	DJS	DJS
P03	04.07.2022	podium slab levels and upstands throughout updated.	CW	DJS	DJS
P02	28.01.2022	Issued for design team coordination	CW	DJS	DJS
P01	05.06.2020	RIBA Stage 3 (Design Development)	CW	DJS	DJS
REV	DATE	DESCRIPTION	BY	CHK	APP

DRAWING STATUS:	CONSTRUCTION INTENT									
CLIENT:	DOWNING									
ARCHITECT:	SIMPSON HAUGH & PARTNERS									
PROJECT:	FIRST STREET SOUTH MANCHESTER									
TITLE:	PODIUM SECTIONS SHEET 2 of 3 BLOCK D									
STATUS:	PROJECT No:	PROJECT	ORIGINATOR	VOLU/SYS	LEVEL	TYPE	ROLE	DRAWING No:	REV:	
CR	219-215	FSS	- AJP	-ZD	-ZZ	-DR	-S	-0231	P06	
SCALE @ A1:	DESIGNED:	DRAWN:	CHECKED:	APPROVED:	DATE:					
1:50	P.Layton	C.Webber	D.Sinclair	D.Sinclair	June 2020					

AJP

consulting engineers

0151 227 1462 info@ajpltd.co.uk 01 Dale Street, Liverpool, L2 2ET