
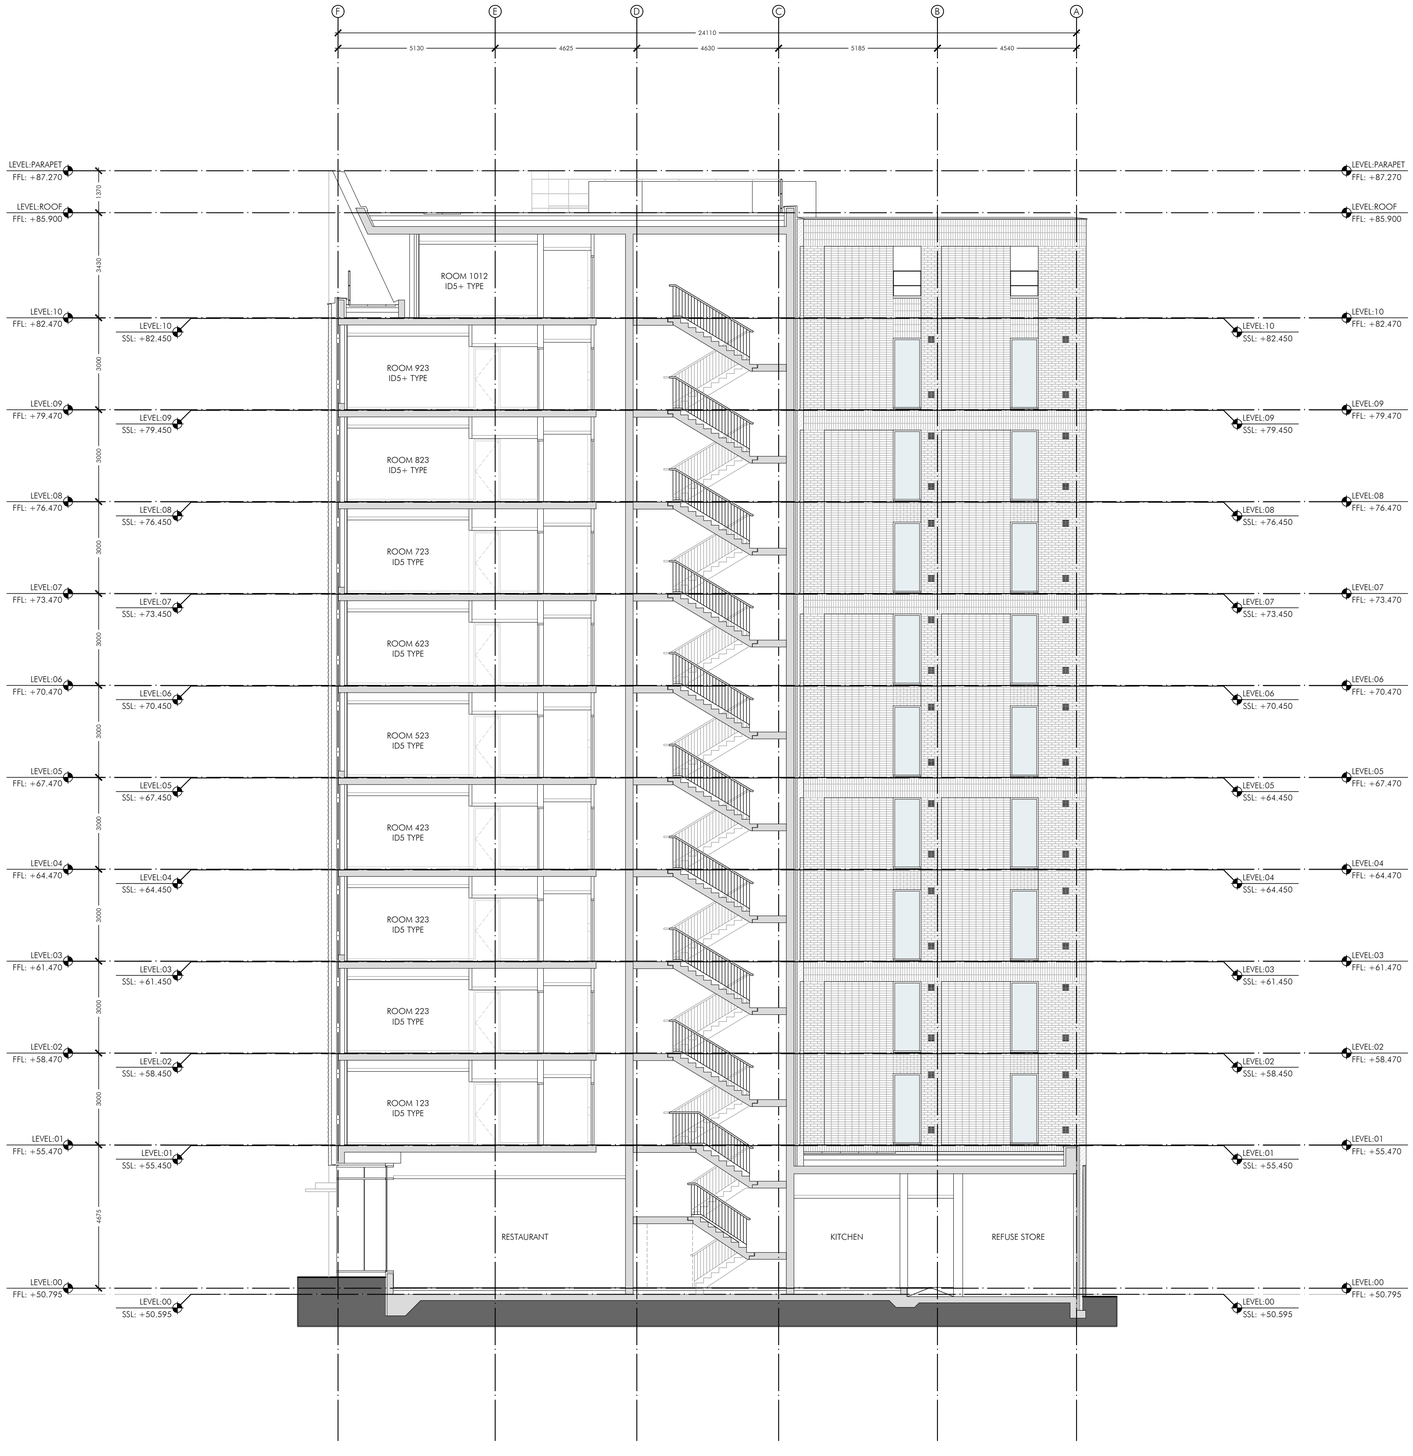


PROPOSED BUILDING SECTION
SCALE - 1:100

0 1m 2m 3m 4m 5m 10m
SCALE 1:100 IN METRES

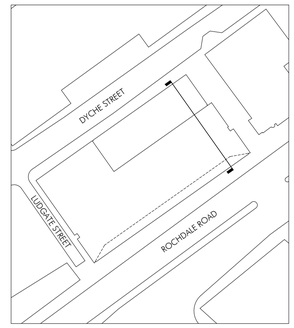

SITE LOCATION PLAN - NTS

DRAWN	REVISION	DATE	VER

ALLISON PIKE

ARCHITECTS & DESIGNERS

7 Buxton Road West, Disley,
Stockport, Cheshire, SK12 2AE.
Website: www.allisonpike.com

Telephone: 01663 763000
Facsimile: 01663 766772
Email: studio@allisonpike.com

© Allison Pike Partnership Limited.

PLANNING ISSUE

PROJECT
PREMIER INN ROCHDALE ROAD
25 ROCHDALE ROAD
MANCHESTER, M4 4HT

TITLE
PROPOSED BUILDING SECTION

SCALE
1:100 @ A1

DRAWING No
L017-APA-14-01.XX-D-A-900013

REVISION